


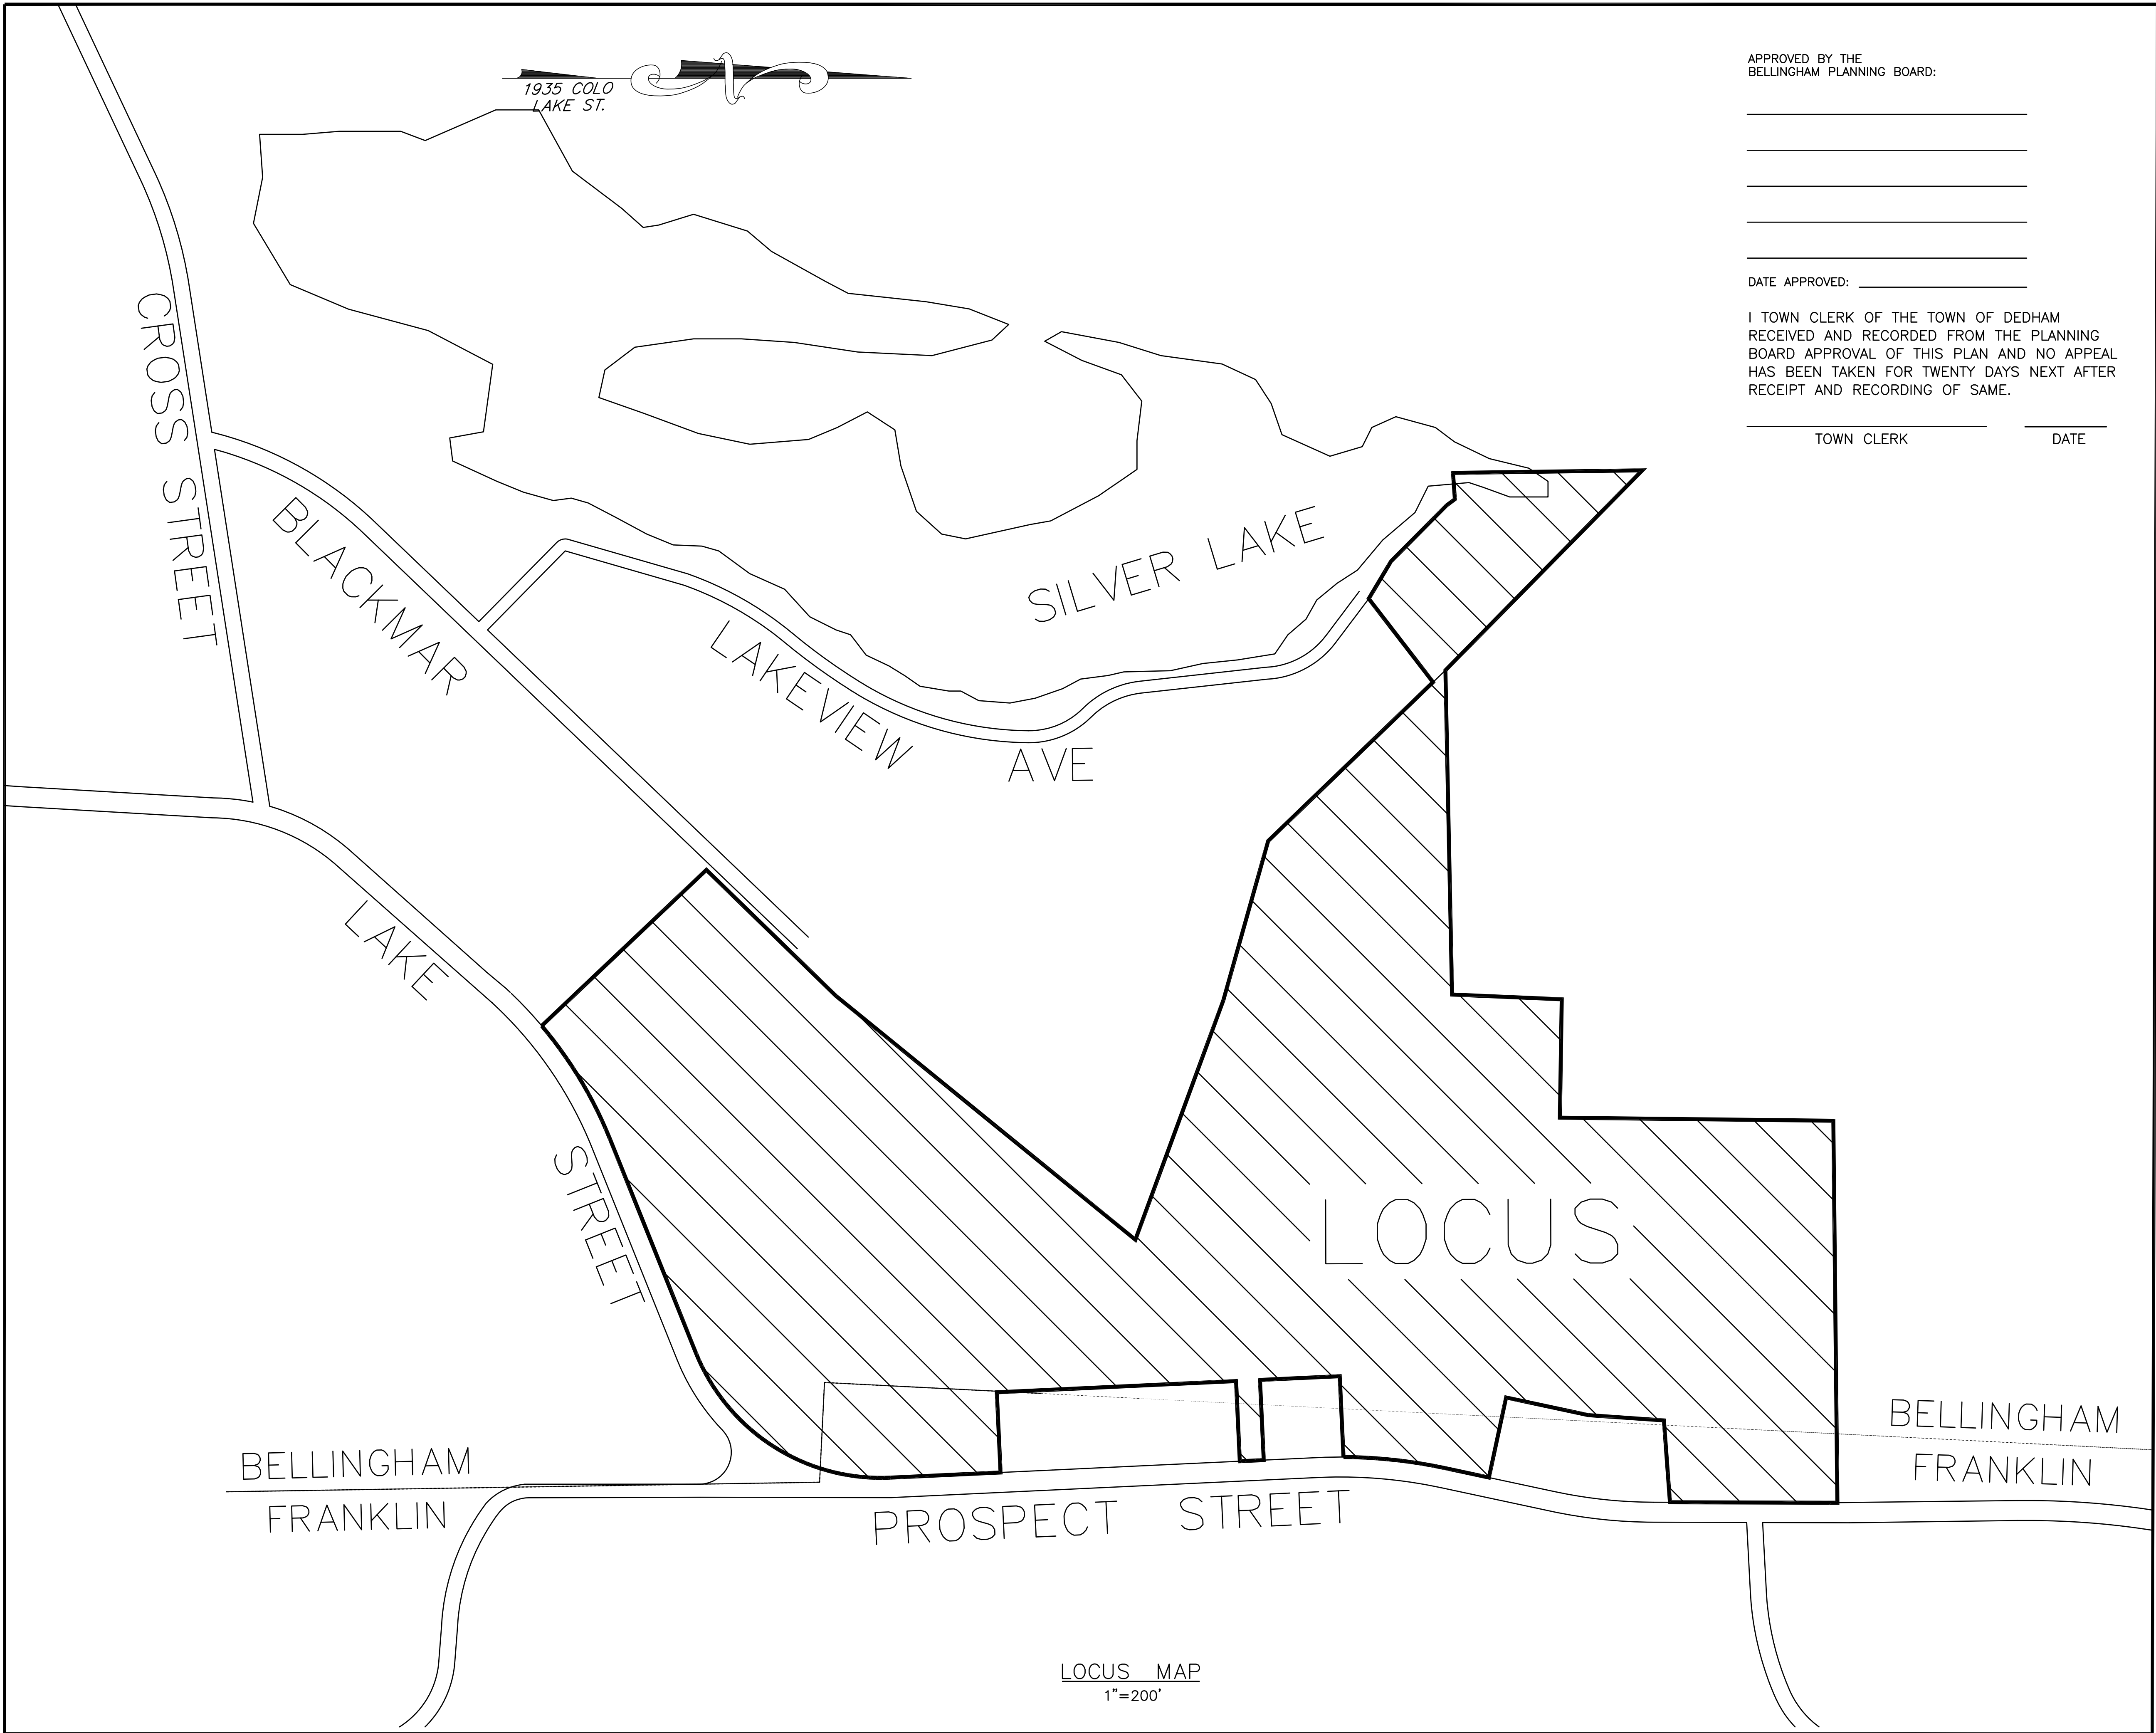

APPROVED BY THE
BELLINGHAM PLANNING BOARD:

DATE APPROVED: _____

I TOWN CLERK OF THE TOWN OF DEDHAM
RECEIVED AND RECORDED FROM THE PLANNING
BOARD APPROVAL OF THIS PLAN AND NO APPEAL
HAS BEEN TAKEN FOR TWENTY DAYS NEXT AFTER
RECEIPT AND RECORDING OF SAME.

_____ TOWN CLERK _____ DATE



REVISIONS		DESCRIPTION
No.	DATE	
1	04/02/2024	WETLAND DELINEATION
2	07/15/2024	PLG BRD ENG COMMENTS
3	09/26/2024	NEW ROAD LAYOUT (LAKE ST)

SITE DEVELOPMENT PLAN
"PROSPECT HILL VILLAGE"
A MULTI-UNIT RESIDENTIAL DEVELOPMENT
BELLINGHAM, MASSACHUSETTS

PREPARED FOR:
WALL STREET DEVELOPMENT CORP.
P.O. BOX 272
WESTWOOD, MASSACHUSETTS

GLM Engineering
Consultants, Inc.
19 EXCHANGE STREET
HOLLISTON, MA 01746
P: 508-429-1100
F: 508-429-7160
www.GLMengineering.com

JOB No.	16,590
DATE:	NOV. 30, 2023
SCALE:	1"=200'
SHEET:	1A of 43
PLAN #:	27,871

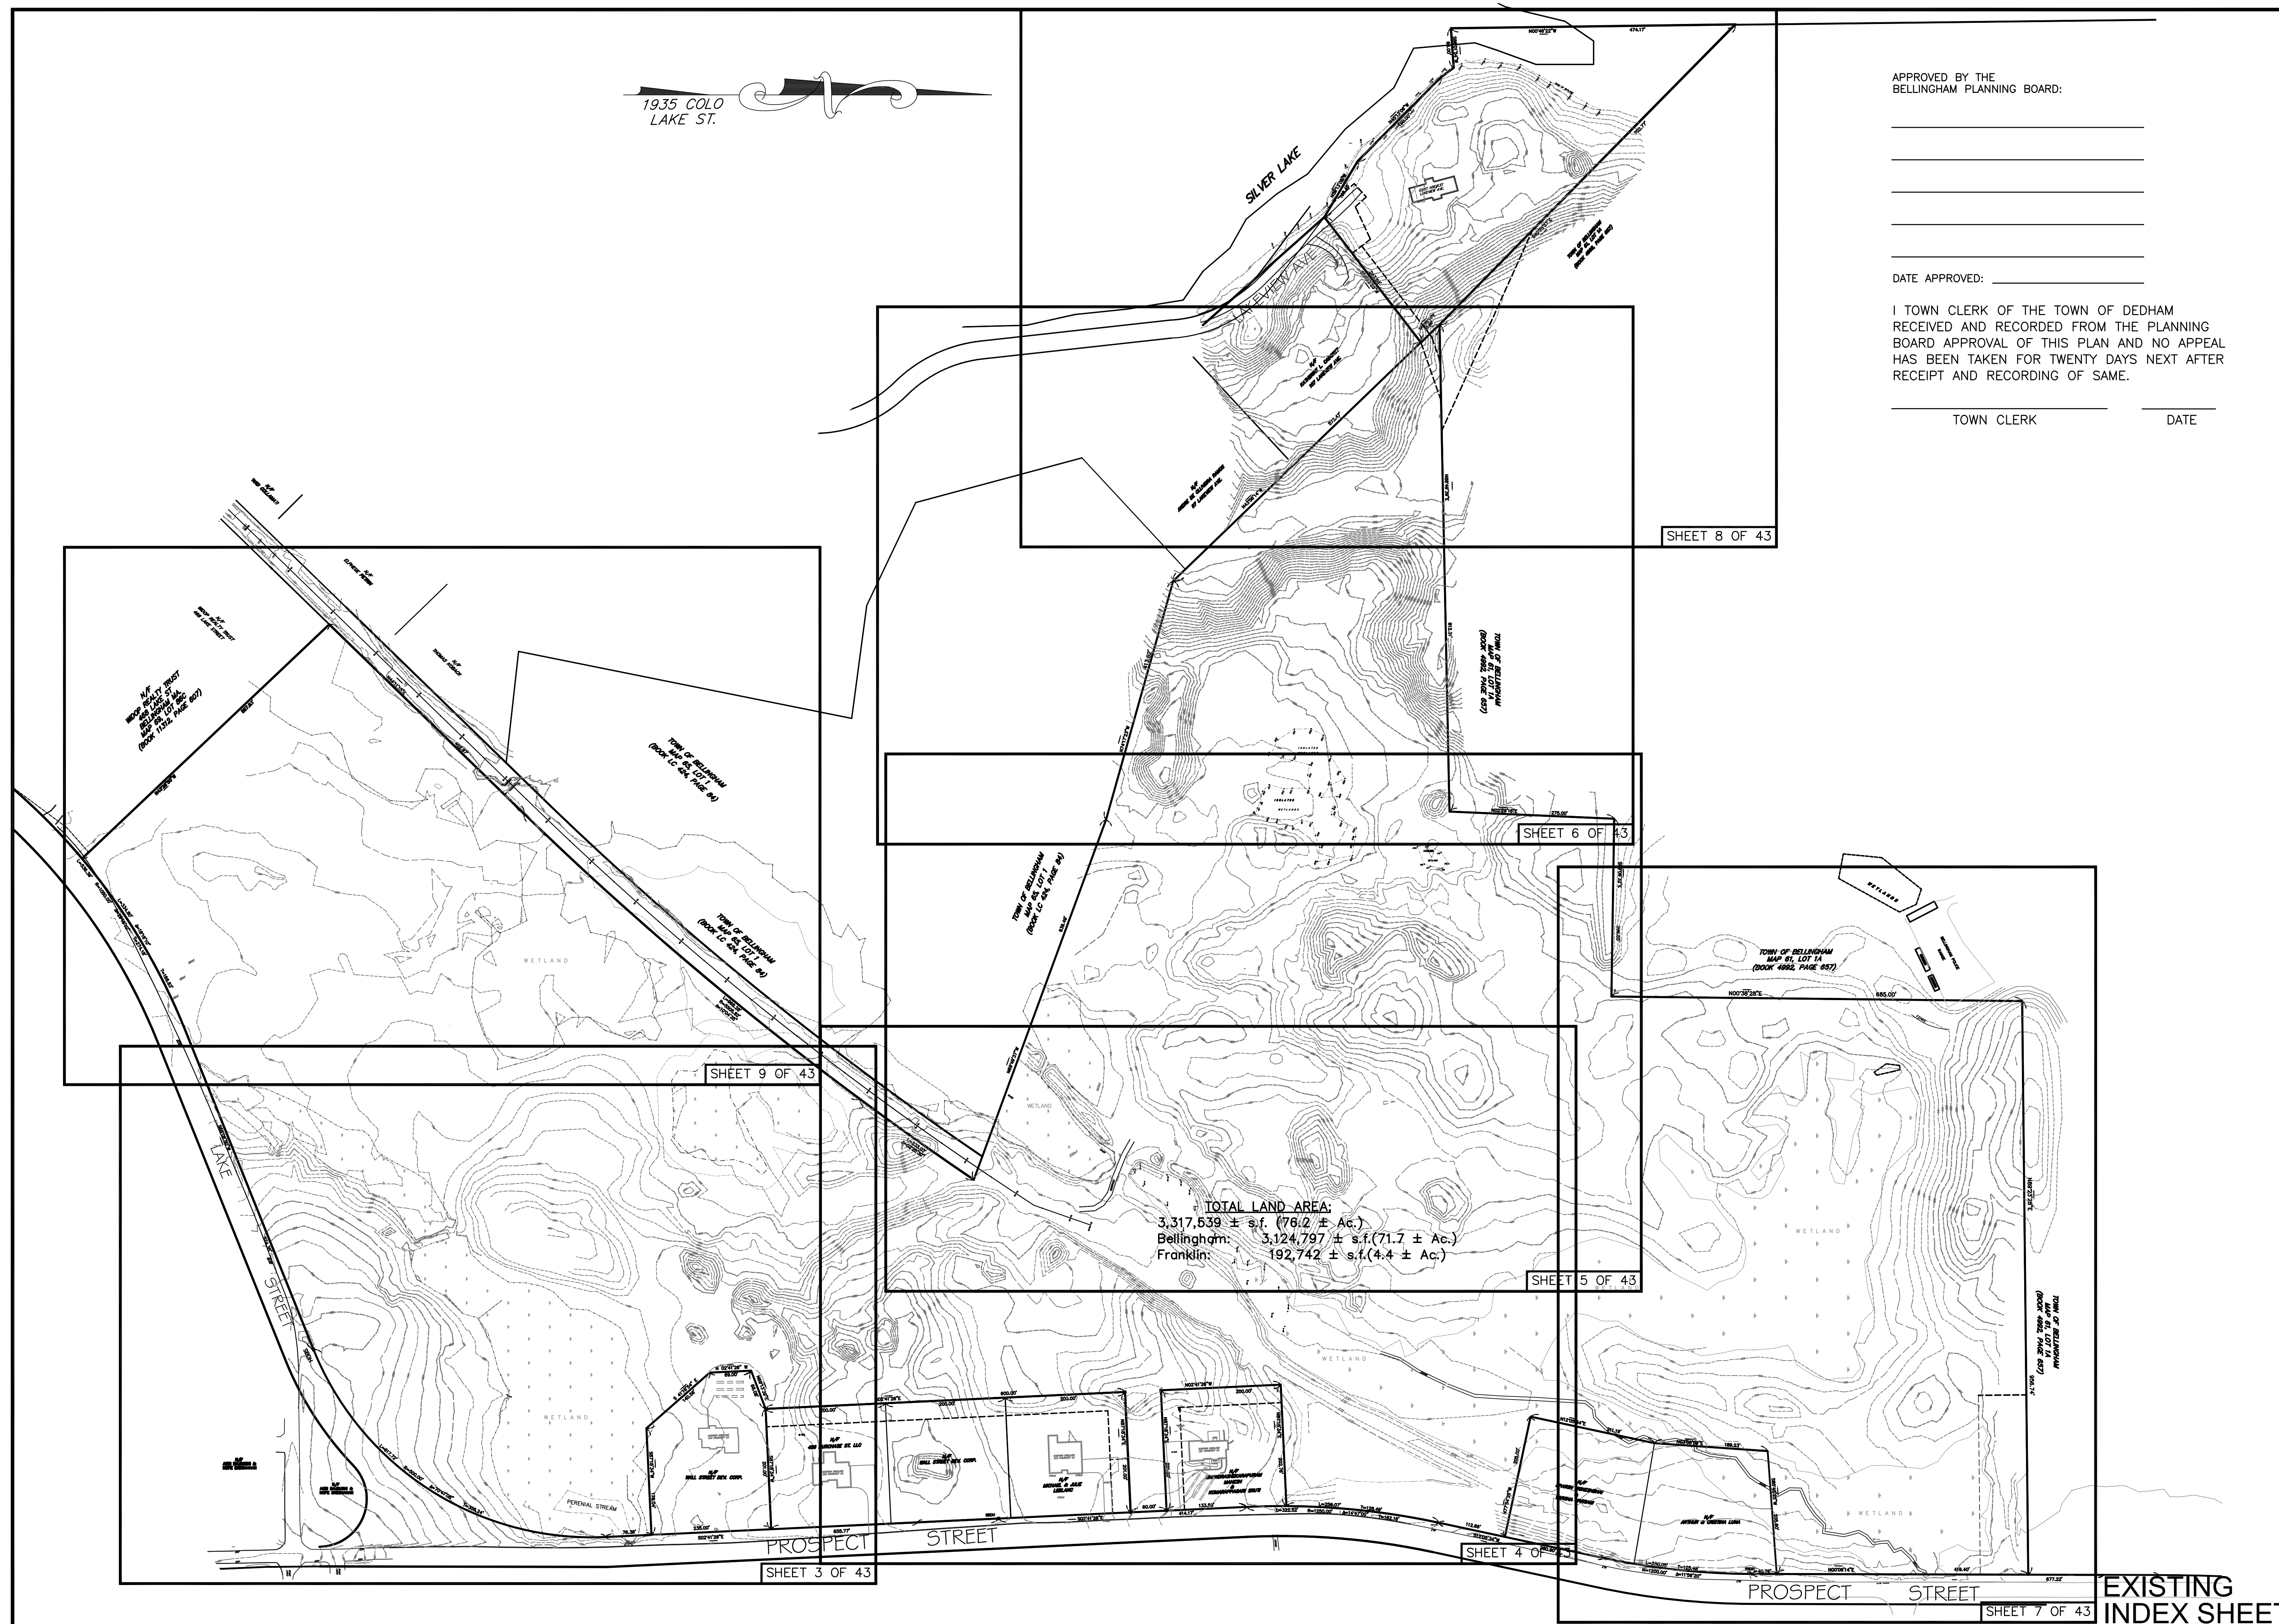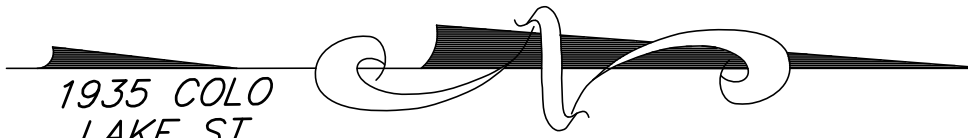

APPROVED BY THE
BELLINGHAM PLANNING BOARD:

DATE APPROVED: _____

I TOWN CLERK OF THE TOWN OF DEDHAM
RECEIVED AND RECORDED FROM THE PLANNING
BOARD APPROVAL OF THIS PLAN AND NO APPEAL
HAS BEEN TAKEN FOR TWENTY DAYS NEXT AFTER
RECEIPT AND RECORDING OF SAME.

TOWN CLERK

DATE _____

REVISIONS		
No.	DATE	DESCRIPTION
1	04/02/2024	WETLAND DELINEATION
2	07/15/2024	PLG BRD ENG COMMENTS
3	09/26/2024	NEW ROAD LAYOUT (LAKE ST)

SITE DEVELOPMENT PLAN
"PROSPECT HILL VILLAGE"
A MULTI-UNIT RESIDENTIAL DEVELOPMENT
BELLINGHAM, MASSACHUSETTS

PREPARED FOR:
WALL STREET DEVELOPMENT CORP.
P.O. BOX 272
WESTWOOD, MASSACHUSETTS

 **GLM** Engineering
Consultants, Inc.
19 EXCHANGE STREET
HOLLISTON, MA 01746
P: 508-429-1100
F: 508-429-7160
www.GLMengineering.com

JOB No.	16,590
---------	--------


DATE: NOV. 30, 2023

SCALE: 1"=120'

SHEET: 2 of 43

PLAN #:	27,871
---------	--------

EXISTING
INDEX SHEET

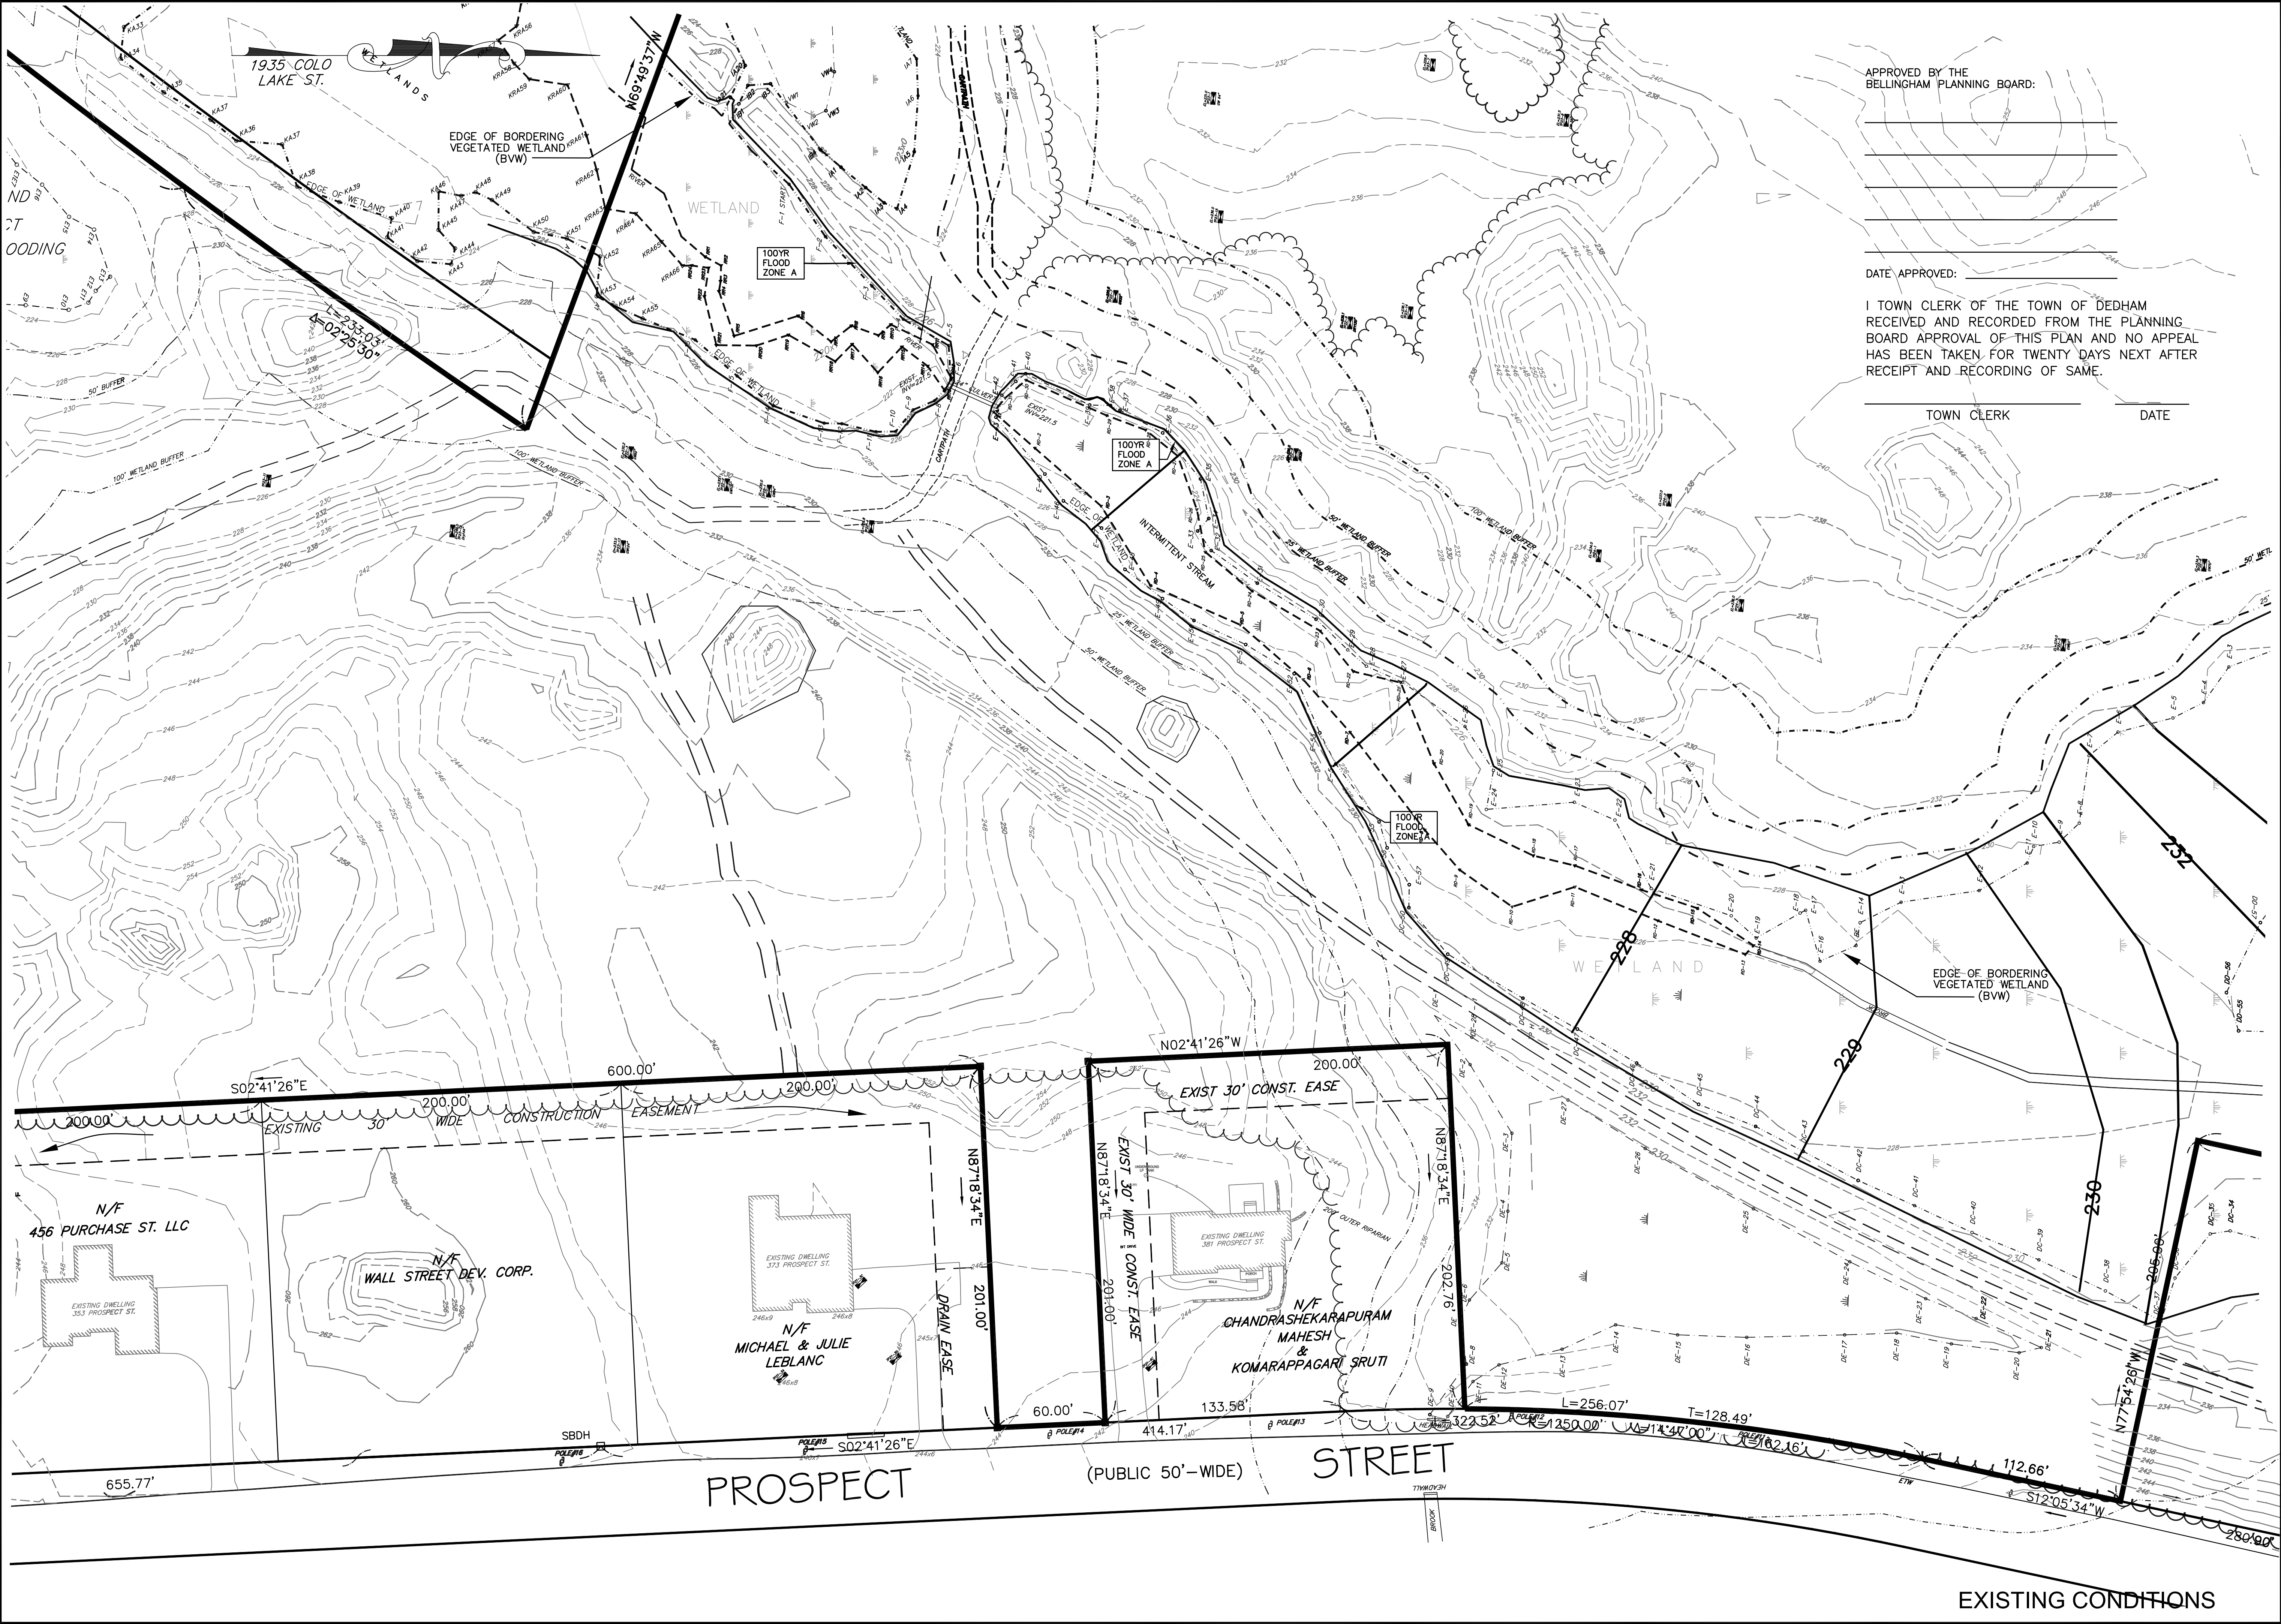

APPROVED BY THE
BELLINGHAM PLANNING BOARD:

DATE APPROVED: _____

I, TOWN CLERK OF THE TOWN OF DEDHAM
RECEIVED AND RECORDED FROM THE PLANNING
BOARD APPROVAL OF THIS PLAN AND NO APPEAL
HAS BEEN TAKEN FOR TWENTY DAYS NEXT AFTER
RECEIPT AND RECORDING OF SAME.

TOWN CLERK

DATE


SITE DEVELOPMENT PLAN
"PROSPECT HILL VILLAGE"
A MULTI-UNIT RESIDENTIAL DEVELOPMENT
BELLINGHAM, MASSACHUSETTS

GLM Engineering
Consultants, Inc.
19 EXCHANGE STREET
HOLLISTON, MA 01746
P: 508-429-1100
F: 508-429-7160
www.GLMengineering.com

JOB No.	16,590
DATE:	NOV. 30, 2023
SCALE:	1"=40'
SHEET:	4 of 43
PLAN #:	27,871

No.	DATE	DESCRIPTION
1	04/02/2024	WETLAND DELINEATION
2	07/15/2024	PLG BRD ENG COMMENTS
3	09/26/2024	NEW ROAD LAYOUT (LAKE ST)

PREPARED FOR:
WALL STREET DEVELOPMENT CORP.
P.O. BOX 272
WESTWOOD, MASSACHUSETTS

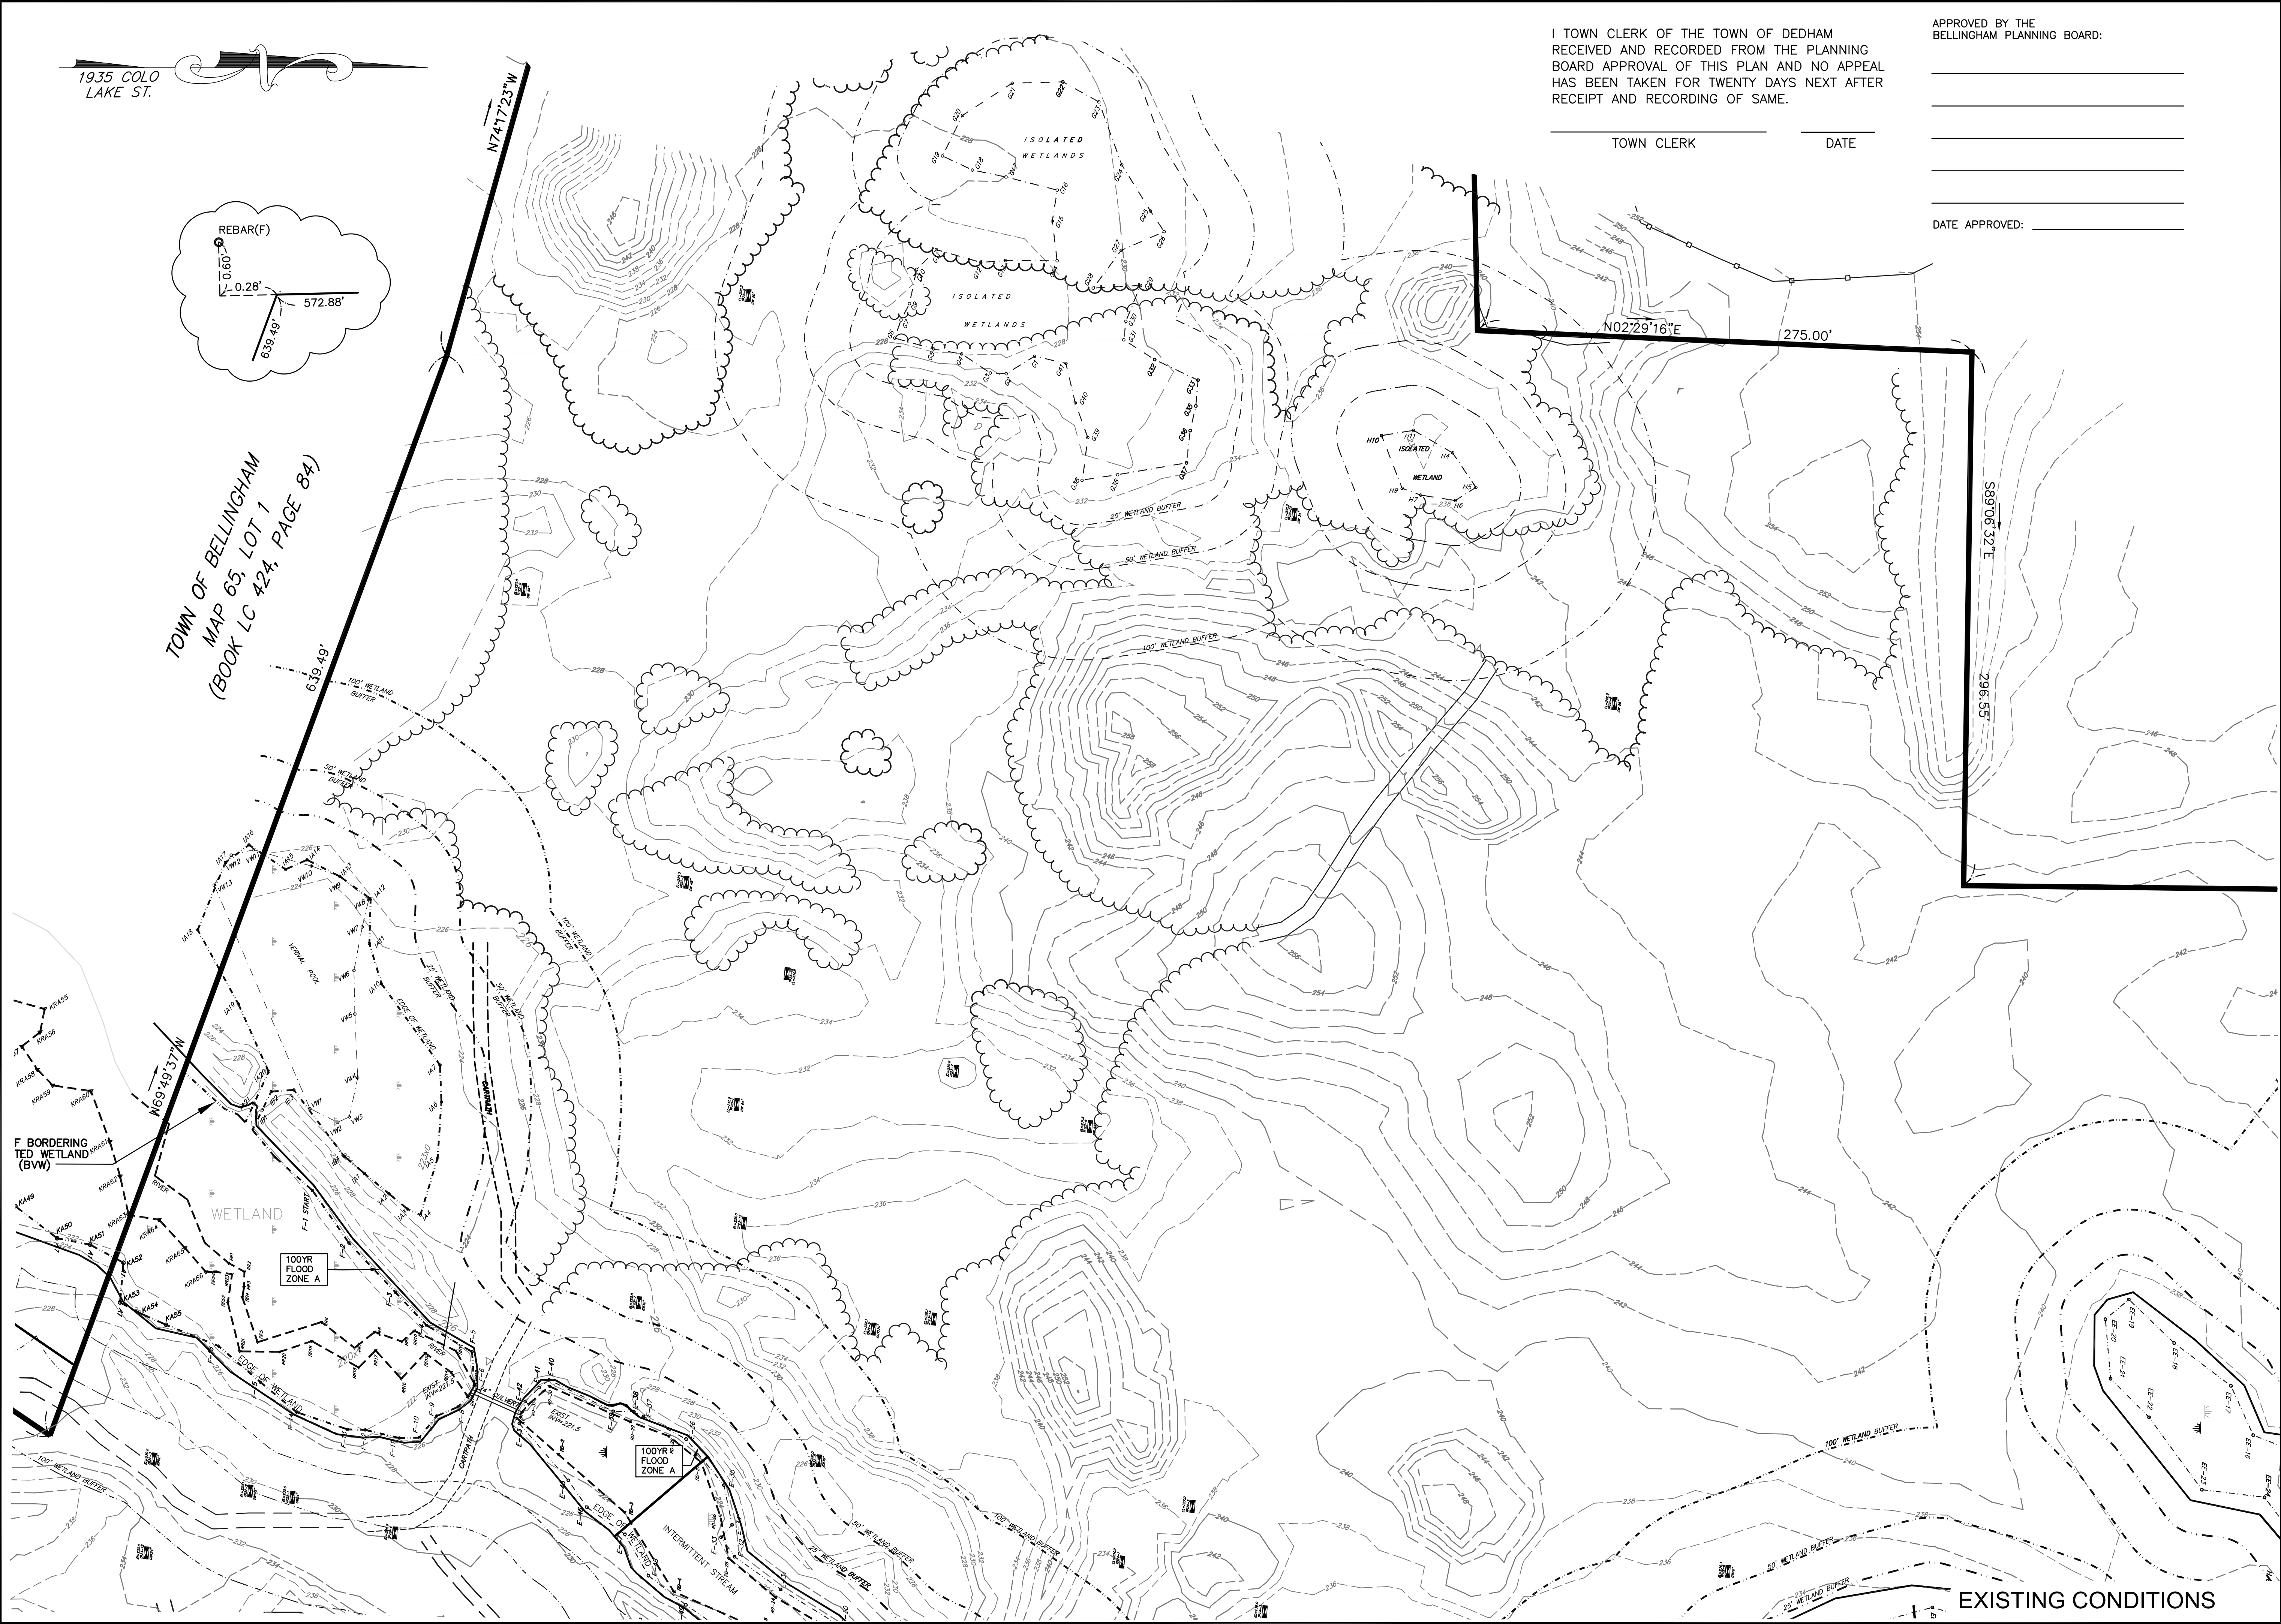

I TOWN CLERK OF THE TOWN OF DEDHAM
RECEIVED AND RECORDED FROM THE PLANNING
BOARD APPROVAL OF THIS PLAN AND NO APPEAL
HAS BEEN TAKEN FOR TWENTY DAYS NEXT AFTER
RECEIPT AND RECORDING OF SAME.

APPROVED BY THE
BELLINGHAM PLANNING BOARD:

TOWN CLERK

DATE

DATE APPROVED:


REVISIONS		DESCRIPTION
No.	DATE	
1	04/02/2024	WETLAND DELINEATION
2	07/15/2024	PLG BRD ENG COMMENTS
3	09/26/2024	NEW ROAD LAYOUT (LAKE ST)

SITE DEVELOPMENT PLAN
"PROSPECT HILL VILLAGE"
A MULTI-UNIT RESIDENTIAL DEVELOPMENT
BELLINGHAM, MASSACHUSETTS

PREPARED FOR:
WALL STREET DEVELOPMENT CORP.
P.O. BOX 272
WESTWOOD, MASSACHUSETTS

GLM Engineering
Consultants, Inc.
19 EXCHANGE STREET
HOLLISTON, MA 01746
P: 508-429-1100
F: 508-429-7160
www.GLMengineering.com

JOB No.	16,590
DATE:	NOV. 30, 2023
SCALE:	1"=40'
SHEET:	5 of 43
PLAN #:	27,871

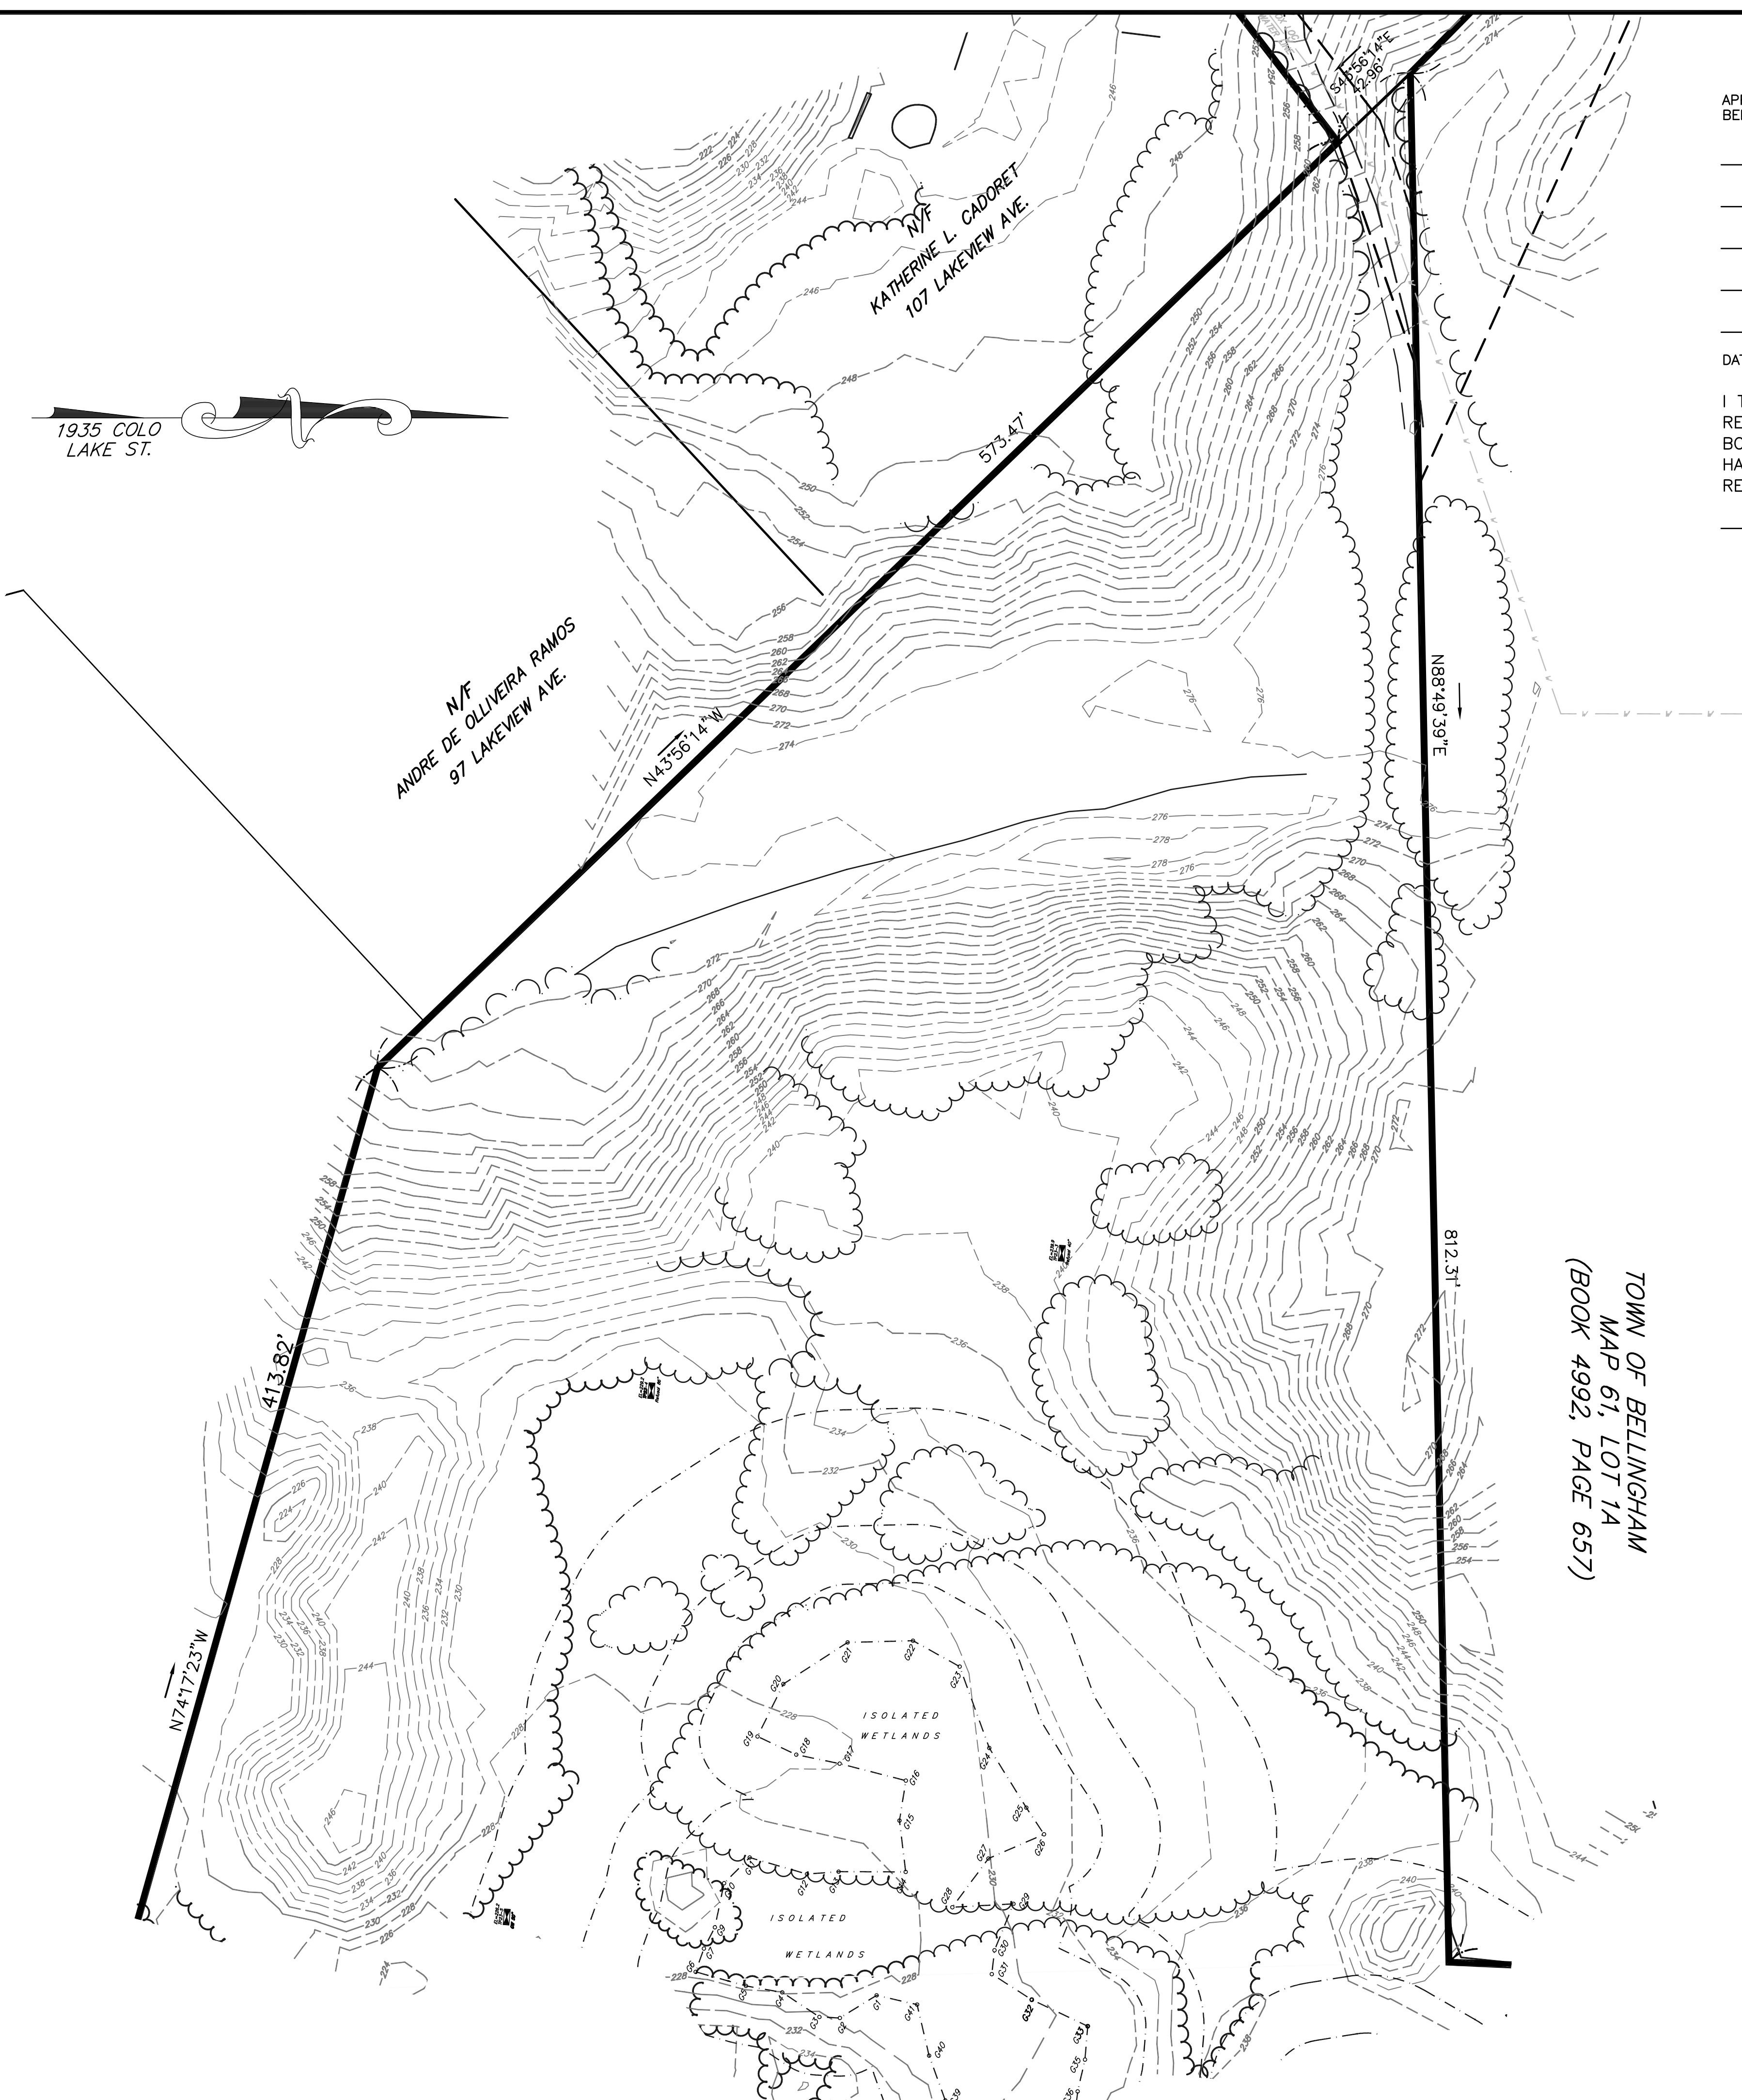

APPROVED BY THE
BELLINGHAM PLANNING BOARD:

DATE APPROVED: _____

I TOWN CLERK OF THE TOWN OF DEDHAM
RECEIVED AND RECORDED FROM THE PLANNING
BOARD APPROVAL OF THIS PLAN AND NO APPEAL
HAS BEEN TAKEN FOR TWENTY DAYS NEXT AFTER
RECEIPT AND RECORDING OF SAME.

_____ TOWN CLERK _____ DATE

TOWN OF BELLINGHAM
MAP 61, LOT 1A
(BOOK 4992, PAGE 657)


EXISTING CONDITIONS


SITE DEVELOPMENT PLAN
"PROSPECT HILL VILLAGE"
A MULTI-UNIT RESIDENTIAL DEVELOPMENT
BELLINGHAM, MASSACHUSETTS

GLM Engineering
Consultants, Inc.
19 EXCHANGE STREET
HOLLISTON, MA 01746
P: 508-429-1100
F: 508-429-7160
www.GLMengineering.com

JOB No.	16,590
DATE:	NOV. 30, 2023
SCALE:	1"=40'
SHEET:	6 of 43
PLAN #:	27,871

REVISIONS		DESCRIPTION
No.	DATE	
1	04/02/2024	WETLAND DELINEATION
2	07/15/2024	PLG BRD ENG COMMENTS
3	09/26/2024	NEW ROAD LAYOUT (LAKE ST)

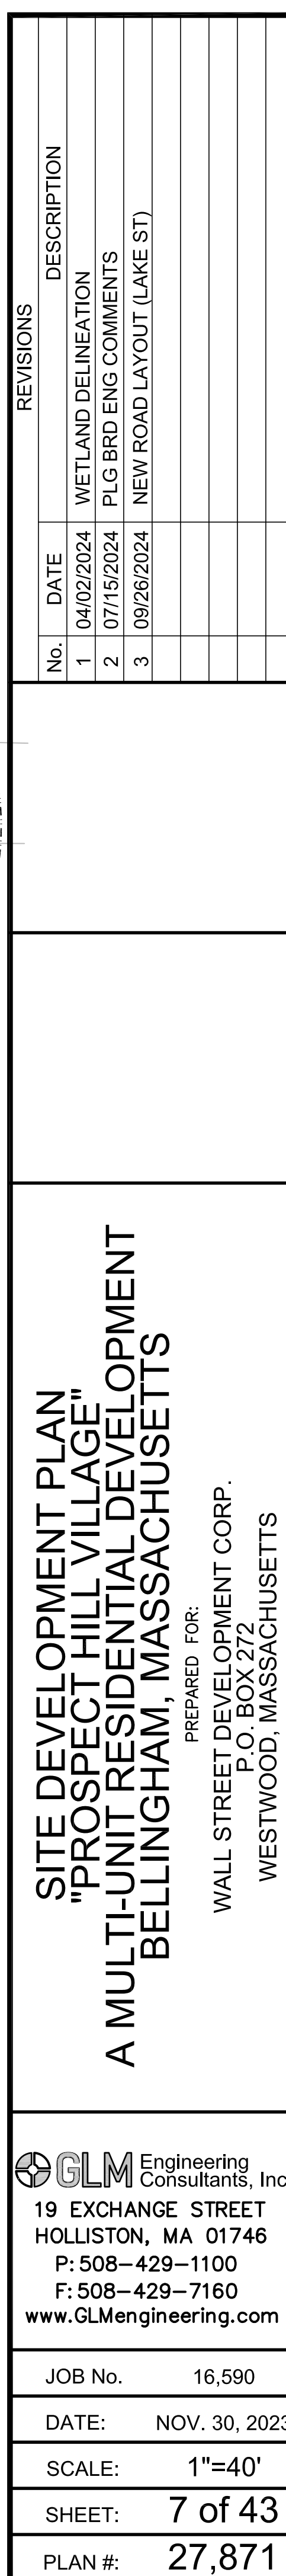

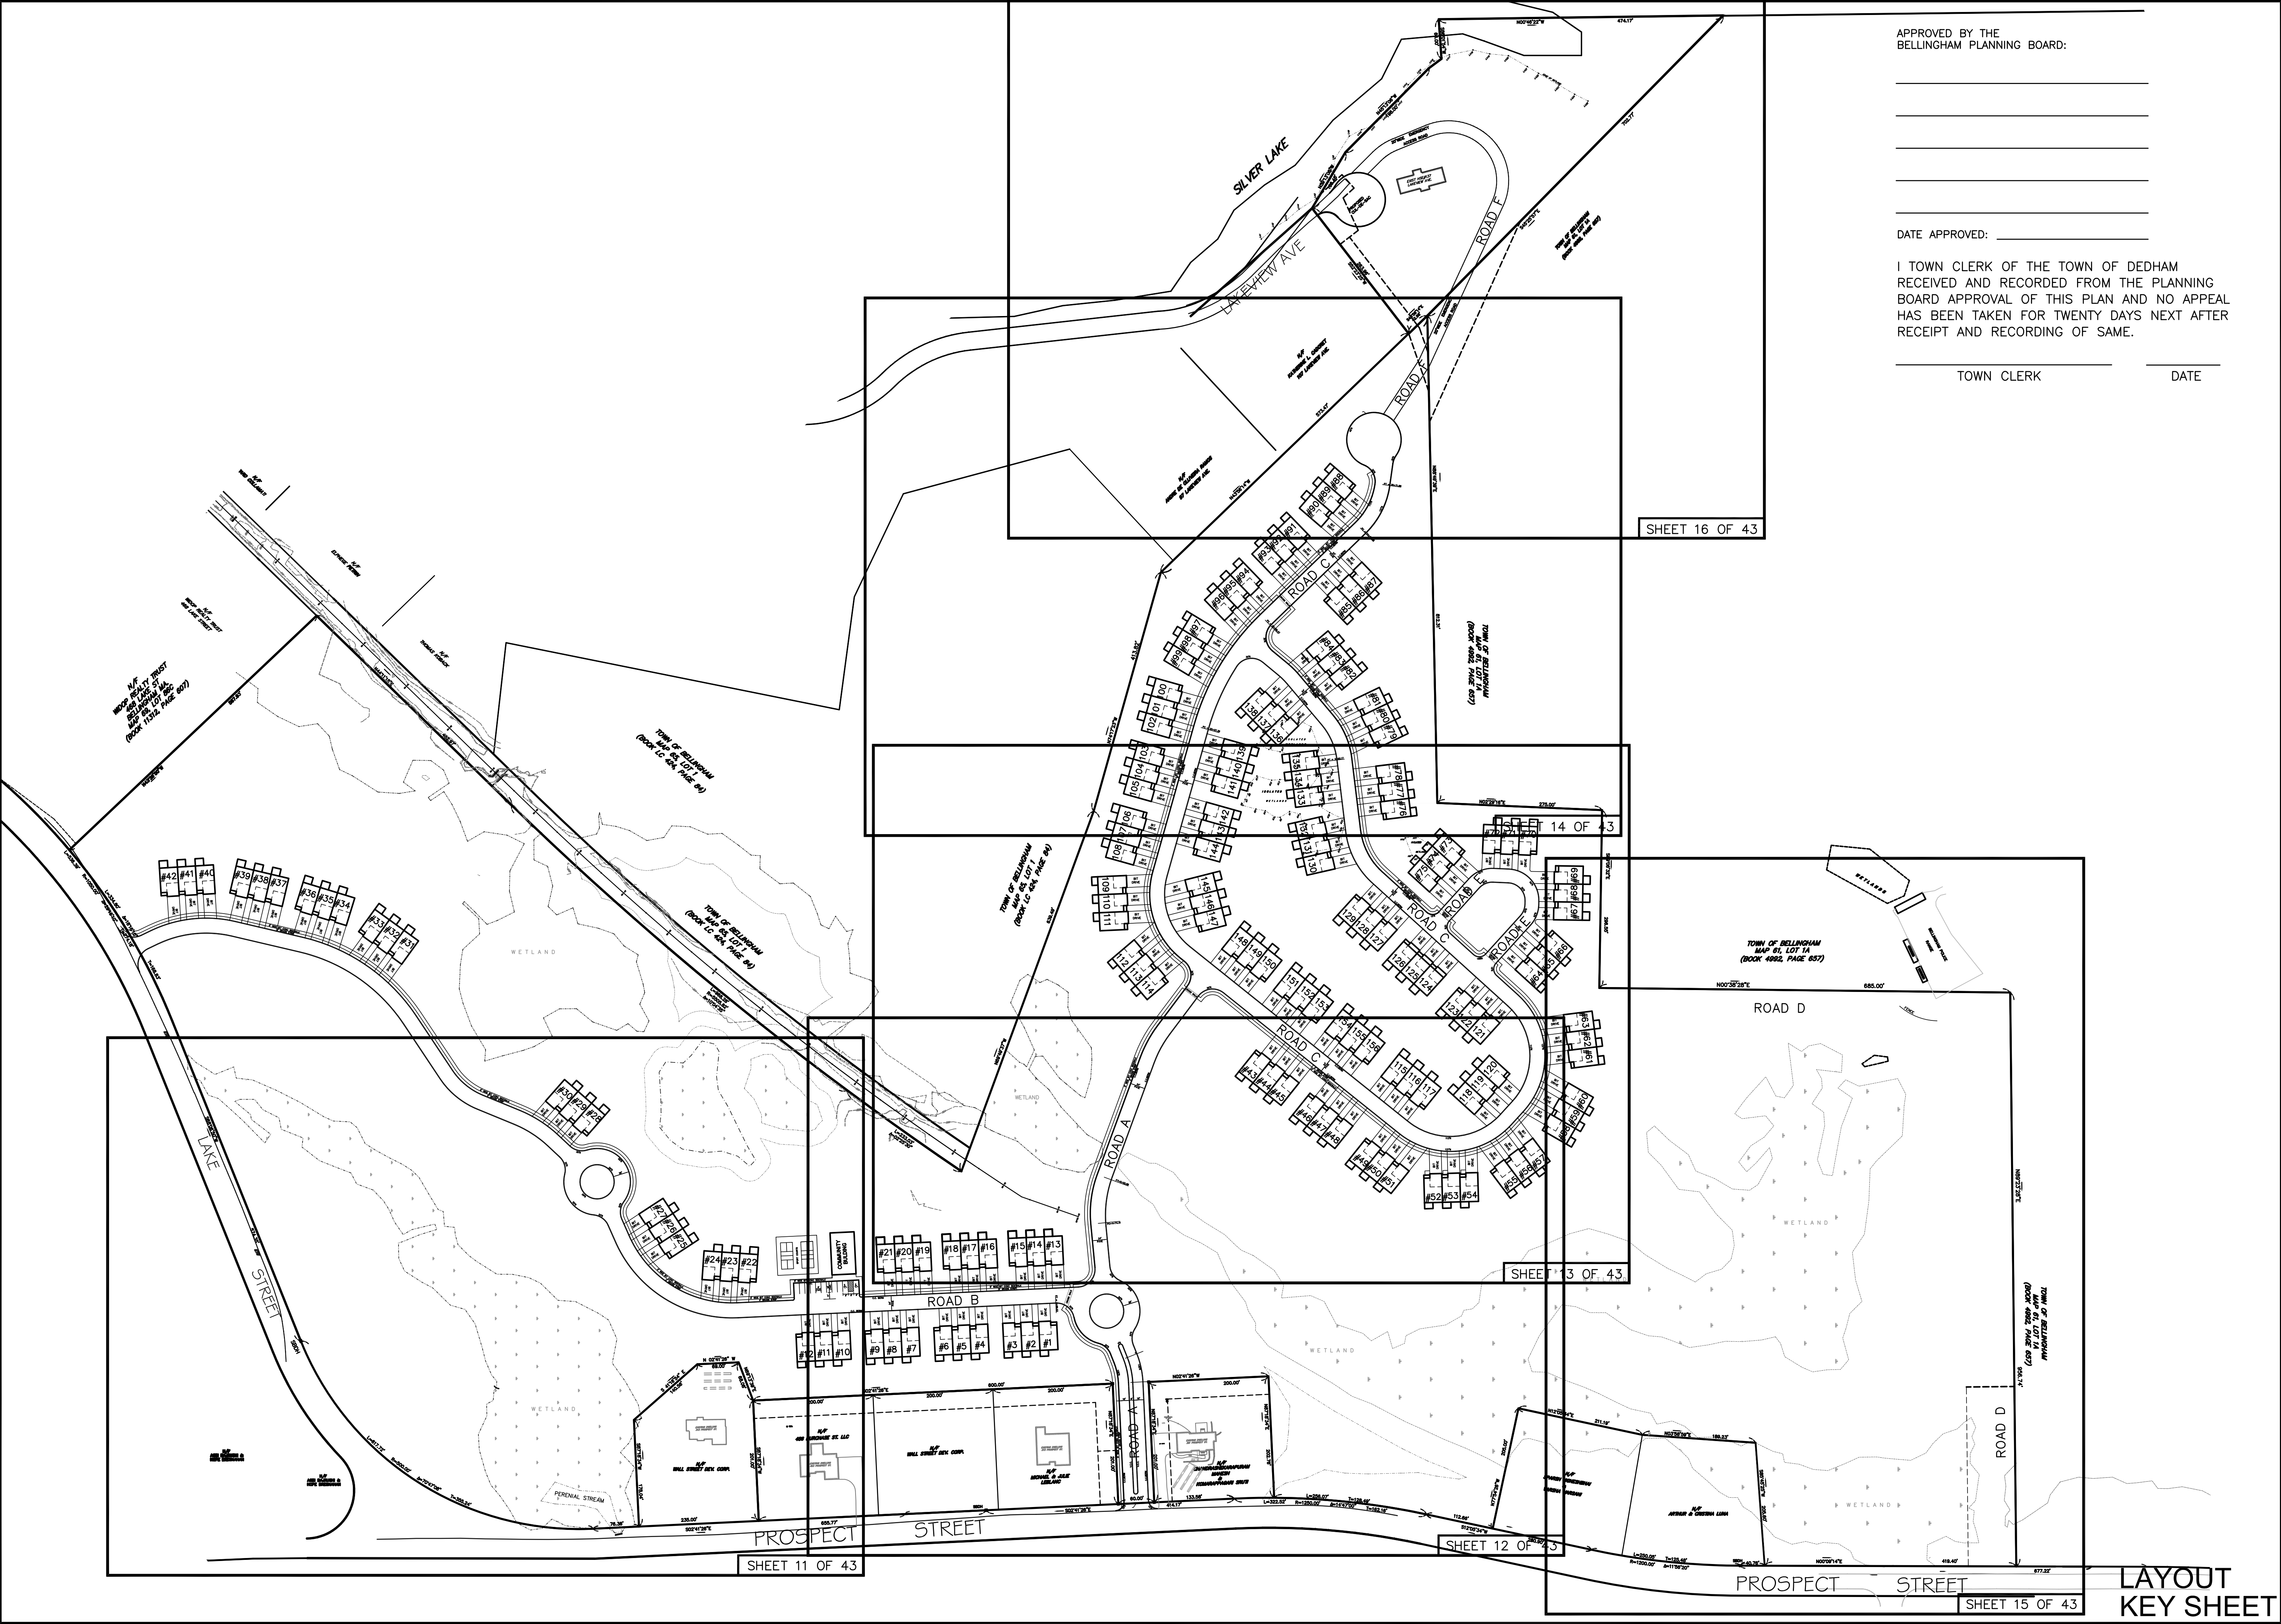

APPROVED BY THE
BELLINGHAM PLANNING BOARD:

DATE APPROVED: _____

I TOWN CLERK OF THE TOWN OF DEDHAM
RECEIVED AND RECORDED FROM THE PLANNING
BOARD APPROVAL OF THIS PLAN AND NO APPEAL
HAS BEEN TAKEN FOR TWENTY DAYS NEXT AFTER
RECEIPT AND RECORDING OF SAME.

TOWN CLERK _____ DATE _____

REVISIONS		DESCRIPTION
No.	DATE	
1	04/02/2024	WETLAND DELINEATION
2	07/15/2024	PLG BRD ENG COMMENTS
3	09/26/2024	NEW ROAD LAYOUT (LAKE ST)


SITE DEVELOPMENT PLAN
"PROSPECT HILL VILLAGE"
A MULTI-UNIT RESIDENTIAL DEVELOPMENT
BELLINGHAM, MASSACHUSETTS

PREPARED FOR:
WALL STREET DEVELOPMENT CORP.
P.O. BOX 272
WESTWOOD, MASSACHUSETTS

GLM Engineering
Consultants, Inc.
19 EXCHANGE STREET
HOLLISTON, MA 01746
P: 508-429-1100
F: 508-429-7160
www.GLMengineering.com

JOB No.	16,590
DATE:	NOV. 30, 2023
SCALE:	1"=120'
SHEET:	10 of 43
PLAN #:	27,871

LAYOUT
KEY SHEET

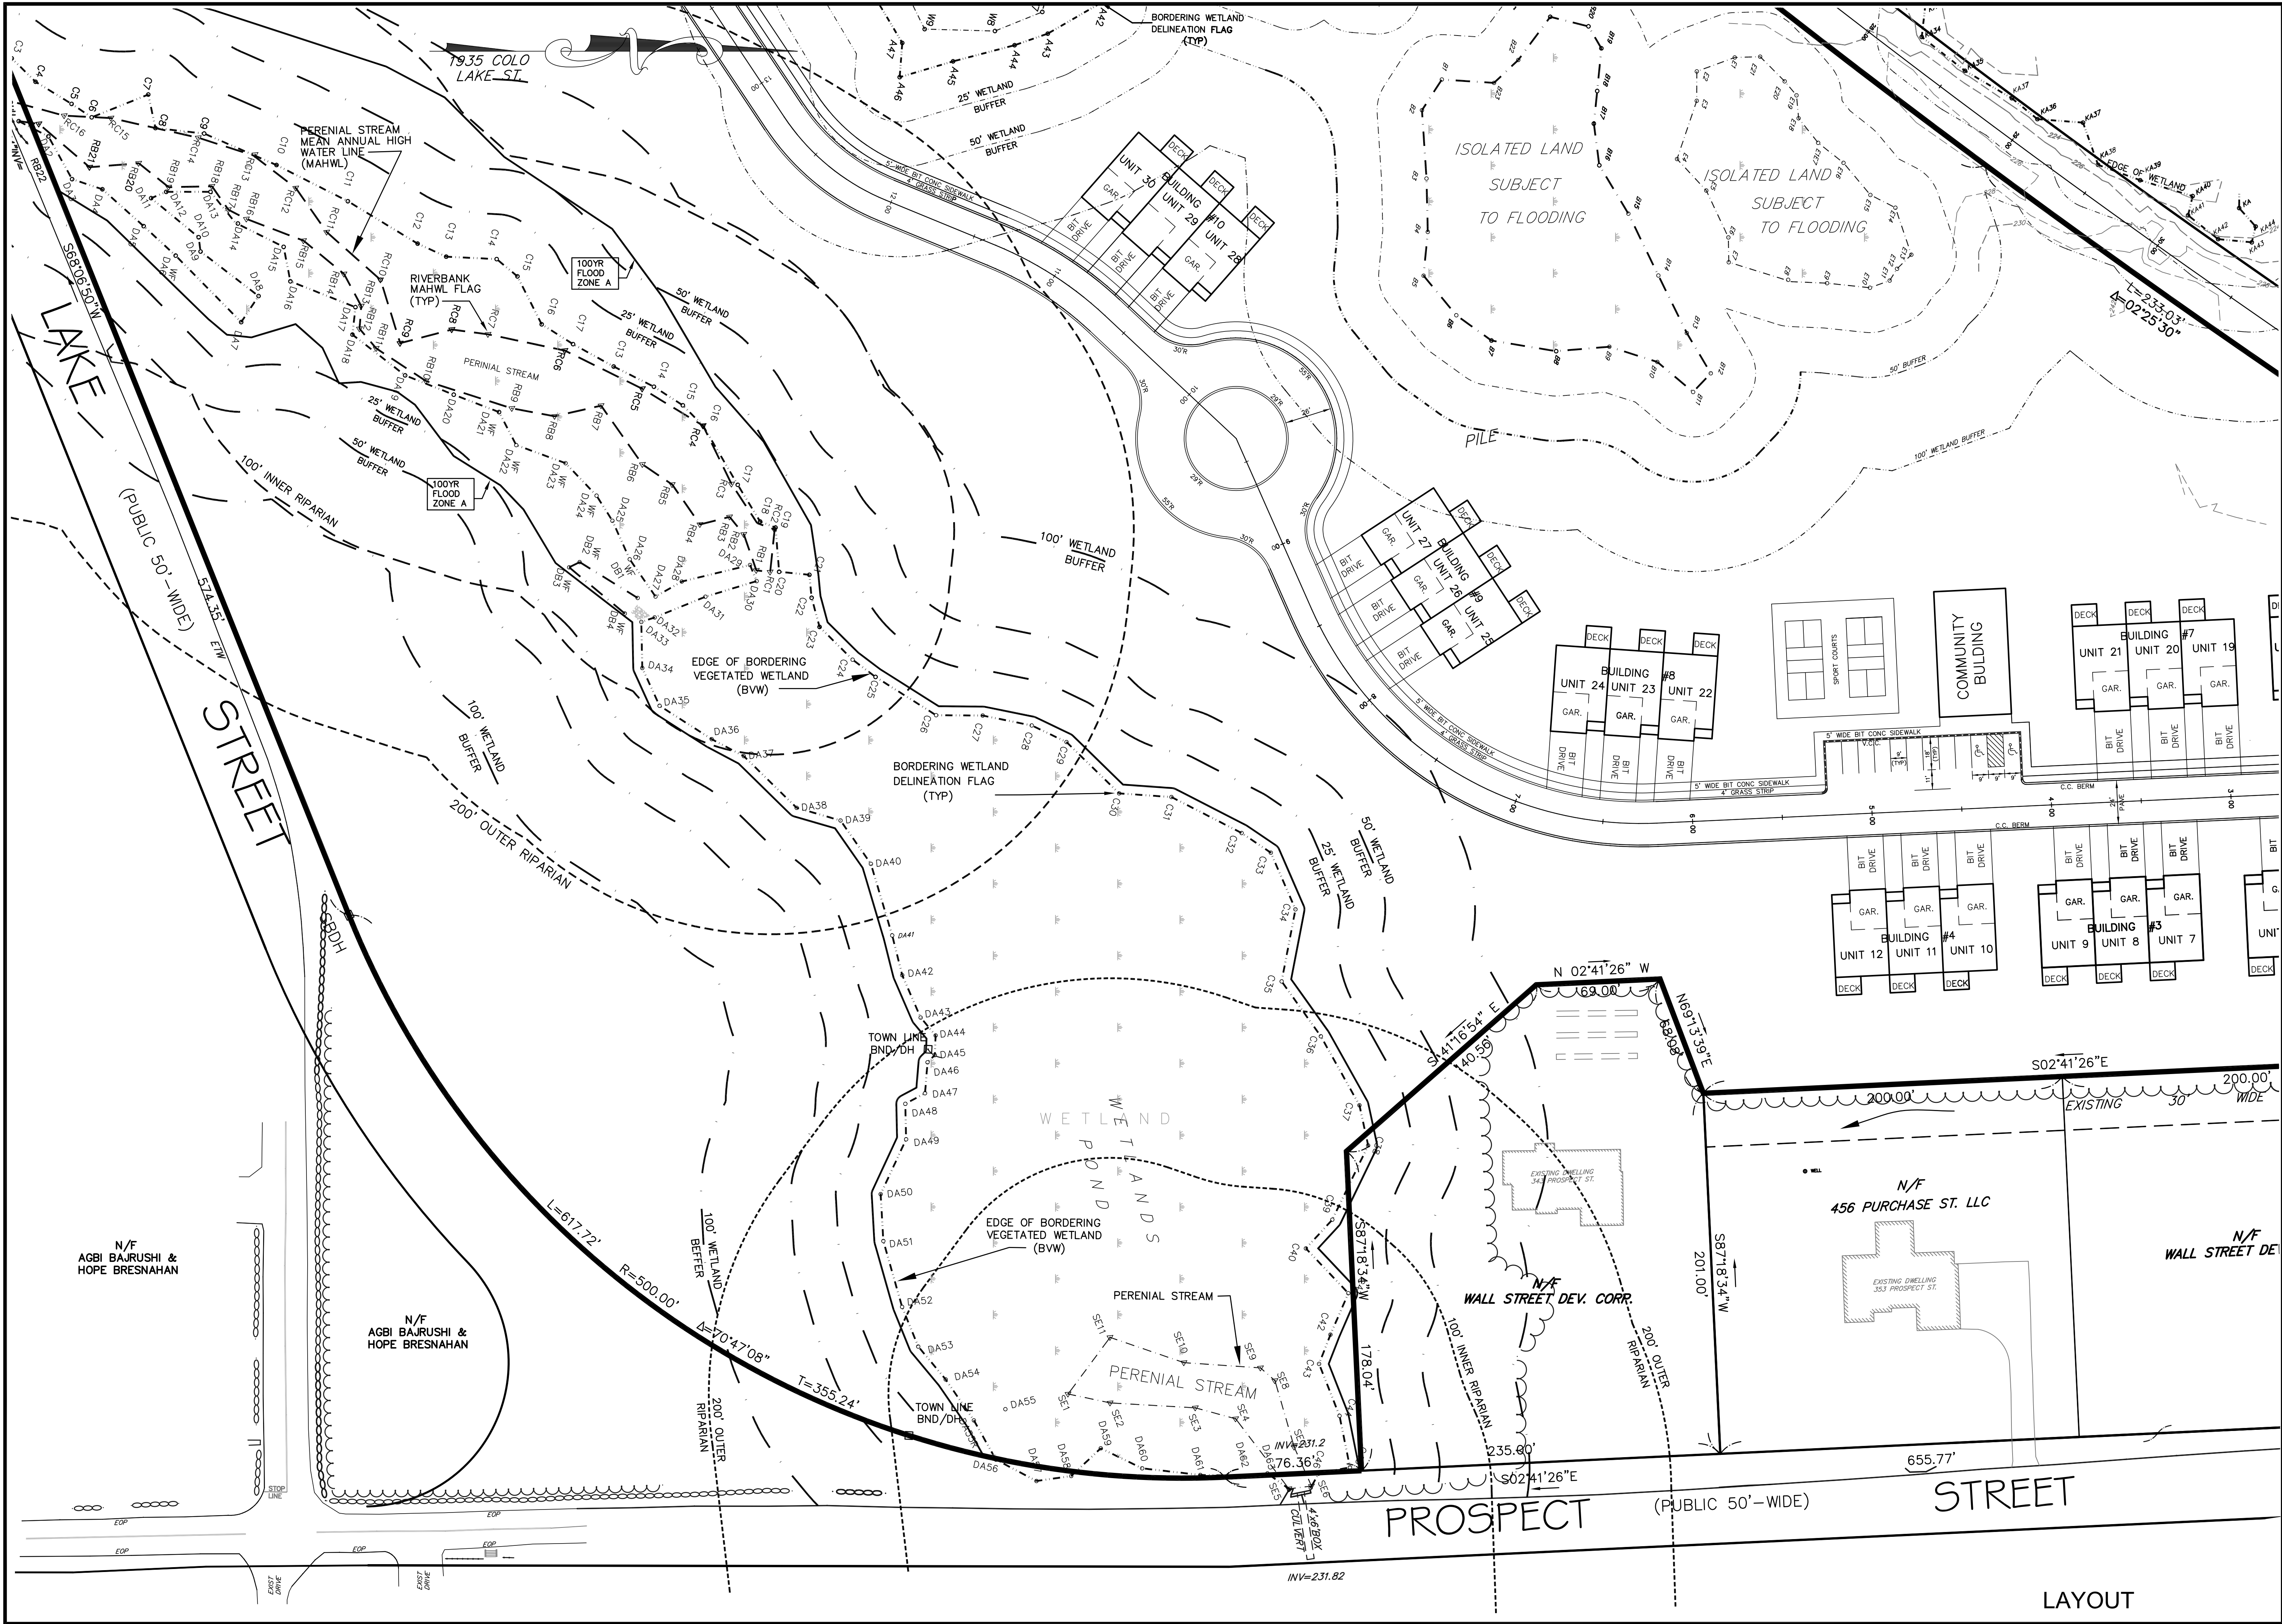

REVISIONS

No.	DATE	DESCRIPTION
1	04/02/2024	WETLAND DELINEATION
2	07/15/2024	PLG BRD ENG COMMENTS
3	09/26/2024	NEW ROAD LAYOUT (LAKE ST)

SITE DEVELOPMENT PLAN
"PROSPECT HILL VILLAGE"
A MULTI-UNIT RESIDENTIAL DEVELOPMENT
BELLINGHAM, MASSACHUSETTS

PREPARED FOR:
WALL STREET DEVELOPMENT CORP.
P.O. BOX 272
WESTWOOD, MASSACHUSETTS

GLM Engineering Consultants, Inc.

19 EXCHANGE STREET
HOLLISTON, MA 01746
P: 508-429-1100
F: 508-429-7160
www.GLMengineering.com

JOB No.

16,590

DATE:

NOV. 30, 2023

SCALE:

1"=40'


SHEET:

11 of 43

PLAN #:

27,871

LAYOUT

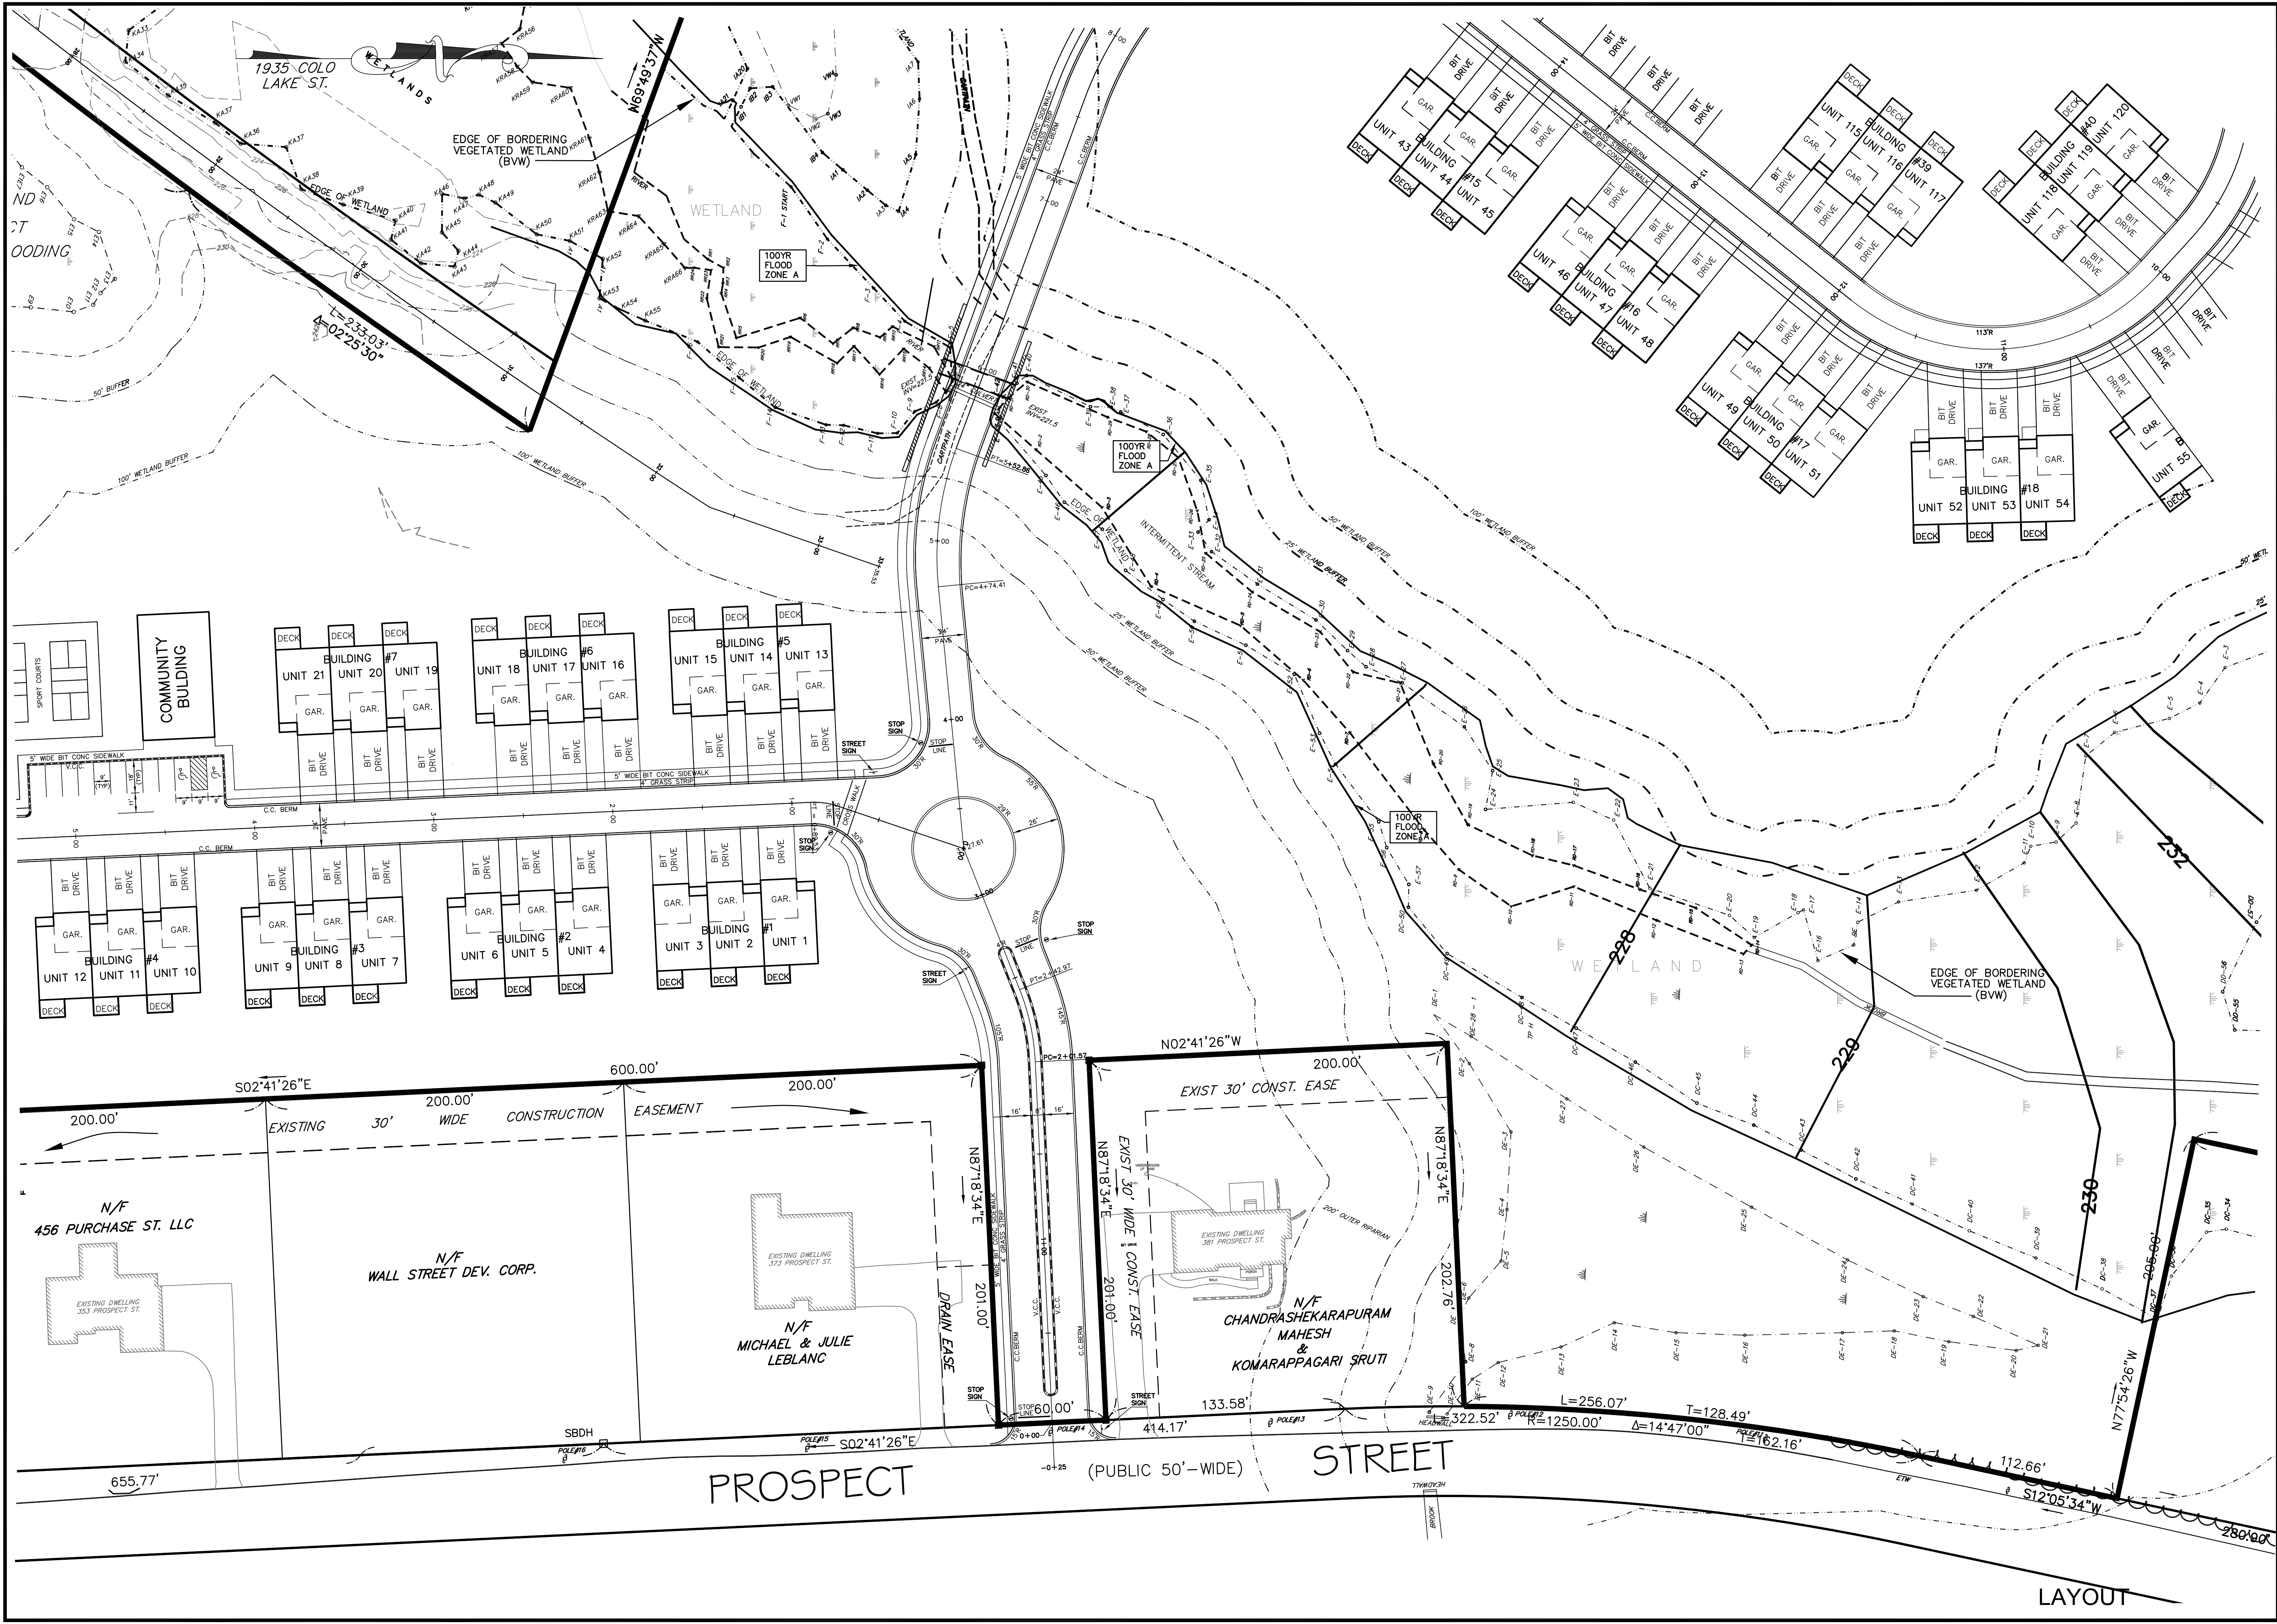

REVISIONS

No.	DATE	DESCRIPTION
1	04/02/2024	WETLAND DELINEATION
2	07/15/2024	PLG BRD ENG COMMENTS
3	09/26/2024	NEW ROAD LAYOUT (LAKE ST)

SITE DEVELOPMENT PLAN
"PROSPECT HILL VILLAGE"
A MULTI-UNIT RESIDENTIAL DEVELOPMENT
BELLINGHAM, MASSACHUSETTS

PREPARED FOR:
WALL STREET DEVELOPMENT CORP.
P.O. BOX 272
WESTWOOD, MASSACHUSETTS

GLM Engineering Consultants, Inc.
19 EXCHANGE STREET
HOLLISTON, MA 01746
P: 508-429-1100
F: 508-429-7160
www.GLMengineering.com

JOB No. 16,590
DATE: NOV. 30, 2023
SCALE: 1"=40'
SHEET: 12 of 43
PLAN #: 27,871

1935 COLO
LAKE ST.

REBAR(F)

0.60'
0.28'
572.88'

TOWN OF BELLINGHAM
MAP 65, LOT 1
(BOOK LC 424, PAGE 84)

I TOWN CLERK OF THE TOWN OF DEDHAM
RECEIVED AND RECORDED FROM THE PLANNING
BOARD APPROVAL OF THIS PLAN AND NO APPEAL
HAS BEEN TAKEN FOR TWENTY DAYS NEXT AFTER
RECEIPT AND RECORDING OF SAME.

TOWN CLERK

DATE

APPROVED BY THE
BELLINGHAM PLANNING BOARD:

DATE APPROVED:

SITE DEVELOPMENT PLAN
"PROSPECT HILL VILLAGE"
A MULTI-UNIT RESIDENTIAL DEVELOPMENT
BELLINGHAM, MASSACHUSETTS

PREPARED FOR:
WALL STREET DEVELOPMENT CORP.
P.O. BOX 272
WESTWOOD, MASSACHUSETTS


GLM Engineering
Consultants, Inc.
19 EXCHANGE STREET
HOLLISTON, MA 01746
P: 508-429-1100
F: 508-429-7160
www.GLMengineering.com

JOB No. 16,590
DATE: NOV. 30, 2023
SCALE: 1"=40'
SHEET: 13 of 43
PLAN #: 27,871

REVISIONS

No.	DATE	DESCRIPTION
1	04/02/2024	WETLAND DELINEATION
2	07/15/2024	PLG BRD ENG COMMENTS
3	09/26/2024	NEW ROAD LAYOUT (LAKE ST)

LAYOUT

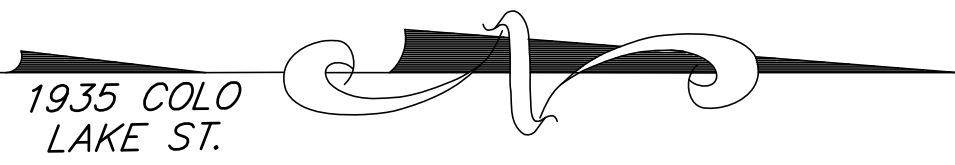

TOWN OF BELLINGHAM
MAP 61, LOT 1A
(BOOK 4992, PAGE 657)

N89°23'28"E

956.74'

I TOWN CLERK OF THE TOWN OF DEDHAM
RECEIVED AND RECORDED FROM THE PLANNING
BOARD APPROVAL OF THIS PLAN AND NO APPEAL
HAS BEEN TAKEN FOR TWENTY DAYS NEXT AFTER
RECEIPT AND RECORDING OF SAME.

TOWN CLERK

DATE

APPROVED BY THE
BELLINGHAM PLANNING BOARD:

DATE APPROVED: _____

BELLINGHAM POLICE
RANGE

STREET

PROSPECT

L=250.05'
SBDM(F)
E=0.03'


LAYOUT

TOWN OF BELLINGHAM
MAP 61, LOT 1A
(BOOK 4992, PAGE 657)

685.00'

N00°38'28"E

296.55'

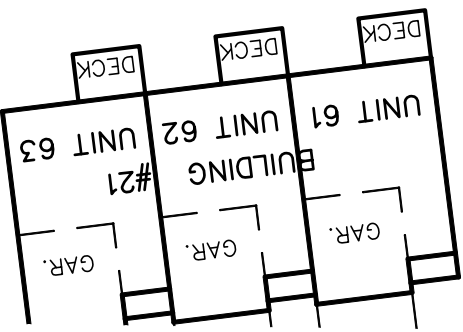

EDGE OF BORDERING
VEGETATED WETLAND
(BVW)

WETLAND

WETLAND

ARTHUR & CRISTINA LUNA


N/F
SPARSH JIGNESHBHAI
&
VARSHA VARSAANI

SITE DEVELOPMENT PLAN
"PROSPECT HILL VILLAGE"
A MULTI-UNIT RESIDENTIAL DEVELOPMENT
BELLINGHAM, MASSACHUSETTS

GLM Engineering
Consultants, Inc.
19 EXCHANGE STREET
HOLLISTON, MA 01746
P: 508-429-1100
F: 508-429-7160
www.GLMengineering.com

JOB No.	16,590
DATE:	NOV. 30, 2023
SCALE:	1"=40'
SHEET:	15 of 43
PLAN #:	27,871

No.	DATE	DESCRIPTION
1	04/02/2024	WETLAND DELINEATION
2	07/15/2024	PLG BRD ENG COMMENTS
3	09/26/2024	NEW ROAD LAYOUT (LAKE ST)

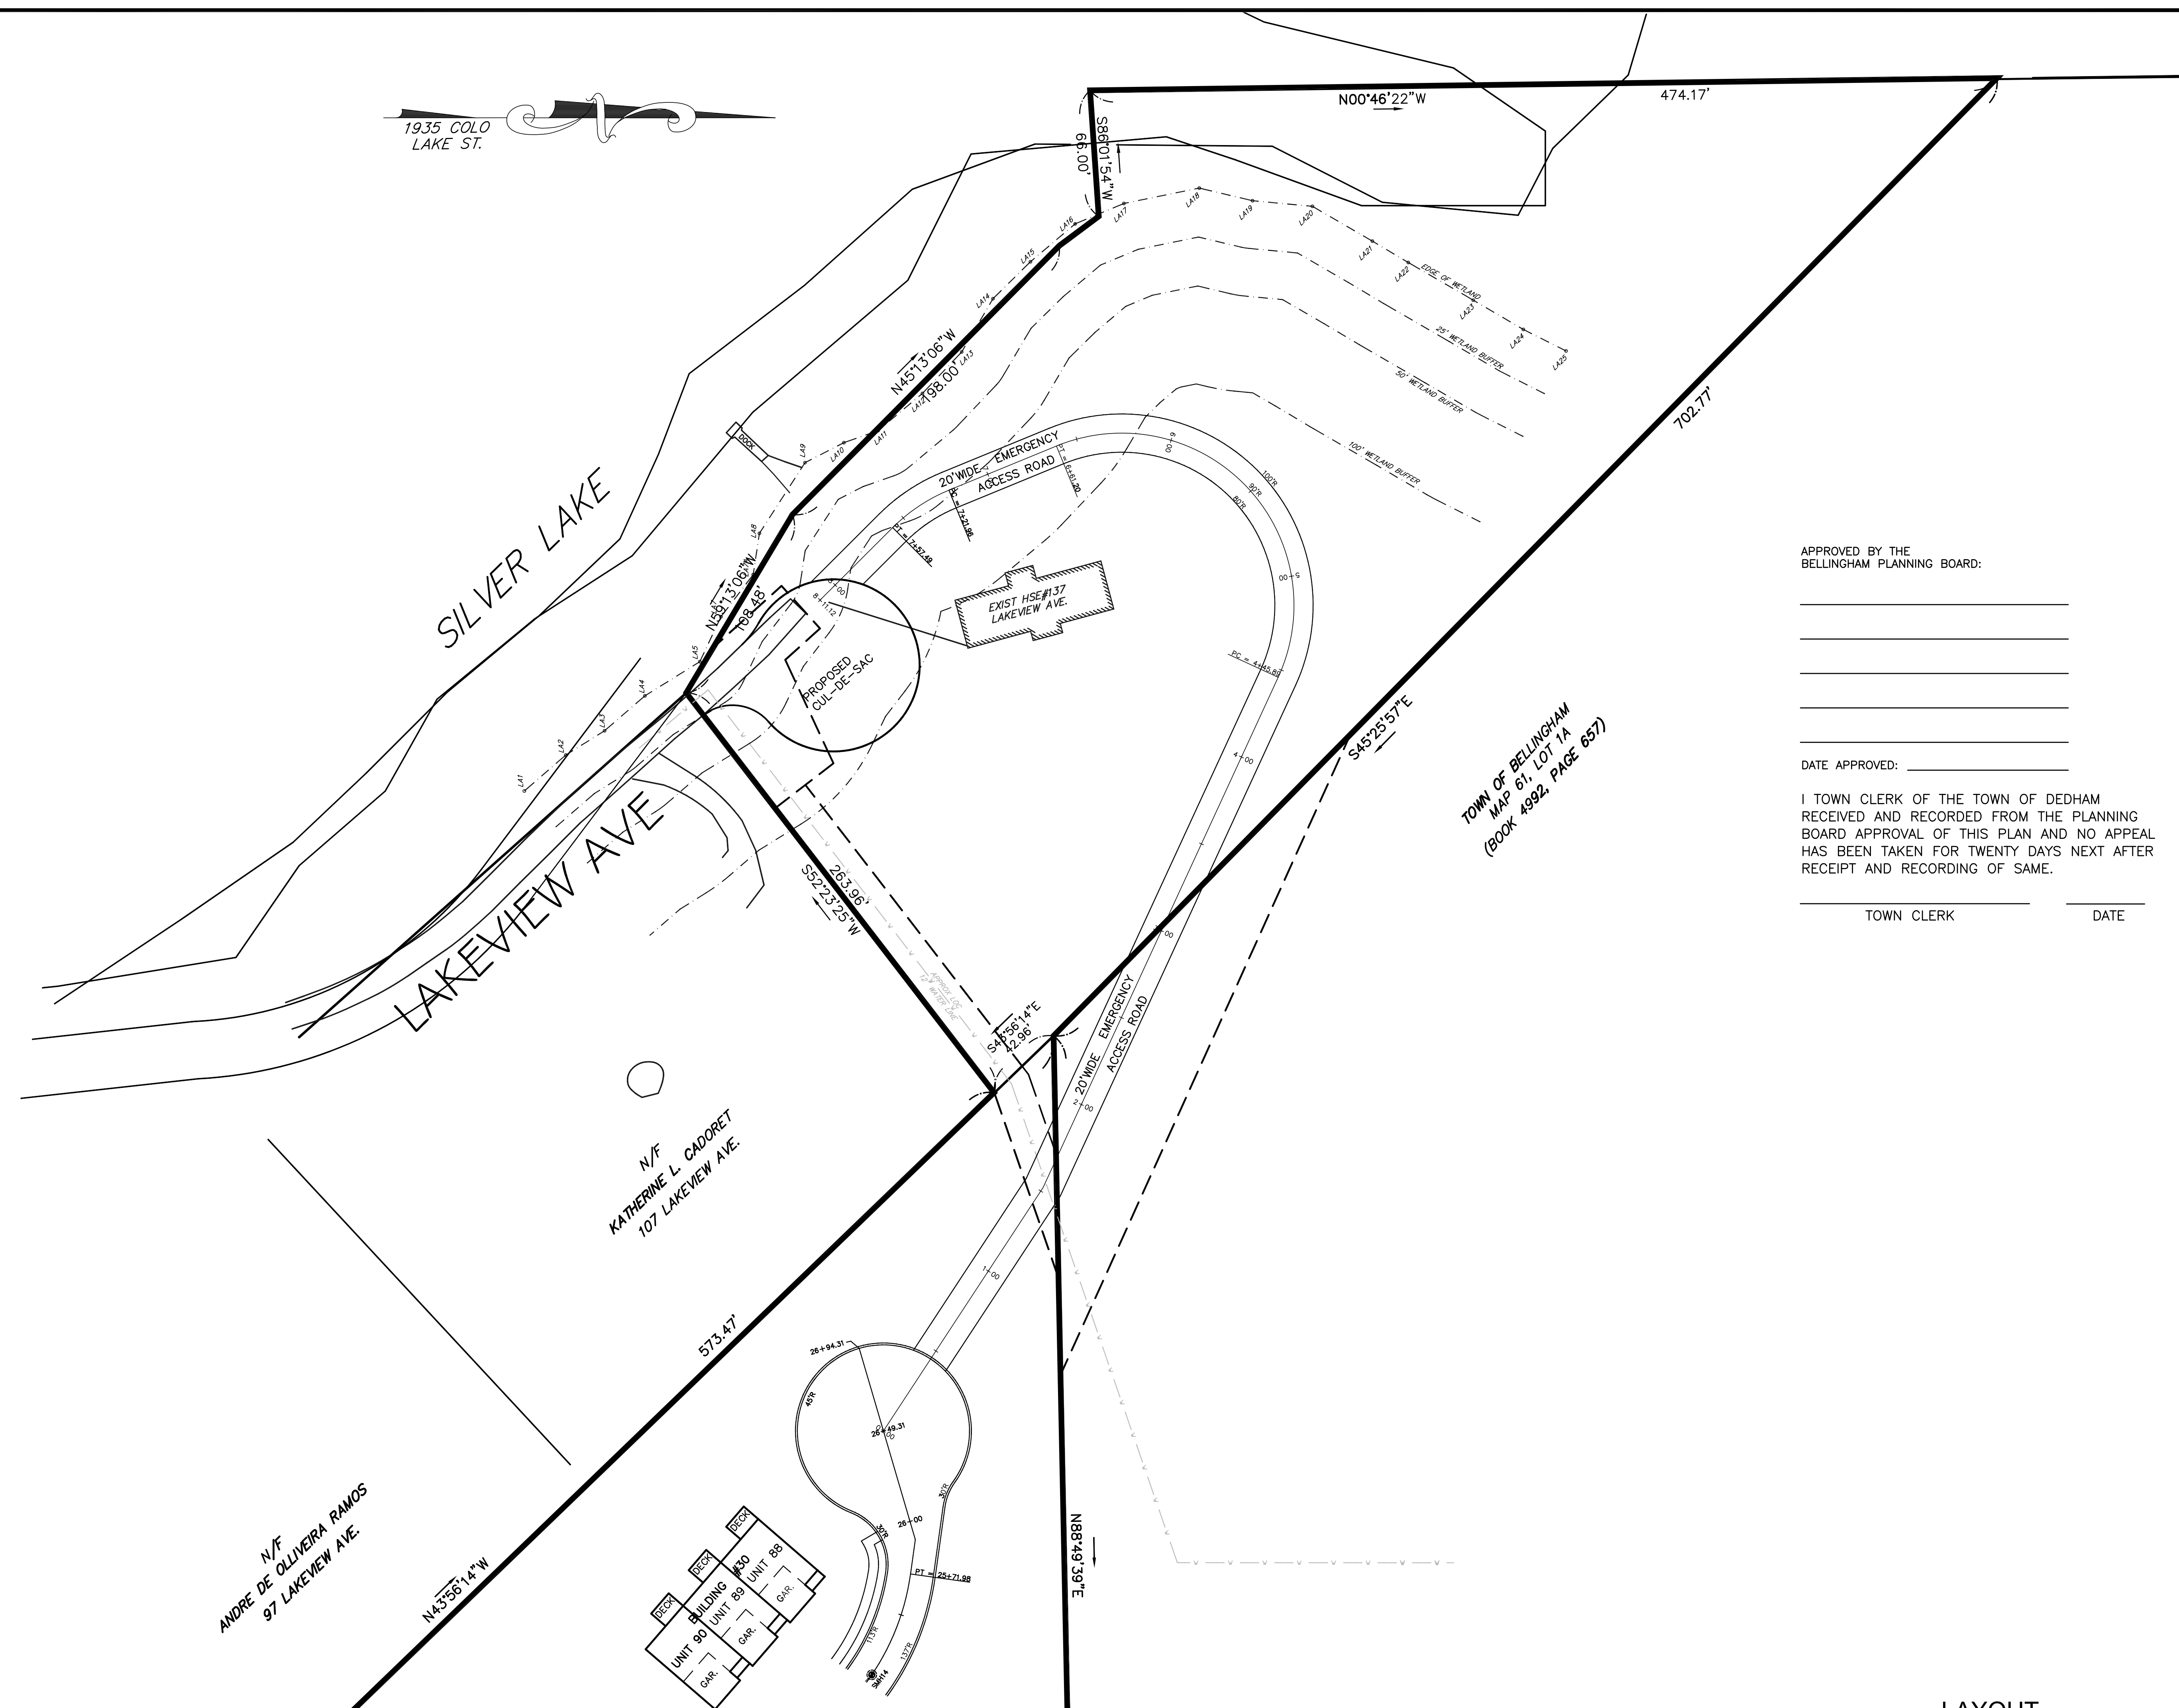

APPROVED BY THE
BELLINGHAM PLANNING BOARD:

DATE APPROVED: _____

I TOWN CLERK OF THE TOWN OF DEDHAM
RECEIVED AND RECORDED FROM THE PLANNING
BOARD APPROVAL OF THIS PLAN AND NO APPEAL
HAS BEEN TAKEN FOR TWENTY DAYS NEXT AFTER
RECEIPT AND RECORDING OF SAME.

TOWN CLERK

DATE _____

**SITE DEVELOPMENT PLAN
"PROSPECT HILL VILLAGE"
A MULTI-UNIT RESIDENTIAL DEVELOPMENT
BELLINGHAM, MASSACHUSETTS**

PREPARED FOR:
WALL STREET DEVELOPMENT CORP.
P.O. BOX 272
WESTWOOD, MASSACHUSETTS

 **GLM** Engineering
Consultants, Inc.
19 EXCHANGE STREET
HOLLISTON, MA 01746
P: 508-429-1100
F: 508-429-7160
www.GLMengineering.com

JOB No.	16,590
---------	--------


DATE: NOV. 30, 2023

SCALE: 1"=40'

SHEET: 16 of 43

PLAN #:	27,871
---------	--------

REVISIONS	
No.	DATE DESCRIPTION
1	04/02/2024 WETLAND DELINEATION
2	07/15/2024 PLG BRD ENG COMMENTS
3	09/26/2024 NEW ROAD LAYOUT (LAKE ST)

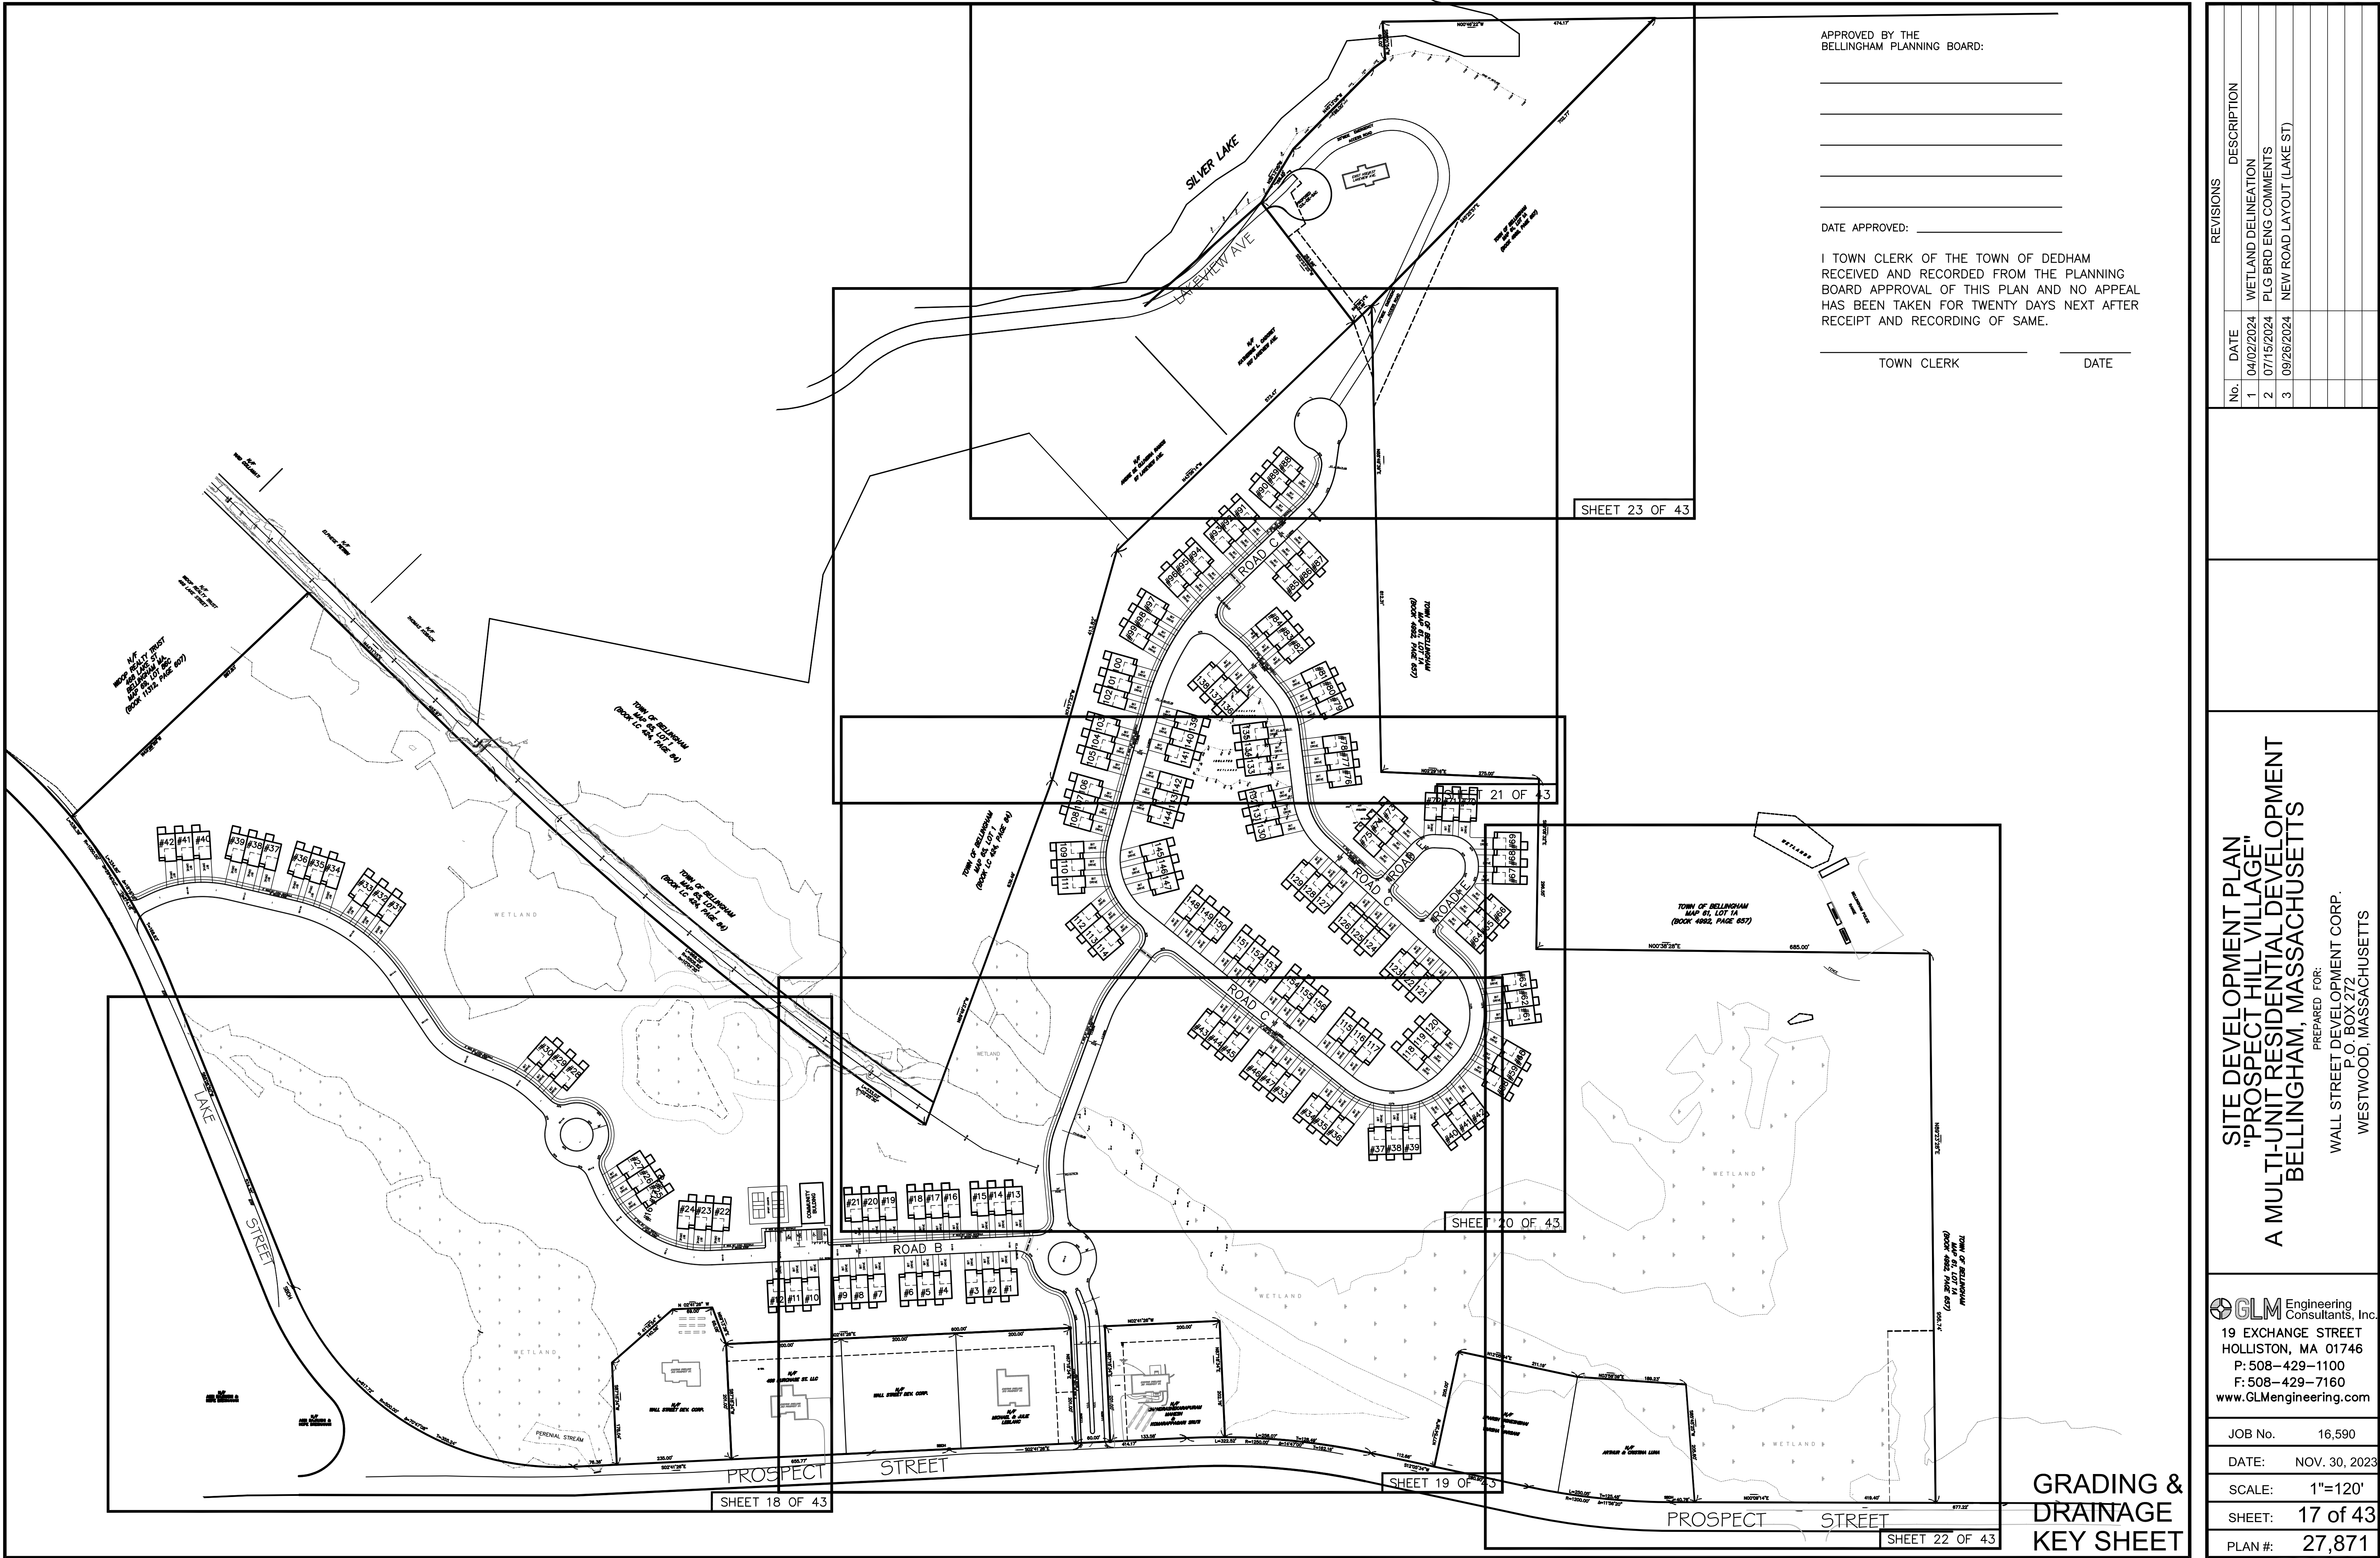

APPROVED BY THE
BELLINGHAM PLANNING BOARD:

DATE APPROVED: _____

I TOWN CLERK OF THE TOWN OF DEDHAM
RECEIVED AND RECORDED FROM THE PLANNING
BOARD APPROVAL OF THIS PLAN AND NO APPEAL
HAS BEEN TAKEN FOR TWENTY DAYS NEXT AFTER
RECEIPT AND RECORDING OF SAME.

TOWN CLERK


DATE

REVISIONS		DESCRIPTION
No.	DATE	
1	04/02/2024	WETLAND DELINEATION
2	07/15/2024	PLG BRD ENG COMMENTS
3	09/26/2024	NEW ROAD LAYOUT (LAKE ST)

SITE DEVELOPMENT PLAN
"PROSPECT HILL VILLAGE"
A MULTI-UNIT RESIDENTIAL DEVELOPMENT
BELLINGHAM, MASSACHUSETTS

GLM Engineering
Consultants, Inc.
19 EXCHANGE STREET
HOLLISTON, MA 01746
P: 508-429-1100
F: 508-429-7160
www.GLMengineering.com

JOB No.	16,590
DATE:	NOV. 30, 2023
SCALE:	1"=120'
SHEET:	17 of 43
PLAN #:	27,871

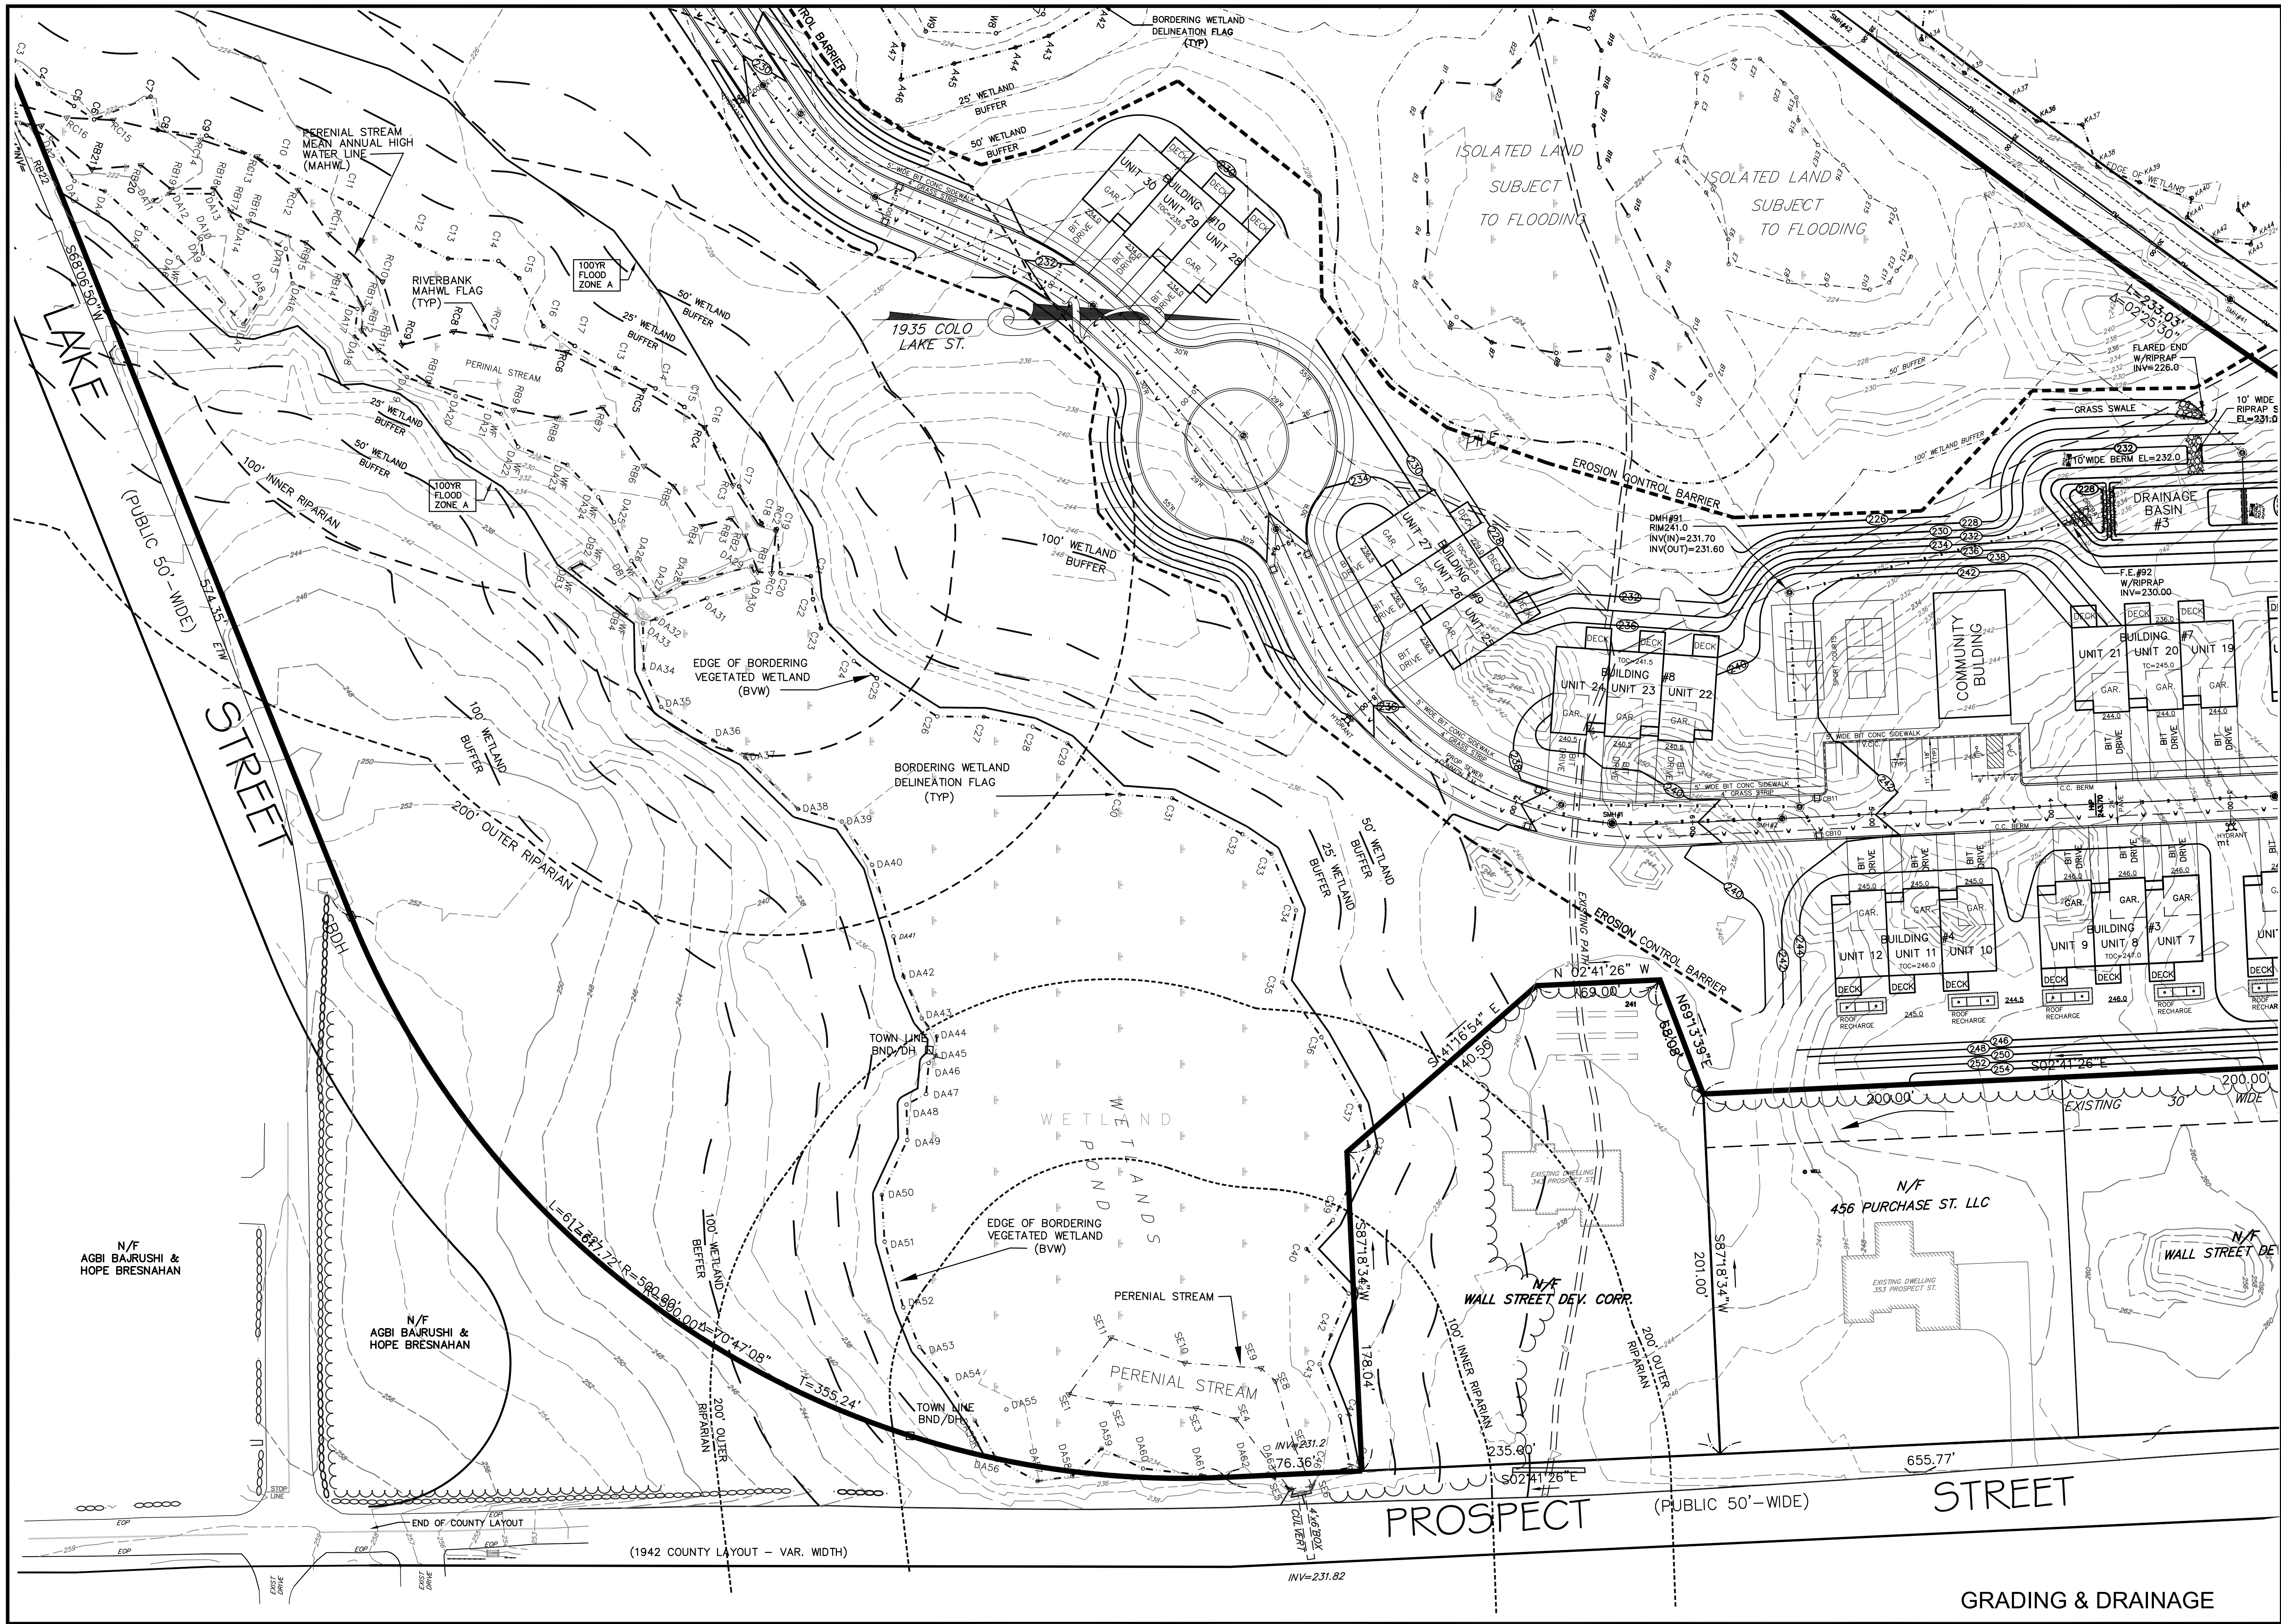

REVISIONS

No.	DATE	DESCRIPTION
1	04/02/2024	WETLAND DELINEATION
2	07/15/2024	PLG BRD ENG COMMENTS
3	09/26/2024	NEW ROAD LAYOUT (LAKE ST)

SITE DEVELOPMENT PLAN
"PROSPECT HILL VILLAGE"
A MULTI-UNIT RESIDENTIAL DEVELOPMENT
BELLINGHAM, MASSACHUSETTS

PREPARED FOR:
WALL STREET DEVELOPMENT CORP.
P.O. BOX 272
WESTWOOD, MASSACHUSETTS

GLM Engineering Consultants, Inc.

19 EXCHANGE STREET
HOLLISTON, MA 01746
P: 508-429-1100
F: 508-429-7160
www.GLMengineering.com

JOB No.

16,590

DATE:

NOV. 30, 2023

SCALE:


1"=40'

SHEET:

18 of 43

PLAN #:

27,871

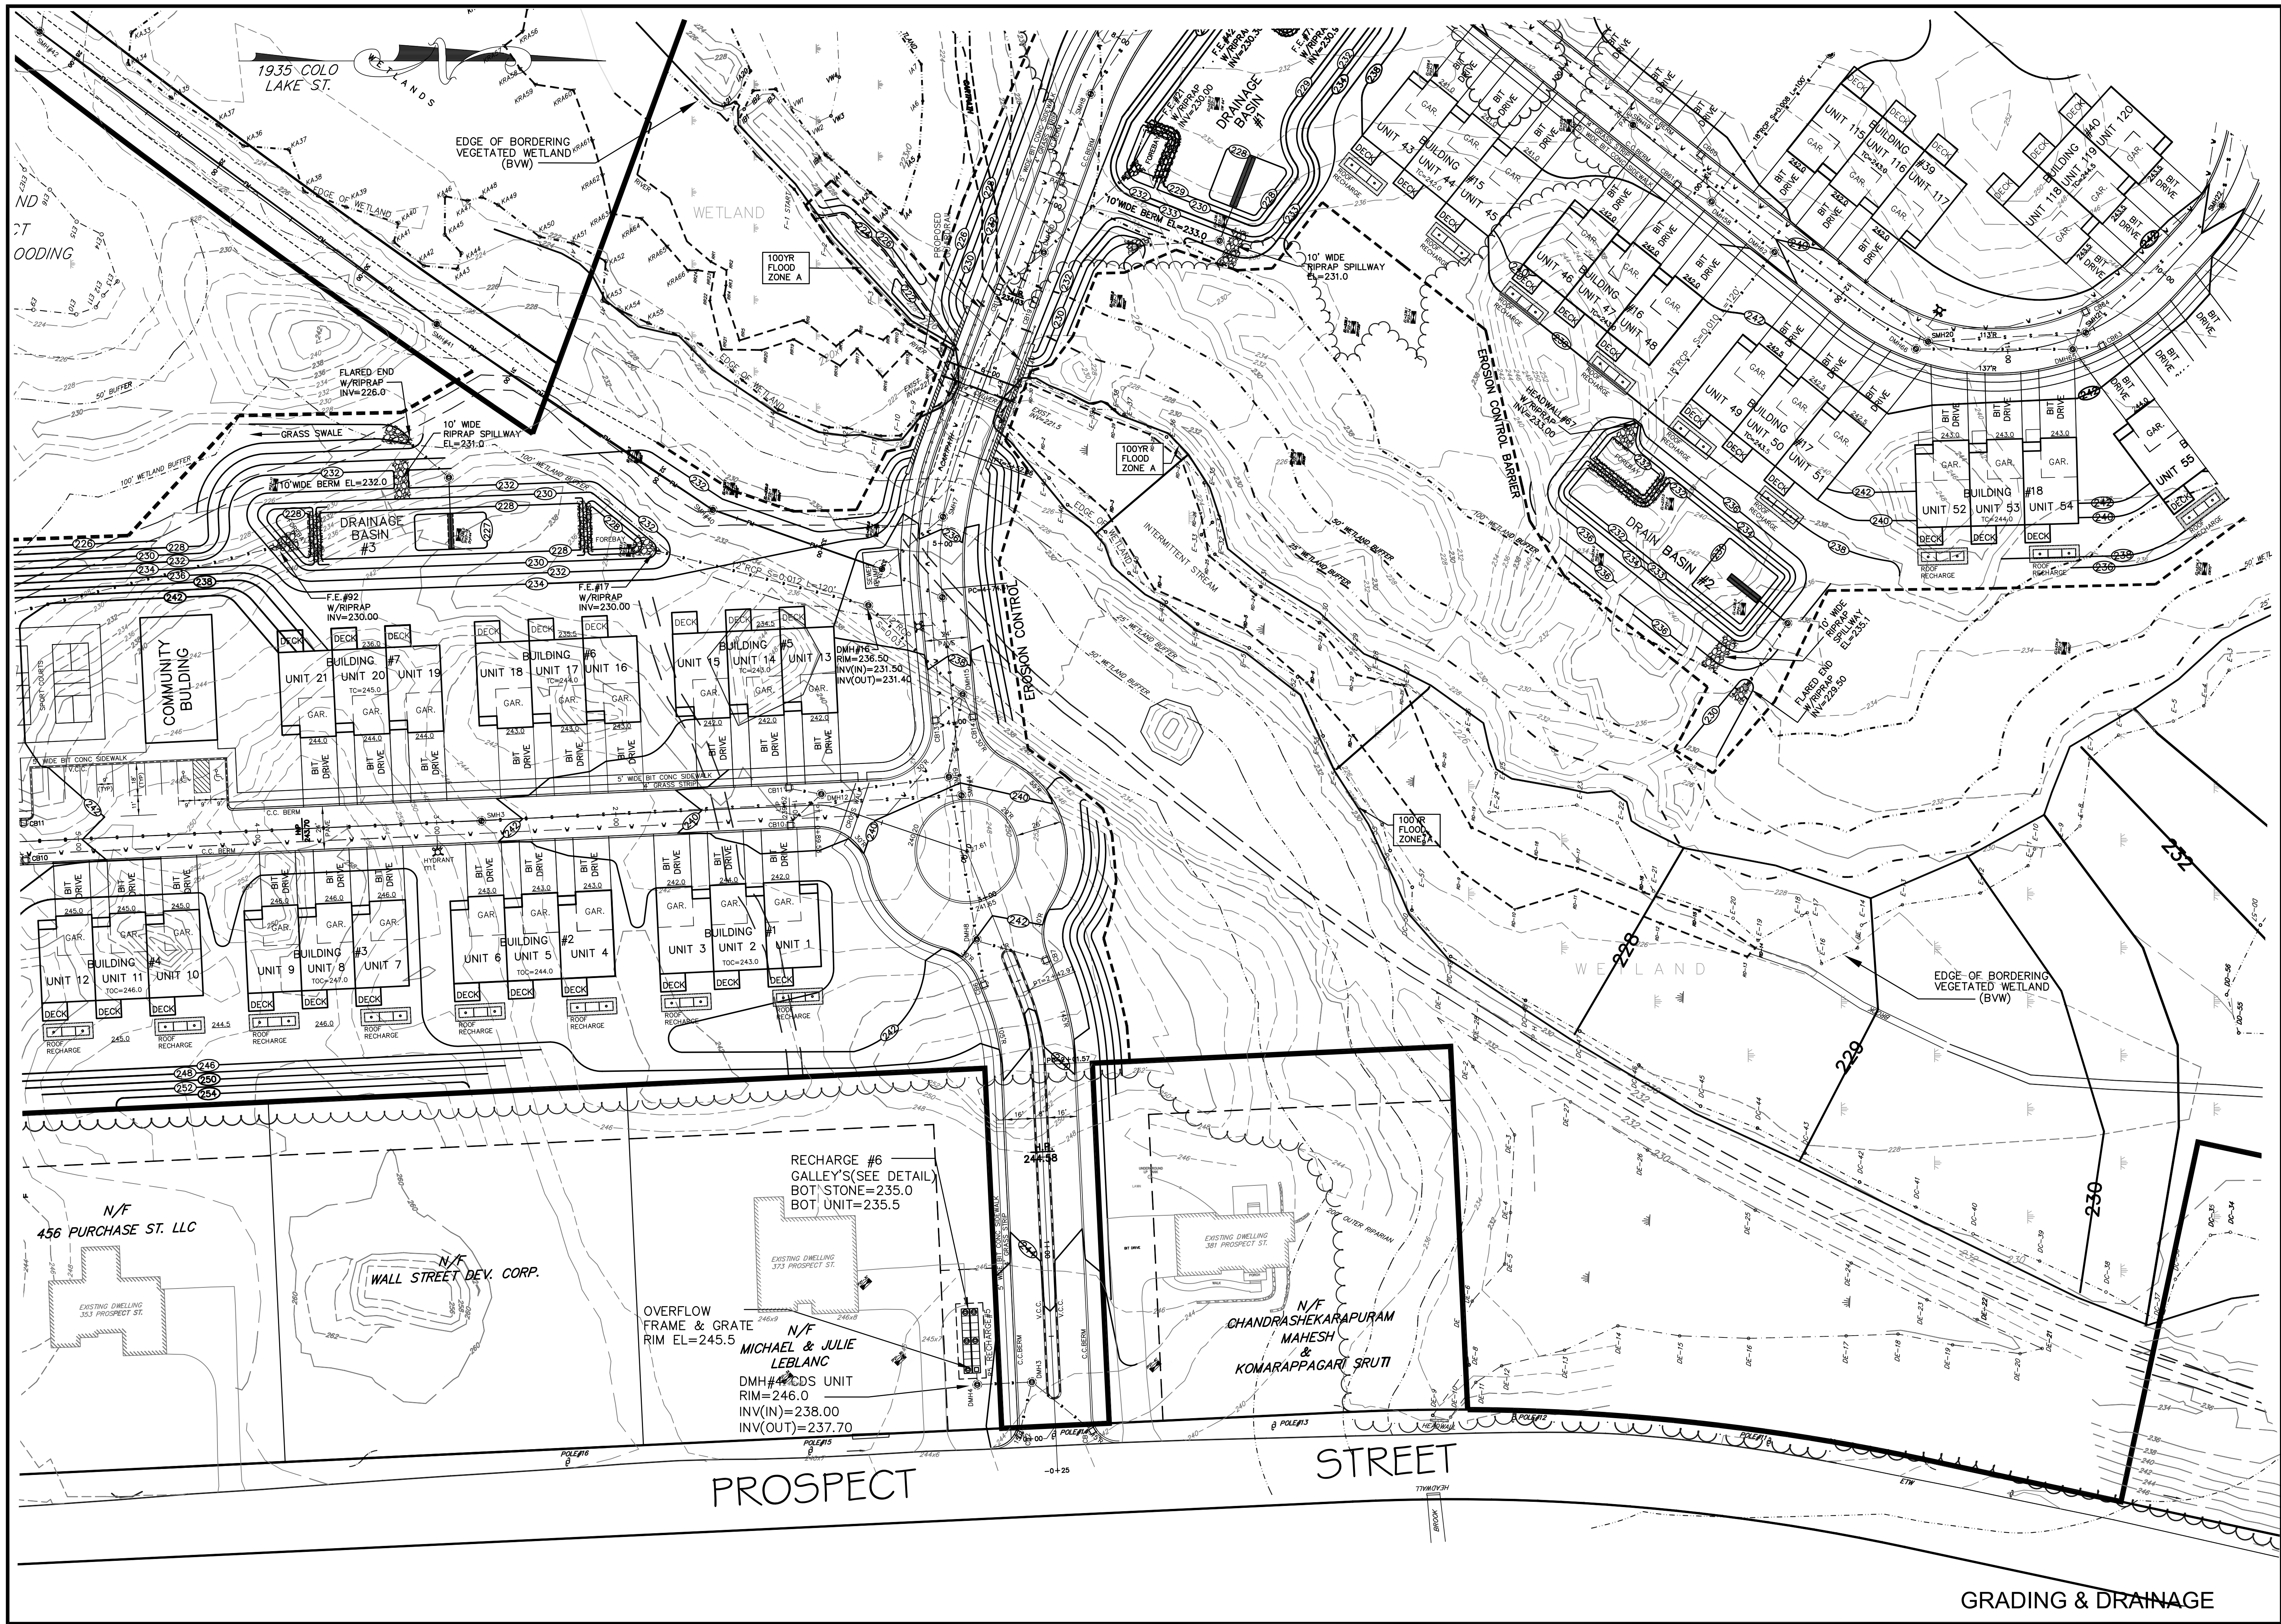

REVISIONS		DESCRIPTION
No.	DATE	
1	04/02/2024	WETLAND DELINEATION
2	07/15/2024	PLG BRD ENG COMMENTS
3	09/26/2024	NEW ROAD LAYOUT (LAKE ST)


**SITE DEVELOPMENT PLAN
"PROSPECT HILL VILLAGE"
A MULTI-UNIT RESIDENTIAL DEVELOPMENT
BELLINGHAM, MASSACHUSETTS**

PREPARED FOR:
WALL STREET DEVELOPMENT CORP.
P.O. BOX 272
WESTWOOD, MASSACHUSETTS

GLM Engineering Consultants, Inc.
19 EXCHANGE STREET
HOLLISTON, MA 01746
P: 508-429-1100
F: 508-429-7160
www.GLMengineering.com

JOB No.	16,590
DATE:	NOV. 30, 2023
SCALE:	1"=40'
SHEET:	19 of 43
PLAN #:	27,871

GRADING & DRAINAGE

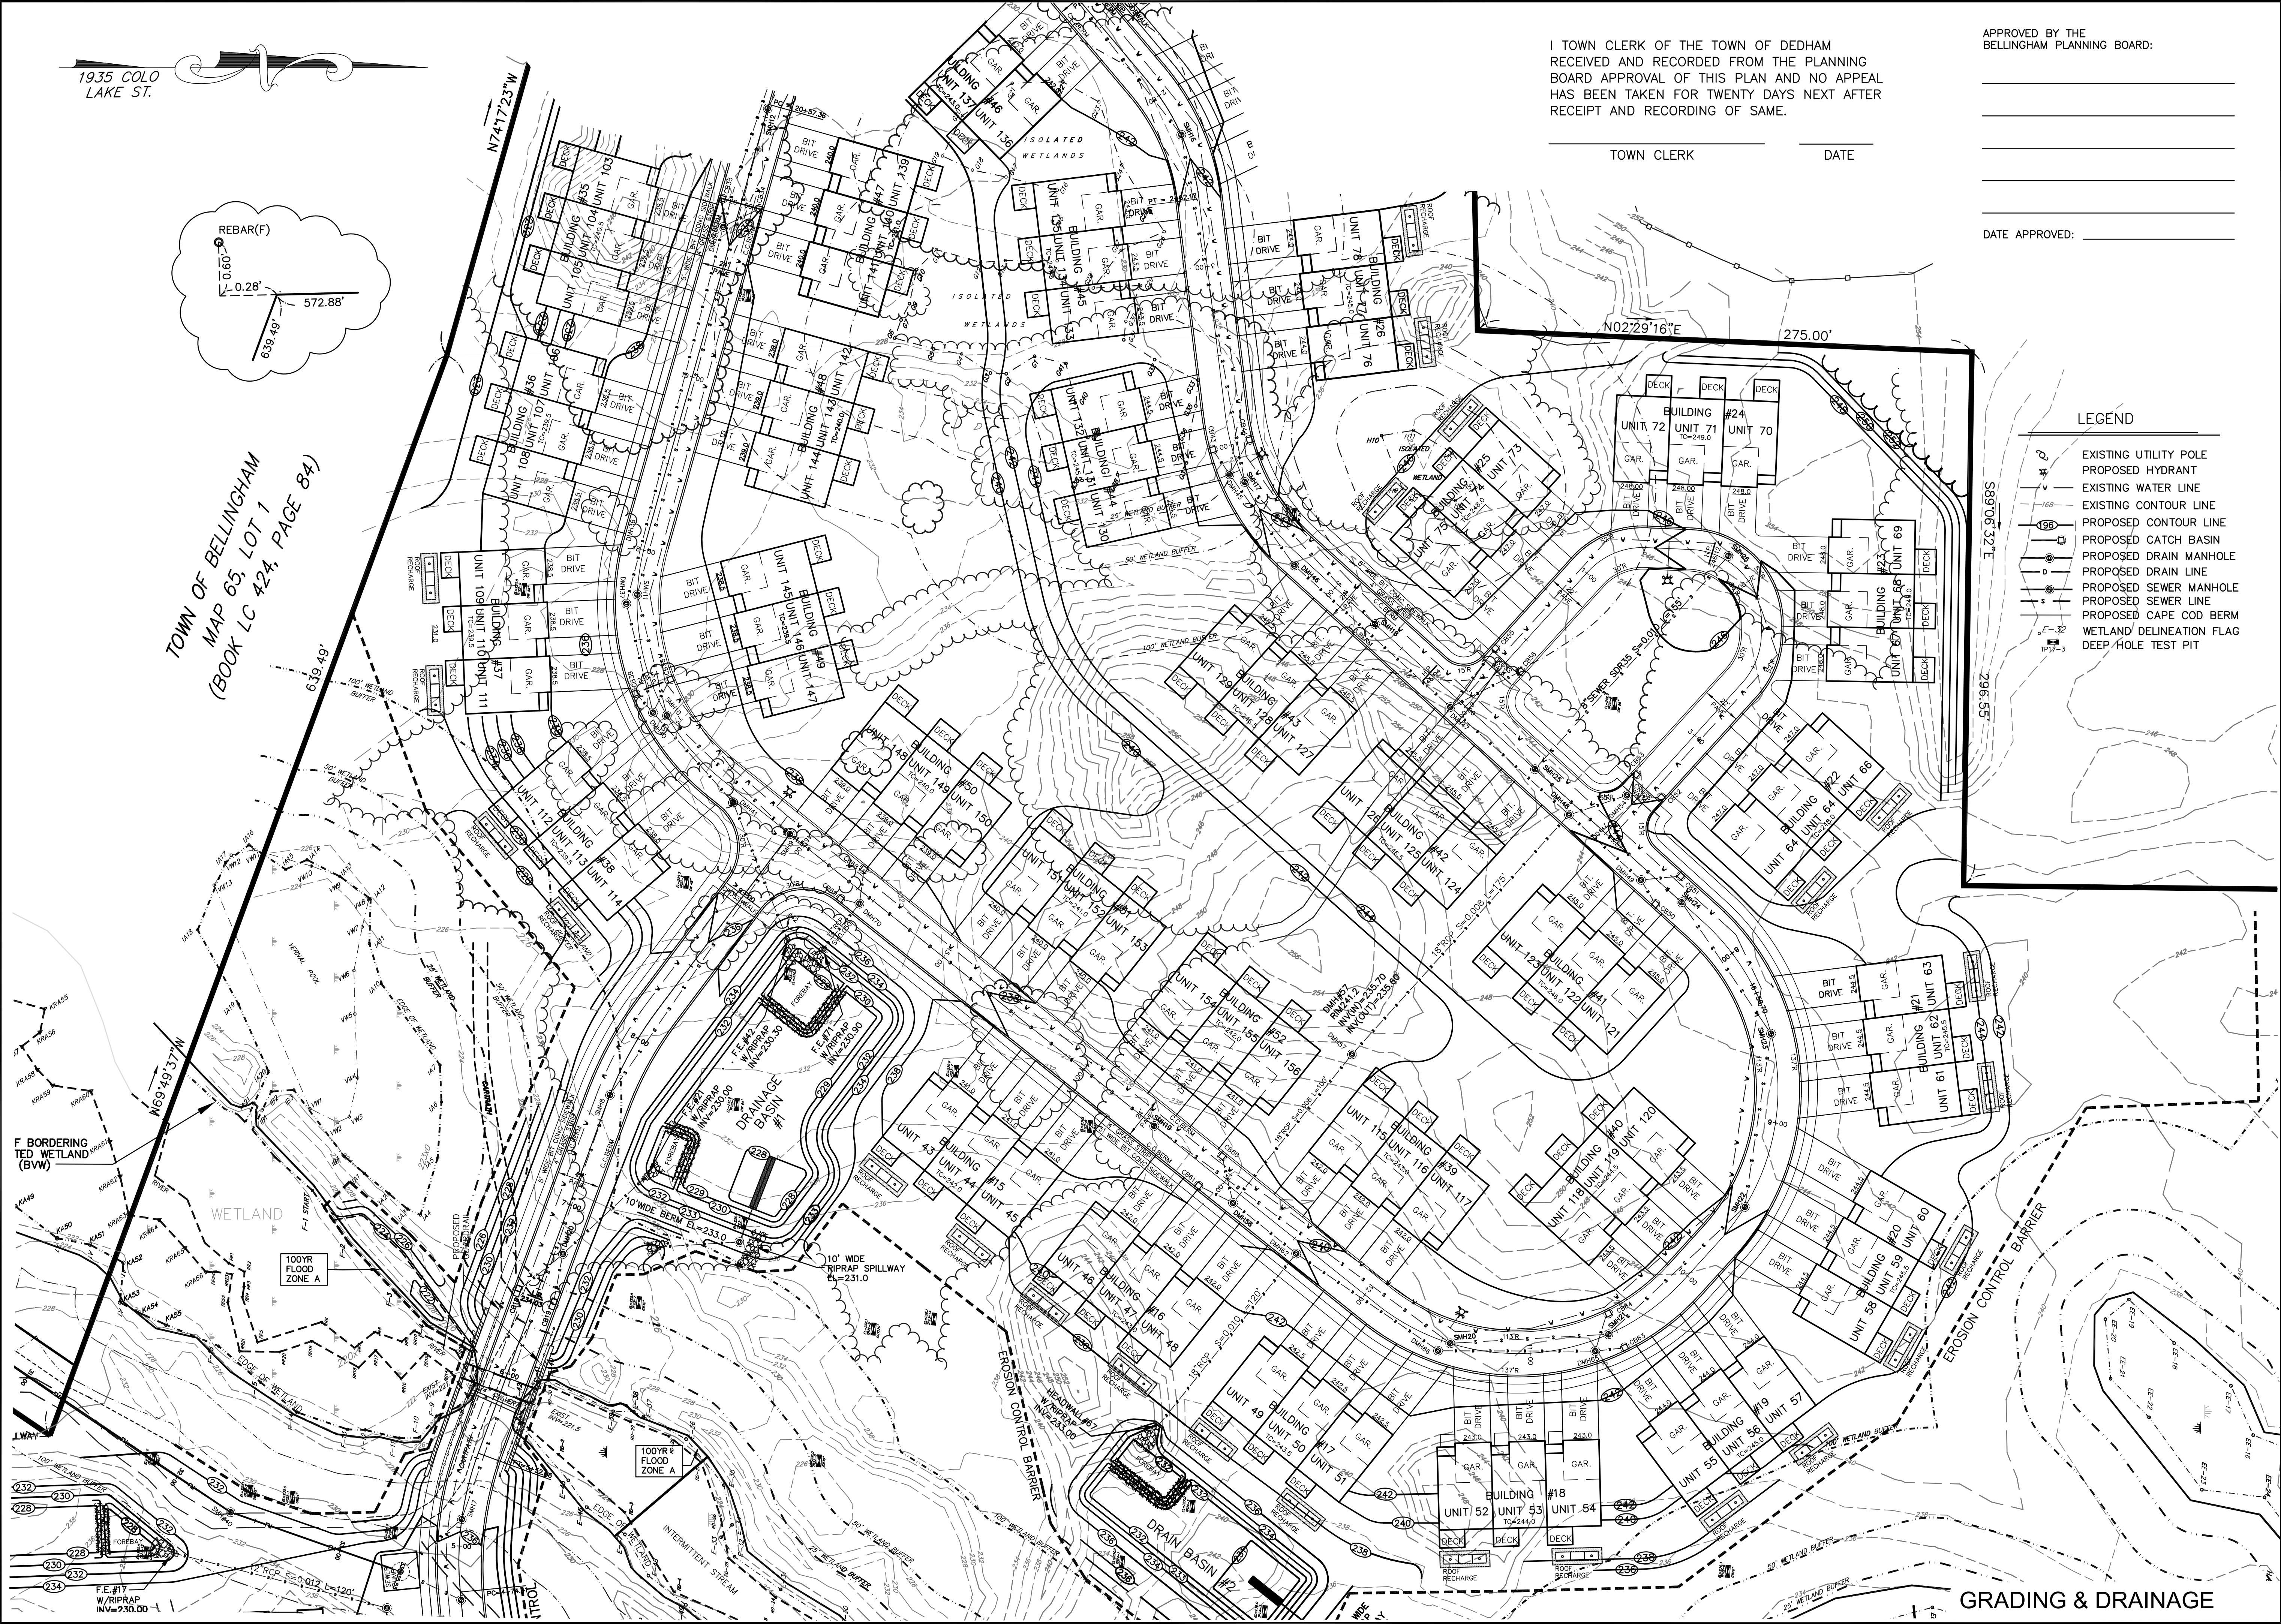

I TOWN CLERK OF THE TOWN OF DEDHAM
RECEIVED AND RECORDED FROM THE PLANNING
BOARD APPROVAL OF THIS PLAN AND NO APPEAL
HAS BEEN TAKEN FOR TWENTY DAYS NEXT AFTER
RECEIPT AND RECORDING OF SAME.

TOWN CLERK DATE

APPROVED BY THE
BELLINGHAM PLANNING BOARD:

DATE APPROVED:

LEGEND

- EXISTING UTILITY POLE
- PROPOSED HYDRANT
- EXISTING WATER LINE
- EXISTING CONTOUR LINE
- PROPOSED CONTOUR LINE
- PROPOSED CATCH BASIN
- PROPOSED DRAIN MANHOLE
- PROPOSED DRAIN LINE
- PROPOSED SEWER MANHOLE
- PROPOSED SEWER LINE
- PROPOSED CAPE COD BERM
- WETLAND DELINEATION FLAG
- DEEP HOLE TEST PIT

SITE DEVELOPMENT PLAN
"PROSPECT HILL VILLAGE"
A MULTI-UNIT RESIDENTIAL DEVELOPMENT
BELLINGHAM, MASSACHUSETTS


GLM Engineering
Consultants, Inc.
19 EXCHANGE STREET
HOLLISTON, MA 01746
P: 508-429-1100
F: 508-429-7160
www.GLMengineering.com

JOB No.	16,590
DATE:	NOV. 30, 2023
SCALE:	1"=40'
SHEET:	20 of 43
PLAN #:	27,871

No.	DATE	DESCRIPTION
1	04/02/2024	WETLAND DELINEATION
2	07/15/2024	PLG BRD ENG COMMENTS
3	09/26/2024	NEW ROAD LAYOUT (LAKE ST)

PREPARED FOR:
WALL STREET DEVELOPMENT CORP.
P.O. BOX 272
WESTWOOD, MASSACHUSETTS

GRADING & DRAINAGE

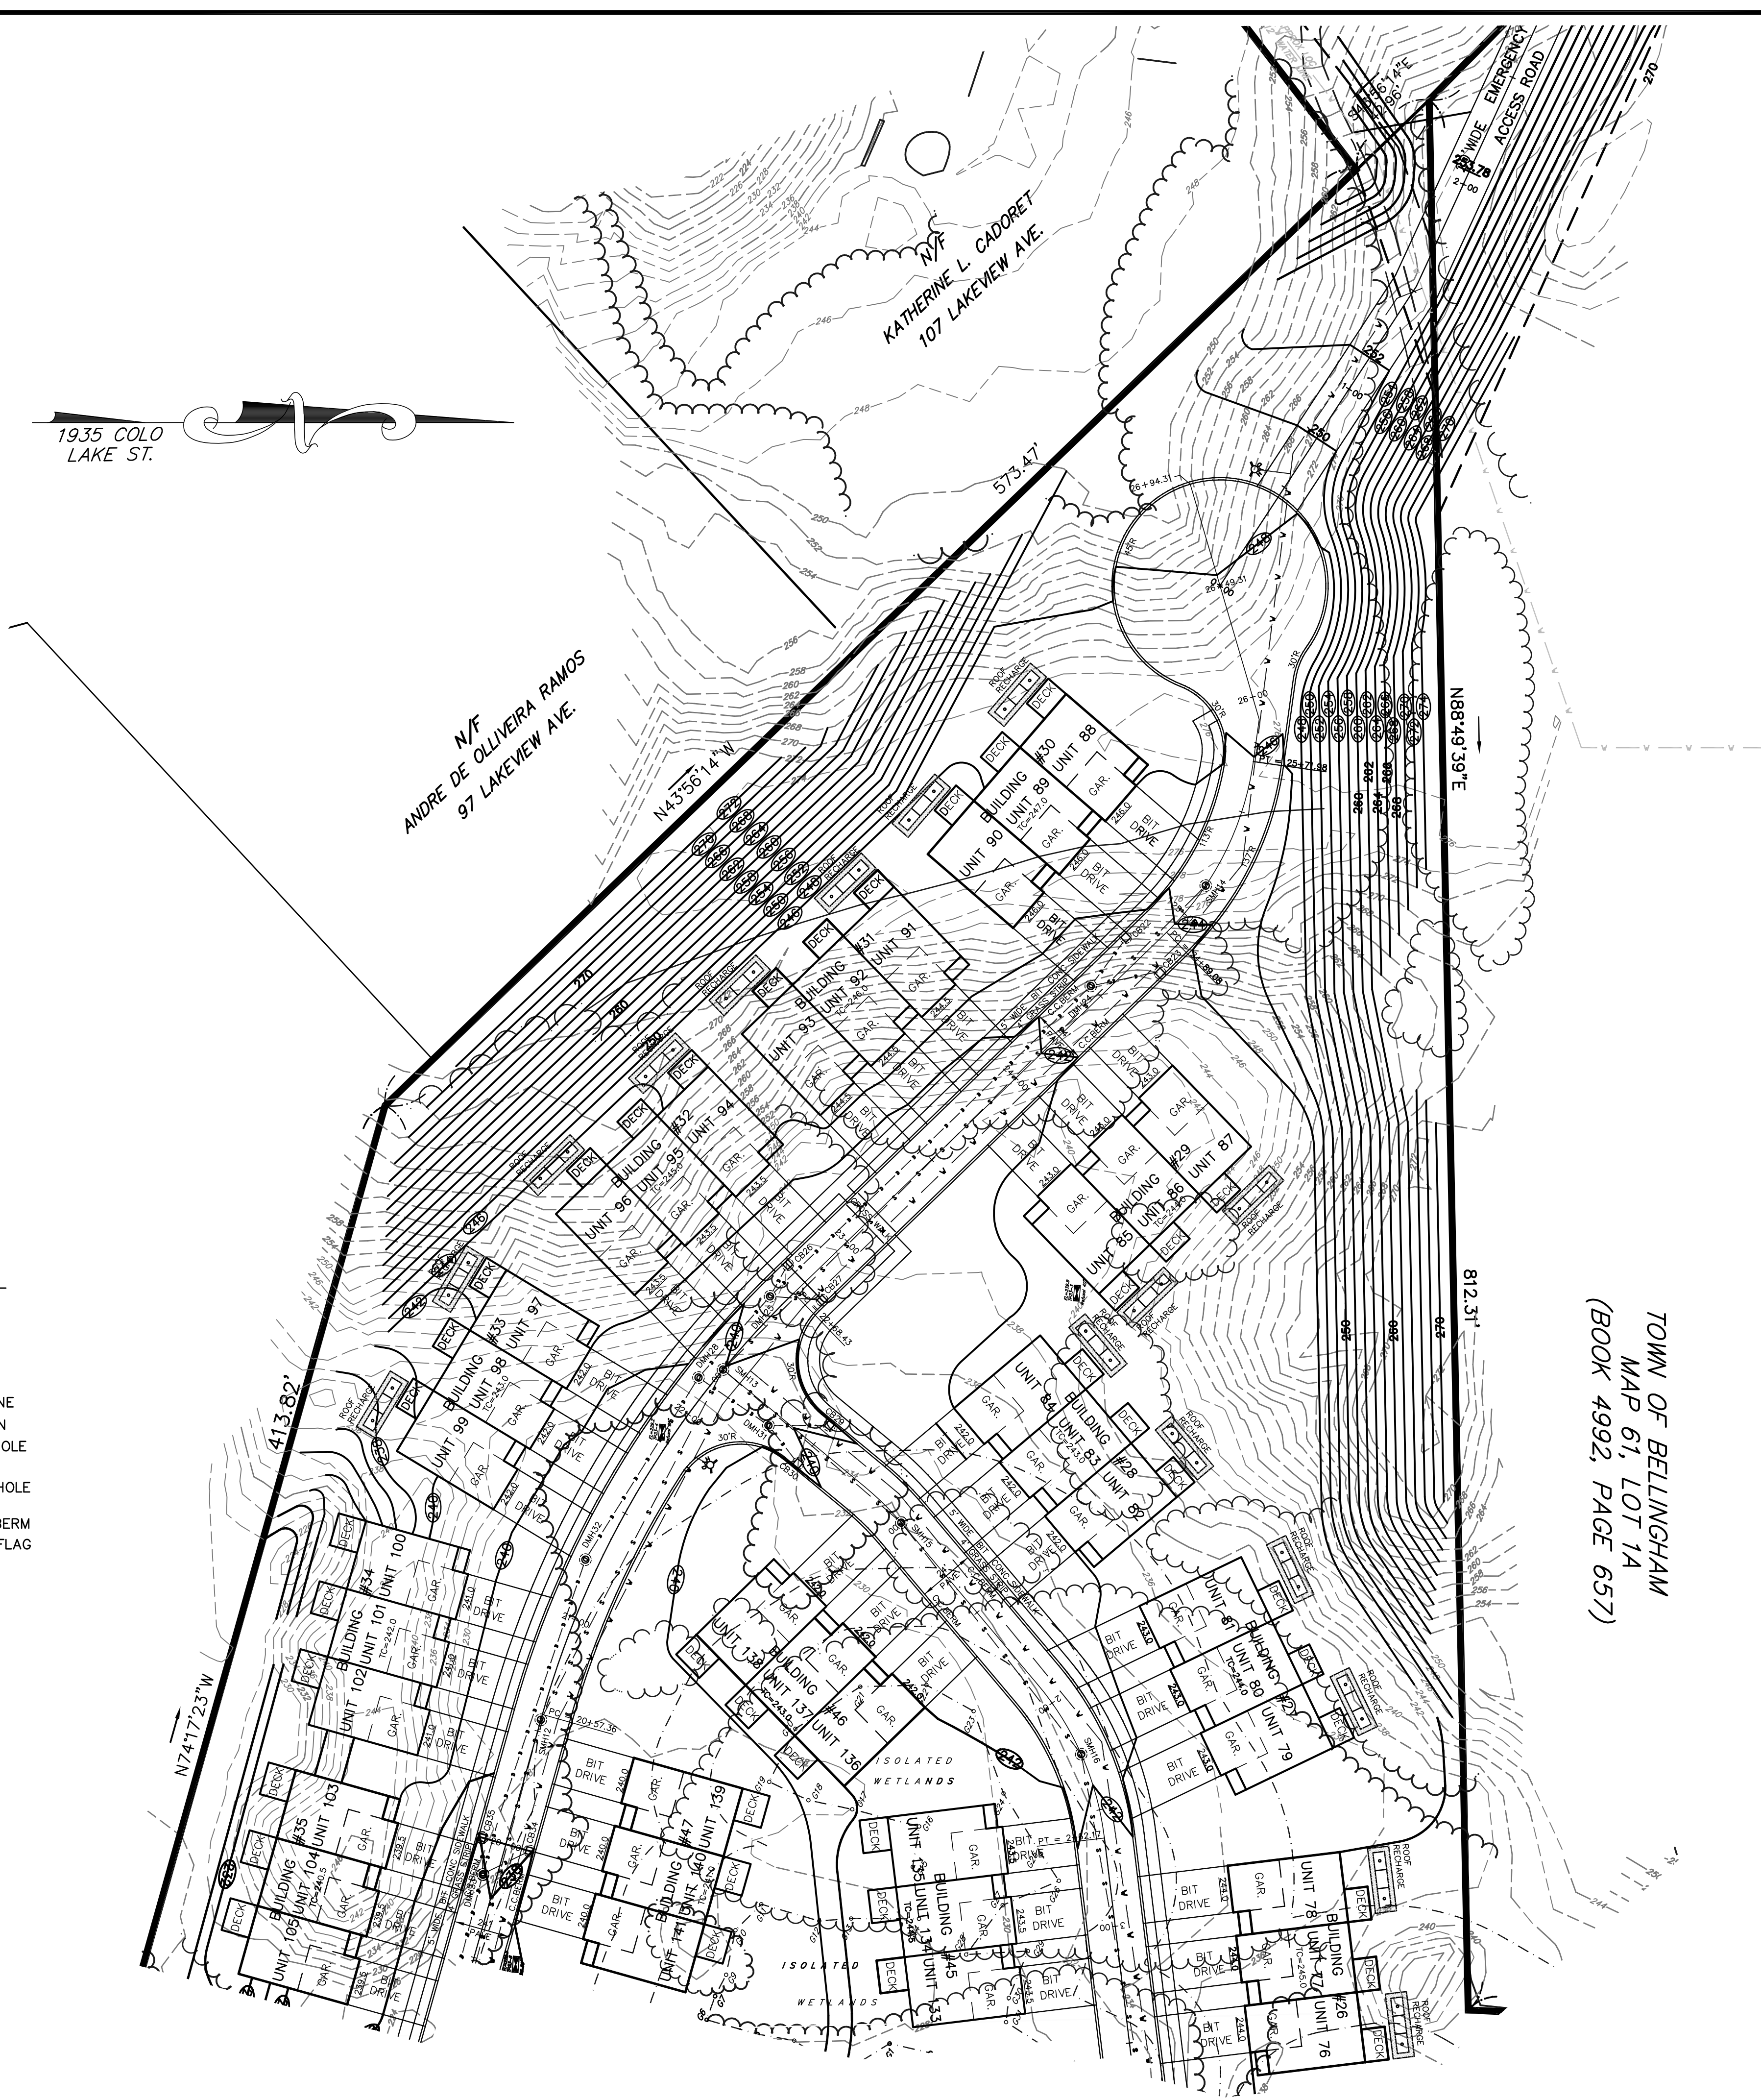


DATE _____

SITE DEVELOPMENT PLAN
"PROSPECT HILL VILLAGE"
A MULTI-UNIT RESIDENTIAL DEVELOPMENT
BELLINGHAM, MASSACHUSETTS

PREPARED FOR:
WALL STREET DEVELOPMENT CORP.
P.O. BOX 272
WESTWOOD, MASSACHUSETTS

JOB No.	16,590
DATE:	NOV. 30, 2023
SCALE:	1"=40'
SHEET:	21 of 43
PLAN #:	27,871

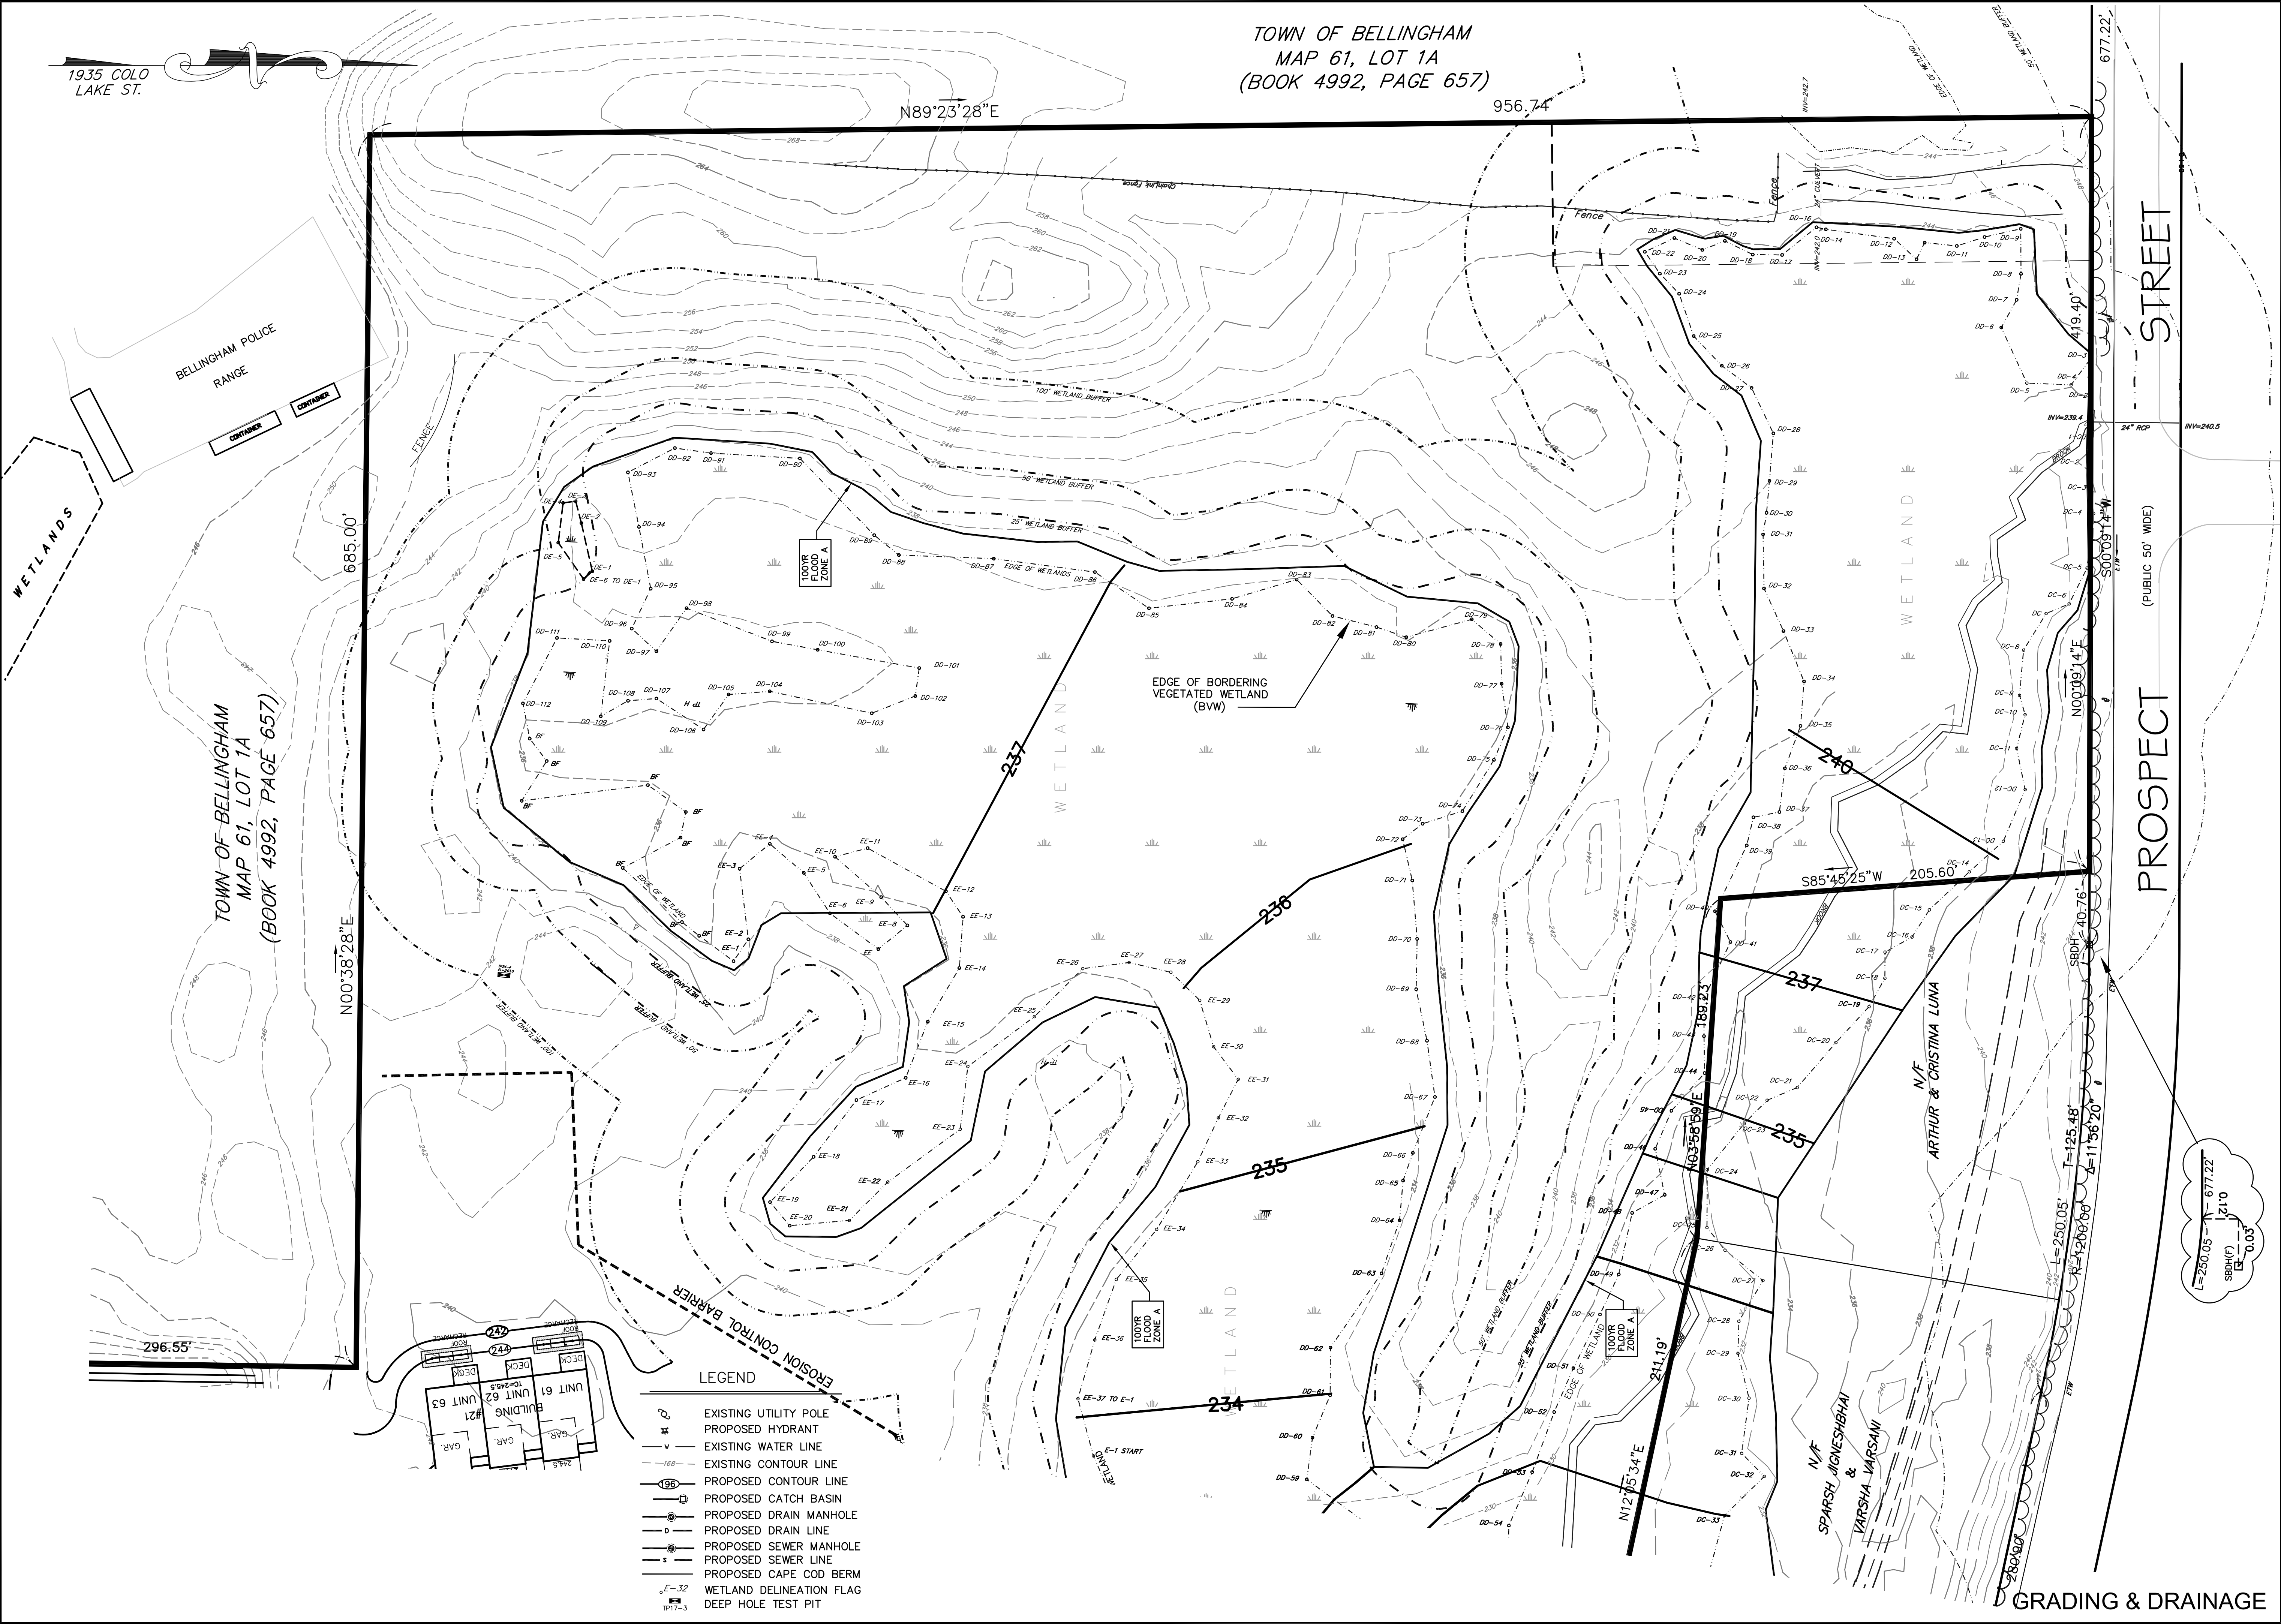

No.

DATE

DESCRIPTION

1

04/02/2024

WETLAND DELINEATION

2

07/15/2024

PLG BRD ENG COMMENTS

3

09/26/2024

NEW ROAD LAYOUT (LAKE ST)

SITE DEVELOPMENT PLAN
"PROSPECT HILL VILLAGE"
A MULTI-UNIT RESIDENTIAL DEVELOPMENT
BELLINGHAM, MASSACHUSETTS

PREPARED FOR:
WALL STREET DEVELOPMENT CORP.
P.O. BOX 272
WESTWOOD, MASSACHUSETTS

GLM

Engineering
Consultants, Inc.

19 EXCHANGE STREET
HOLLISTON, MA 01746
P: 508-429-1100
F: 508-429-7160
www.GLMengineering.com

JOB No.

16,590

DATE:

NOV. 30, 2023

SCALE:


1"=40'

SHEET:

22 of 43

PLAN #:

27,871

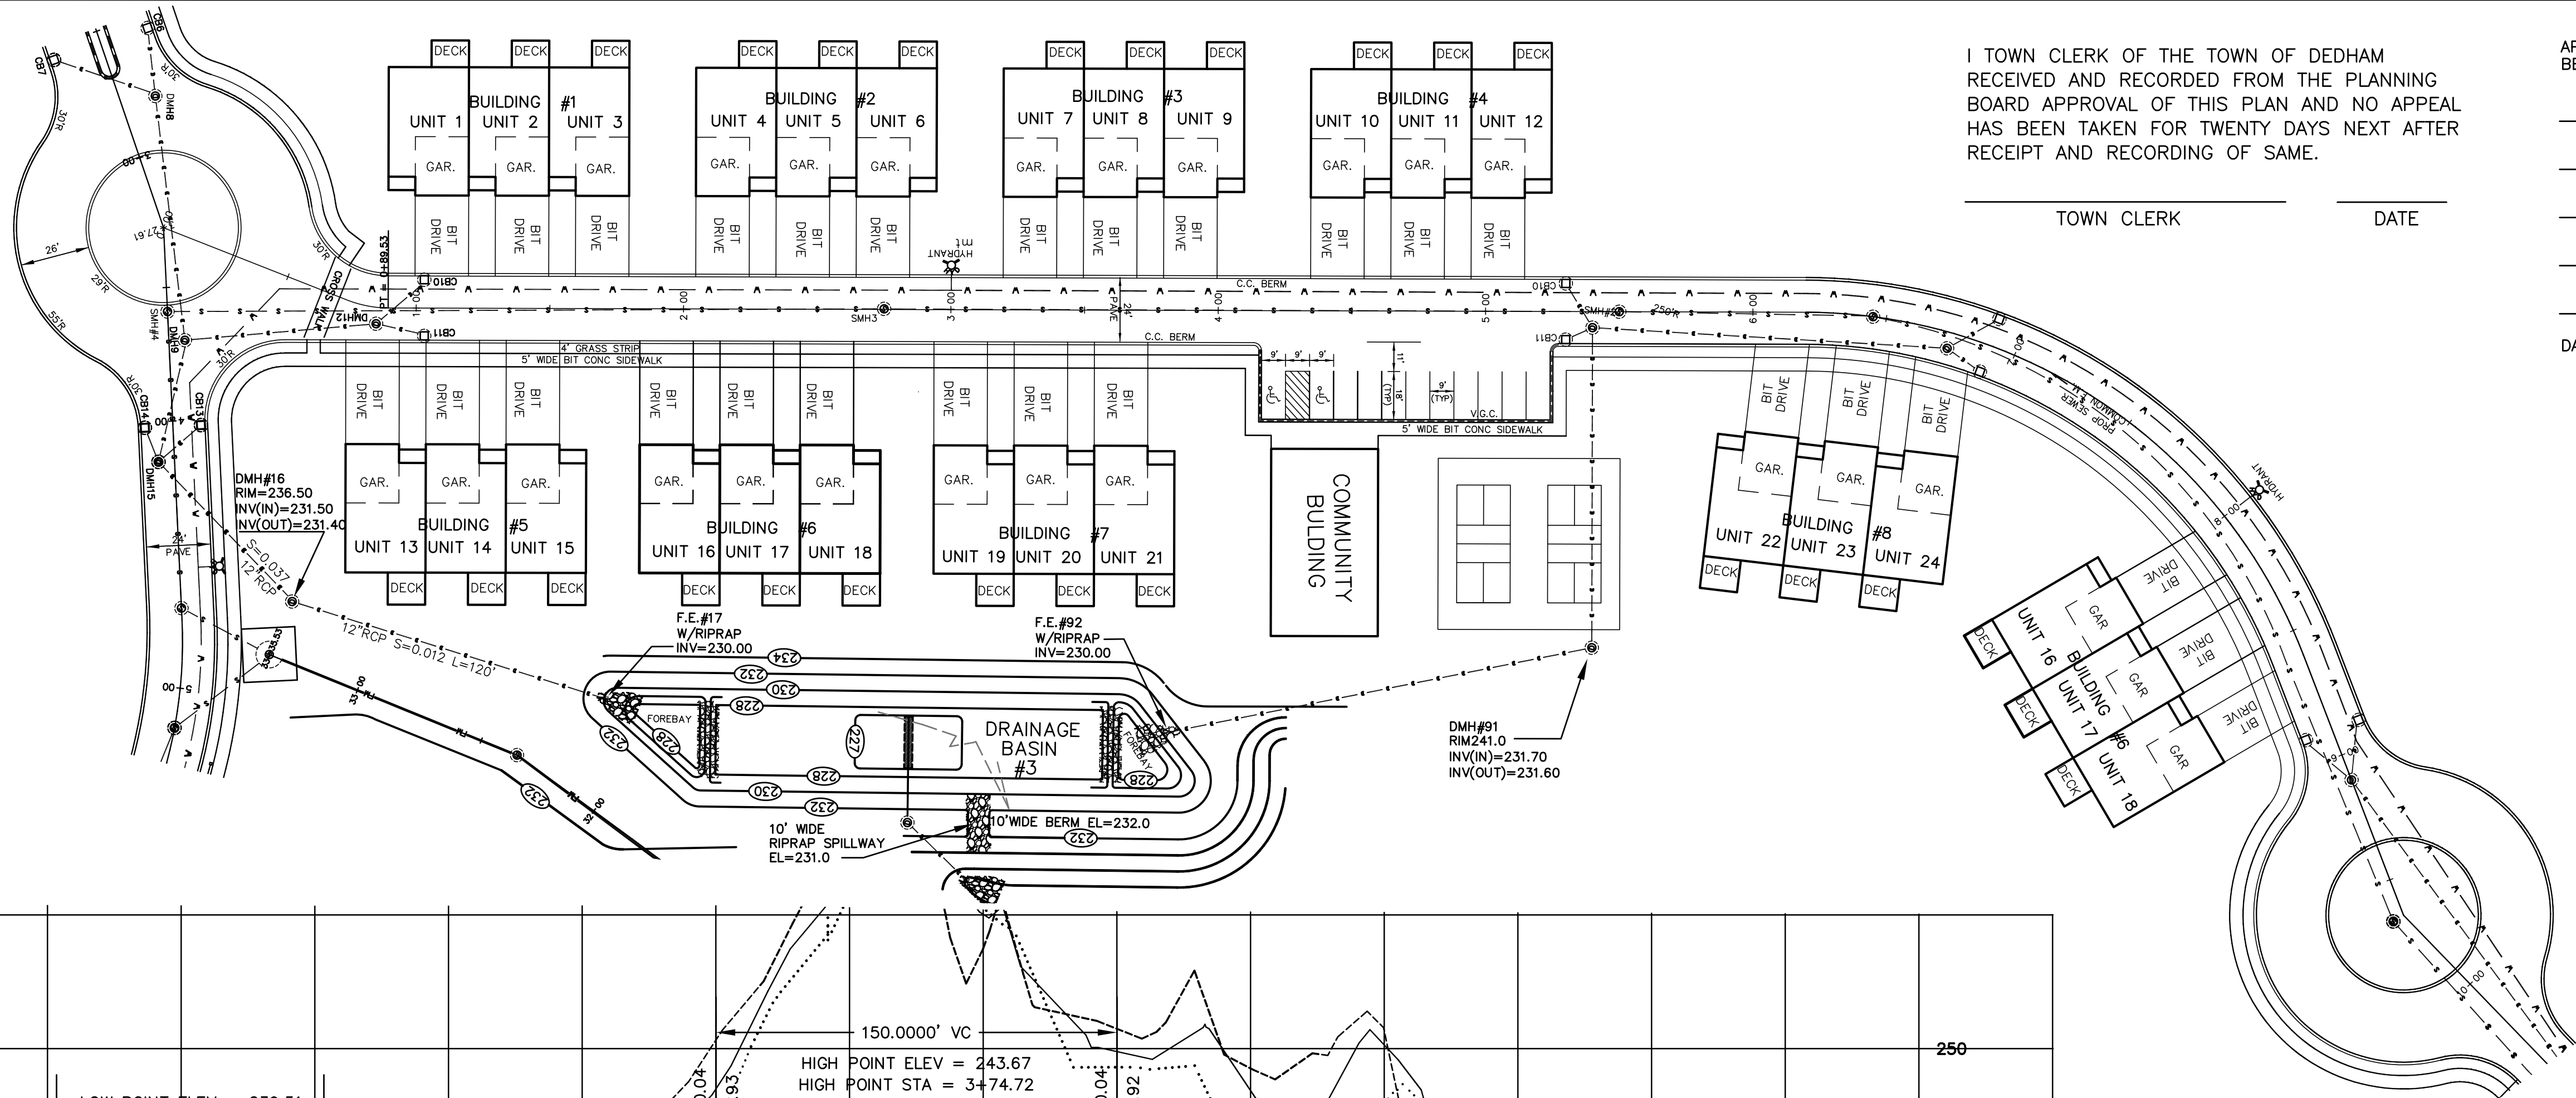

I TOWN CLERK OF THE TOWN OF DEDHAM
RECEIVED AND RECORDED FROM THE PLANNING
BOARD APPROVAL OF THIS PLAN AND NO APPEAL
HAS BEEN TAKEN FOR TWENTY DAYS NEXT AFTER
RECEIPT AND RECORDING OF SAME.

TOWN CLERK


DATE

APPROVED BY THE
BELLINGHAM PLANNING BOARD:

DATE APPROVED:

LEGEND

- EXISTING UTILITY POLE
- PROPOSED HYDRANT
- EXISTING WATER LINE
- EXISTING CONTOUR LINE
- PROPOSED CONTOUR LINE
- PROPOSED CATCH BASIN
- PROPOSED DRAIN MANHOLE
- PROPOSED DRAIN LINE
- PROPOSED SEWER MANHOLE
- PROPOSED SEWER LINE
- PROPOSED CAPE COD BERM
- WETLAND DELINEATION FLAG

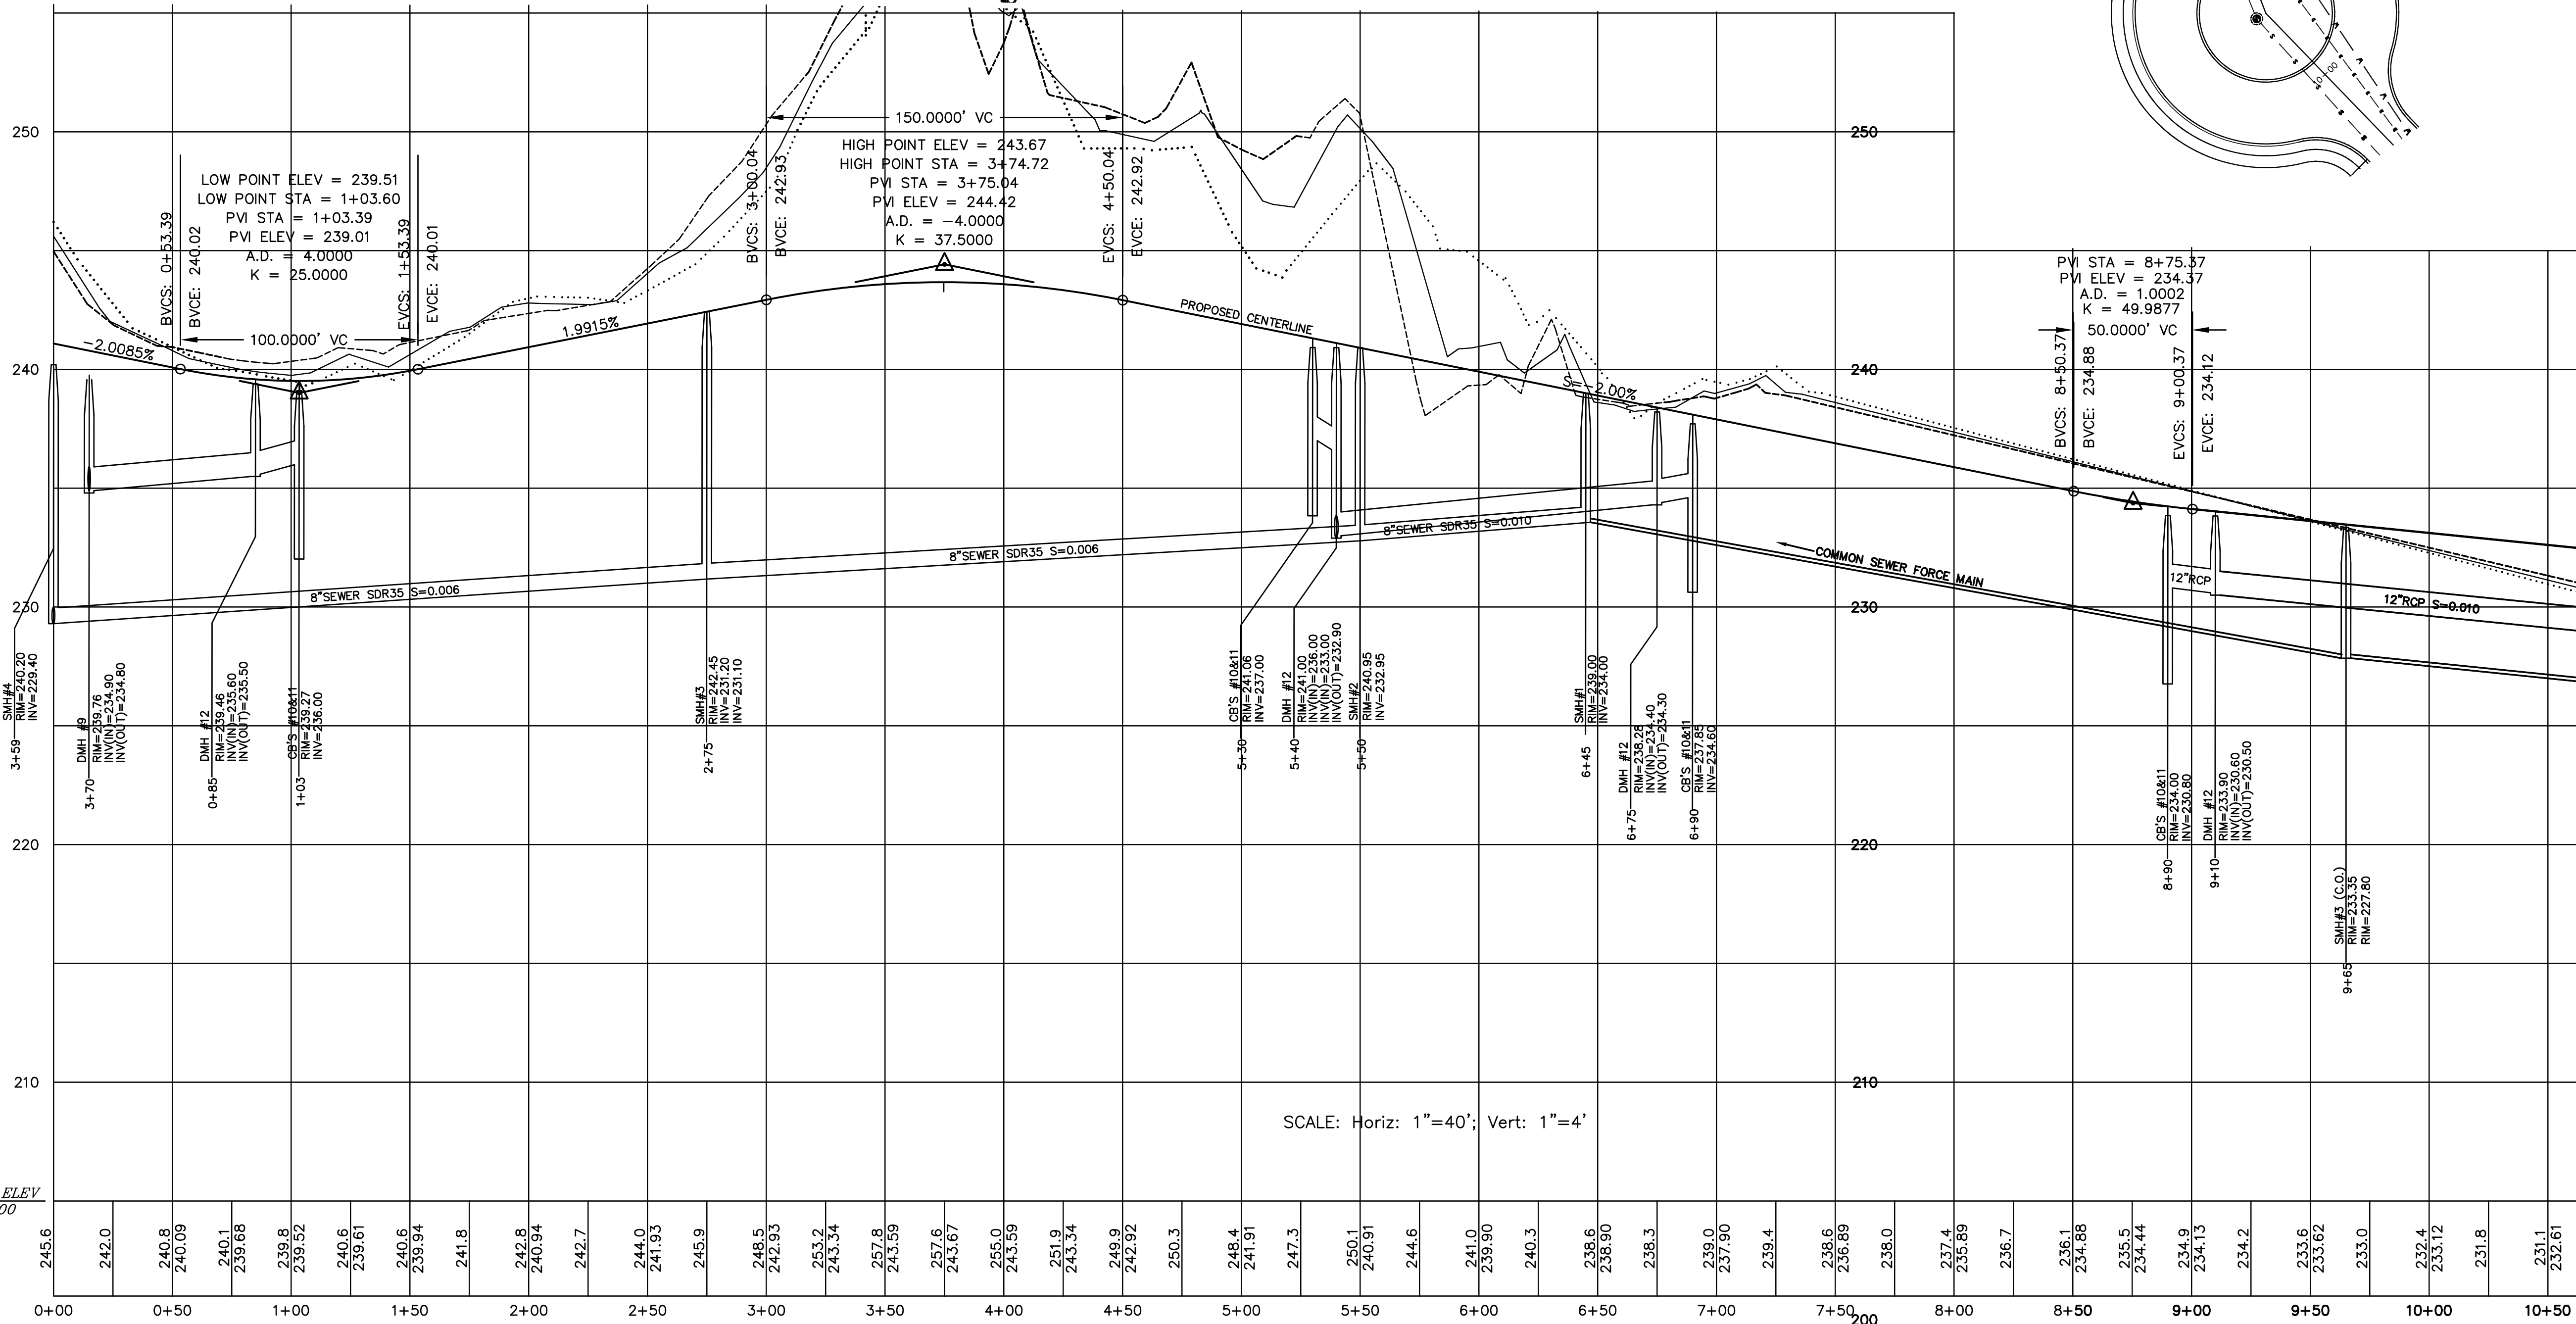

SCALE: Horiz: 1"=40'; Vert: 1"=4'

PLAN & PROFILE
ROAD B


SITE DEVELOPMENT PLAN "PROSPECT HILL VILLAGE" A MULTI-UNIT RESIDENTIAL DEVELOPMENT BELLINGHAM, MASSACHUSETTS

PREPARED FOR:
WALL STREET DEVELOPMENT CORP.
P.O. BOX 272
WESTWOOD, MASSACHUSETTS

GLM Engineering
Consultants, Inc.
19 EXCHANGE STREET
HOLLISTON, MA 01746
P: 508-429-1100
F: 508-429-7160
www.GLMengineering.com

JOB No.	16,590
DATE:	NOV. 30, 2023
SCALE:	1"= 40'
SHEET:	25 of 43
PLAN #:	27,871

REVISIONS		DESCRIPTION
No.	DATE	
1	04/02/2024	WETLAND DELINEATION
2	07/15/2024	PLG BRD ENG COMMENTS
3	09/26/2024	NEW ROAD LAYOUT (LAKE ST)

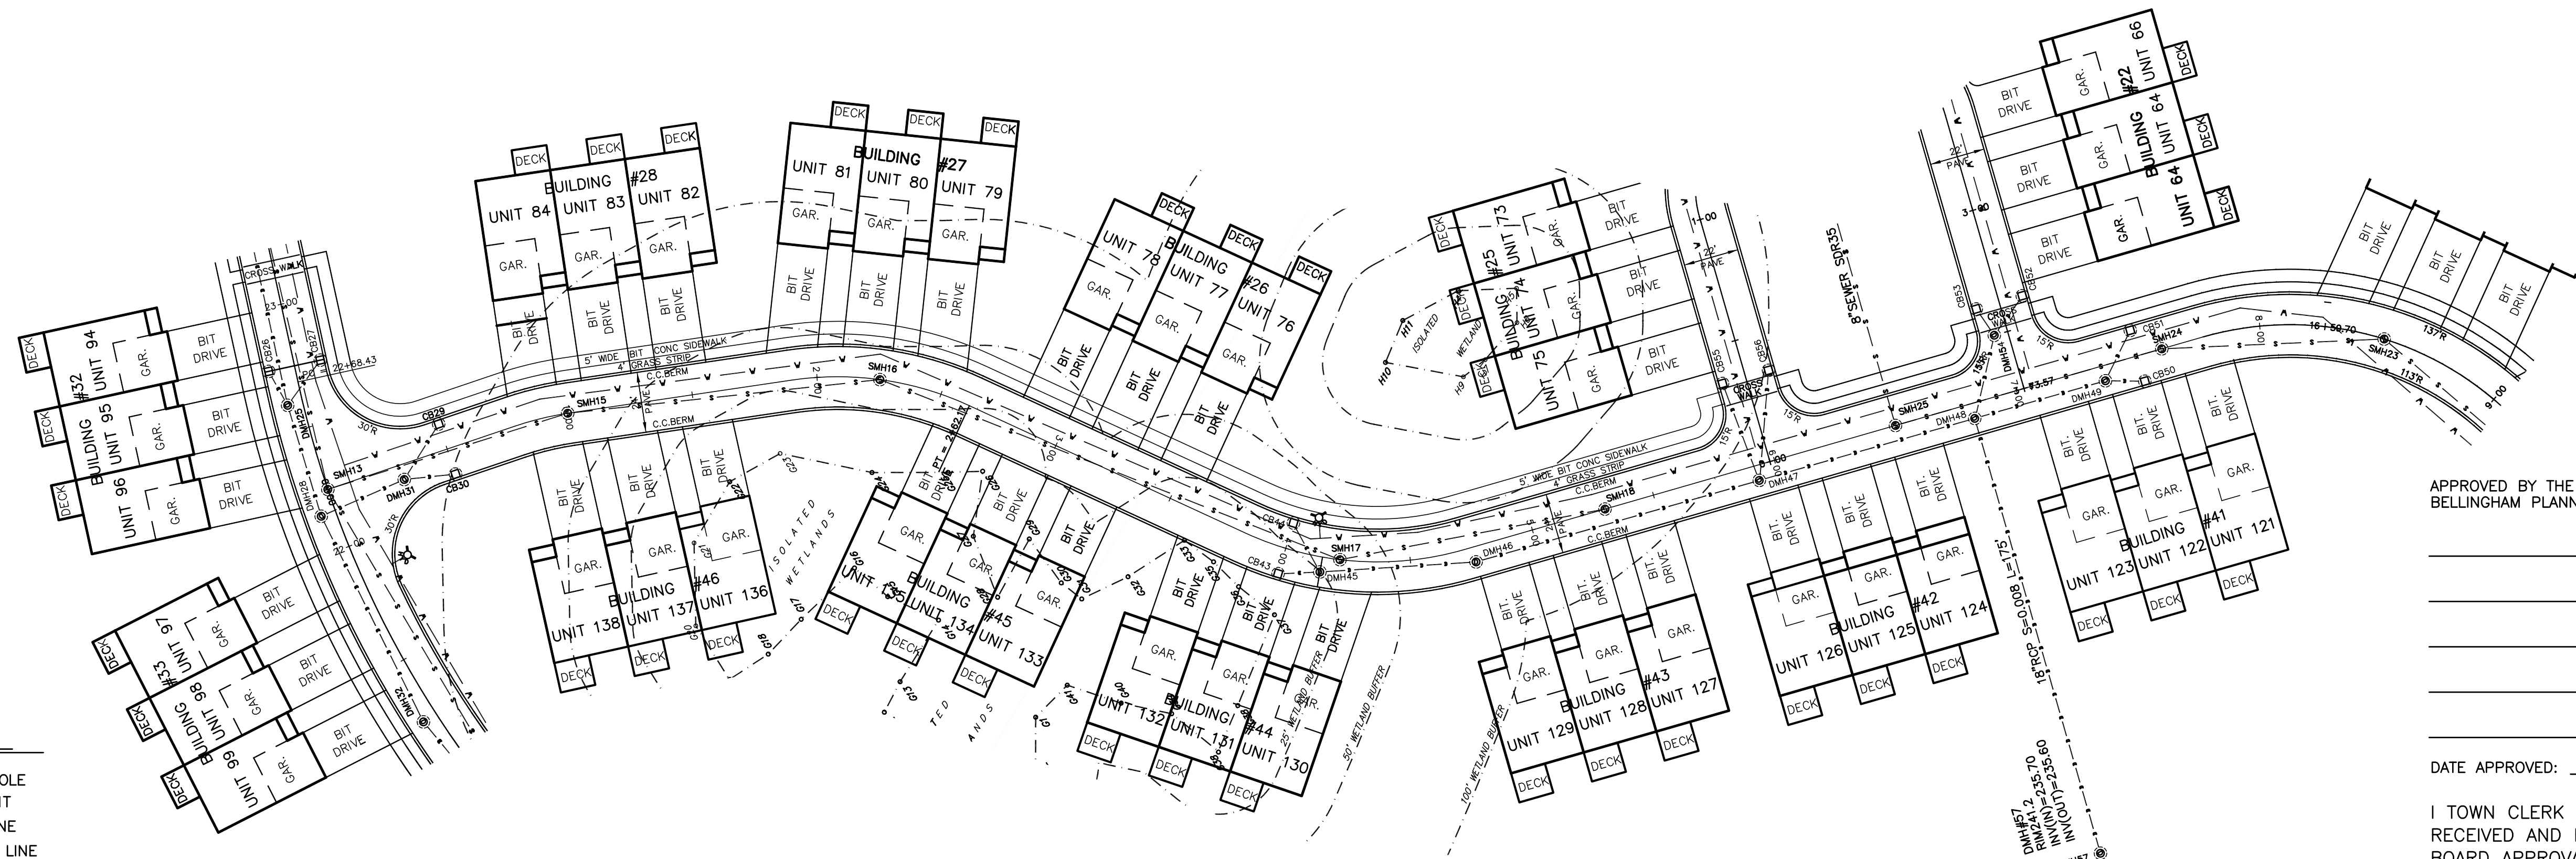

APPROVED BY THE
BELLINGHAM PLANNING BOARD:

DATE APPROVED: _____


I TOWN CLERK OF THE TOWN OF DEDHAM
RECEIVED AND RECORDED FROM THE PLANNING
BOARD APPROVAL OF THIS PLAN AND NO APPEAL
HAS BEEN TAKEN FOR TWENTY DAYS NEXT AFTER
RECEIPT AND RECORDING OF SAME.

TOWN CLERK

DATE

LEGEND

- EXISTING UTILITY POLE
- PROPOSED HYDRANT
- EXISTING WATER LINE
- EXISTING CONTOUR LINE
- PROPOSED CONTOUR LINE
- PROPOSED CATCH BASIN
- PROPOSED DRAIN MANHOLE
- PROPOSED DRAIN LINE
- PROPOSED SEWER MANHOLE
- PROPOSED SEWER LINE
- PROPOSED CAPE COD BERM
- WETLAND DELINEATION FLAG
- DEEP HOLE TEST PIT

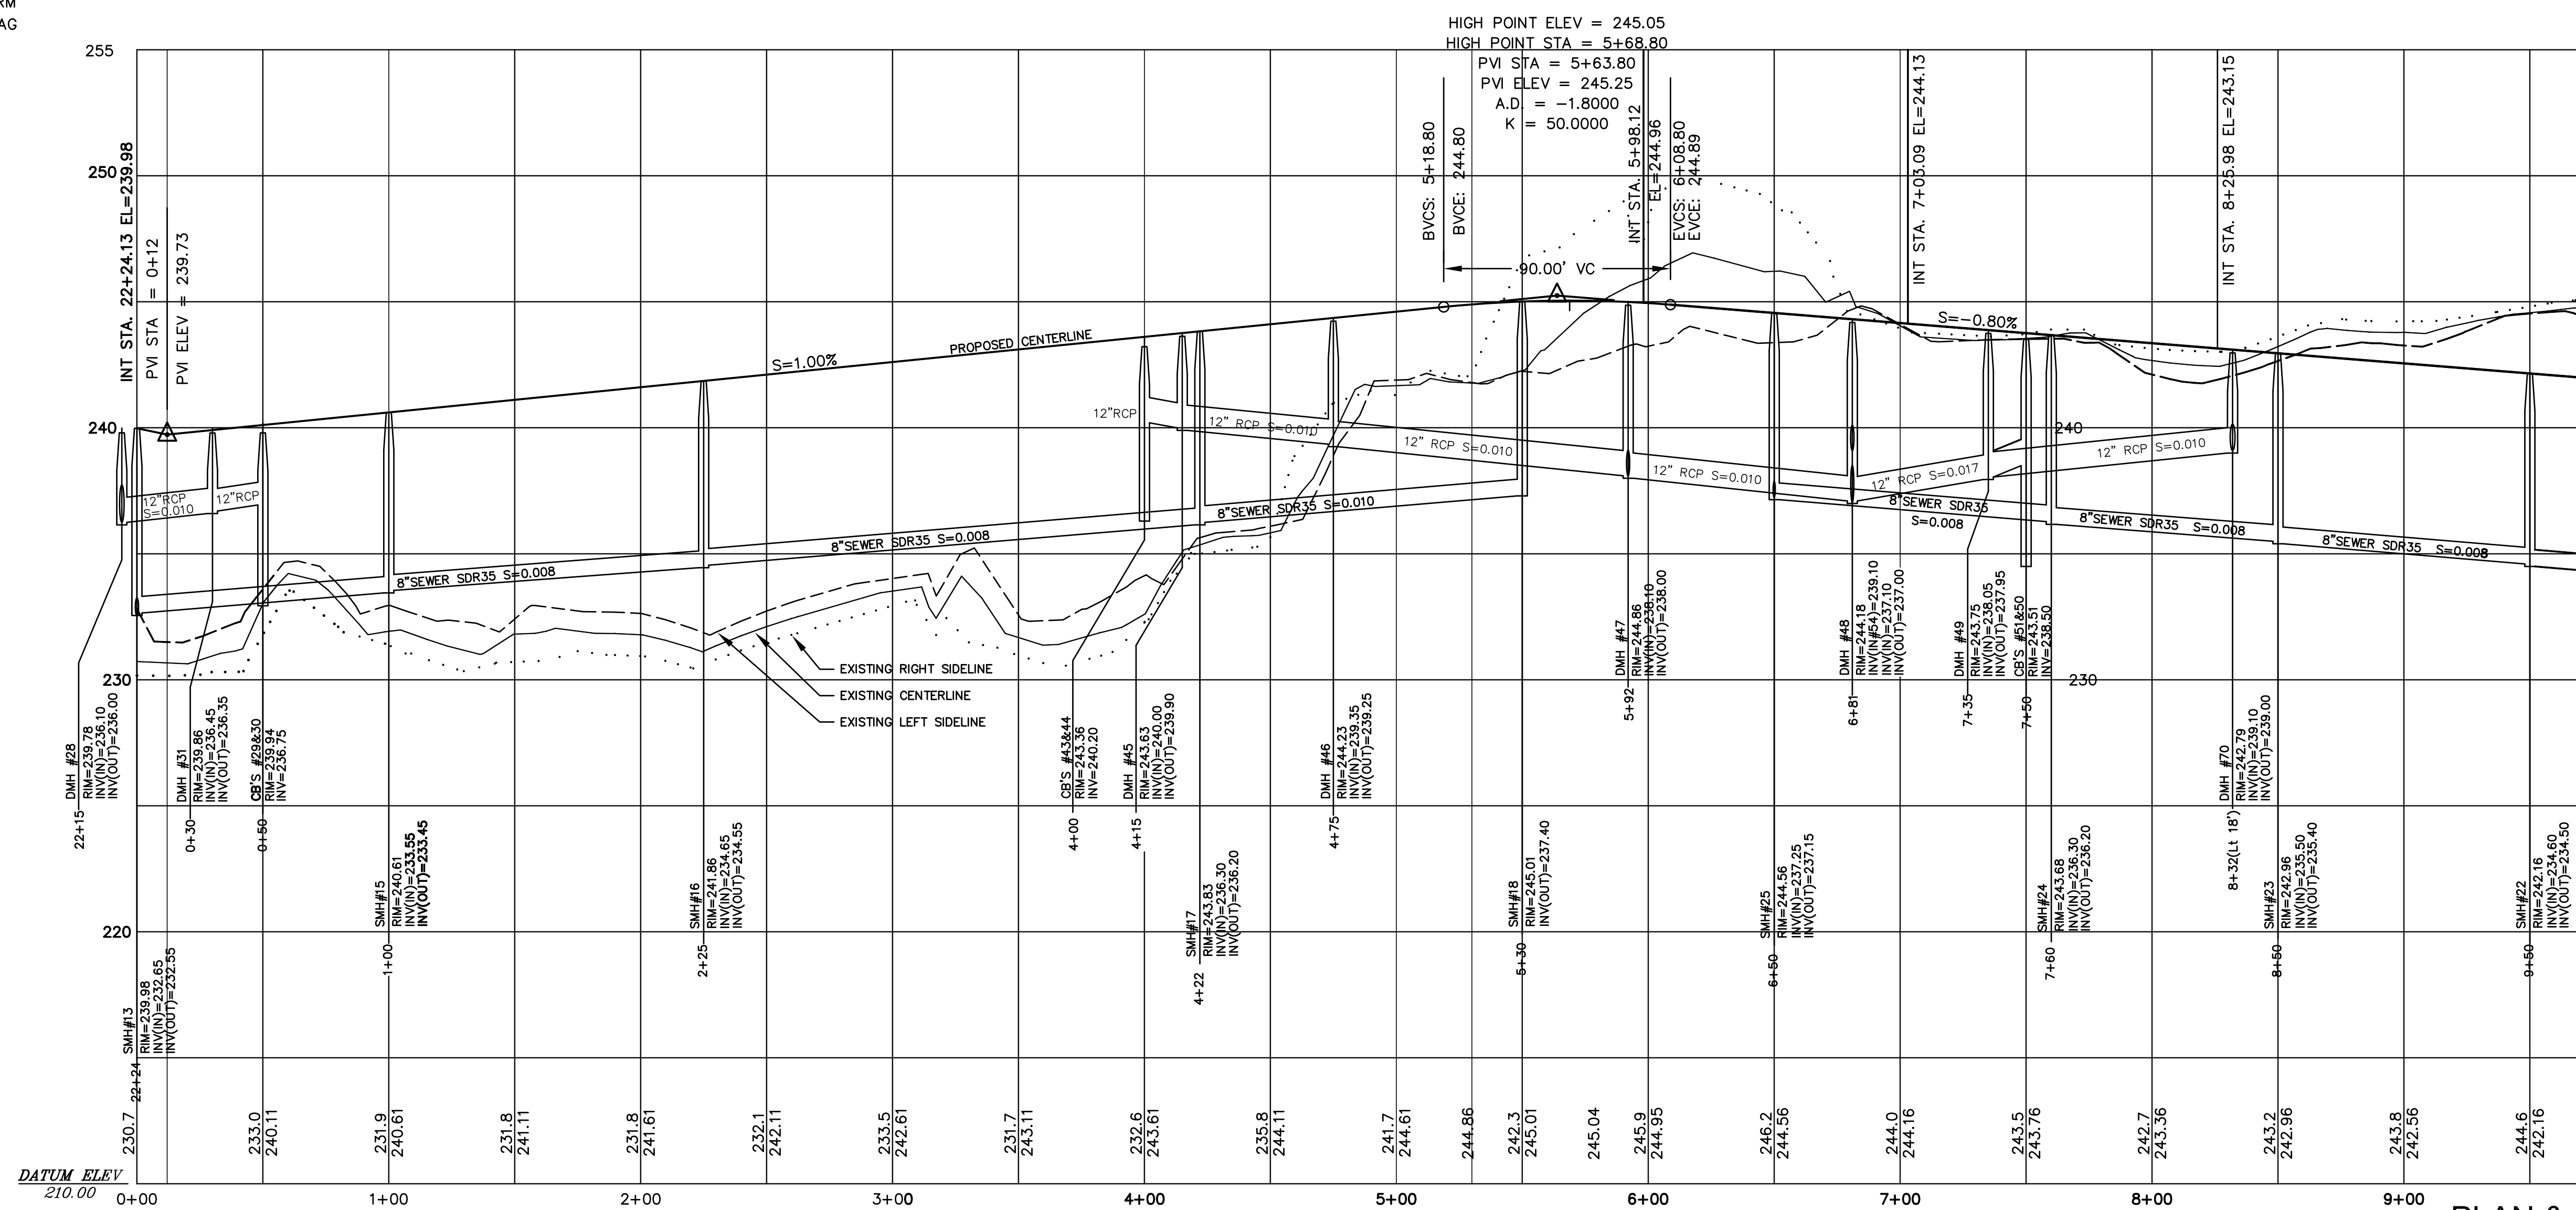

SCALE: Horiz: 1"=40'; Vert: 1"=4'


PLAN & PROFILE ROAD C

SITE DEVELOPMENT PLAN "PROSPECT HILL VILLAGE" A MULTI-UNIT RESIDENTIAL DEVELOPMENT BELLINGHAM, MASSACHUSETTS


GLM Engineering
Consultants, Inc.
19 EXCHANGE STREET
HOLLISTON, MA 01746
P: 508-429-1100
F: 508-429-7160
www.GLMengineering.com

JOB No.	16,590
DATE:	NOV. 30, 2023
SCALE:	1"= 40'
SHEET:	27 of 43
PLAN #:	27,871

No.	DATE	DESCRIPTION
1	04/02/2024	WETLAND DELINEATION
2	07/15/2024	PLG BRD ENG COMMENTS
3	09/26/2024	NEW ROAD LAYOUT (LAKE ST)

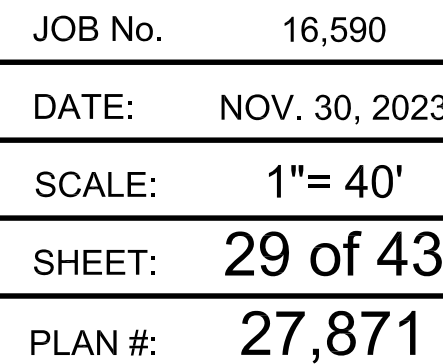

REVISIONS		
No.	DATE	DESCRIPTION
1	04/02/2024	WETLAND DELINEATION
2	07/15/2024	PLG BRD ENG COMMENTS
3	09/26/2024	NEW ROAD LAYOUT (LAKE ST)

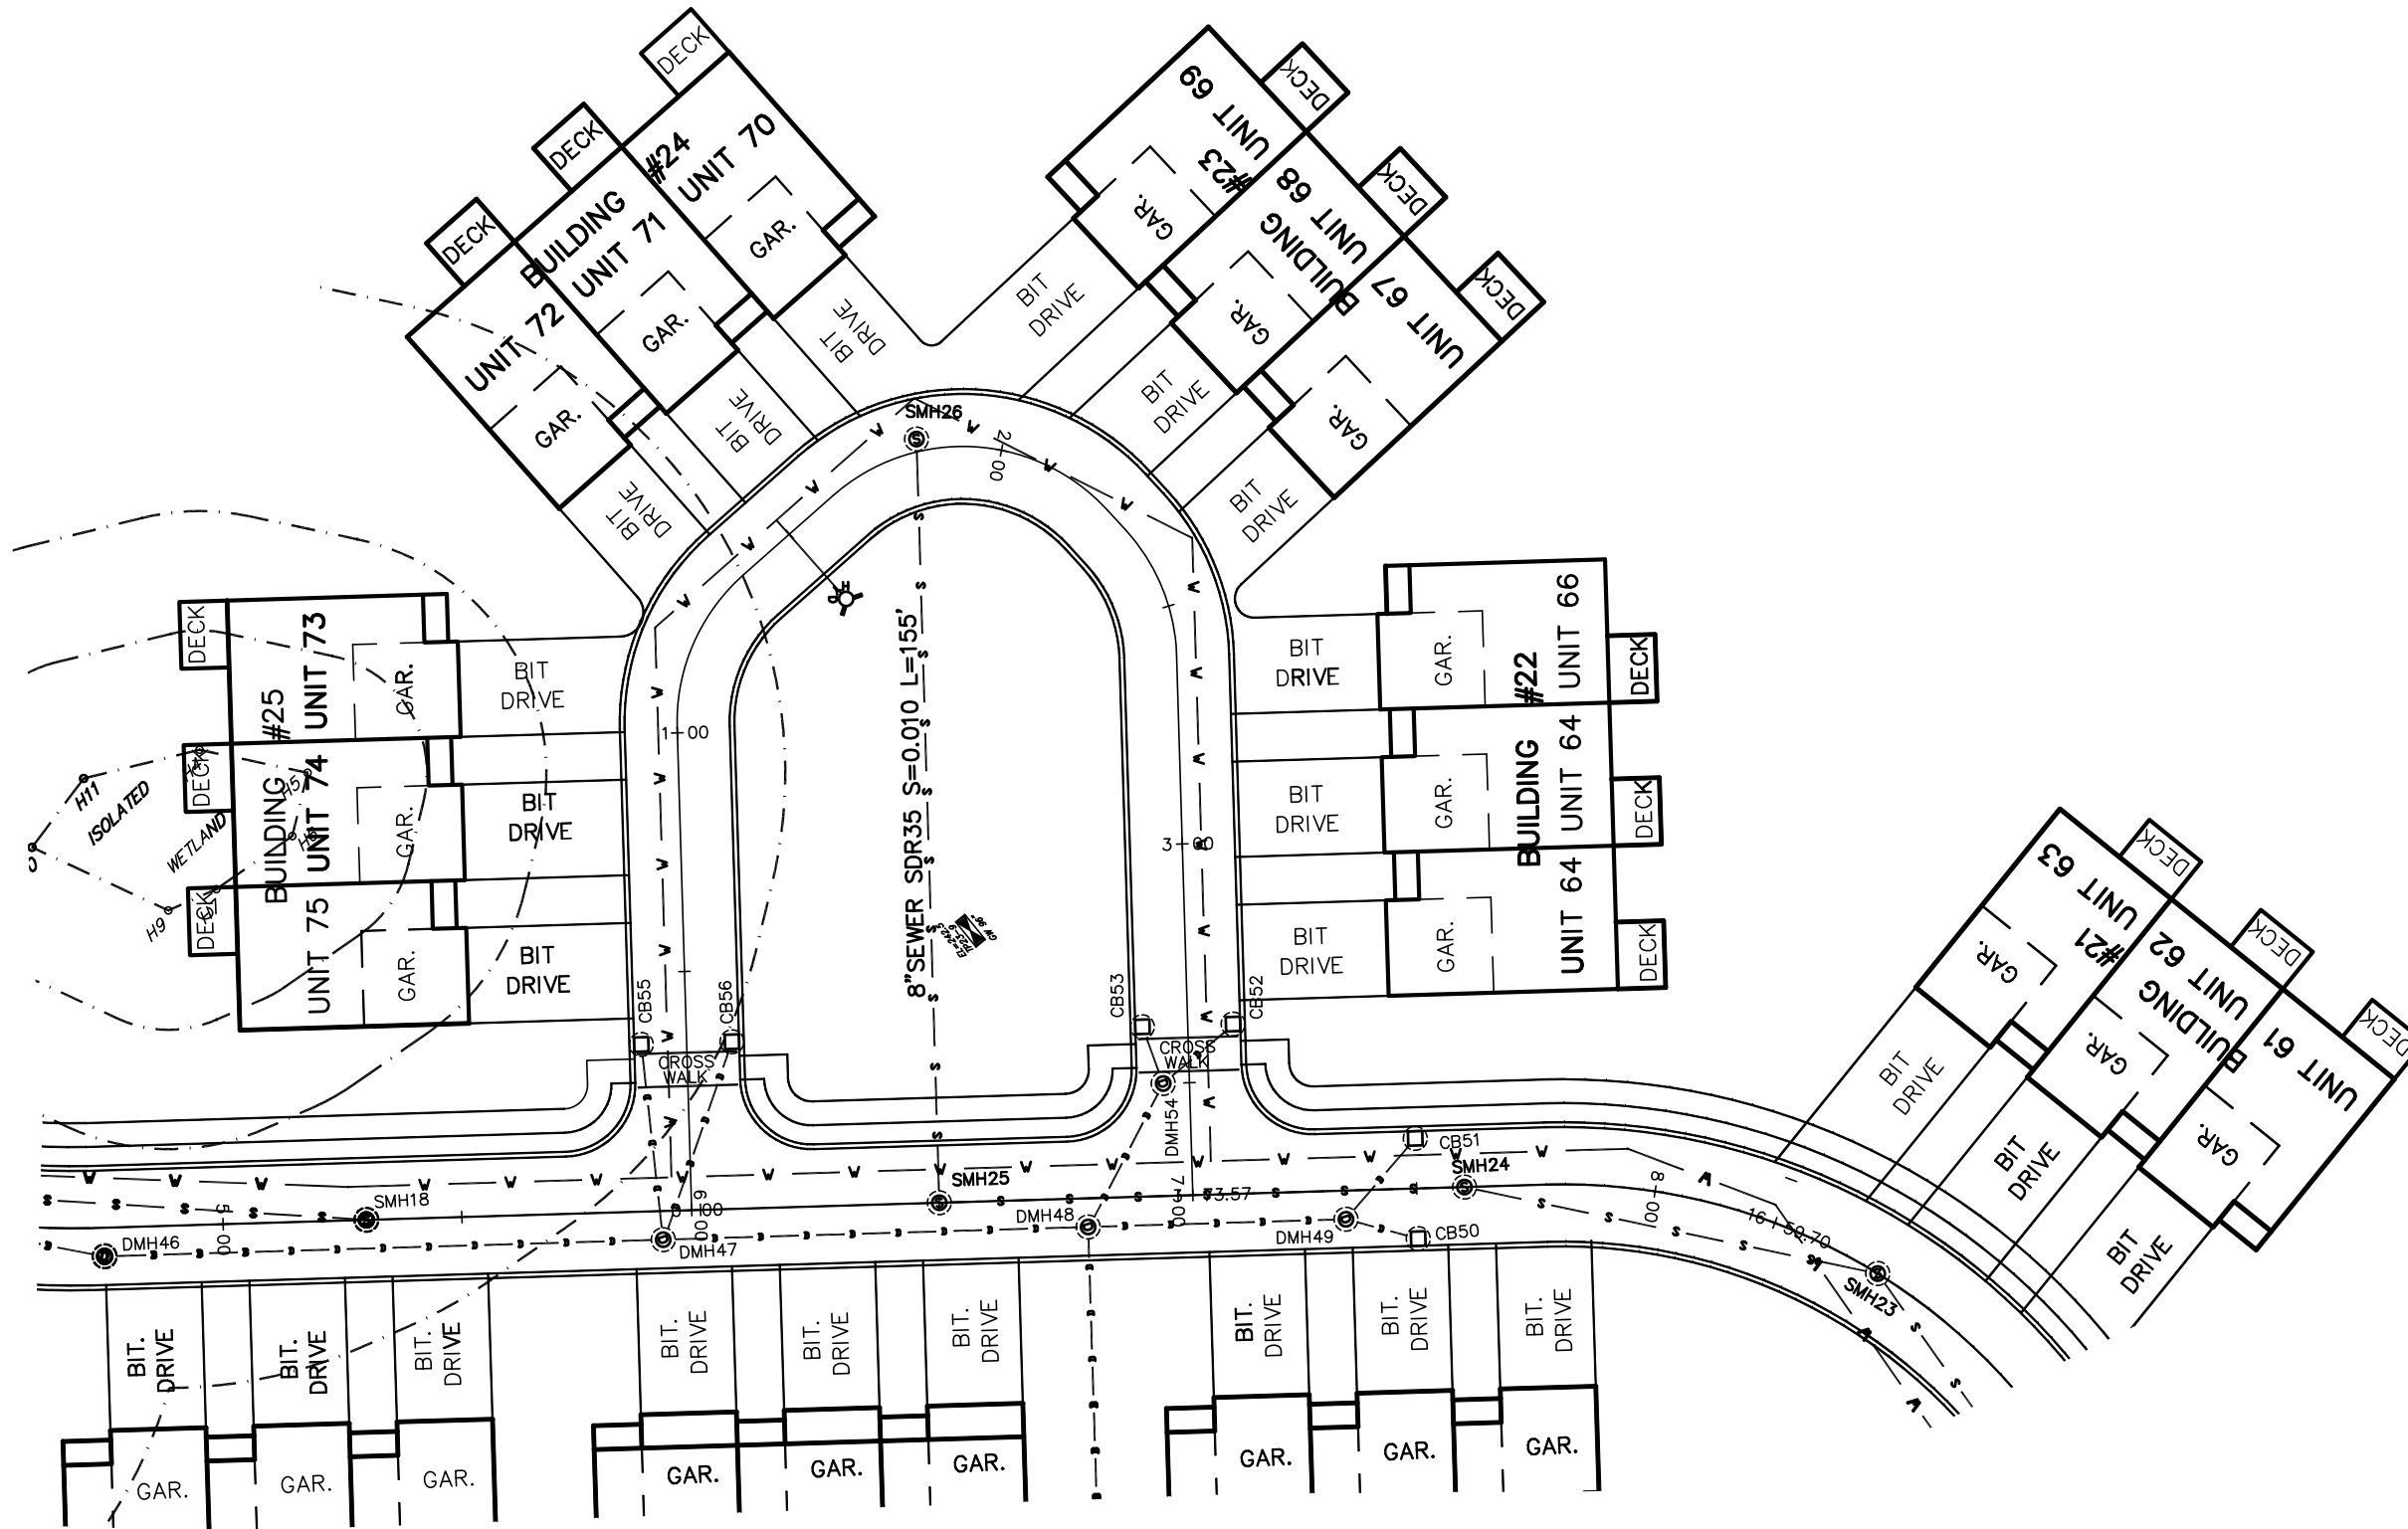


APPROVED BY THE
BELLINGHAM PLANNING BOARD:

DATE APPROVED: _____

I TOWN CLERK OF THE TOWN OF DEDHAM
RECEIVED AND RECORDED FROM THE PLANNING
BOARD APPROVAL OF THIS PLAN AND NO APPEAL
HAS BEEN TAKEN FOR TWENTY DAYS NEXT AFTER
RECEIPT AND RECORDING OF SAME.

TOWN CLERK

DATE

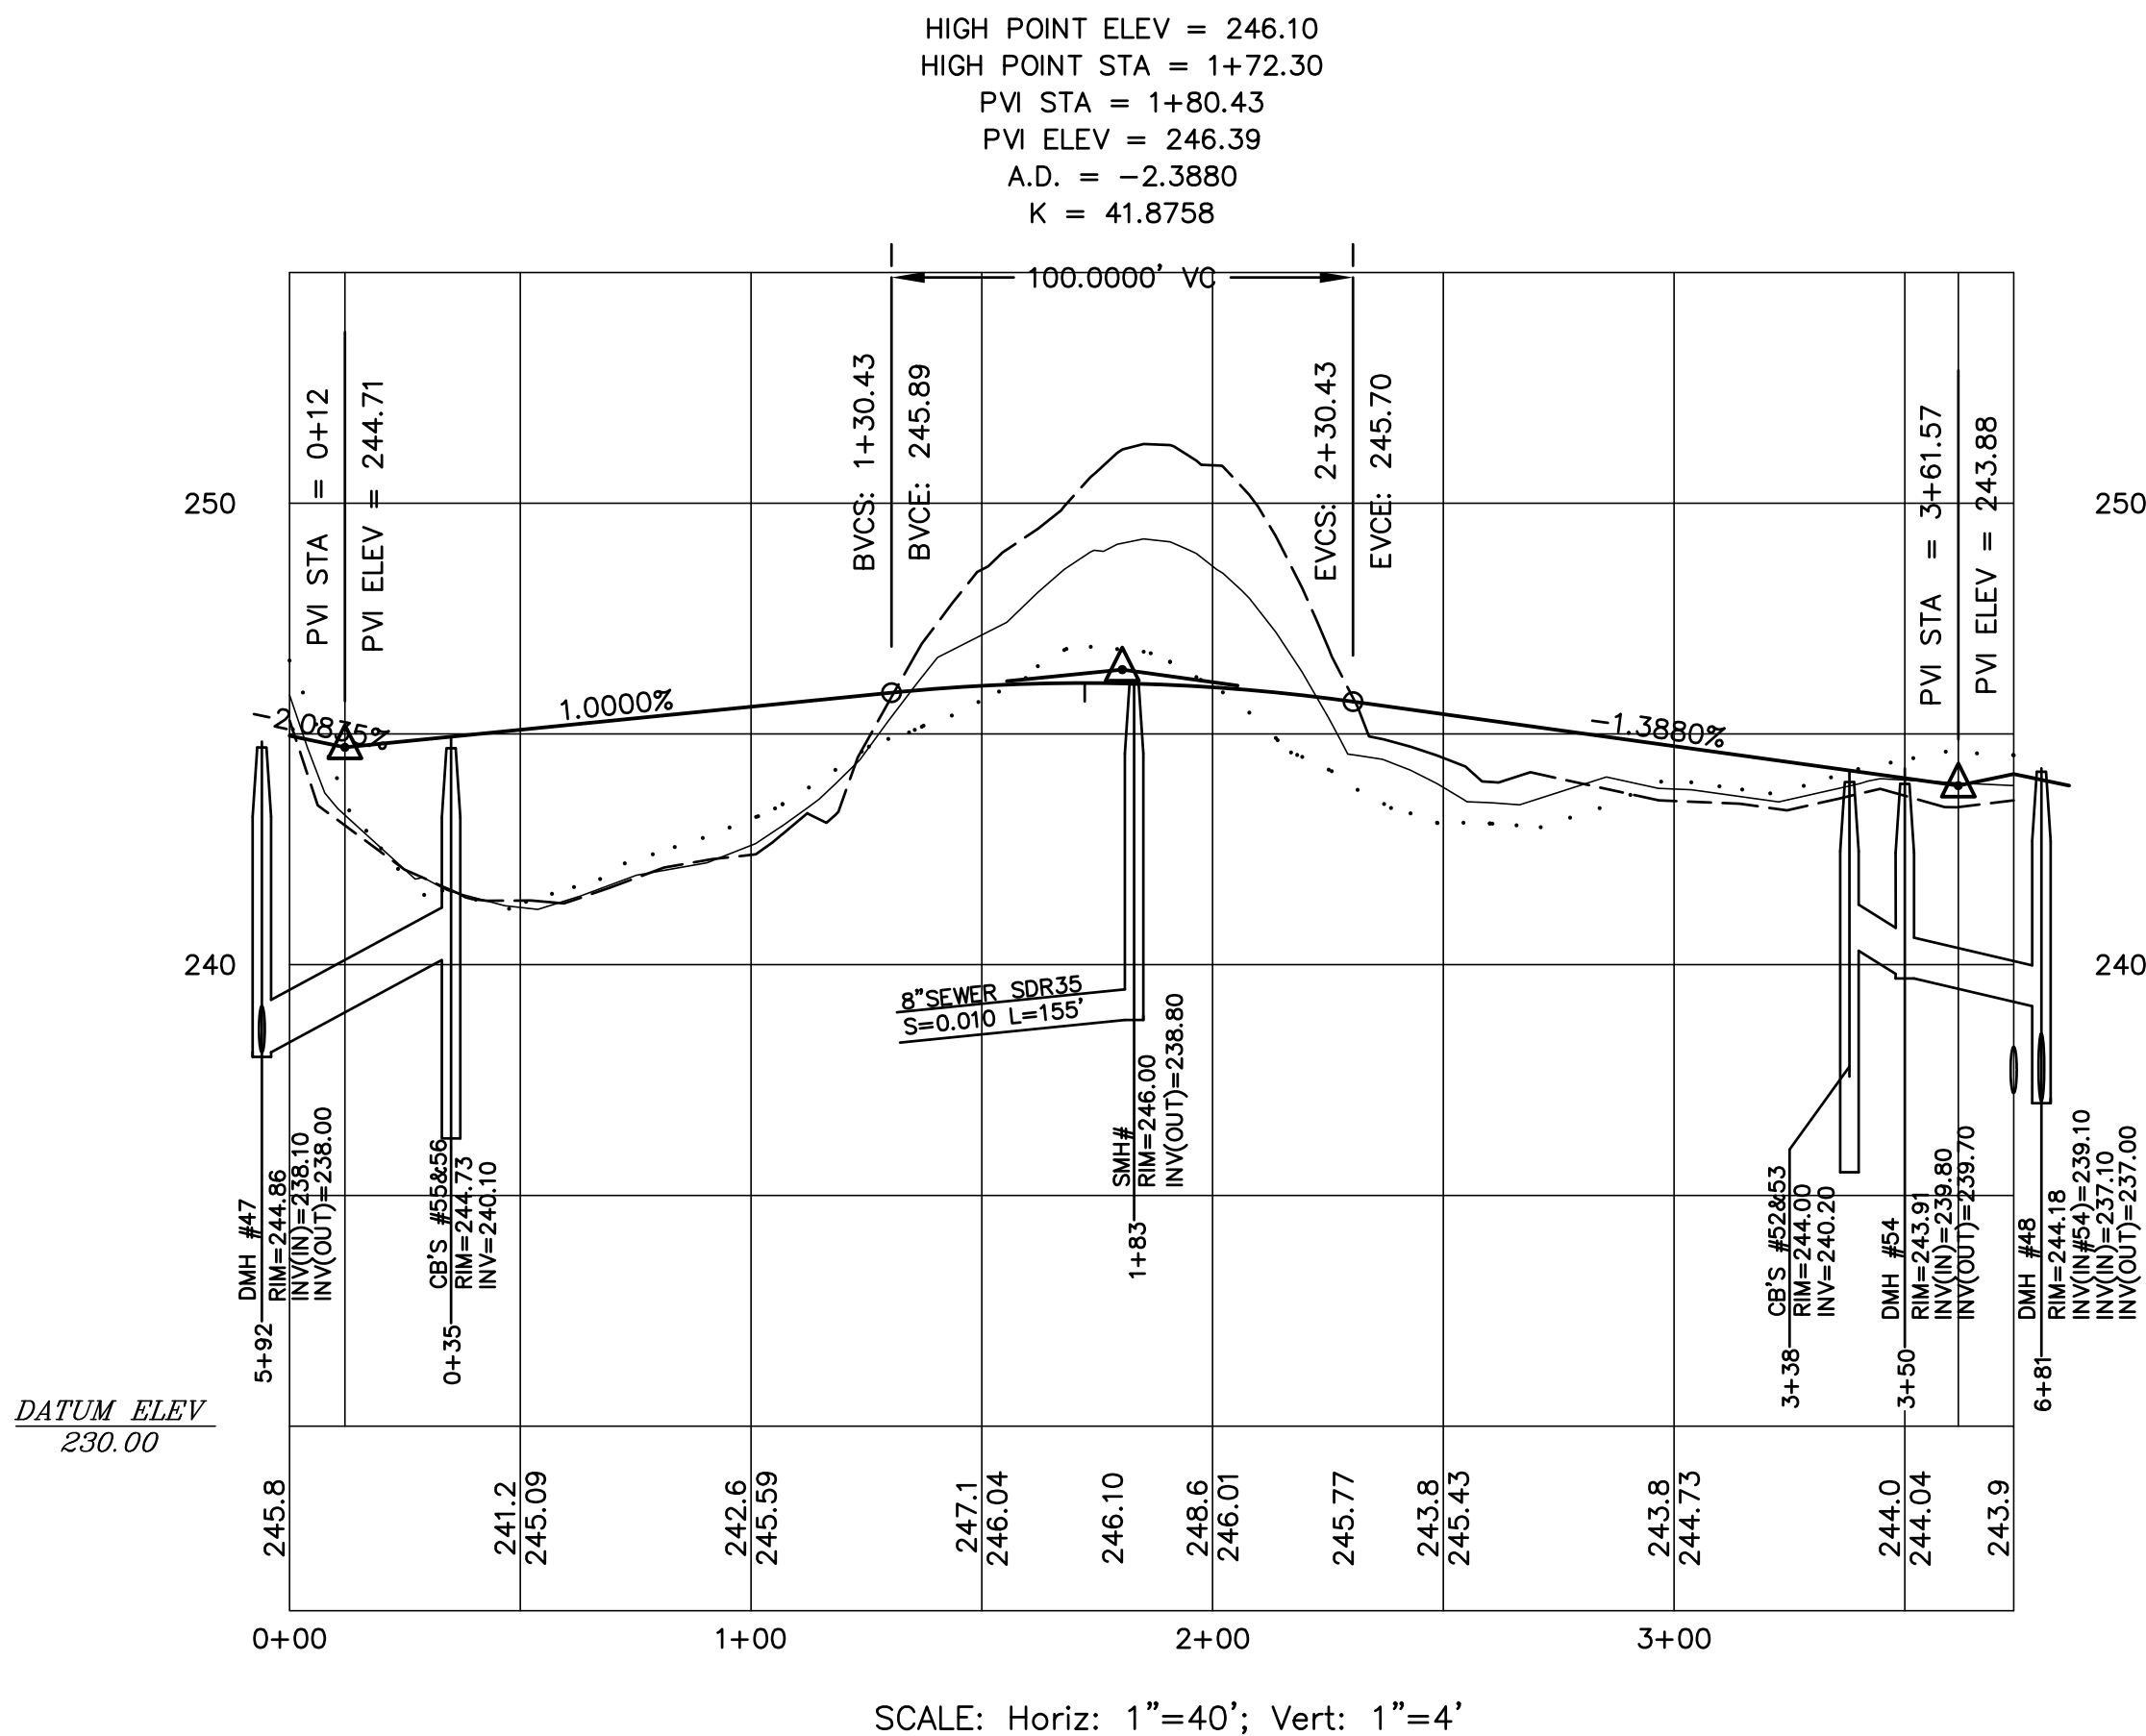

- LEGEND
- EXISTING UTILITY POLE
 - PROPOSED HYDRANT
 - EXISTING WATER LINE
 - EXISTING CONTOUR LINE
 - PROPOSED CONTOUR LINE
 - PROPOSED CATCH BASIN
 - PROPOSED DRAIN MANHOLE
 - PROPOSED DRAIN LINE
 - PROPOSED SEWER MANHOLE
 - PROPOSED SEWER LINE
 - PROPOSED CAPE COD BERM
 - WETLAND DELINEATION FLAG
 - DEEP HOLE TEST PIT

SITE DEVELOPMENT PLAN
"PROSPECT HILL VILLAGE"
A MULTI-UNIT RESIDENTIAL DEVELOPMENT
BELLINGHAM, MASSACHUSETTS

PREPARED FOR:
WALL STREET DEVELOPMENT CORP.
P.O. BOX 272
WESTWOOD, MASSACHUSETTS

GLM Engineering
Consultants, Inc.
19 EXCHANGE STREET
HOLLISTON, MA 01746
P: 508-429-1100
F: 508-429-7160
www.GLMengineering.com

JOB No.	16,590
DATE:	NOV. 30, 2023
SCALE:	1"= 40'
SHEET:	31 of 43
PLAN #:	27,871

No.	DATE	DESCRIPTION
1	04/02/2024	WETLAND DELINEATION
2	07/15/2024	PLG BRD ENG COMMENTS
3	09/26/2024	NEW ROAD LAYOUT (LAKE ST)

APPROVED BY THE
BELLINGHAM PLANNING BOARD:

DATE APPROVED: _____


I TOWN CLERK OF THE TOWN OF DEDHAM
RECEIVED AND RECORDED FROM THE PLANNING
BOARD APPROVAL OF THIS PLAN AND NO APPEAL
HAS BEEN TAKEN FOR TWENTY DAYS NEXT AFTER
RECEIPT AND RECORDING OF SAME.

TOWN CLERK

DATE

TOWN OF BELLINGHAM
MAP 85 LOT 1
(BOOK LC 424, PAGE 84)

1935 COLO
LAKE ST.

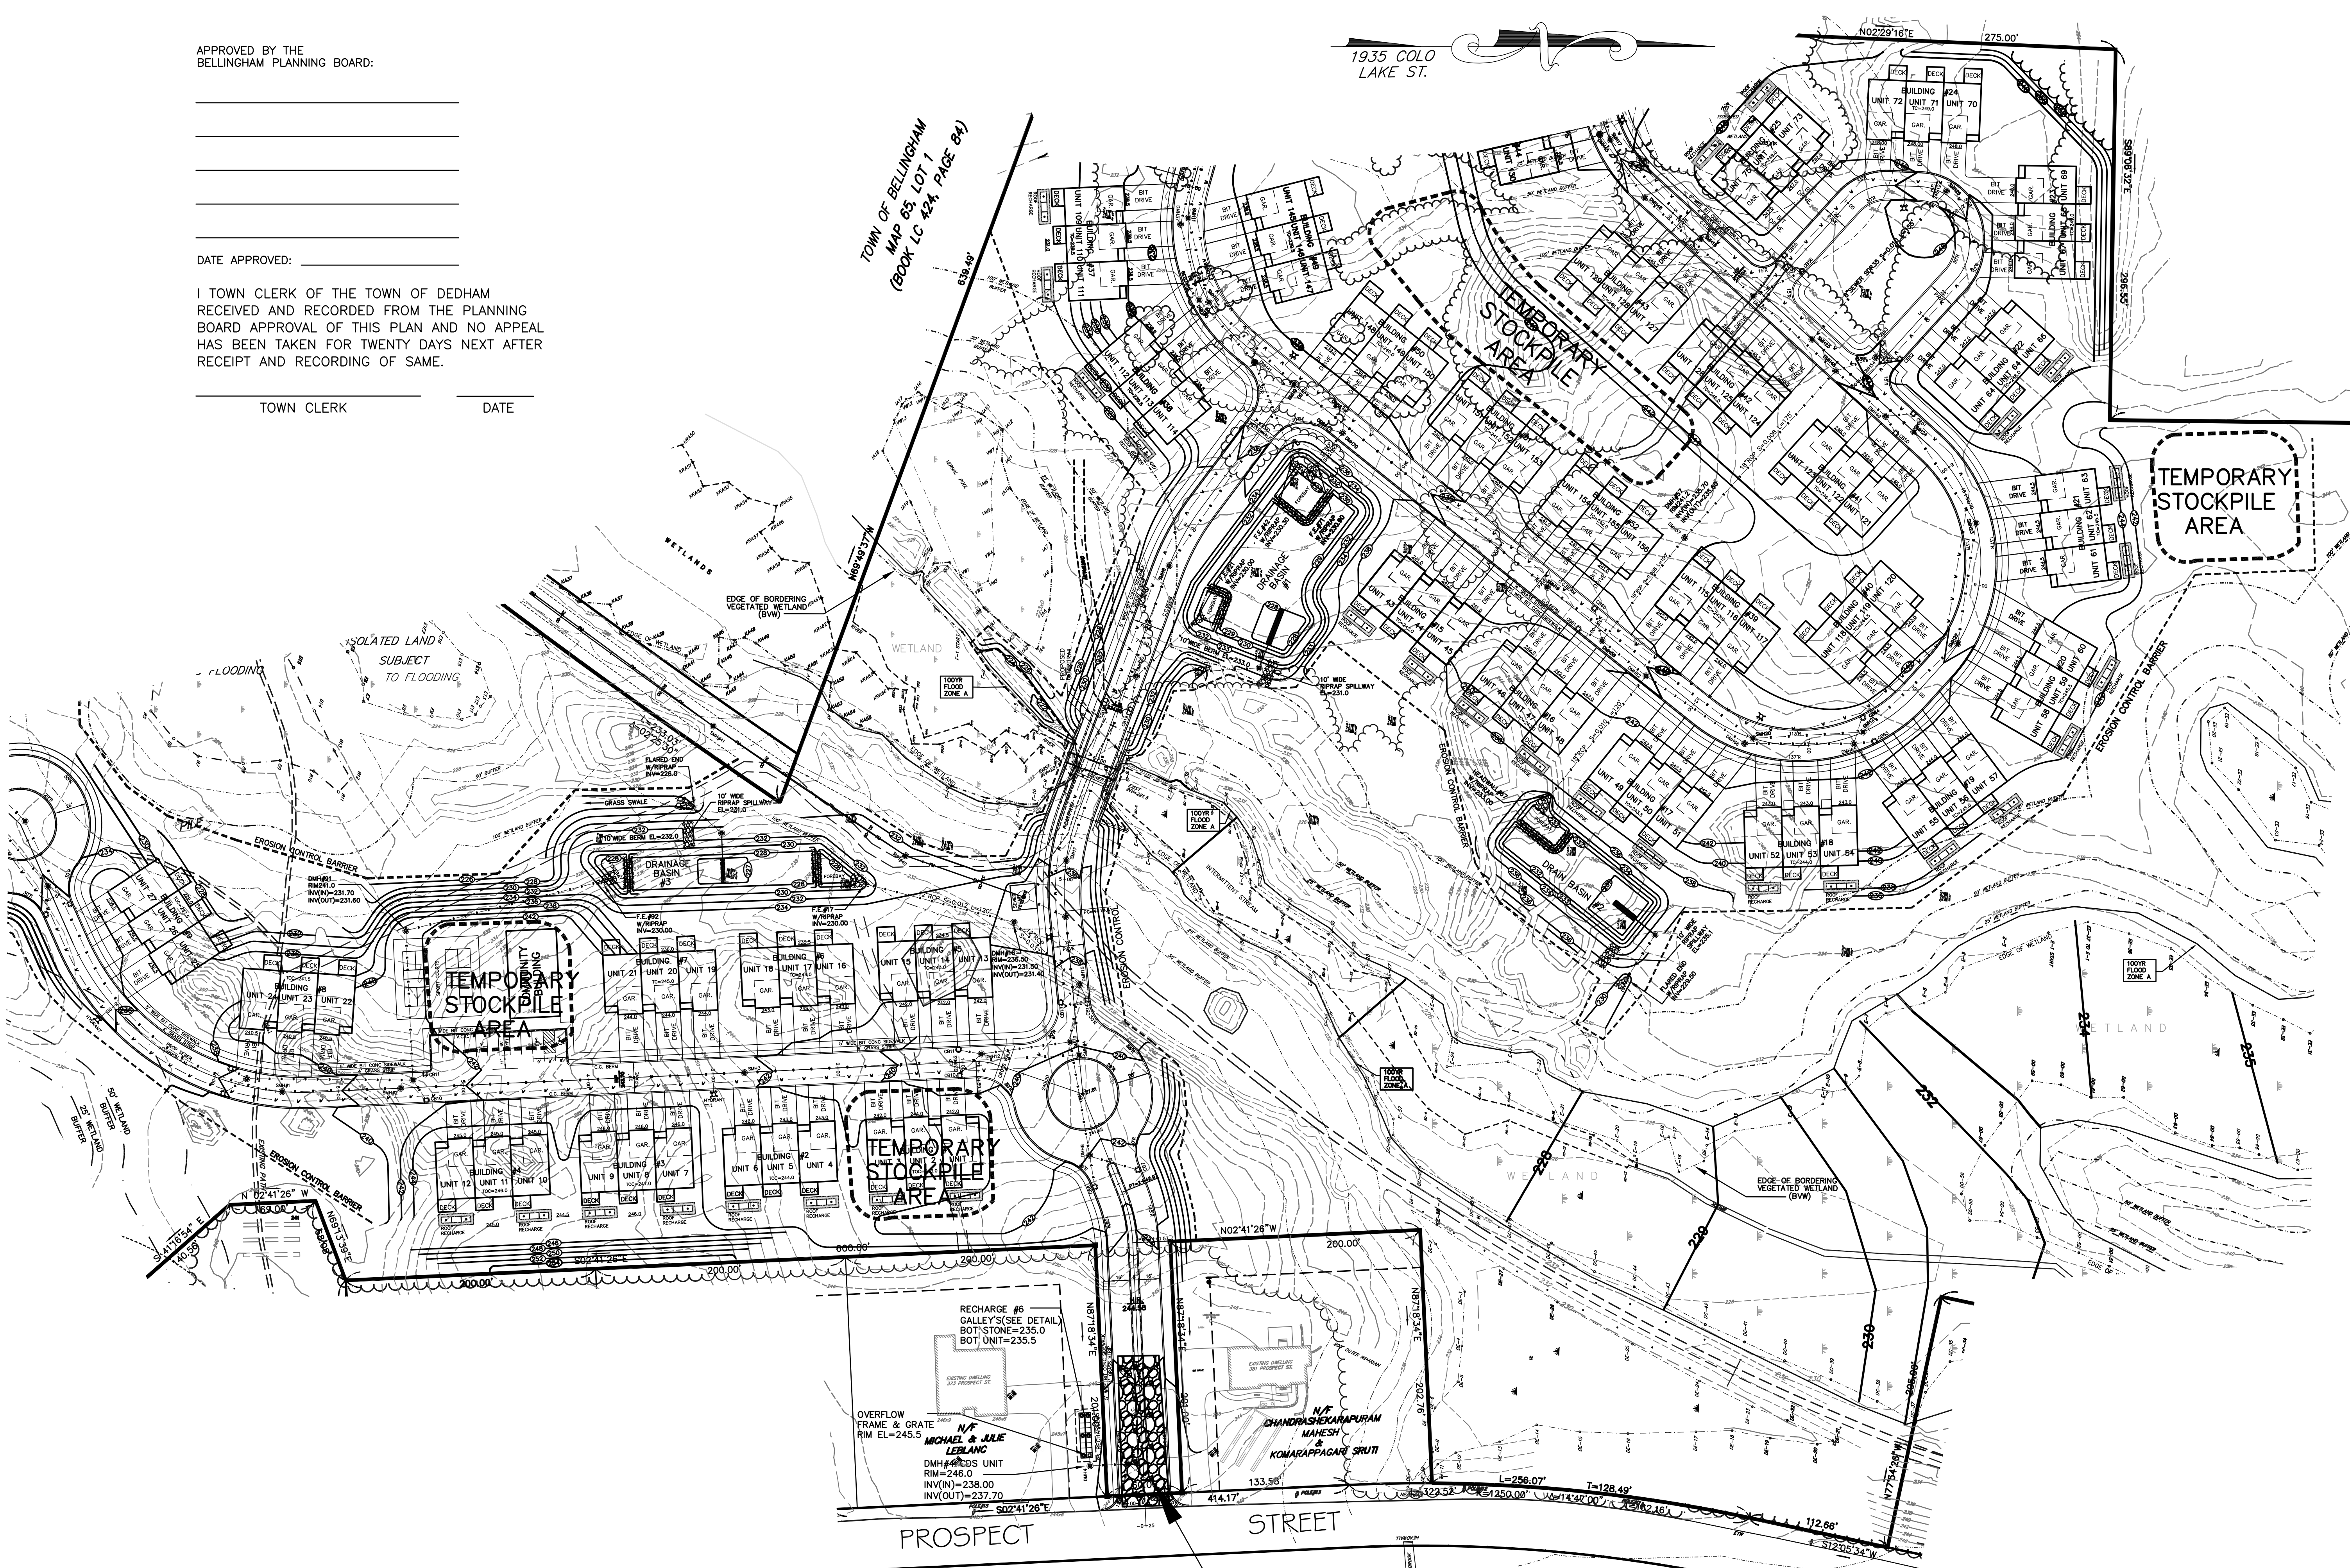

REVISIONS

No.	DATE	DESCRIPTION
1	04/02/2024	WETLAND DELINEATION
2	07/15/2024	PLG BRD ENG COMMENTS
3	09/26/2024	NEW ROAD LAYOUT (LAKE ST)


SITE DEVELOPMENT PLAN
"PROSPECT HILL VILLAGE"
A MULTI-UNIT RESIDENTIAL DEVELOPMENT
BELLINGHAM, MASSACHUSETTS

PREPARED FOR:
WALL STREET DEVELOPMENT CORP.
P.O. BOX 272
WESTWOOD, MASSACHUSETTS

GLM Engineering
Consultants, Inc.
19 EXCHANGE STREET
HOLLISTON, MA 01746
P: 508-429-1100
F: 508-429-7160
www.GLMengineering.com

JOB No.	16,590
DATE:	NOV. 30, 2023
SCALE:	1"=60'
SHEET:	33 of 43
PLAN #:	27,871

EROSION CONTROL PLAN

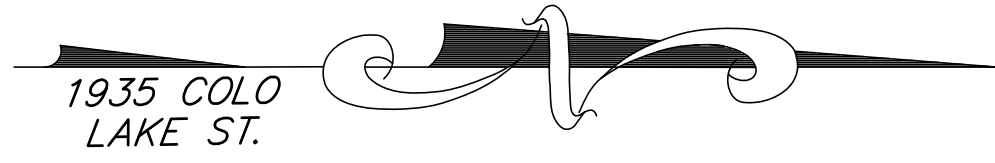

APPROVED BY THE
BELLINGHAM PLANNING BOARD:

DATE APPROVED: _____

I TOWN CLERK OF THE TOWN OF DEDHAM
RECEIVED AND RECORDED FROM THE PLANNING
BOARD APPROVAL OF THIS PLAN AND NO APPEAL
HAS BEEN TAKEN FOR TWENTY DAYS NEXT AFTER
RECEIPT AND RECORDING OF SAME.

TOWN CLERK

DATE


SITE DEVELOPMENT PLAN
"PROSPECT HILL VILLAGE"
A MULTI-UNIT RESIDENTIAL DEVELOPMENT
BELLINGHAM, MASSACHUSETTS

GLM Engineering
Consultants, Inc.
19 EXCHANGE STREET
HOLLISTON, MA 01746
P: 508-429-1100
F: 508-429-7160
www.GLMengineering.com

JOB No.	16,590
DATE:	NOV. 30, 2023
SCALE:	1"=60'
SHEET:	34 of 43
PLAN #:	27,871

No.	DATE	DESCRIPTION
1	04/02/2024	WETLAND DELINEATION
2	07/15/2024	PLG BRD ENG COMMENTS
3	09/26/2024	NEW ROAD LAYOUT (LAKE ST)

EROSION CONTROL PLAN

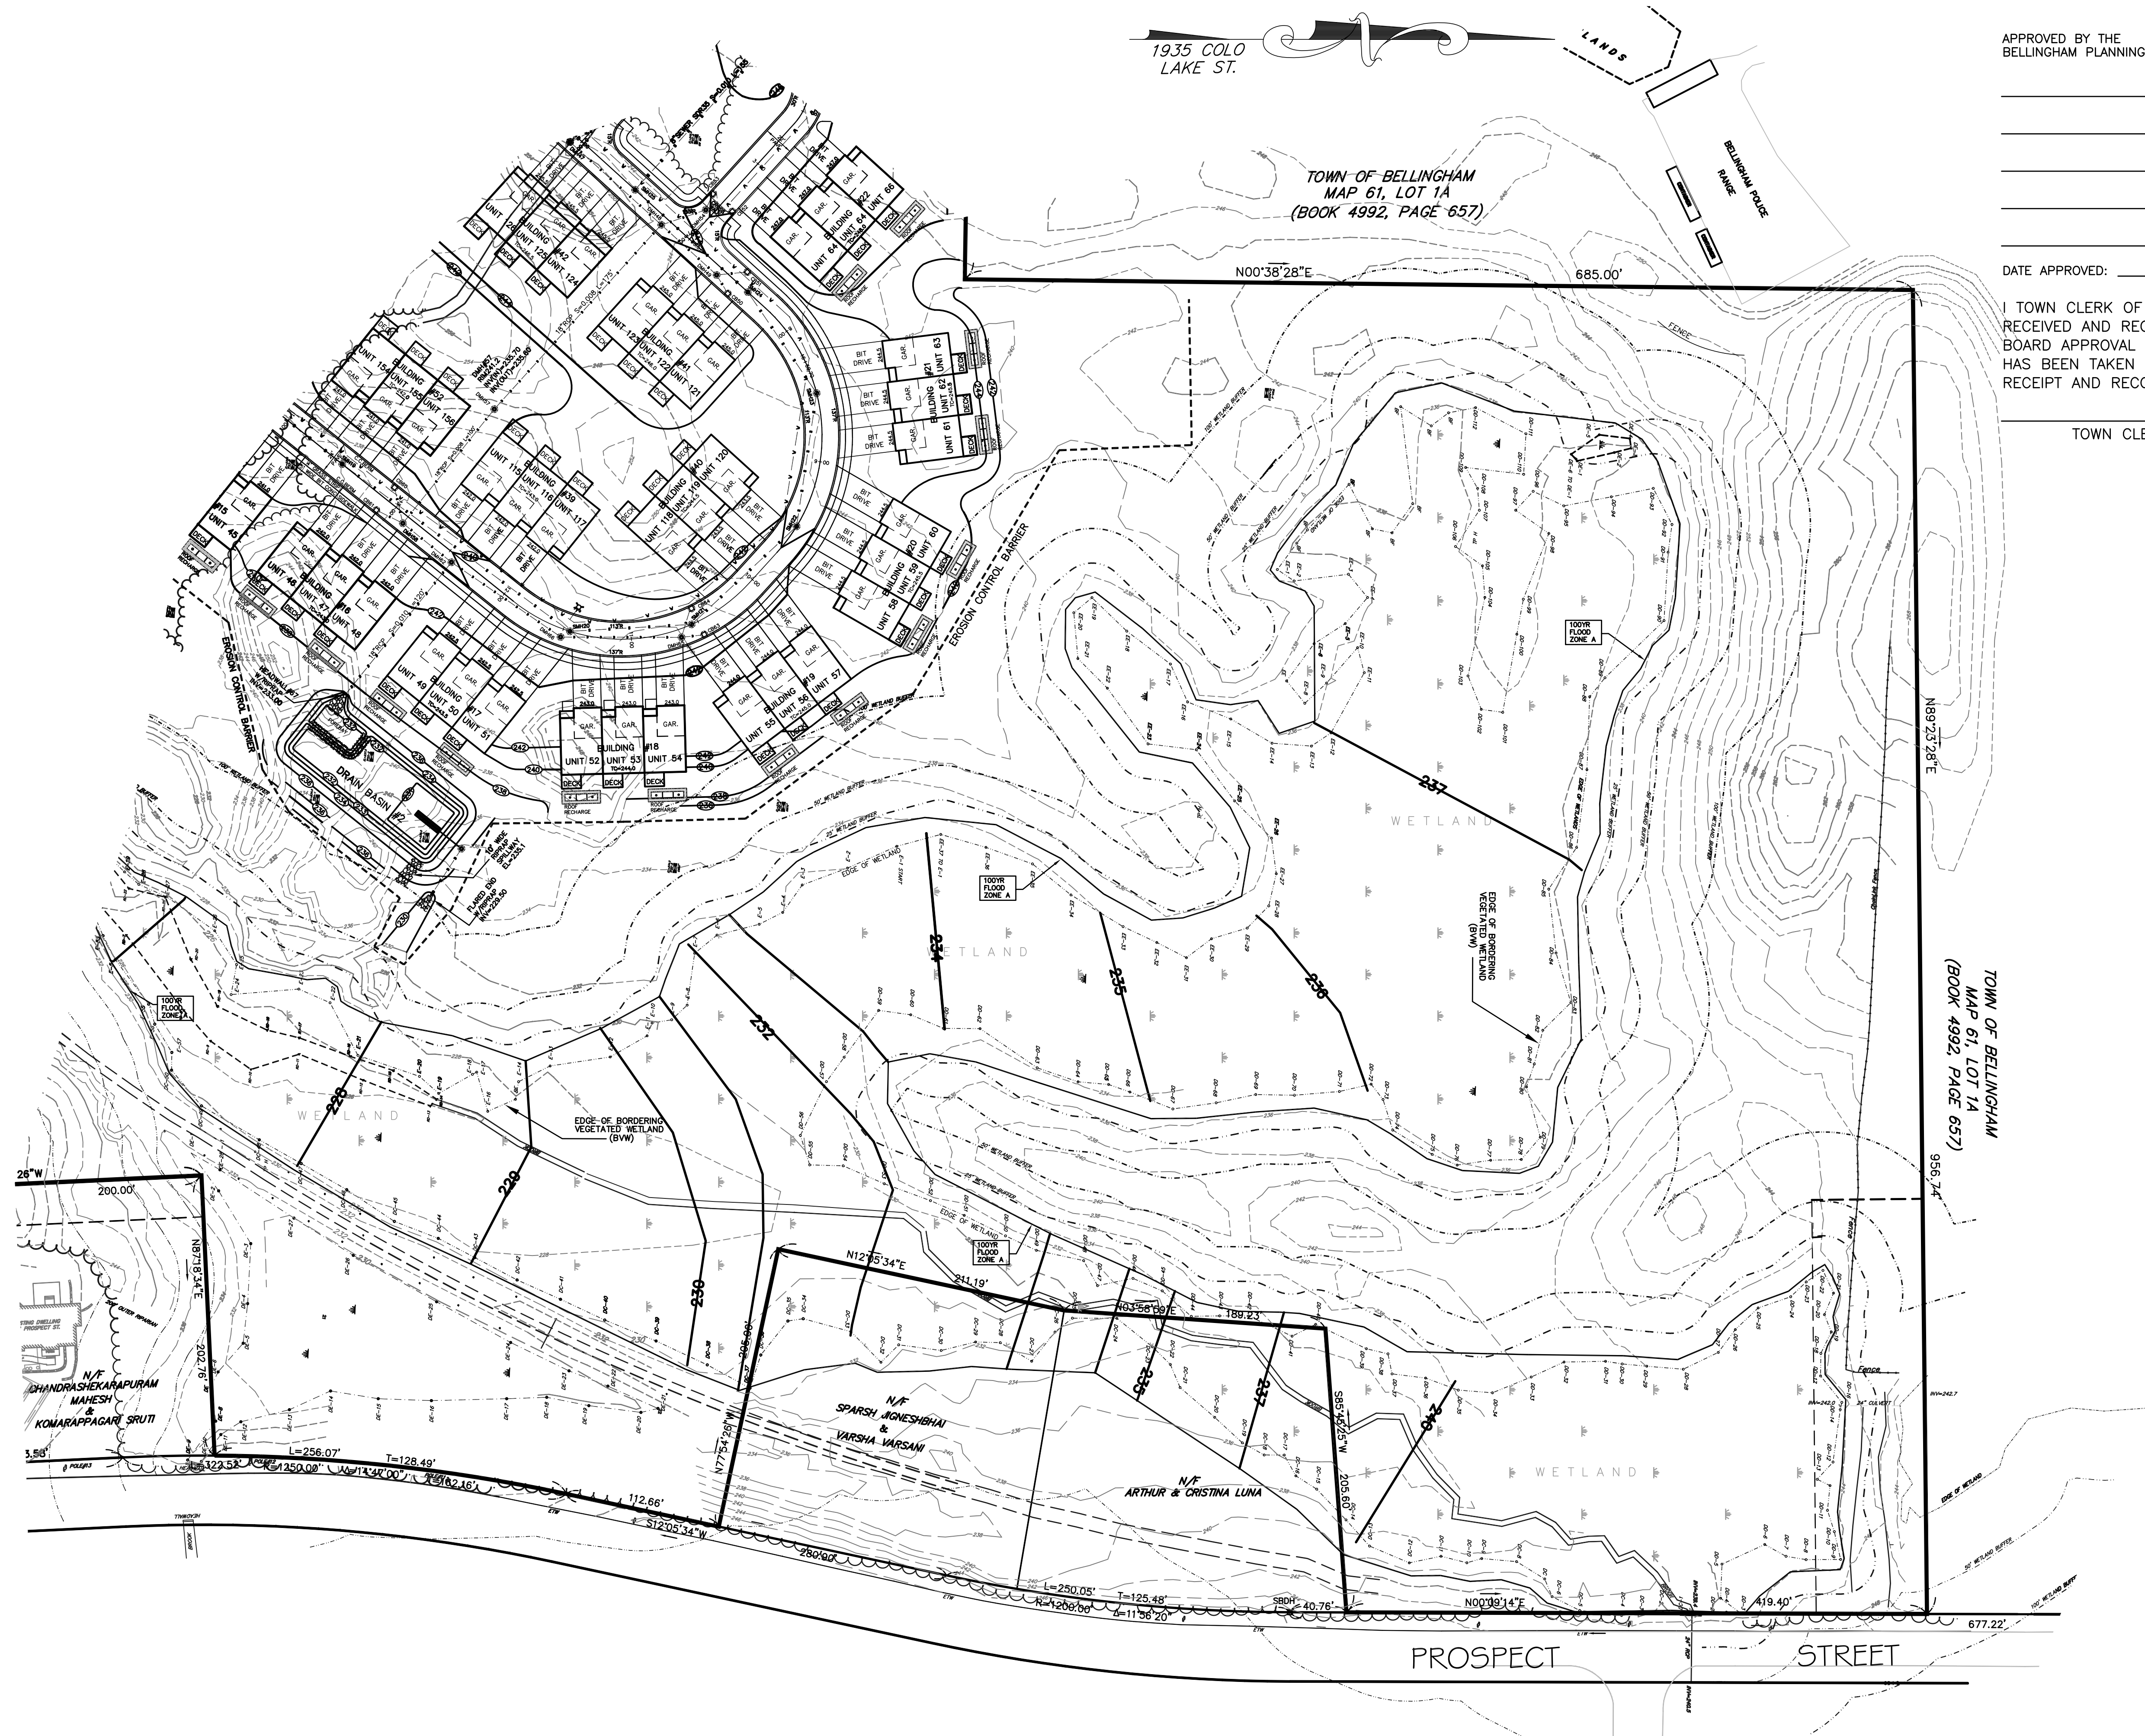

APPROVED BY THE
BELLINGHAM PLANNING BOARD:

DATE APPROVED: _____

I TOWN CLERK OF THE TOWN OF DEDHAM
RECEIVED AND RECORDED FROM THE PLANNING
BOARD APPROVAL OF THIS PLAN AND NO APPEAL
HAS BEEN TAKEN FOR TWENTY DAYS NEXT AFTER
RECEIPT AND RECORDING OF SAME.

TOWN CLERK

DATE

SITE DEVELOPMENT PLAN
"PROSPECT HILL VILLAGE"
A MULTI-UNIT RESIDENTIAL DEVELOPMENT
BELLINGHAM, MASSACHUSETTS


GLM Engineering
Consultants, Inc.
19 EXCHANGE STREET
HOLLISTON, MA 01746
P: 508-429-1100
F: 508-429-7160
www.GLMengineering.com

JOB No. 16,590
DATE: NOV. 30, 2023
SCALE: 1"=60'
SHEET: 35 of 43
PLAN #: 27,871

REVISIONS		DESCRIPTION	
No.	DATE	WETLAND DELINEATION	PLG BRD ENG COMMENTS
1	04/02/2024		
2	07/15/2024		
3	09/26/2024		

EROSION AND SEDIMENTATION CONTROL:



1. PRIOR TO ANY DISTURBANCE OR ALTERATIONS ON ANY AREA ON THE SITE, THE FILTER MITT SEDIMENT BARRIER SHALL BE INSTALLED IN THE LOCATIONS SHOWN ON THE SITE PLAN.
2. BARRIERS SHALL BE CONSTRUCTED AS SHOWN ON THE FILTER MITT DETAIL WITH CONSTRUCTION FENCE DETAIL ABOVE.
3. ONCE INSTALLED, THE FILTER MITT SEDIMENT BARRIERS SHALL BE MAINTAINED IN PLACE UNTIL ALL AREAS UPGRADIENT FROM THE BARRIERS HAVE BEEN STABILIZED AS SPECIFIED HEREIN. UPON COMPLETION AND STABILIZATION OF THE PROJECT, THE FILTER MITT AND CONSTRUCTION FENCE SHALL BE REMOVED.
4. THE ORANGE CONSTRUCTION FENCE IS INTENDED TO ACT AS A LIMIT OF DISTURBANCE. ANY LAND DOWN GRADIENT FROM THE FENCE ACCIDENTALLY DISTURBED SHALL BE IMMEDIATELY REPAIRED AND RESTORED TO ORIGINAL CONDITION.
5. EROSION CONTROL MEASURES SHALL BE MONITORED ON A DAILY BASIS, OR AS NEEDED, AND BE REINFORCED, REPAIRED, OR REPLACED WHEN NEEDED, PER JUDGEMENT OF THE SITE FOREMAN AND/OR TOWN OF BELLINGHAM REPRESENTATIVE.
6. TEMPORARY VEGETATION COVER SHALL BE ESTABLISHED ON ALL DISTURBED AREAS WHERE CONSTRUCTION ACTIVITIES TEMPORARILY CEASE FOR AT LEAST 30 DAYS. AREAS SHALL BE STABILIZED WITH TEMPORARY SEED. IF THE SEASON PREVENTS THE ESTABLISHMENT OF A VEGETATIVE COVER, DISTURBED AREAS SHALL BE MULCHED AND THEN SEEDED WHEN WEATHER CONDITIONS ALLOW.
7. THE FIRST ONE-HUNDRED FIFTY (100) FEET OF THE PROPOSED ENTRANCE AT PROSPECT STREET SHALL HAVE A CONSTRUCTION ENTRANCE PAD(SEE DETAIL).
8. WATER SPRAYING SHALL BE UTILIZED ON ALL DISTURBED AREAS DURING DRY WEATHER TO PREVENT DUST. A WATER TRUCK SHALL BE KEPT ON SITE AT ALL TIMES DURING THE DURING THE SUMMER MONTHS OF CONSTRUCTION.
9. FOLLOWING CONSTRUCTION OF THE CATCH BASIN STRUCTURES, A SILTATION BARRIER SHALL BE SET AROUND THE INLET FOR EACH STRUCTURE TO PREVENT SEDIMENT FROM ENTERING THE DRAINAGE SYSTEM. (SEE DETAIL)
10. NO SLOPES, EITHER TEMPORARY OR PERMANT SHALL BE STEEPER THAN TWO TO 1 (2:1).
11. STREET SWEEPING SHALL BE DONE AS NEEDED BASIS ALONG PROSPECT STREET TO THE LIMITS OF SEDIMENT TRACKING.
12. STOCKPILE MATERIAL SHALL BE SECURED AROUND THE PERIMETER WITH EROSION CONTROL BARRIERS.

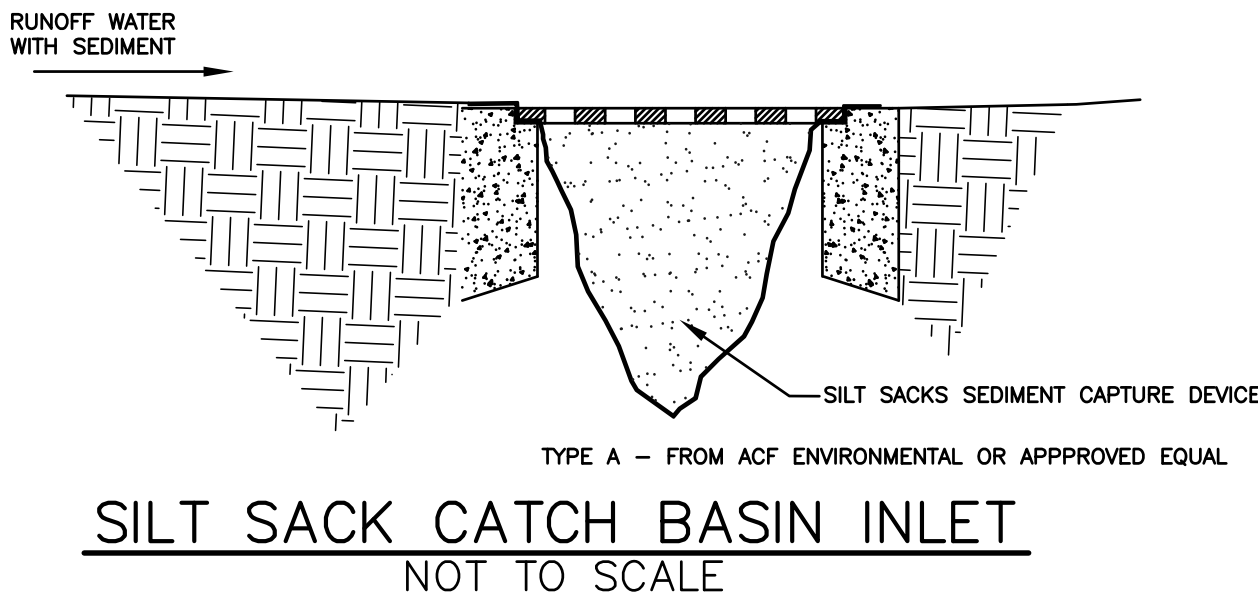

MAINTENANCE:

1. THE CONTRACTOR SHALL HAVE ON SITE AN ADEQUATE QUANTITY OF SUPPLEMENTAL HAYBALES AND/OR SILT SOCK TO BE USED FOR CONTROL OF EMERGENCY EROSION PROBLEMS.
2. ALL EROSION CONTROL MEASURES SHALL BE INSPECTED WEEKLY.
3. THE CONTRACTOR SHALL MONITOR DAILY WEATHER AND PRIOR TO ANY PREDICTED RAIN STORM, THE EROSION BARRIERS SHALL BE INSPECTED AND NEW ONES SUPPLEMENTED IN ANY AREAS OF POSSIBLE CONCENTRATED RUNOFF.
4. SEDIMENT CHECK DAMS MAY BE INSTALLED IN AREA OF HIGH CONCENTRATION OF SURFACE RUNOFF.(SEE DETAIL)
5. ALL EQUIPMENT SHALL BE STORED IN THE DESIGNATED STAGING AREA.

A MORE DETAILED SEDIMENT AND EROSION CONTROL PLAN WILL BE DEVELOPED AS PART OF THE NPDES STORMWATER POLLUTION PREVENTION PLAN.

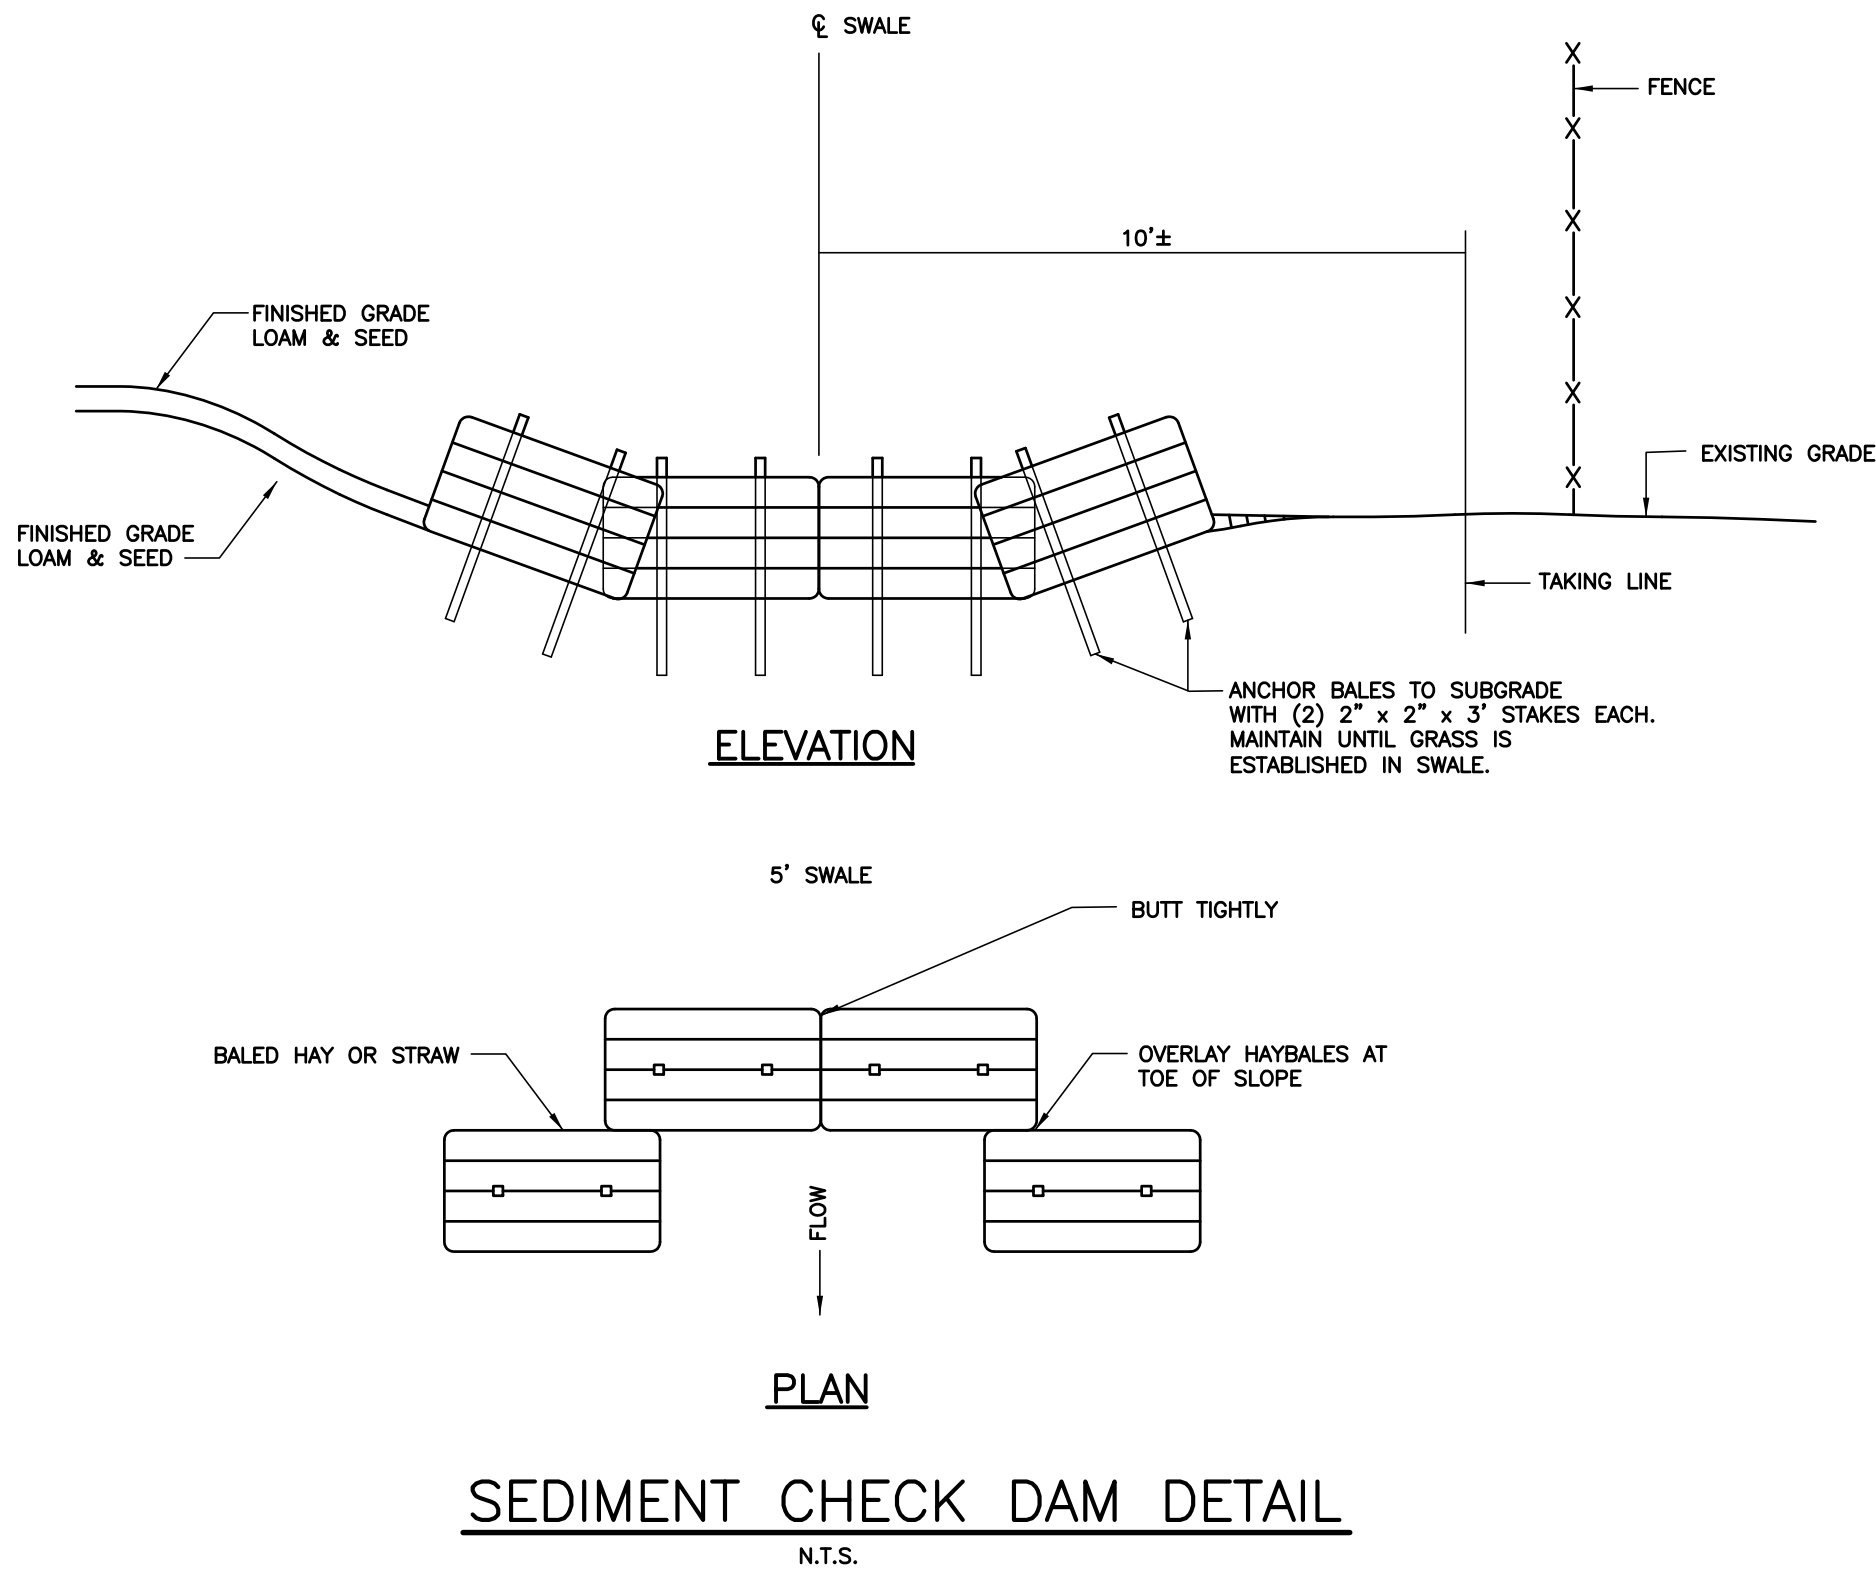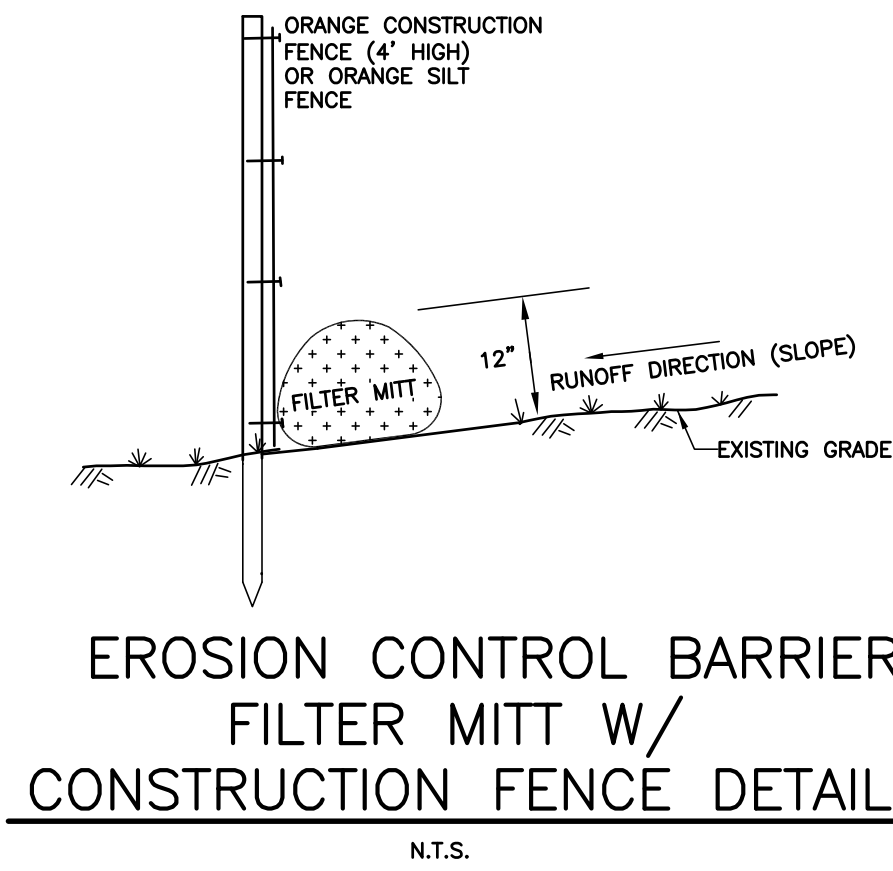

APPROVED BY THE
BELLINGHAM PLANNING BOARD:

DATE APPROVED: _____

I TOWN CLERK OF THE TOWN OF DEDHAM
RECEIVED AND RECORDED FROM THE PLANNING
BOARD APPROVAL OF THIS PLAN AND NO APPEAL
HAS BEEN TAKEN FOR TWENTY DAYS NEXT AFTER
RECEIPT AND RECORDING OF SAME.

TOWN CLERK


DATE

REVISIONS		DESCRIPTION
No.	DATE	
1	04/02/2024	WETLAND DELINEATION
2	07/15/2024	PLG BRD ENG COMMENTS
3	09/26/2024	NEW ROAD LAYOUT (LAKE ST)



SITE DEVELOPMENT PLAN
"PROSPECT HILL VILLAGE"
A MULTI-UNIT RESIDENTIAL DEVELOPMENT
BELLINGHAM, MASSACHUSETTS
PREPARED FOR:
WALL STREET DEVELOPMENT CORP.
P.O. BOX 272
WESTWOOD, MASSACHUSETTS

GLM Engineering
Consultants, Inc.
19 EXCHANGE STREET
HOLLISTON, MA 01746
P: 508-429-1100
F: 508-429-7160
www.GLMengineering.com

JOB No.	16,590
DATE:	NOV. 30, 2023
SCALE:	1"=60'
SHEET:	36 of 43
PLAN #:	27,871

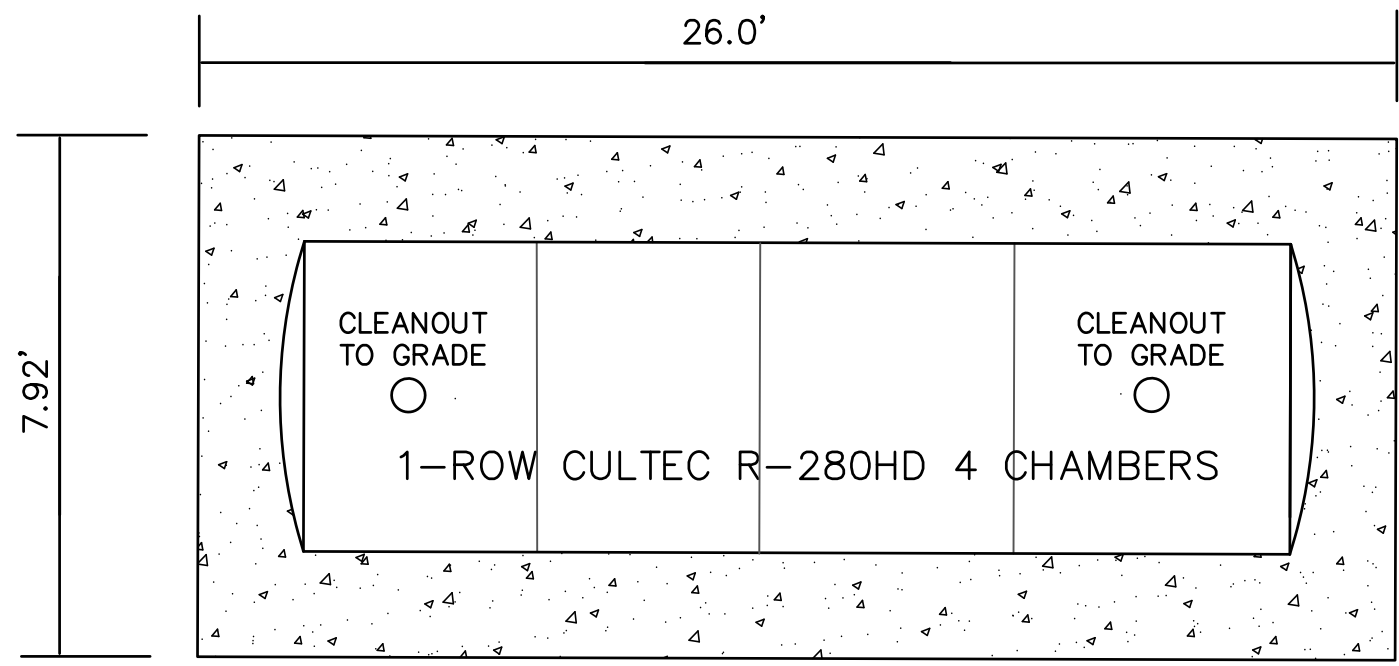

PLAN VIEW

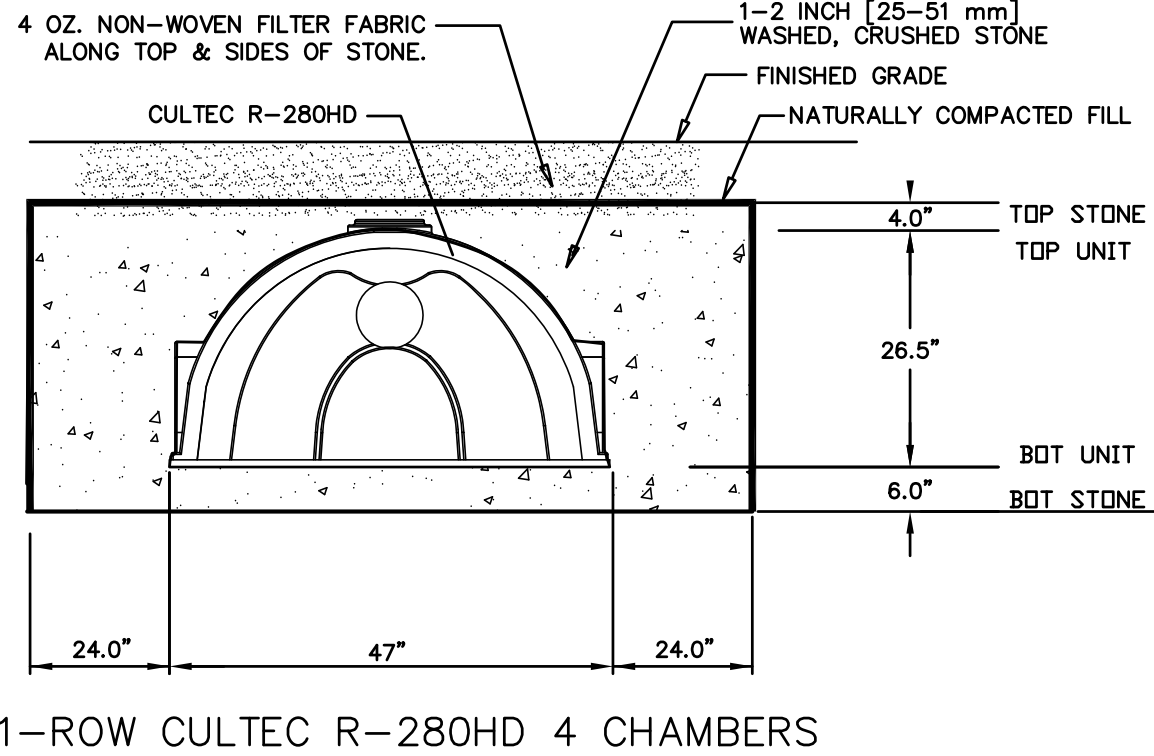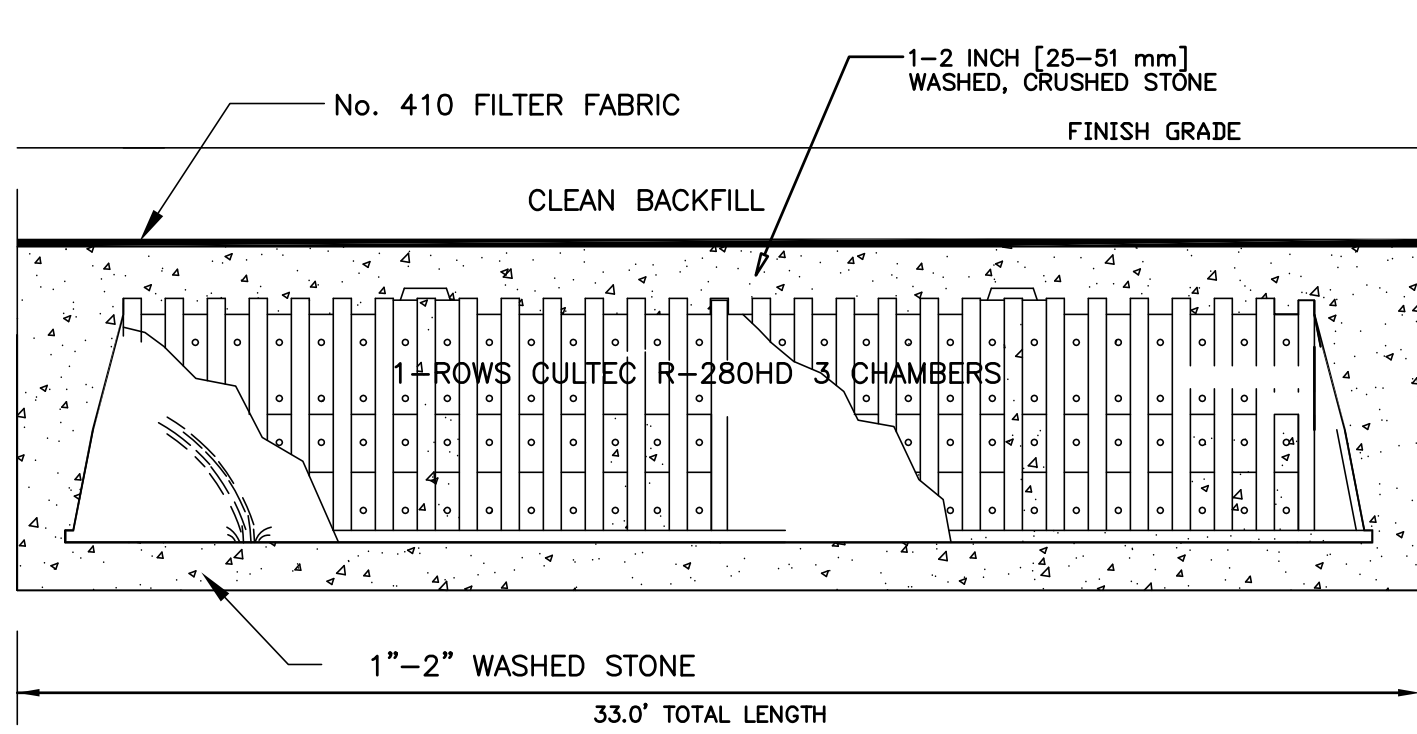


1-ROW CULTEC R-280HD 4 CHAMBERS


- NOTES:
1. ALL TOPSOIL & SUBSOIL SHALL BE REMOVED FROM THE BOTTOM AREA OF THE BASIN AND FILLED MATERIAL SHALL COARSE CLEAN GRAVEL OR SAND.
 2. INSTALL TWO (2) PER BUILDING. ALL ROOF AREA IS TO BE DIRECTED TO RECHARGE SYSTEMS.

ROOF RECHARGE SYSTEM DETAIL

N.T.S.

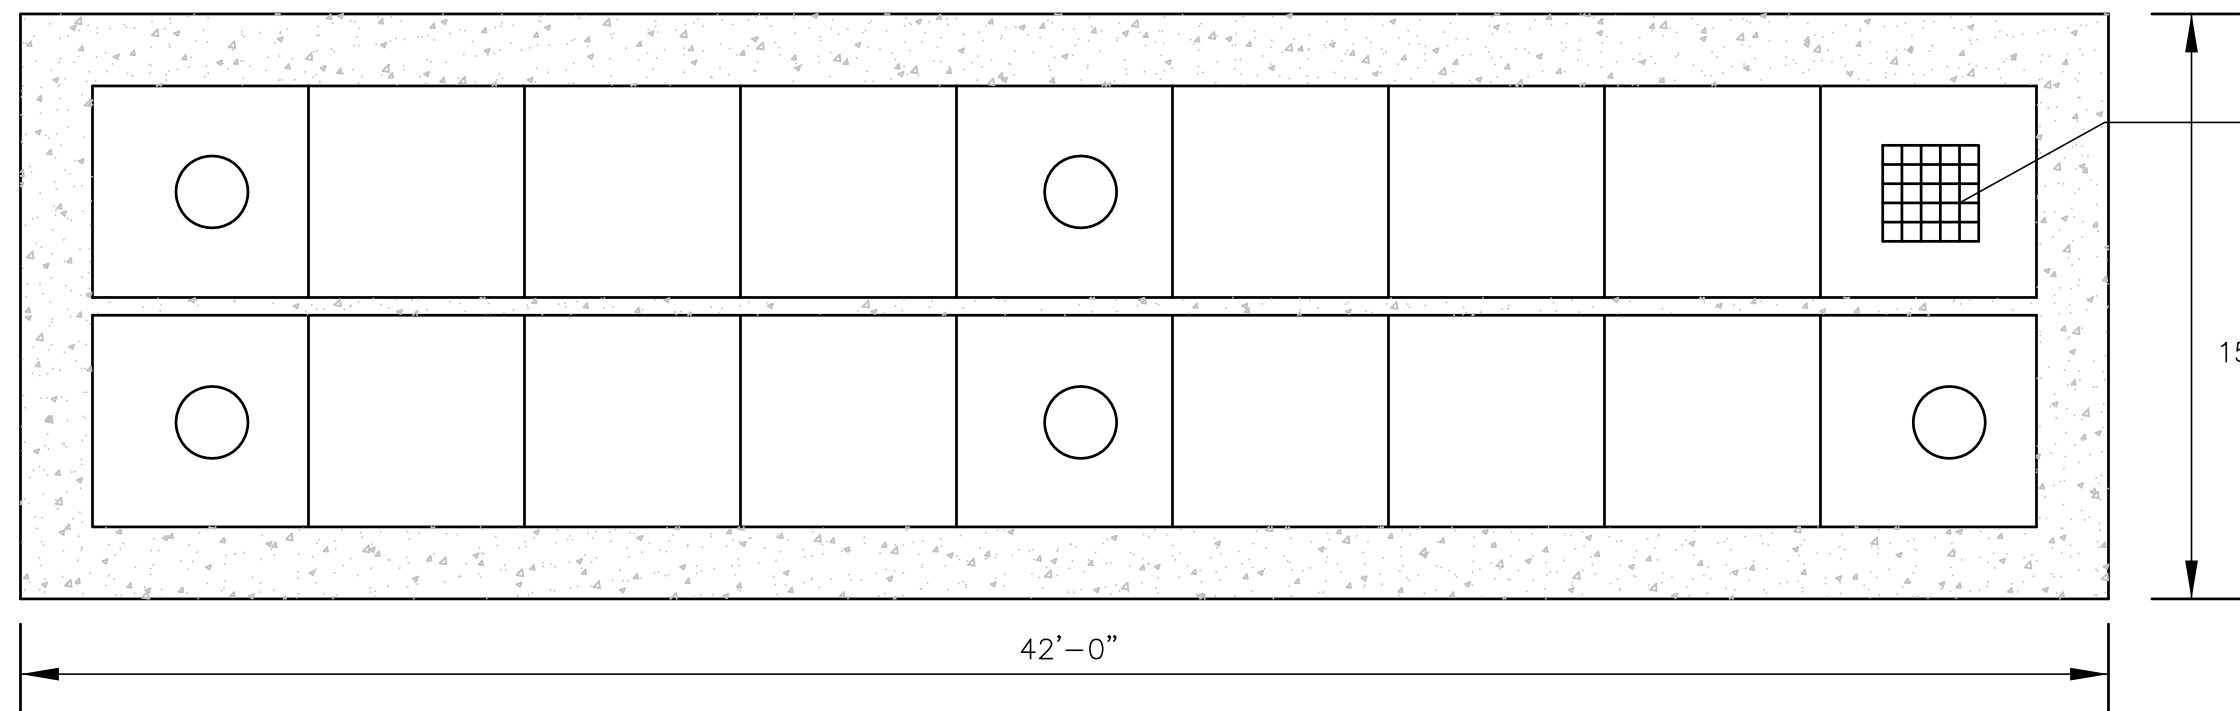

2 ROWS 9 GALLEY's PER ROW
TOTAL 18 4x4x4 GALLEY'S

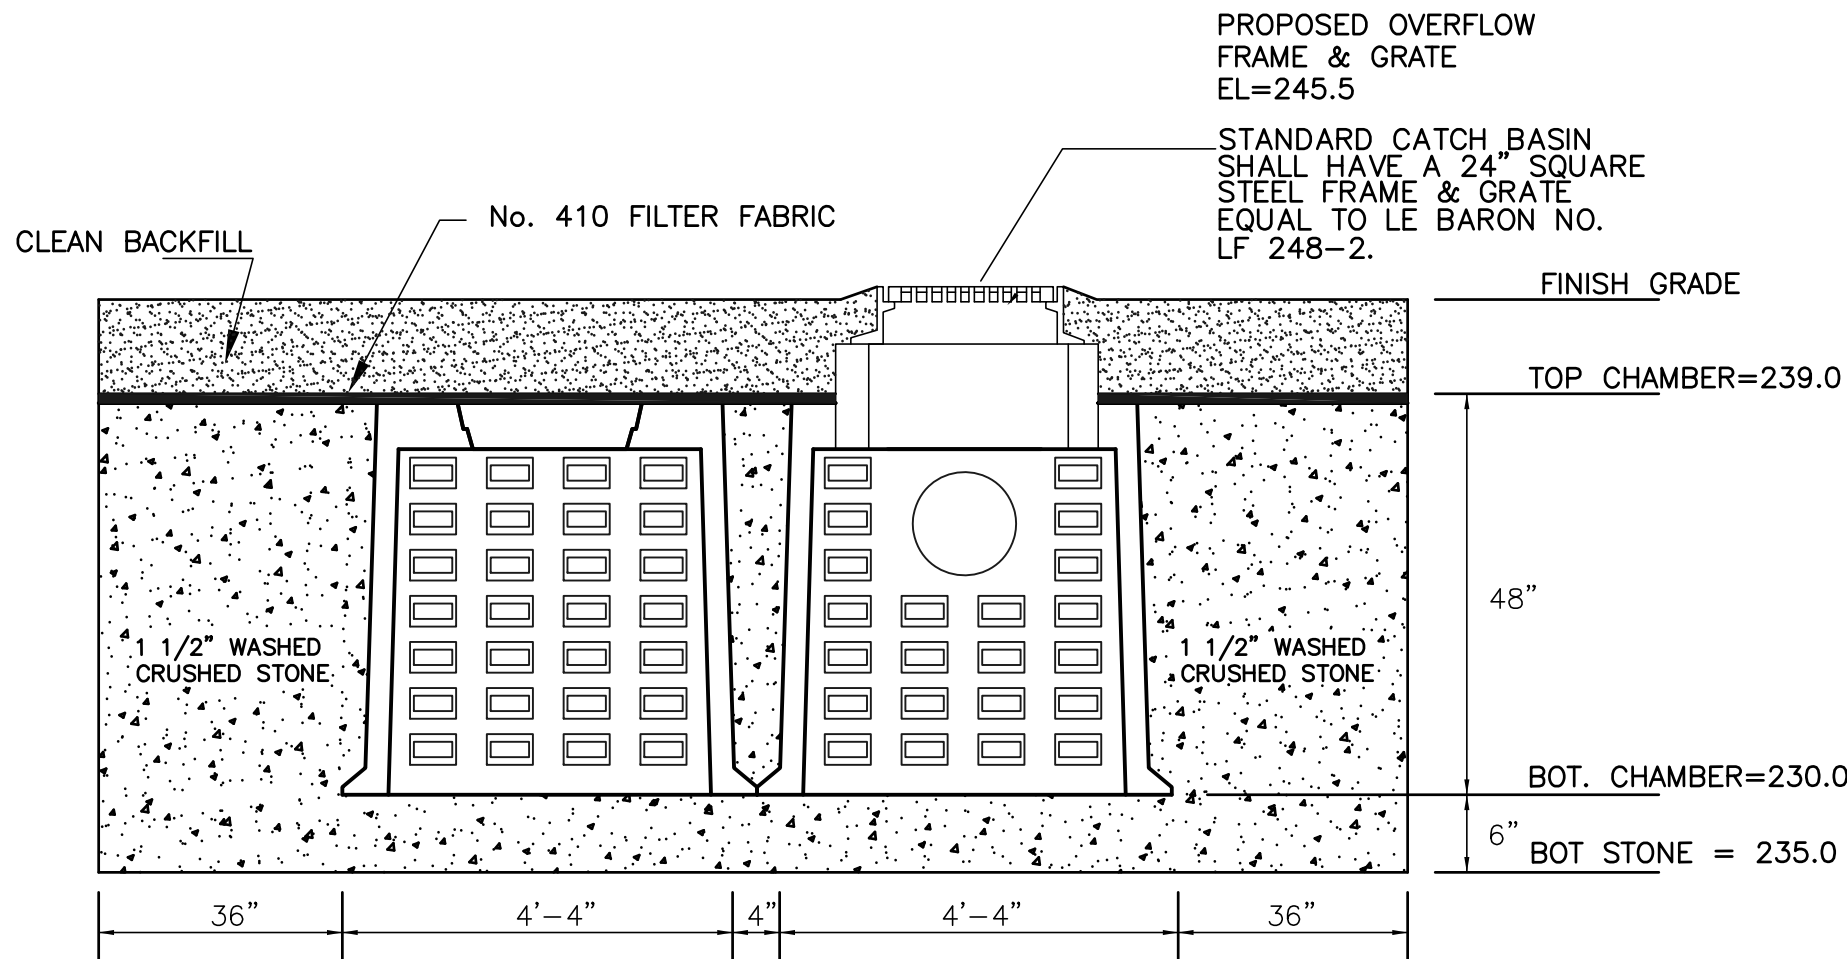


STORWATER RECHARGE SYSTEM #6

N.T.S.

- NOTES:
1. CONCRETE: 4,000 PSI MINIMUM AFTER 28 DAYS.
 2. DESIGNED FOR H-20 LOADING.
 3. GALLEYS TO BE PLACED AGAINST ONE ANOTHER AS INDICATED ON THE GRADING PLAN ON A STONE BASE, WITH 36\"/>
 4. STONE SHALL MEET SECTION M2.01.2 OF THE MHD SPECIFICATIONS.


EQUAL: EJ MASS. MUNICIPAL
FRAME: 8\"/>

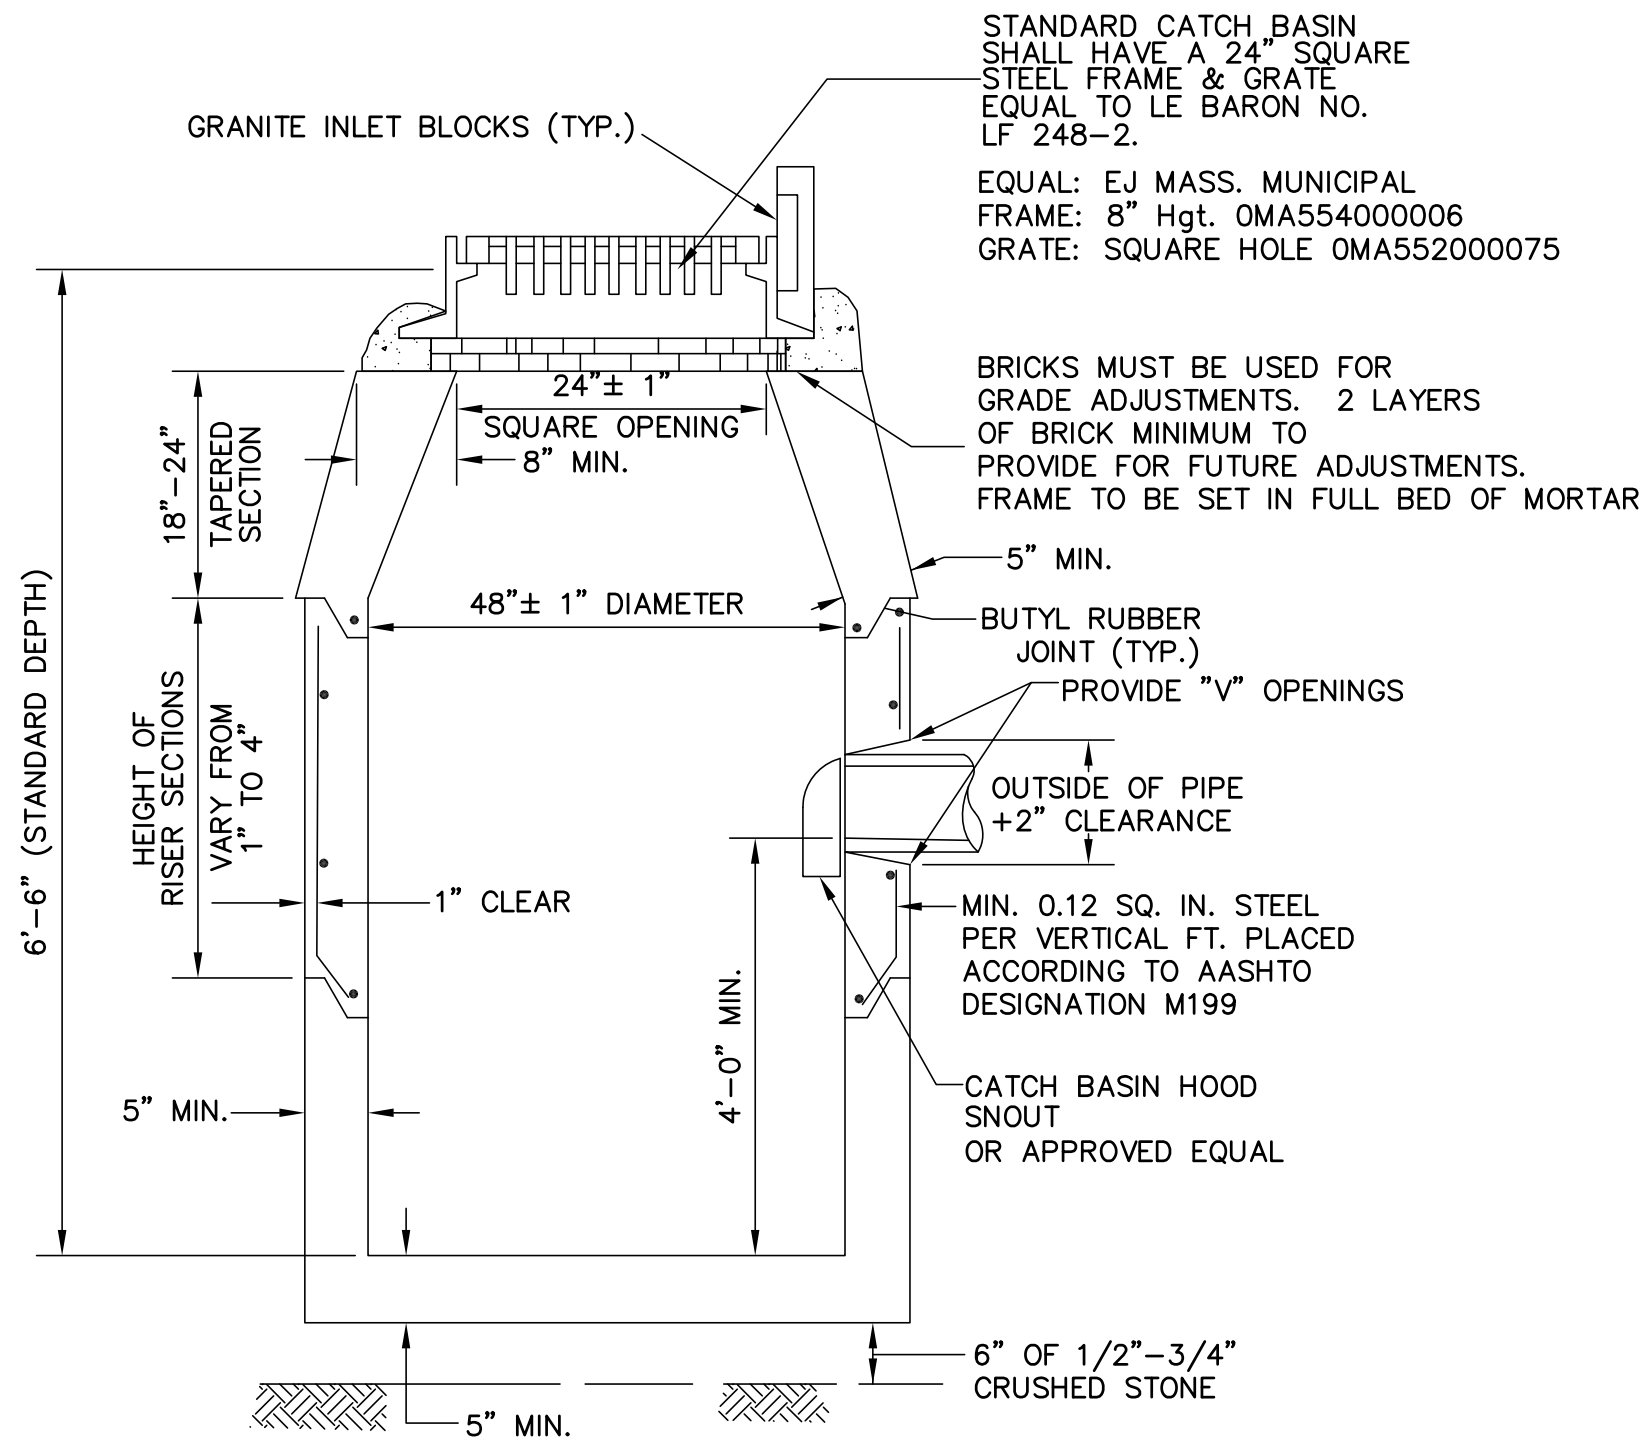

NOTE: NO BELL ENDS IN CATCH BASIN. CONNECTIONS TO BE TIGHTLY SEALED WITH MORTAR.

PRECAST CATCH BASIN DETAIL

NOT TO SCALE

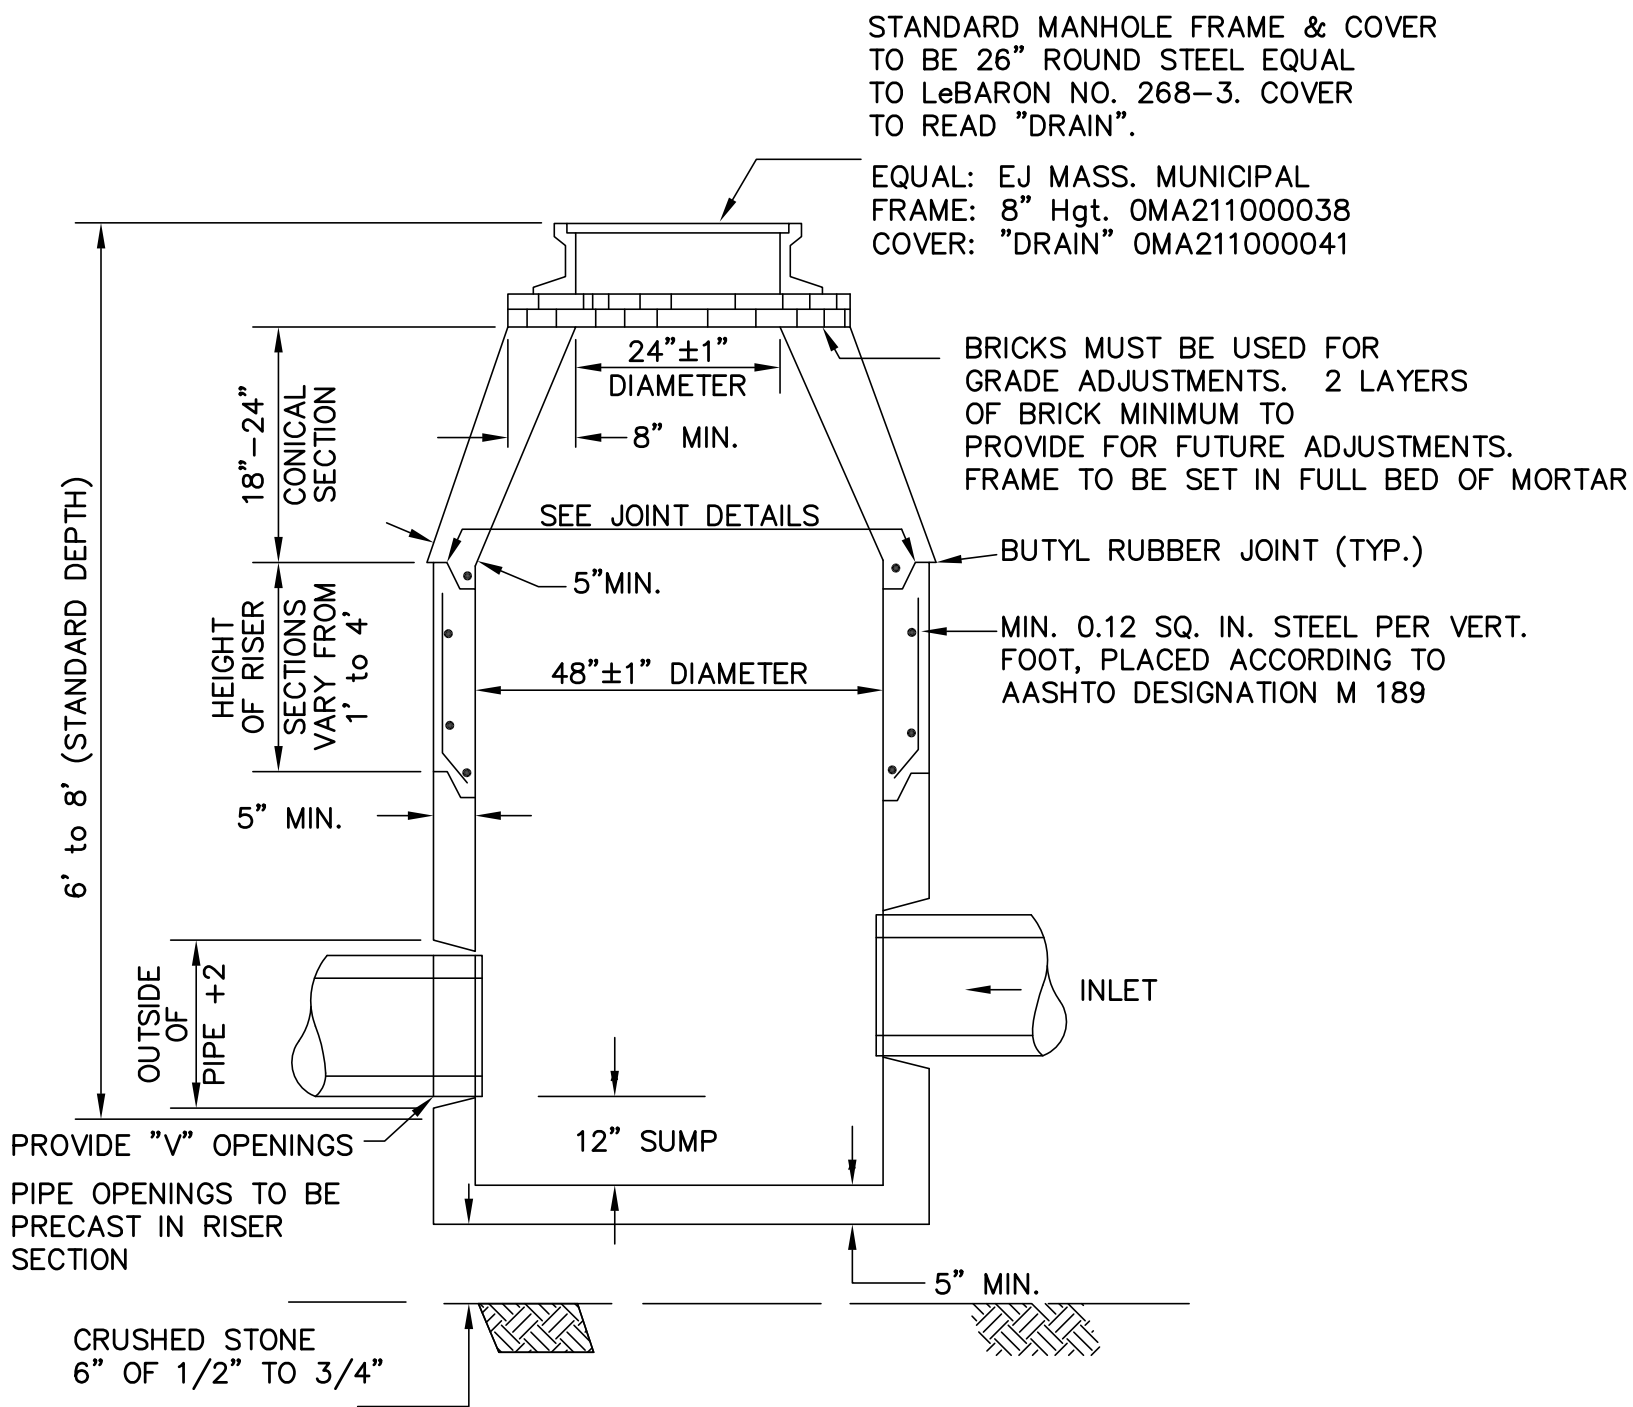

PRECAST MANHOLE DETAIL

NOT TO SCALE

APPROVED BY THE
BELLINGHAM PLANNING BOARD:

DATE APPROVED: _____

I TOWN CLERK OF THE TOWN OF BELLINGHAM
RECEIVED AND RECORDED FROM THE PLANNING
BOARD APPROVAL OF THIS PLAN AND NO APPEAL
HAS BEEN TAKEN FOR TWENTY DAYS NEXT AFTER
RECEIPT AND RECORDING OF SAME.

TOWN CLERK

DATE

NOTES

1. All construction shall conform to the Tonw of Bellingham Planning Board Rules and Regulations dnd Department of Public Works standards and details.
5. Sidewalk ramps must meet current applicable ADA / AAB standards.

REVISIONS		DESCRIPTION
No.	DATE	
1	04/02/2024	WETLAND DELINEATION
2	07/15/2024	PLG BRD ENG COMMENTS
3	09/26/2024	NEW ROAD LAYOUT (LAKE ST)

SITE DEVELOPMENT PLAN
"PROSPECT HILL VILLAGE"
A MULTI-UNIT RESIDENTIAL DEVELOPMENT
BELLINGHAM, MASSACHUSETTS

PREPARED FOR:
WALL STREET DEVELOPMENT CORP.
P.O. BOX 272
WESTWOOD, MASSACHUSETTS

GLM Engineering
Consultants, Inc.
19 EXCHANGE STREET
HOLLISTON, MA 01746
P: 508-429-1100
F: 508-429-7160
www.GLMengineering.com

JOB No.	16,590
DATE:	NOV. 30, 2023
SCALE:	1"=60'
SHEET:	37 of 43
PLAN #:	27,871

DETAILS

NOT TO SCALE

N.T.S

N.T.S.

DATE APPROVED:

DATE _____

WALL STREET DEVELOPMENT CORP.
P.O. BOX 272
WESTWOOD, MASSACHUSETTS

PLAN #: 27,871

N.T.S.

5. Sidewalk ramps must meet current applicable ADA / AAB standards.

NOT TO SCALE:

NOT TO SCALE

NOT TO SCALE

DIA.	W	A	B	C	D	E	F	G	H	I	L	P	DIA. +1"	R1	R2	S	G	Slope
15"	2"	4"	2"-0"	4"-0 7/8"	6" 1 3/8"	2"-0"	20"	4"-8 1/8"	6"-4 1/8"	18 15/16"	13"	10	1"	8"	9"	4"	2 1/2"	3:1
12"	1 5/8"	6"	2"-3"	3"-10"	6"-1 1/2"	2"-6"	24"	4"-13 1/8"	6"-11 1/8"	24 15/16"	16"	12	12"	11"	4"	2 1/2"	3:1	
18"	2 1/2"	9"	2"-11"	3"-10"	6"-1 1"	3"-0"	28"	4"-13 7/8"	6"-7 1/8"	29"	19"	15	12"	12"	4"	2 3/4"	3:1	
21"	2 3/4"	9"	2"-11"	3"-12"	6"-1 1"	3"-6"	32"	4"-15 5/8"	6"-7 1/8"	31 5/8"	22"	16	18"	13"	4"	2 3/4"	3:1	
24"	3"	9 1/2"	3"-12 1/2"	2"-6"	6"-1 1"	4"-0"	36"	4"-17 1/2"	6"-8"	33 3/8"	25"	18	18 1/2"	14"	4"	3"	3:1	




NOTE: IT SHALL BE THE RESPONSIBILITY OF THE CONTRACTOR TO VERIFY LOCATIONS AND ELEVATIONS OF EXISTING UTILITIES PRIOR TO COMMENCEMENT OF ANY CONSTRUCTION.


DIGSAFE IS TO BE NOTIFIED 72 WORKING HOURS IN ADVANCE OF CONSTRUCTION.

DIGSAFE 1-888-344-7233

DETAILS

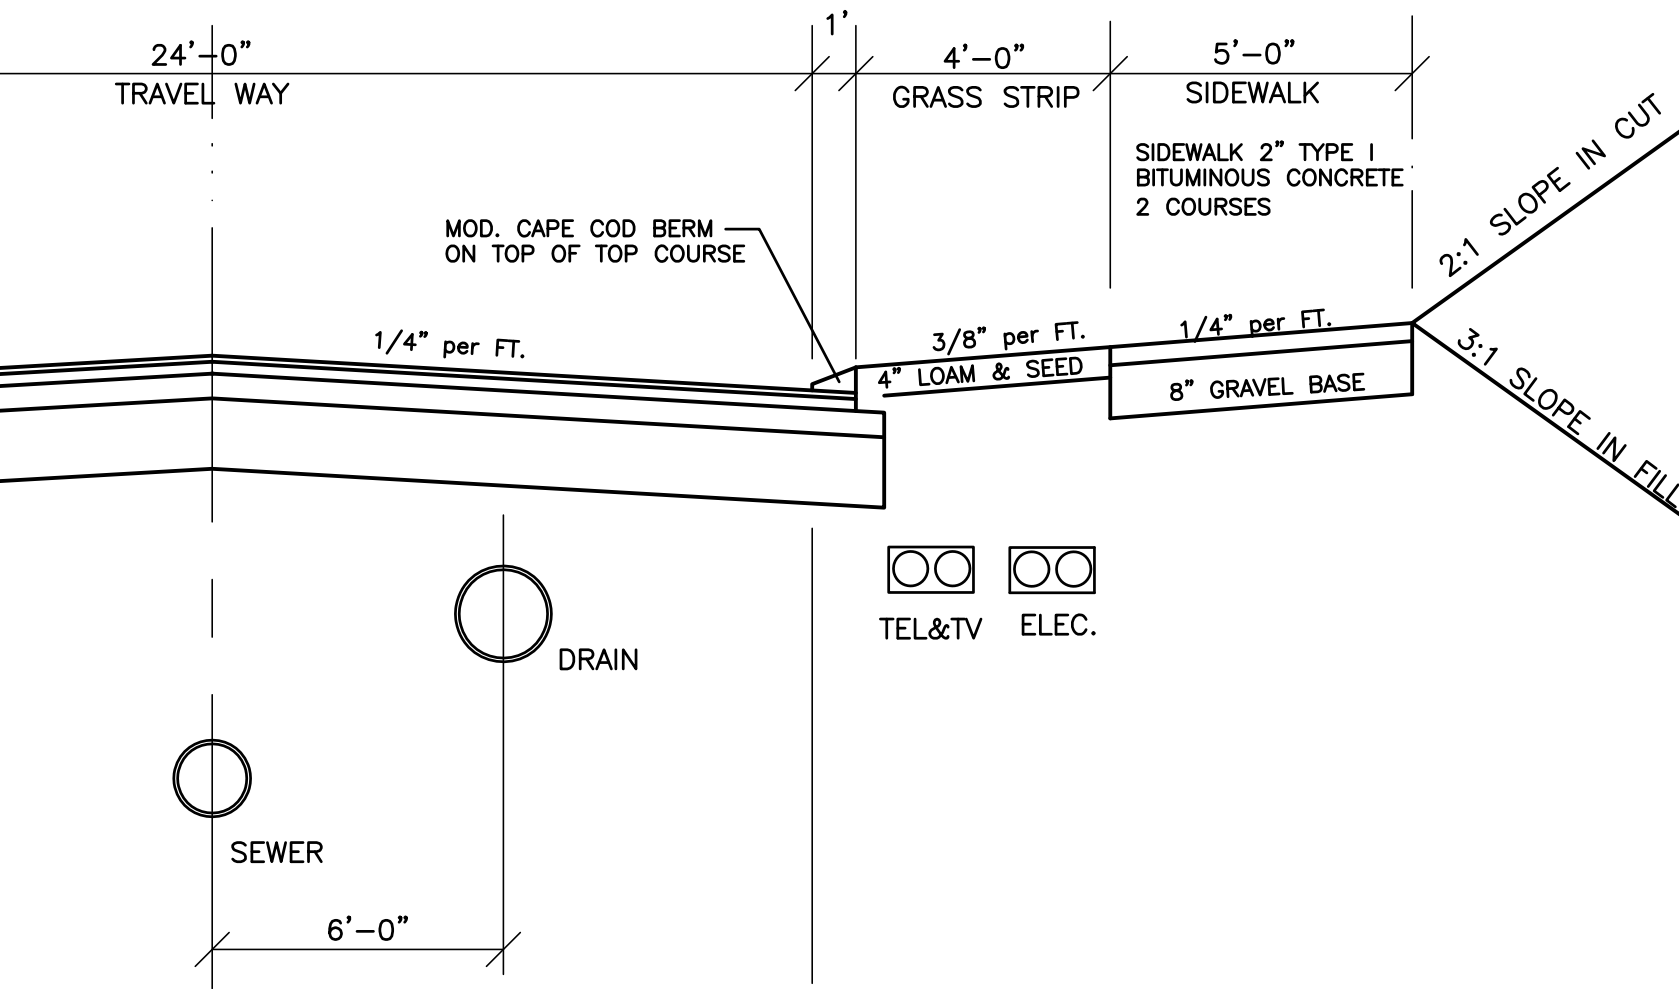

WAY CROSS SECTION

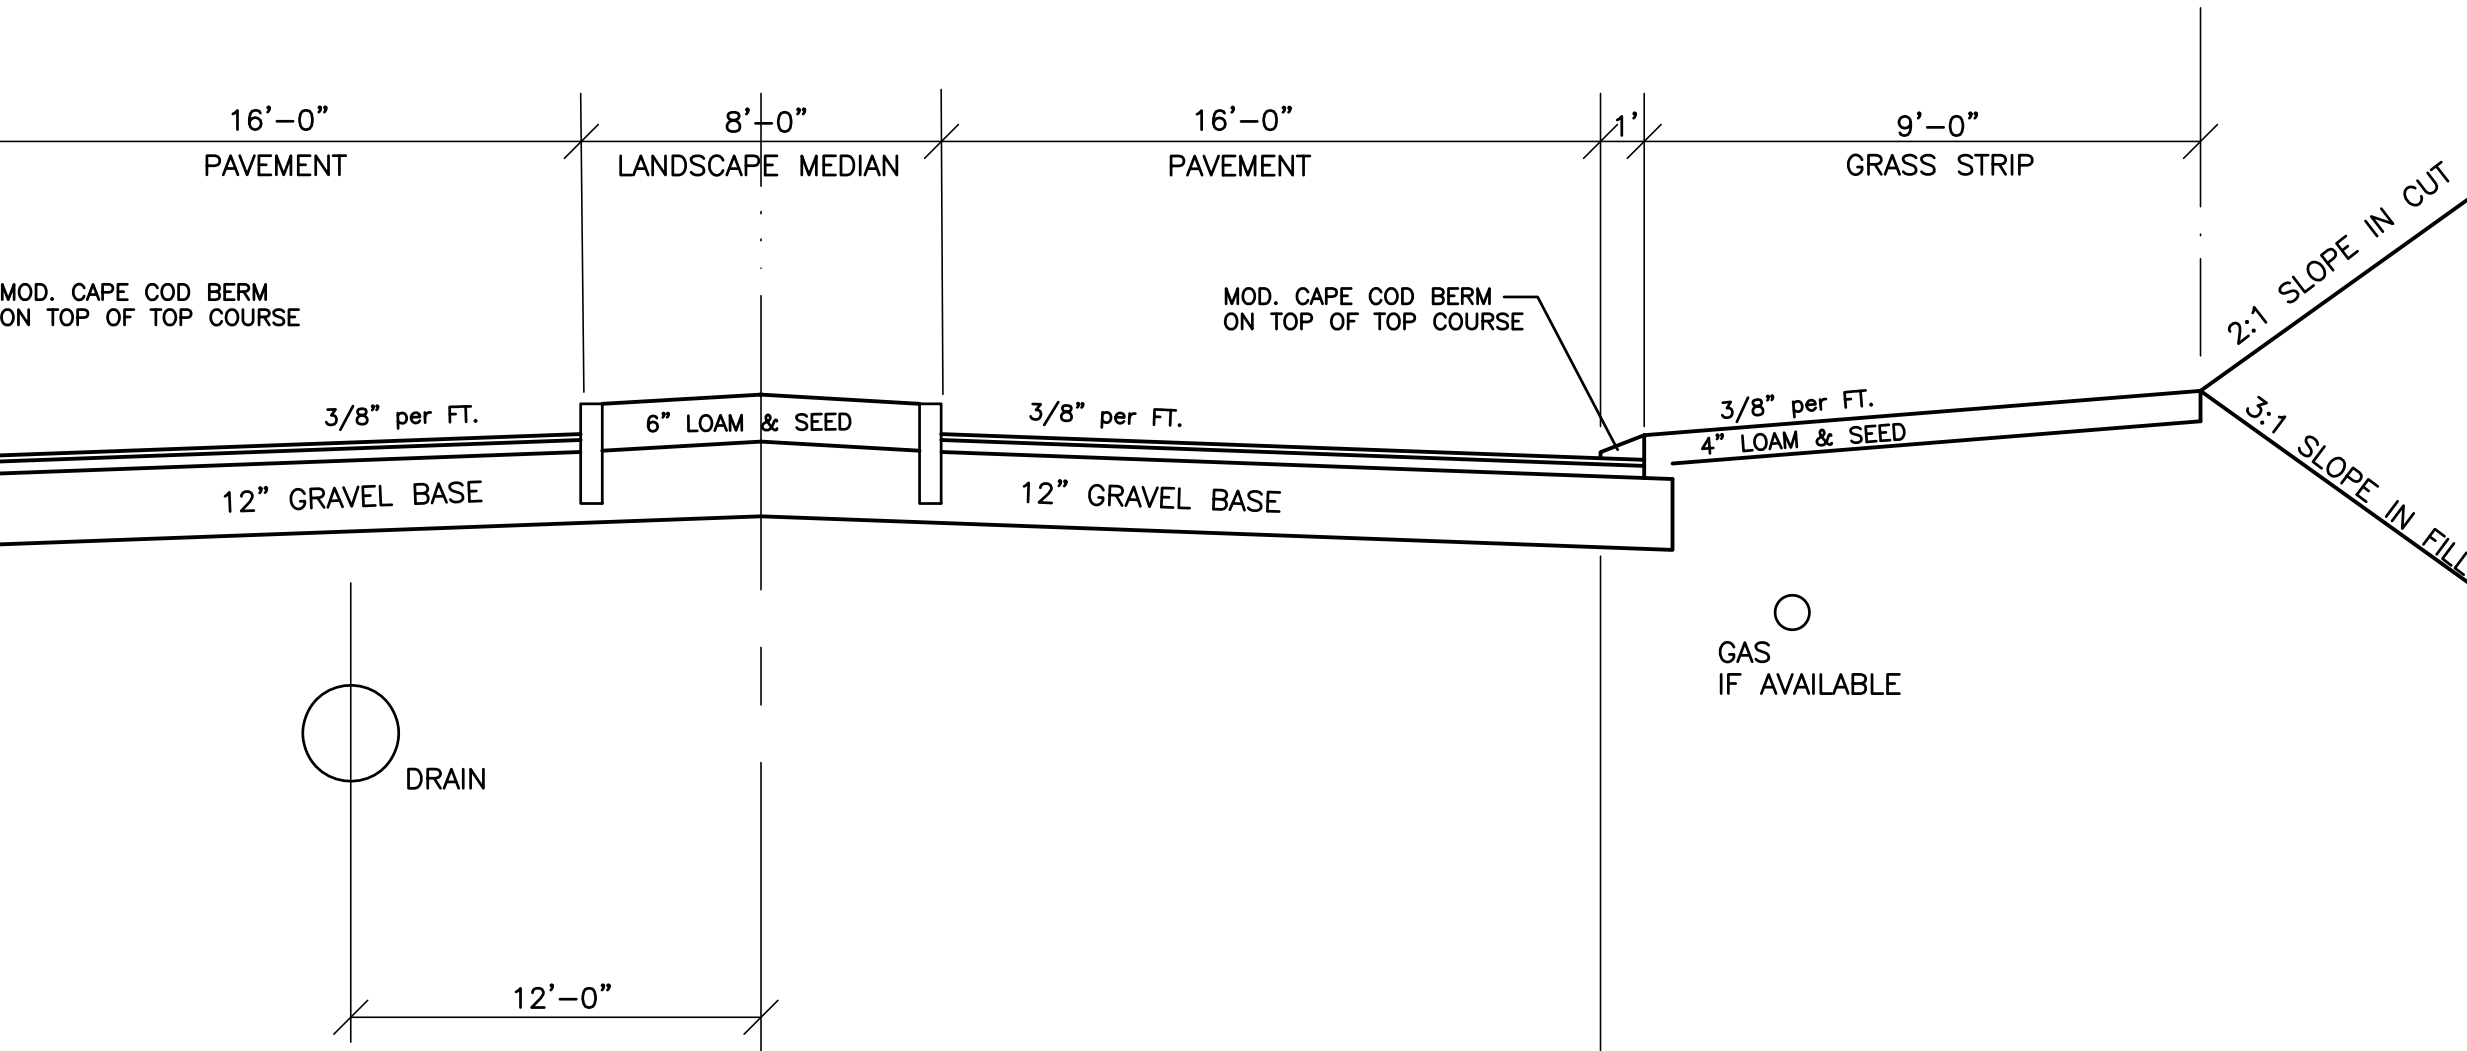

TYPICAL ROADWAY CROSS SECTION

NOTES

1. All construction shall conform to the Town of Bellingham Planning Board Rules and Regulations and Department of Public Works standards and details.
5. Sidewalk ramps must meet current applicable ADA / AAB standards.

APPROVED BY THE
BELLINGHAM PLANNING BOARD:

DATE APPROVED: _____

I TOWN CLERK OF THE TOWN OF BELLINGHAM
RECEIVED AND RECORDED FROM THE PLANNING
BOARD APPROVAL OF THIS PLAN AND NO APPEAL
HAS BEEN TAKEN FOR TWENTY DAYS NEXT AFTER
RECEIPT AND RECORDING OF SAME.

TOWN CLERK _____ DATE _____

SITE DEVELOPMENT PLAN
"PROSPECT HILL VILLAGE"
A MULTI-UNIT RESIDENTIAL DEVELOPMENT
BELLINGHAM, MASSACHUSETTS
PREPARED FOR:
WALL STREET DEVELOPMENT CORP.
P.O. BOX 272
WESTWOOD, MASSACHUSETTS

GLM Engineering Consultants, Inc.
19 EXCHANGE STREET
HOLLISTON, MA 01746
P: 508-429-1100
F: 508-429-7160
www.GLMengineering.com

JOB No.16,590

DATE:NOV, 30, 2023

SCALE:1"=60'

SHEET:39 of 43

PLAN #:27,871


DEEP HOLE -- 24-1			
HORIZ DEPTH	DATE: 6/11/24	ELEV.	
	SOIL DESCRIPTION	234.0	
0"	A LOAM 10YR3/3		
6"	B SANDY LOAM 10YR5/6	231.9	
26"	C1 SAND Fine-Med 2.5Y5/4	227.8	
74"	C2 SAND Med-Coarse 10% Gravel 2.5Y5/3	224.0	
120"	GROUNDWATER OBSERVED	224.8	
110"	SOIL MOTTLING 2.5Y5/6 Many	227.8	
74"	ESTIMATED SEASONAL HIGH GROUNDWATER	227.8	

DEEP HOLE -- 24-2			
HORIZ DEPTH	DATE: 6/11/24	ELEV.	
	SOIL DESCRIPTION	237.	
0"	A LOAM 10YR3/3		
10"	B SANDY LOAM 10YR5/6	234	
32"	C1 SAND Med-Coarse 40% Gravel 2.5Y5/4	225	
144"	GROUNDWATER OBSERVED	225	
None	SOIL MOTTLING 2.5Y5/6 Many		
None	ESTIMATED SEASONAL HIGH GROUNDWATER		


DEEP HOLE -- 22-1			
HORIZ DEPTH	DATE: 4/5/22	ELEV.	
	SOIL DESCRIPTION	147.	
0"	FILL		
16"	B SANDY LOAM 10YR5/6	145.	
36"	C1 SAND Med-Coarse 40% Gravel 2.5Y5/4	136.	
108"	GROUNDWATER OBSERVED	137.	
94"	SOIL MOTTLING 2.5Y5/6 Many	139.	
94"	ESTIMATED SEASONAL HIGH GROUNDWATER		

DEEP HOLE -- 22-5			
HORIZ DEPTH	DATE: 4/5/22	ELEV.	
	SOIL DESCRIPTION	144.0	
0"	A LOAM 10YR3/2		
4"	B SANDY LOAM 10YR5/6	141.5	
20"	C1 SAND Med-Coarse 40% Gravel 2.5Y5/4	135.5	
100"	GROUNDWATER OBSERVED	135.5	
68"	SOIL MOTTLING 2.5Y5/6 Many	141.5	
60"	ESTIMATED SEASONAL HIGH GROUNDWATER	141.5	


DEEP HOLE -- 22-6			
HORIZ DEPTH	DATE: 4/5/22	ELEV.	
	SOIL DESCRIPTION	147.	
0"	A LOAM 10YR3/2		
6"	B SANDY LOAM 10YR5/6	145	
32"	C1 SAND Med-Coarse 40% Gravel 2.5Y5/4	136	
110"	GROUNDWATER OBSERVED	137	
70"	SOIL MOTTLING 2.5Y5/6 Many		
None	ESTIMATED SEASONAL HIGH GROUNDWATER	139	

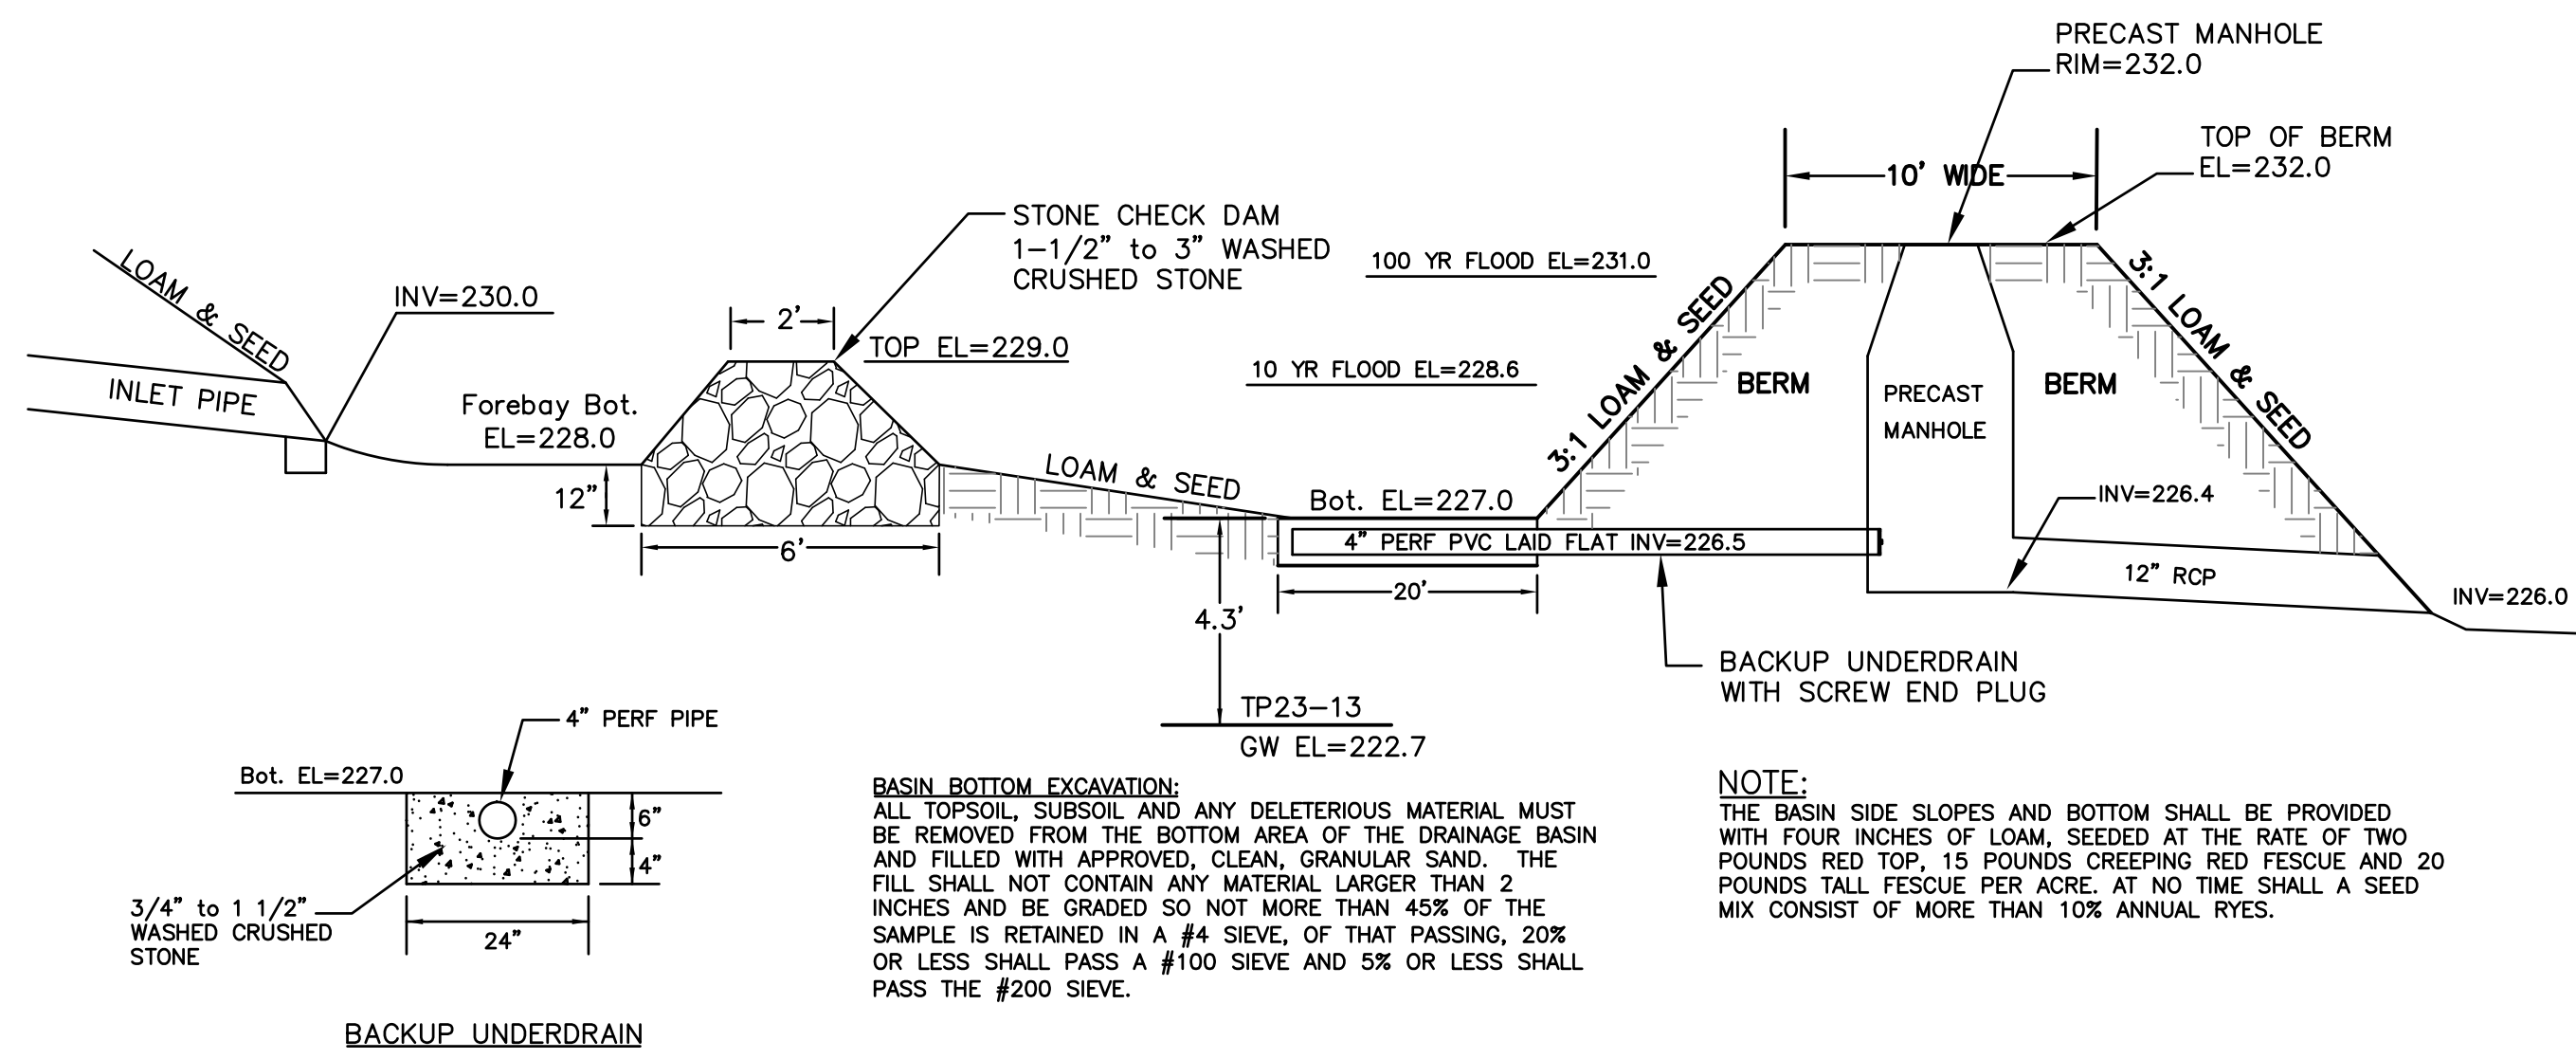


DRAINAGE RECHARGE BASIN #3 DETAIL
NOT TO SCALE

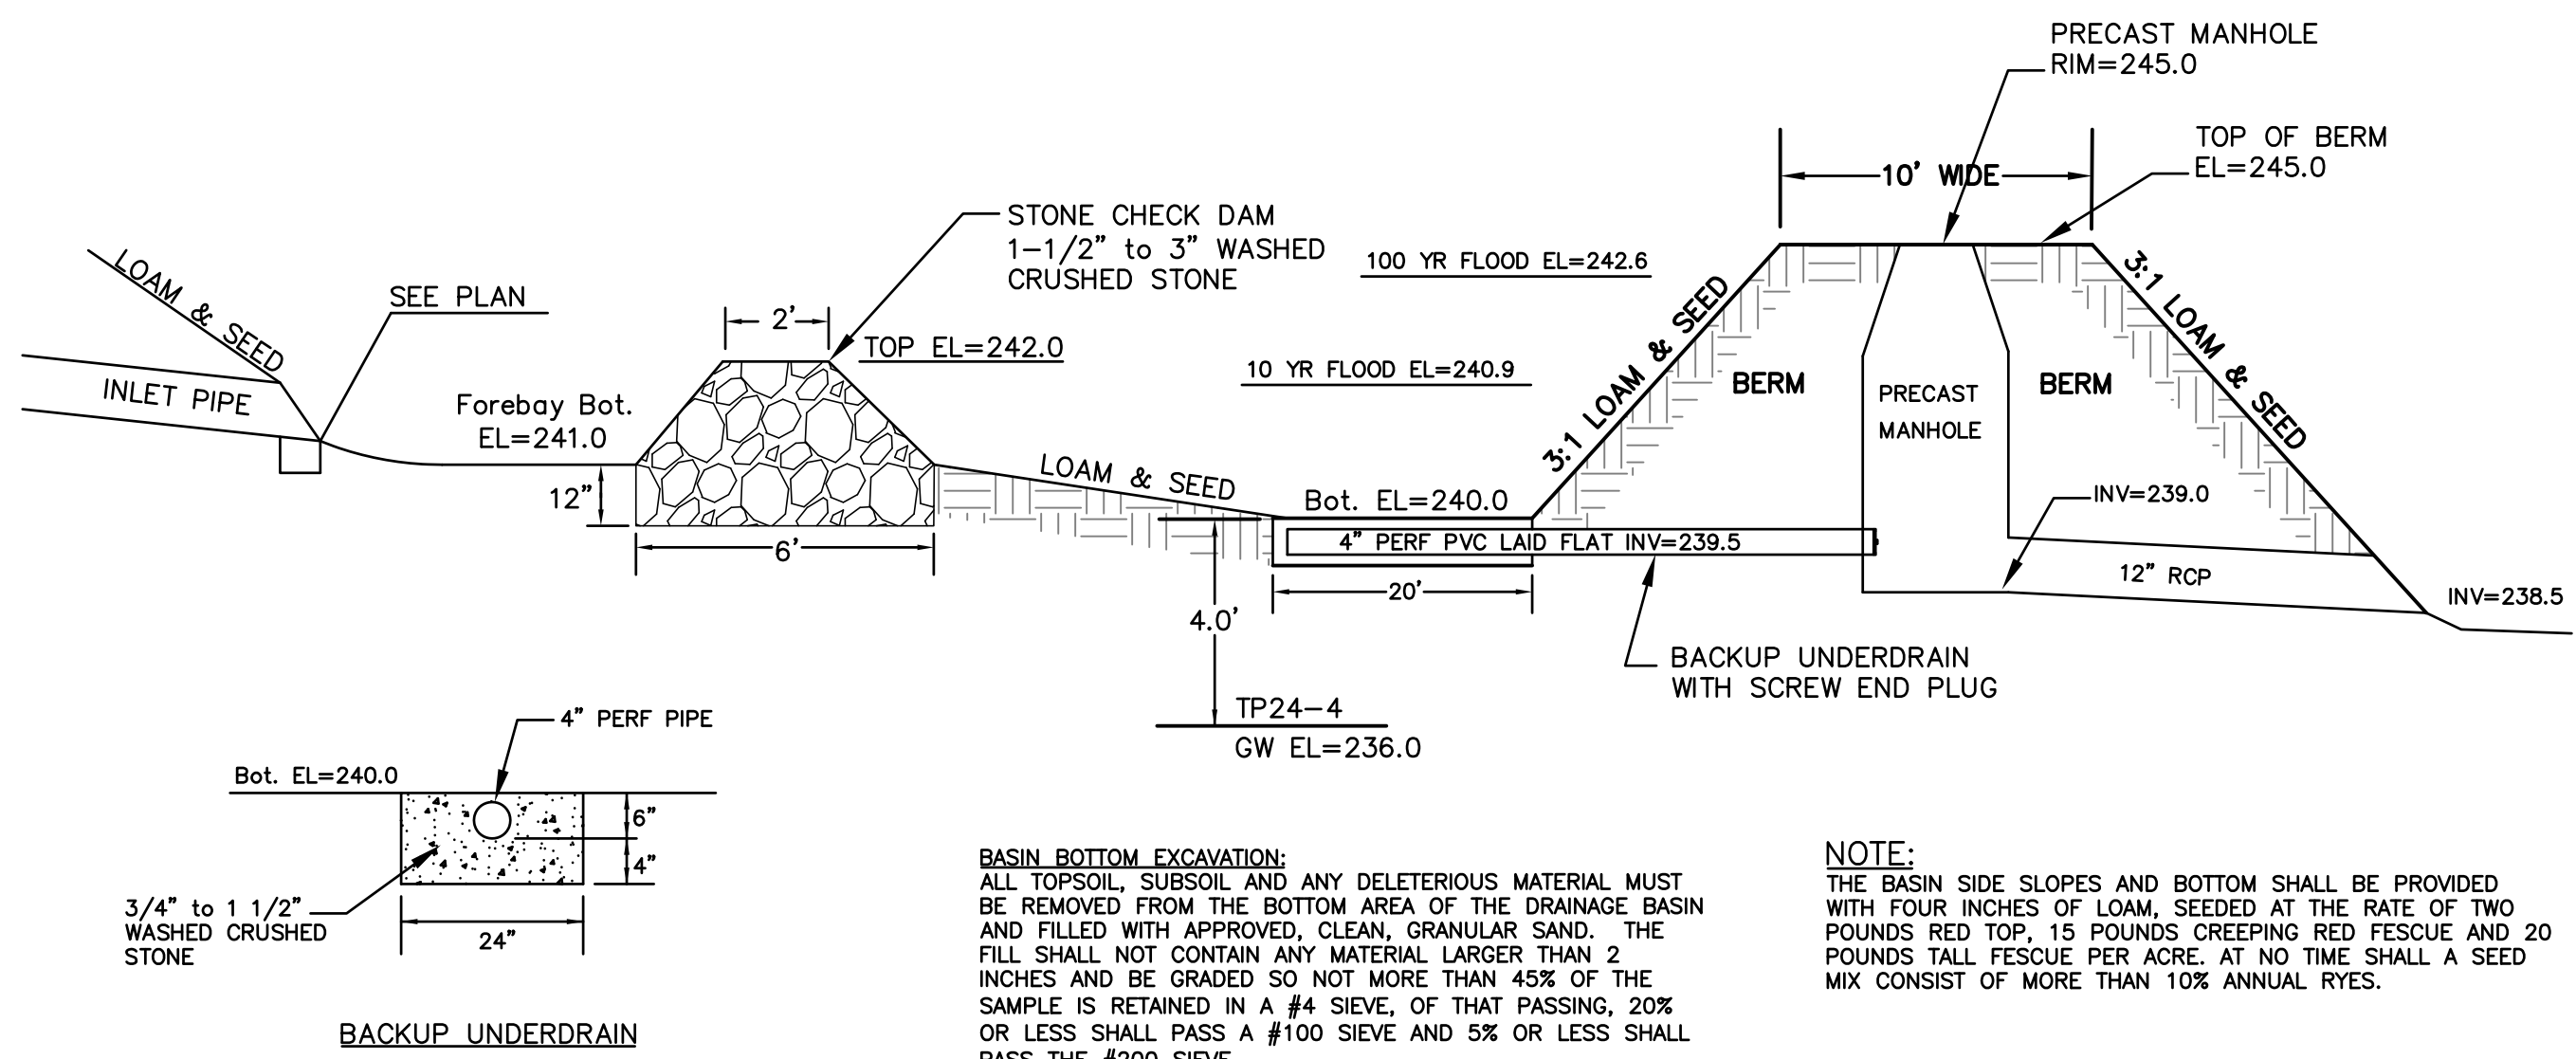


DRAINAGE RECHARGE BASIN #4 DETAIL
NOT TO SCALE

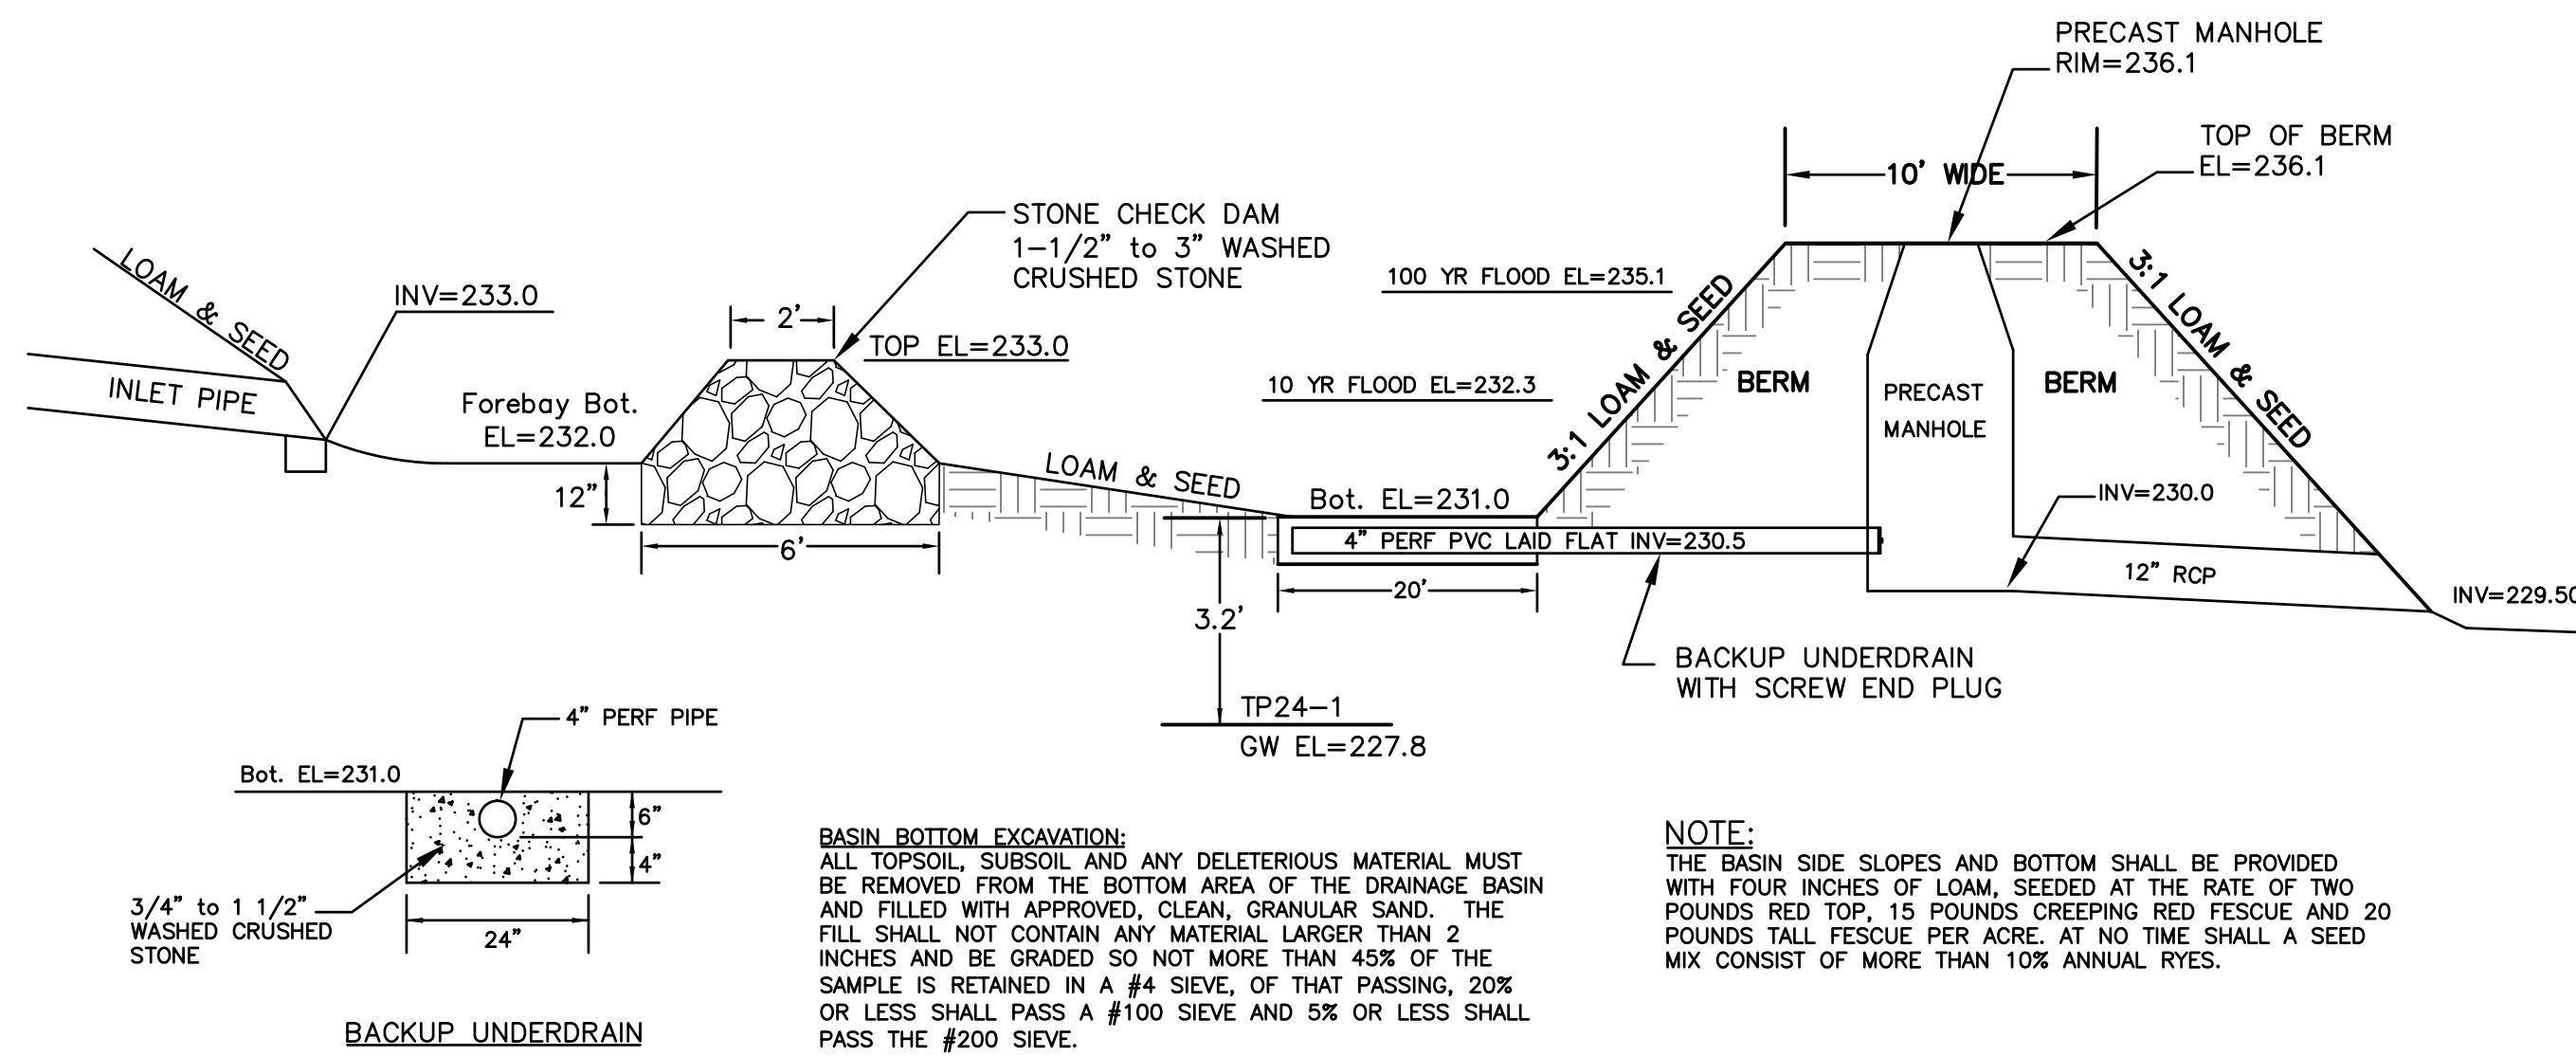


DRAINAGE RECHARGE BASIN #2 DETAIL
NOT TO SCALE

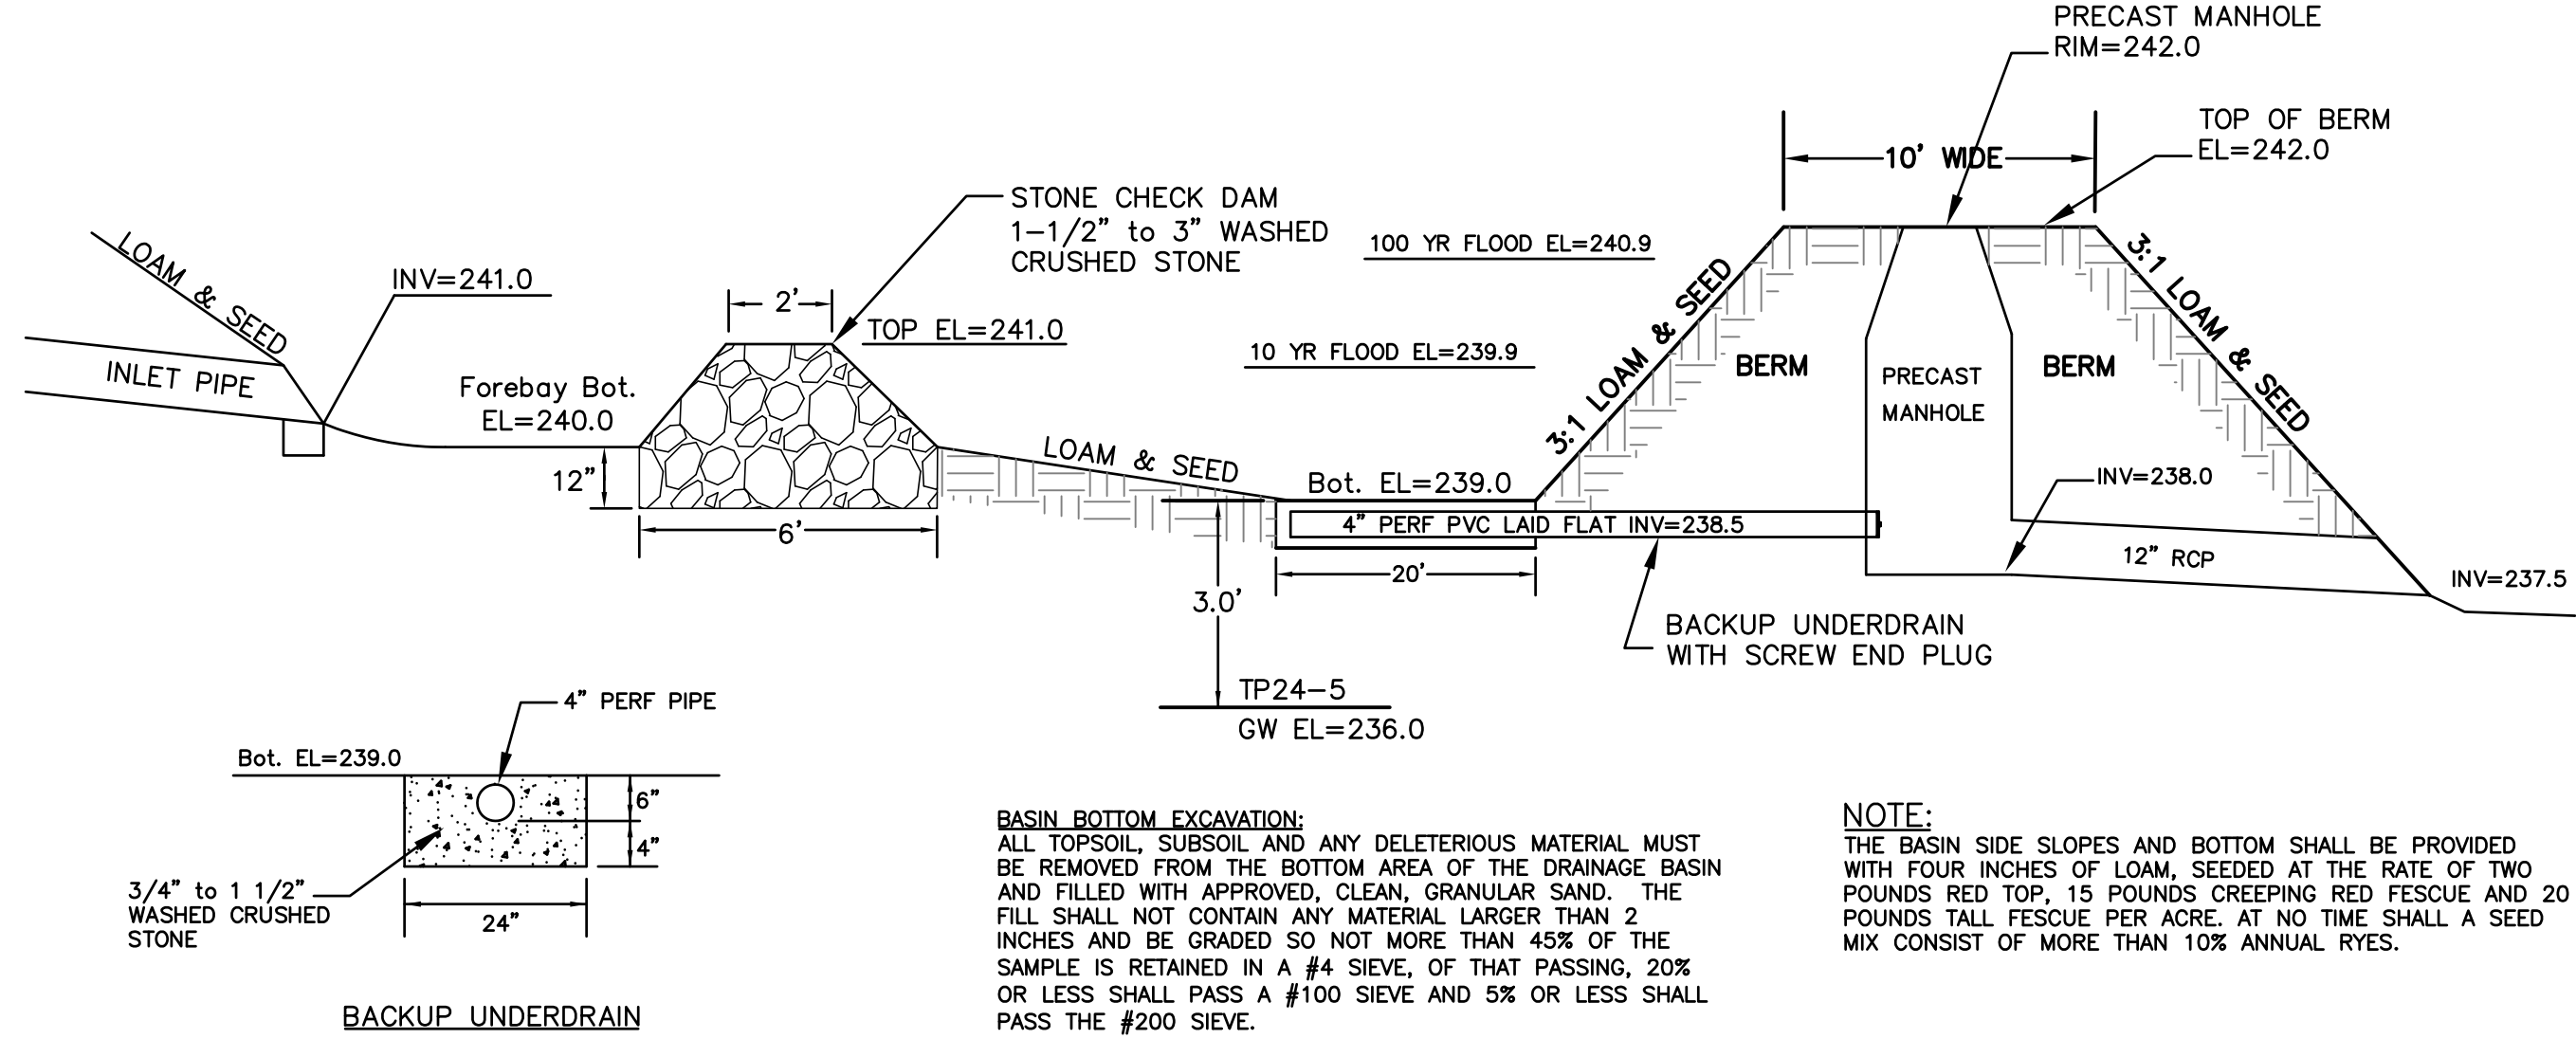

DRAINAGE RECHARGE BASIN #5 DETAIL
NOT TO SCALE

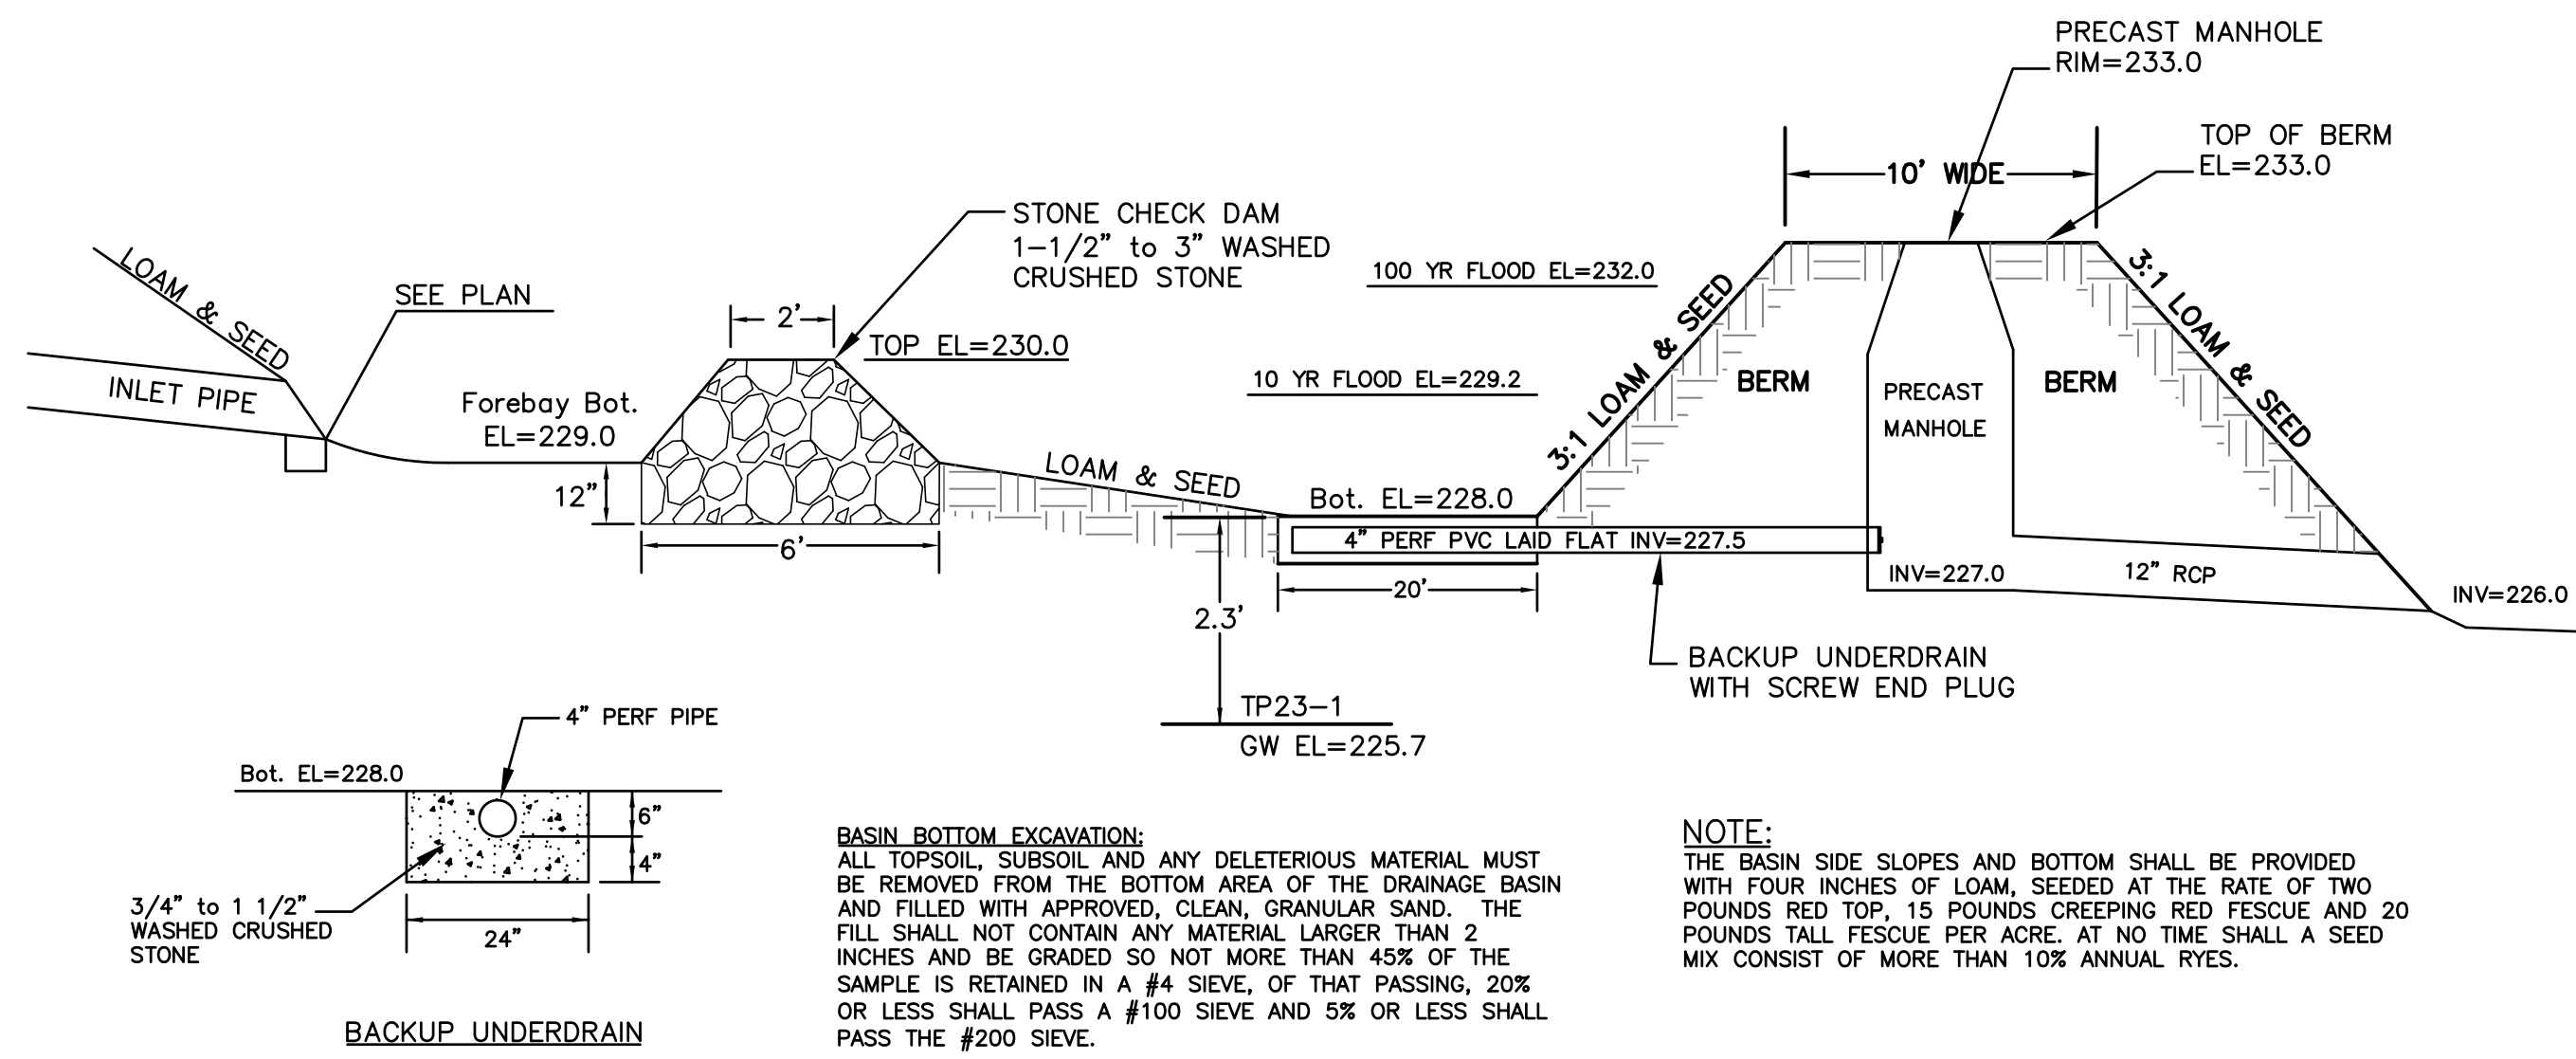

DRAINAGE RECHARGE BASIN #1 DETAIL
NOT TO SCALE

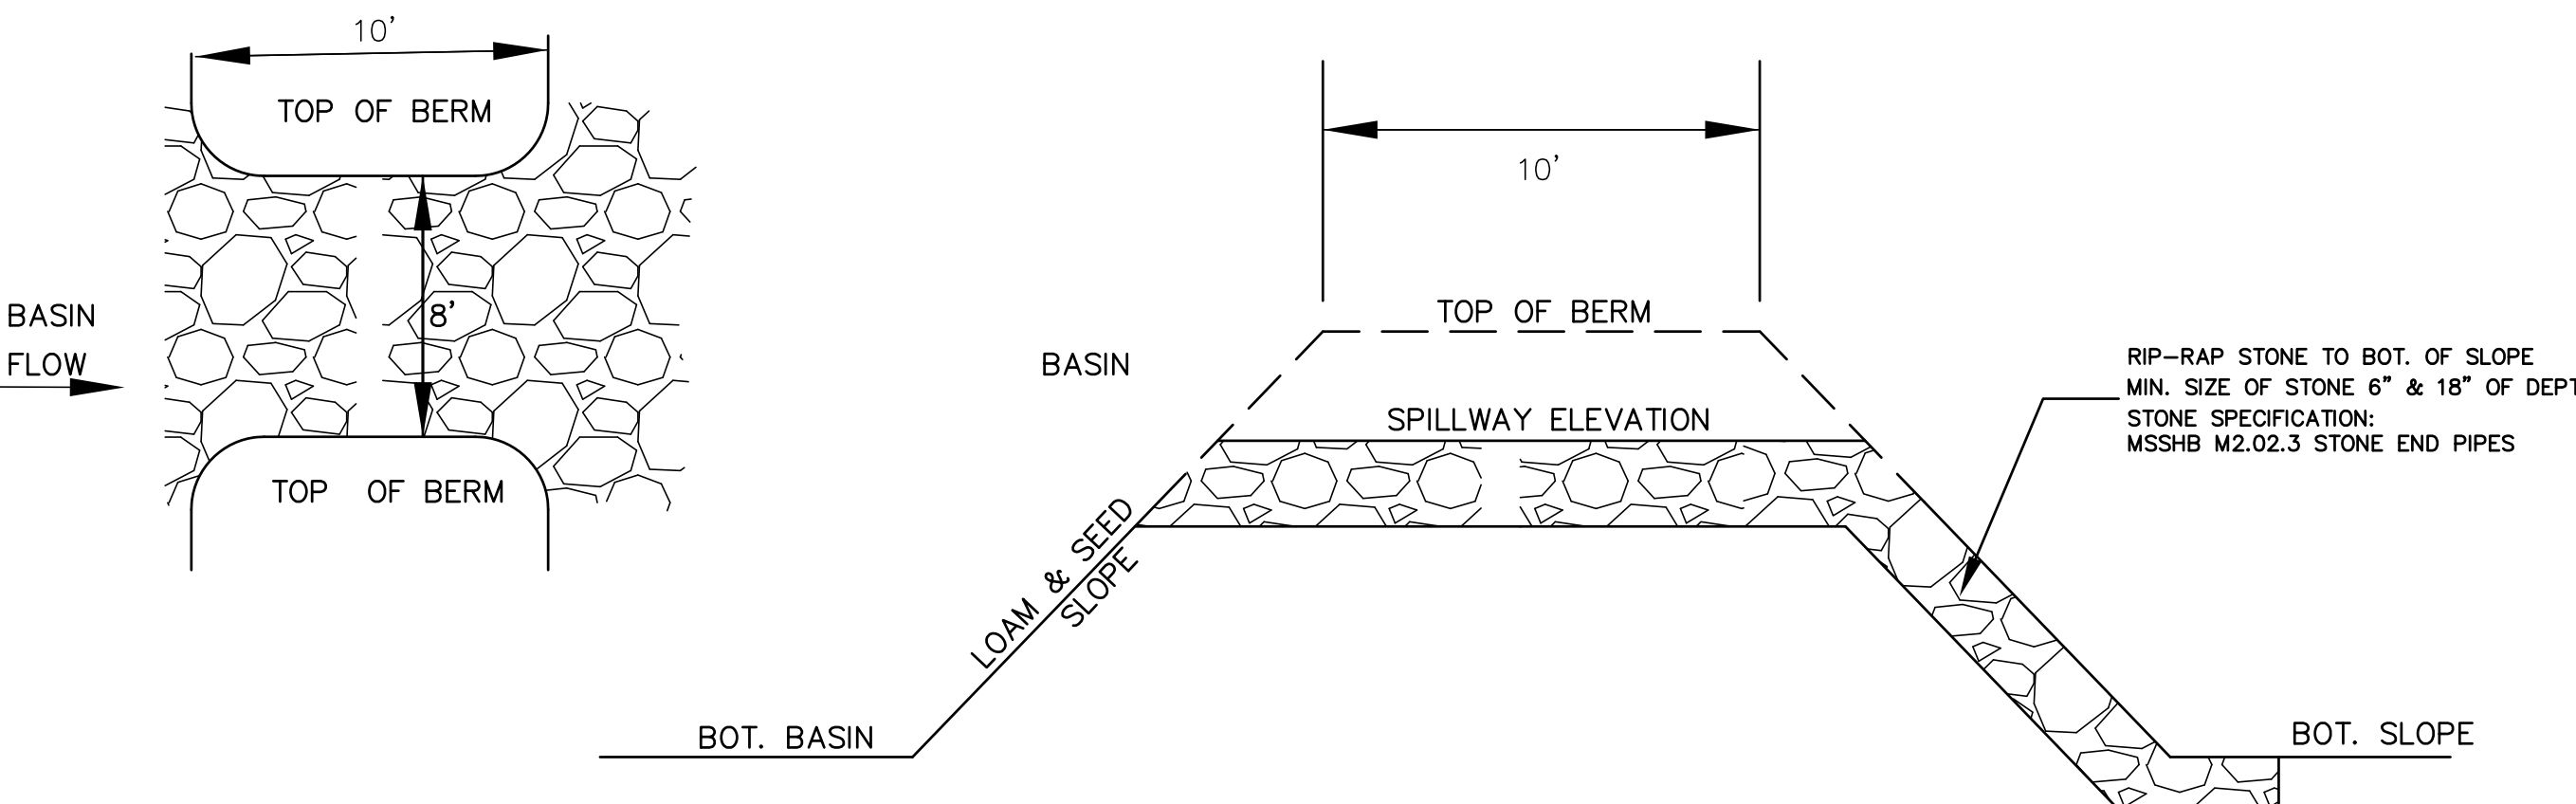

DETENTION BASIN EMERGENCY SPILLWAY DETAIL
NOT TO SCALE


DETAILS

REVISIONS		DESCRIPTION	
No.	DATE	WETLAND DELINEATION	PLG BRD ENG COMMENTS
1	04/02/2024		
2	07/15/2024		
3	09/26/2024		


SITE DEVELOPMENT PLAN
"PROSPECT HILL VILLAGE"
A MULTI-UNIT RESIDENTIAL DEVELOPMENT
BELLINGHAM, MASSACHUSETTS

GLM Engineering
Consultants, Inc.
19 EXCHANGE STREET
HOLLISTON, MA 01746
P: 508-429-1100
F: 508-429-7160
www.GLMengineering.com


JOB No.	16,590
DATE:	NOV. 30, 2023
SCALE:	1"=60'
SHEET:	40 of 43
PLAN #:	27,871

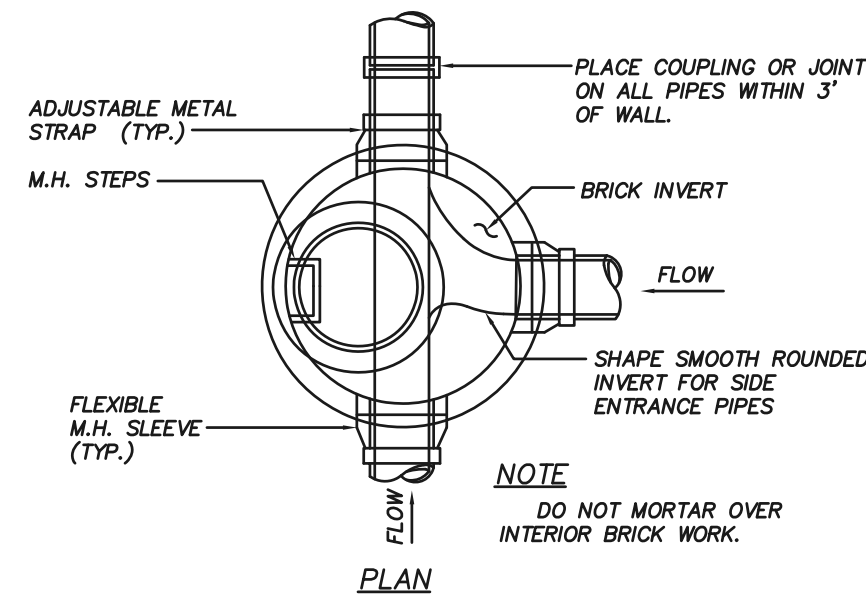

NOT TO SCALE

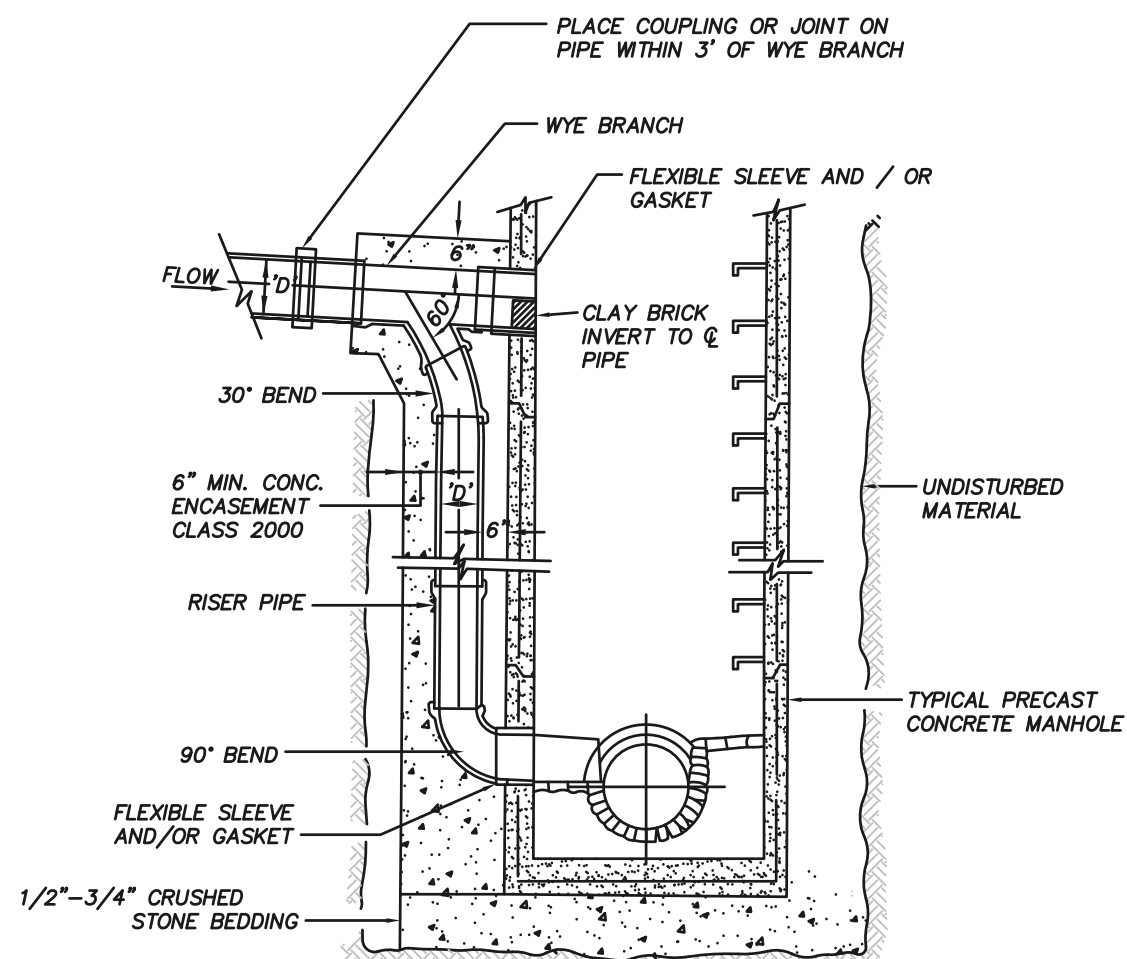


NOT TO SCALE

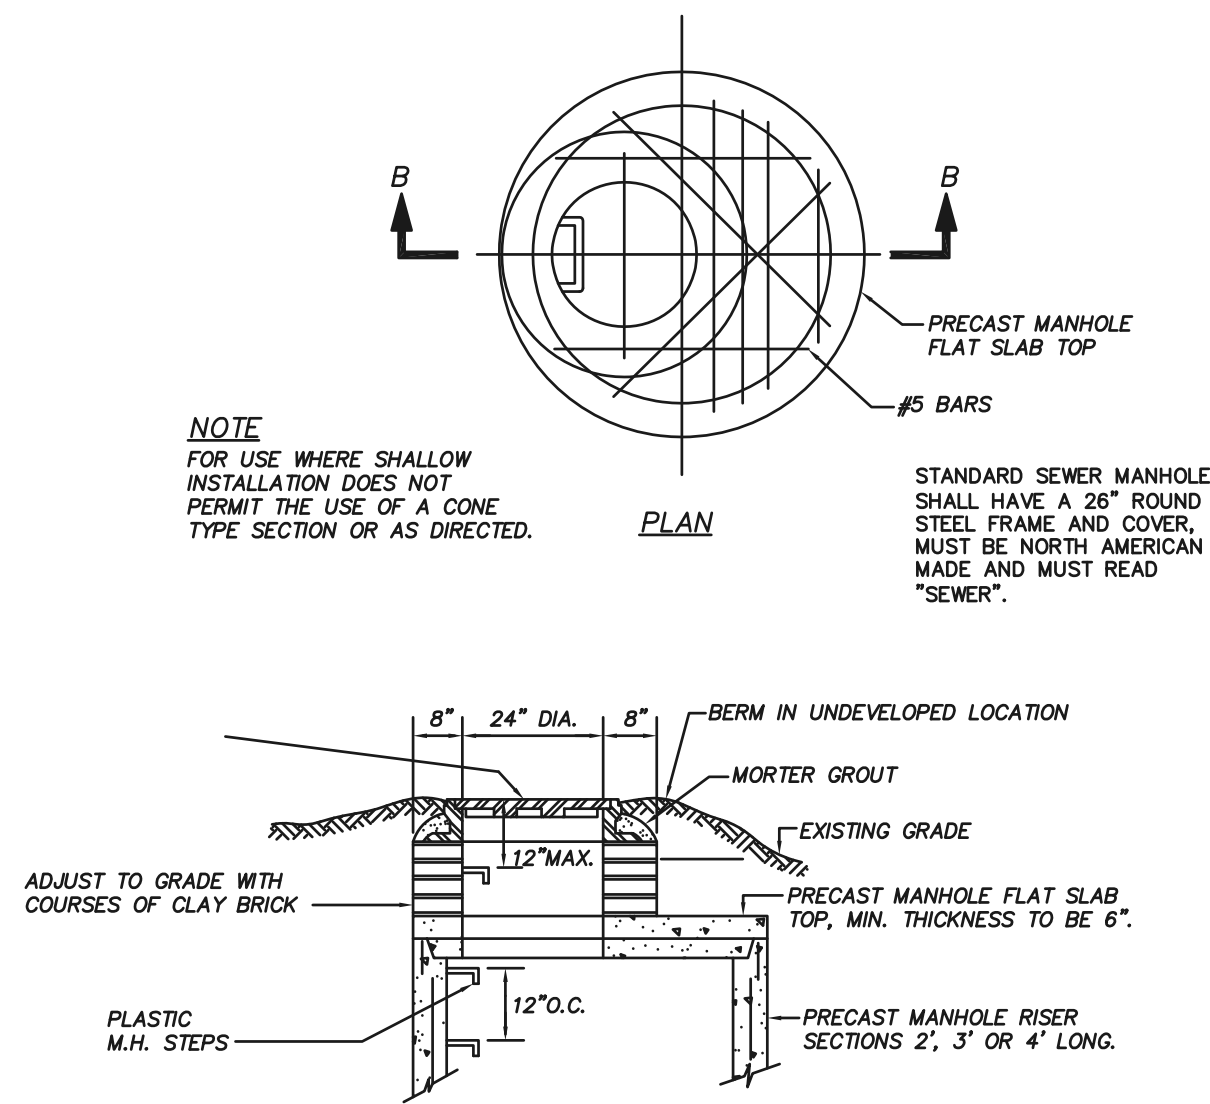


NOT TO SCALE

I TOWN CLERK OF THE TOWN OF BELLINGHAM
RECEIVED AND RECORDED FROM THE PLANNING
BOARD APPROVAL OF THIS PLAN AND NO APPEAL
HAS BEEN TAKEN FOR TWENTY DAYS NEXT AFTER
RECEIPT AND RECORDING OF SAME.


DATE _____

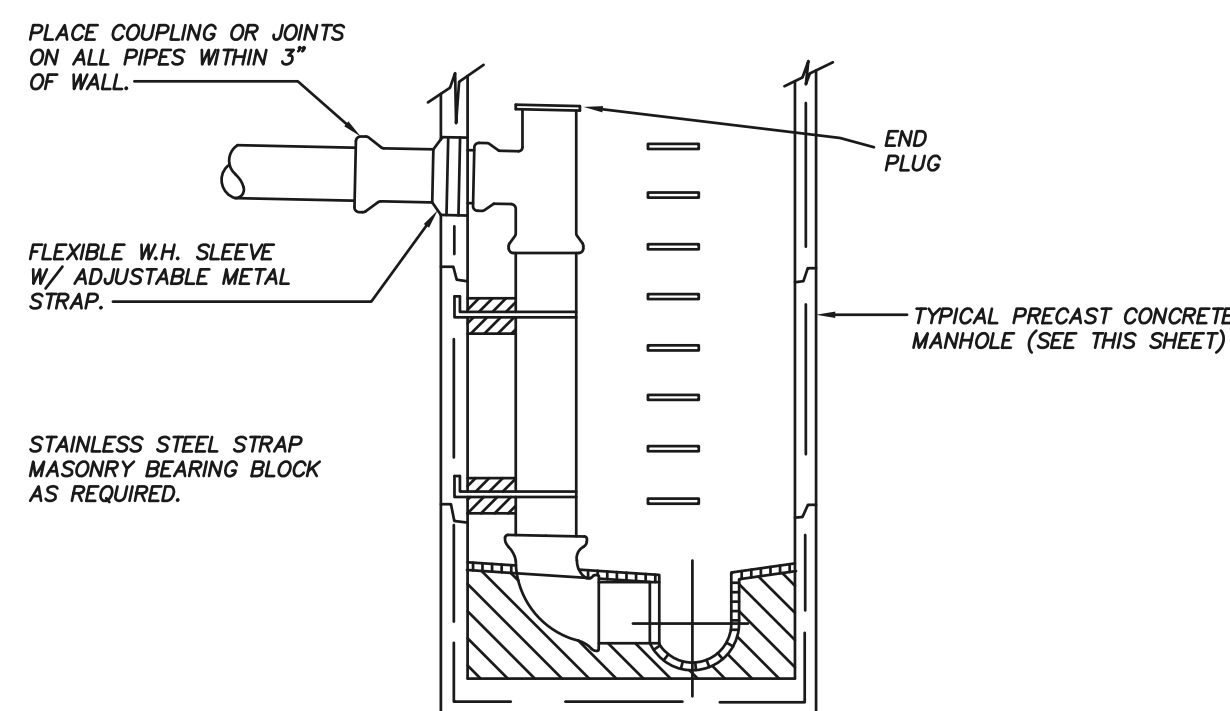


NOT TO SCALE

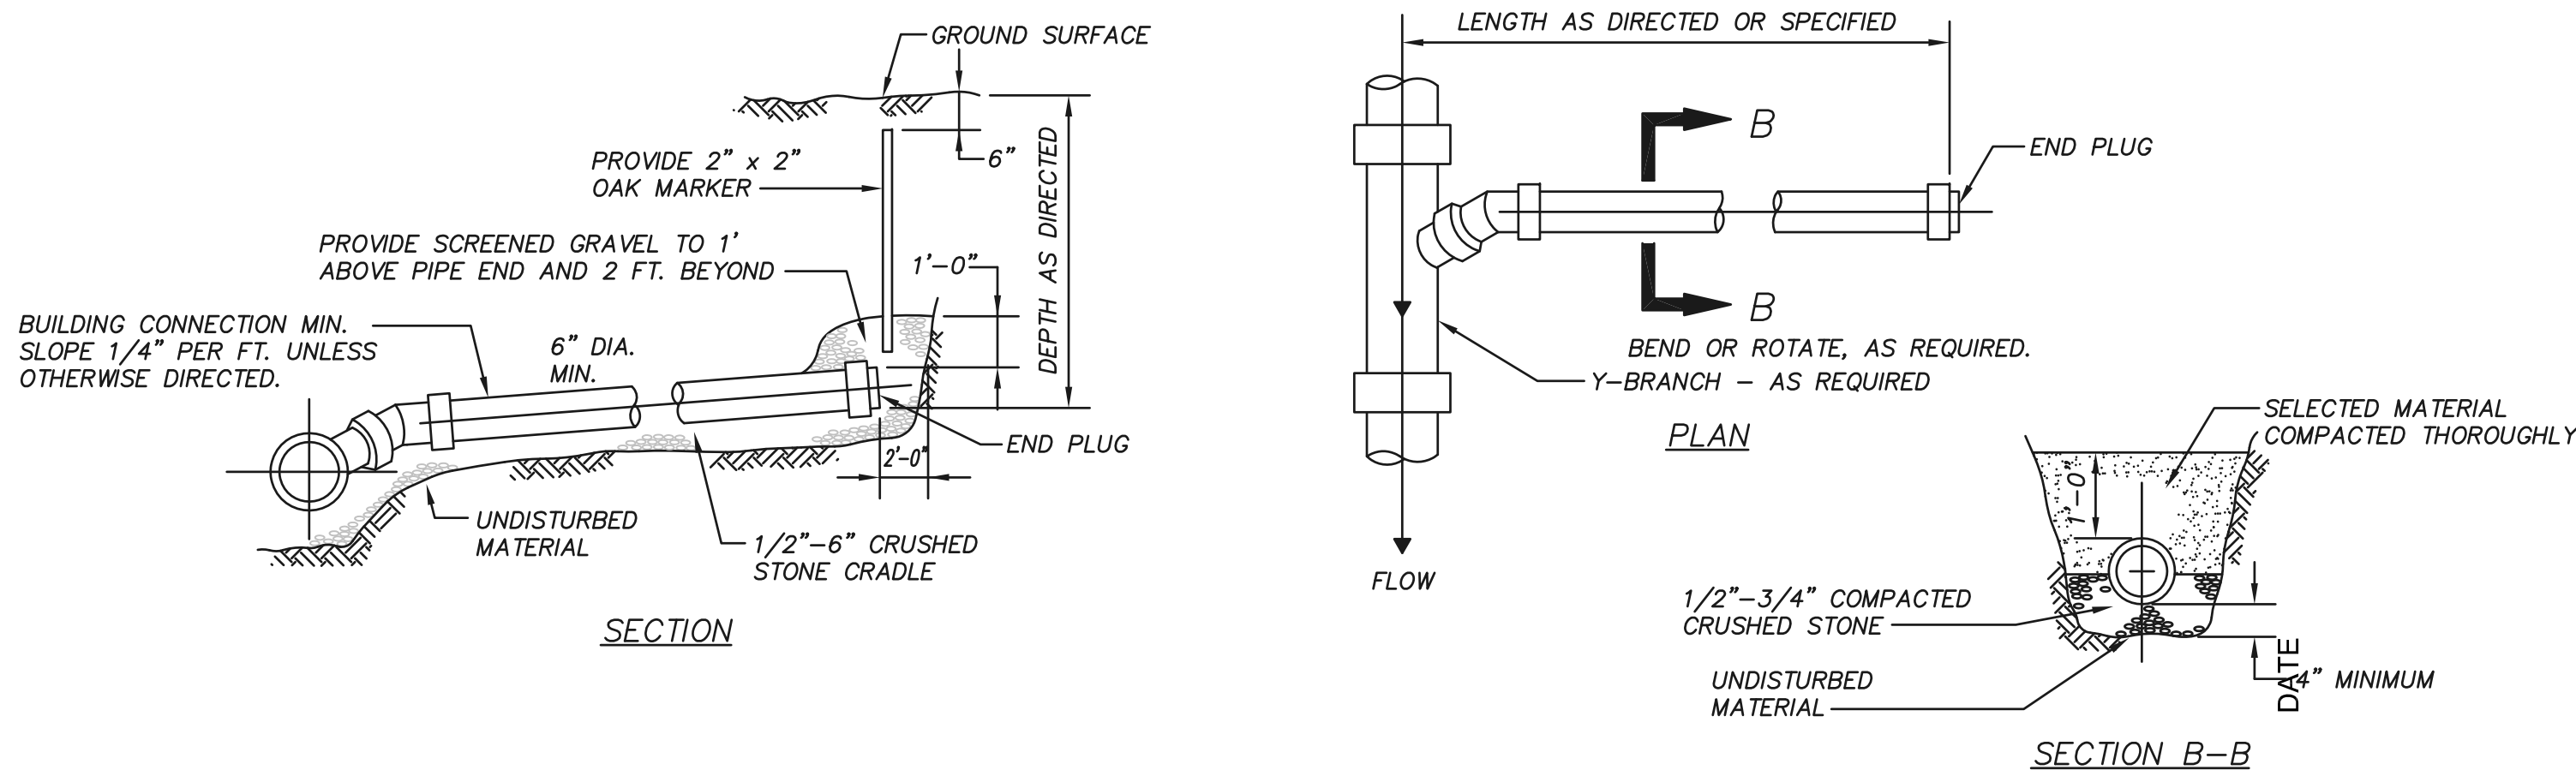

NOT TO SCALE

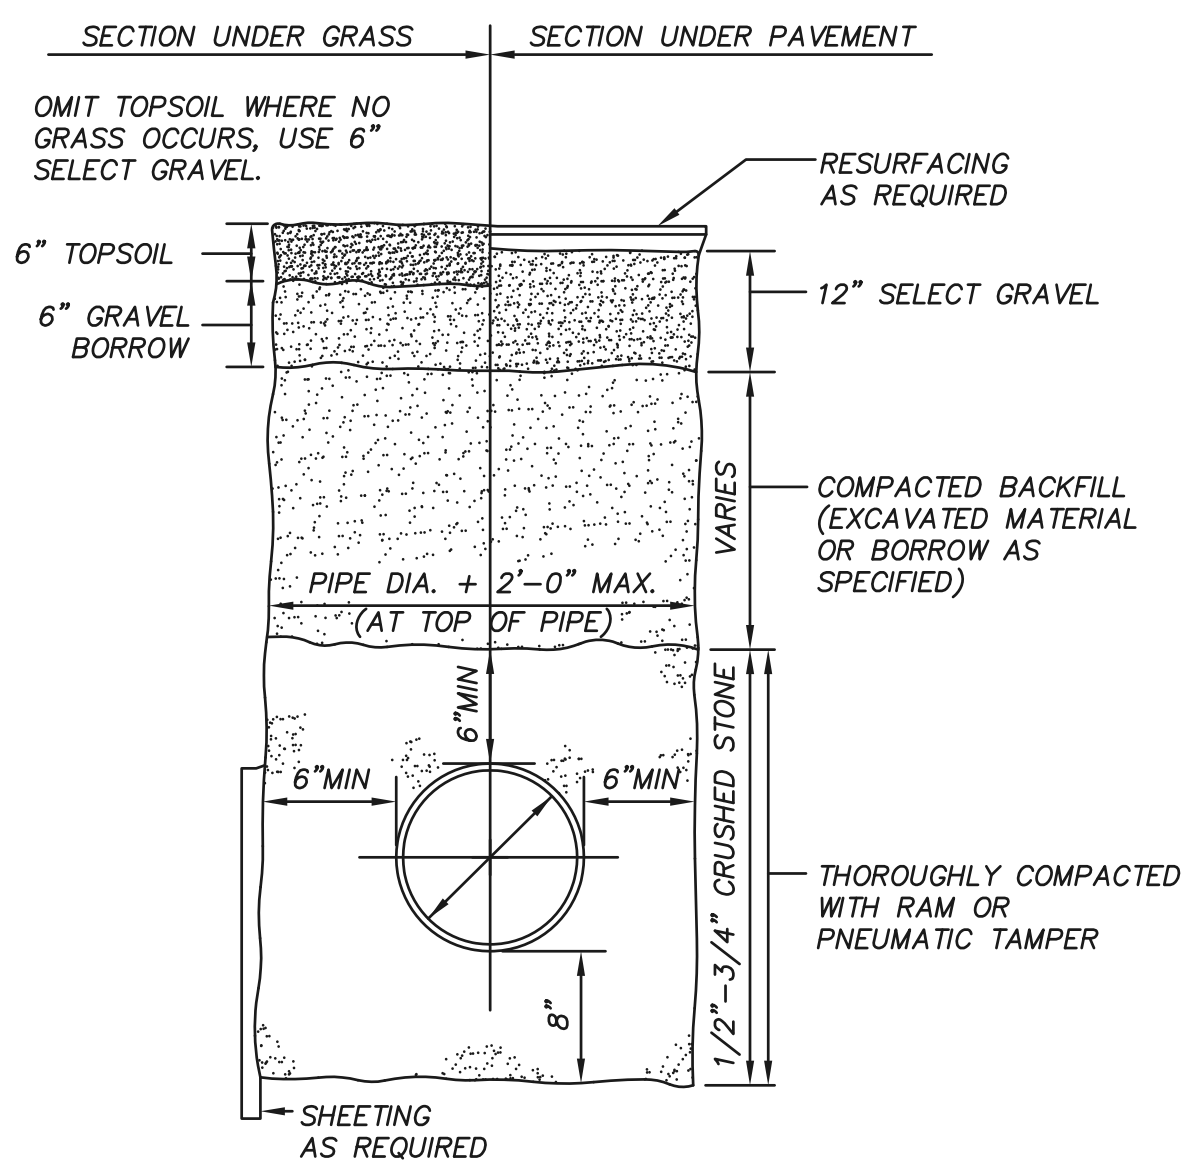

NOT TO SCALE

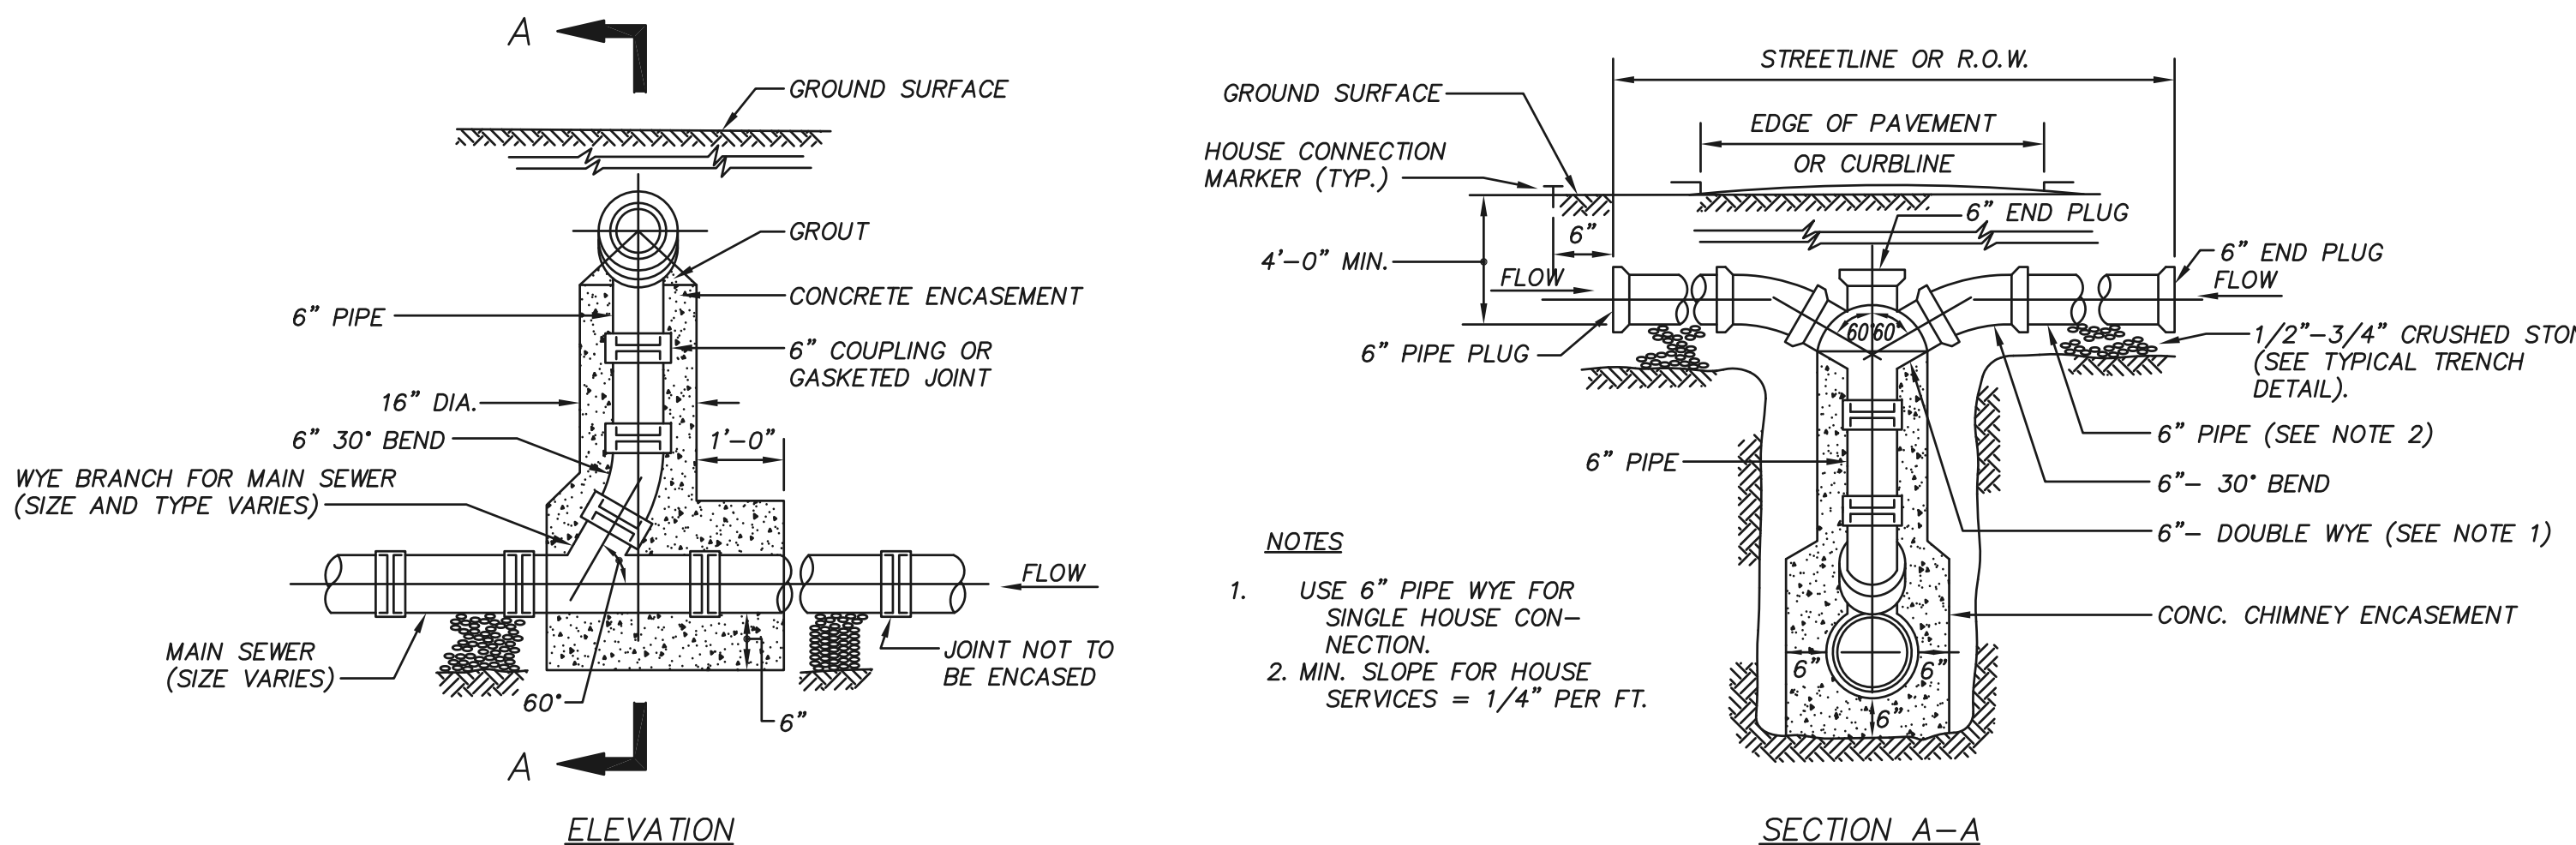

(FOR MAIN SEWER OVER 8'-0" DEEP)
NOT TO SCALE

1. ALL CONSTRUCTION SHALL CONFORM TO THE TOWN OF BELLINGHAM PLANNING BOARD RULES AND REGULATIONS AND DEPARTMENT OF PUBLIC WORKS STANDARDS AND DETAILS.
2. SEWER SERVICES SHALL BE LAID AT LEAST 10'-0" HORIZONTALLY FROM WATER LINES AND SERVICES OR FOLLOW "DEP 2001 GUIDELINES AND POLICIES DOE PUBLIC WATER SYSTEMS" REGARDING VERTICAL SEPARATION. WATER PIPE CROSSINGS MUST PROVIDE A 0'-18" VERTICAL SEPARATION AND FOLLOW "DEP 2001 GUIDELINES AND POLICIES FOR PUBLIC WATER SYSTEMS".
3. NO BACKFILL WHAT-SO-EVER SHALL BE PLACED UNTIL PERMITTED BY THE TOWN ENGINEER OR HIS/HER AGENT.
4. MAXIMUM TRENCH WIDTH SHALL BE THE PIPE DIAMETER PLUS 2'-0".
5. LEDGE, ROCK, BOULDERS AND LARGE STONES SHALL BE REMOVED TO PROVIDE A MINIMUM CLEARANCE OF 0'-6" BELOW AND ON EACH SIDE OF THE PIPE.
6. SEWER SERVICES SHALL BE BEDDED ON A MINIMUM OF 0'-4" THOROUGHLY COMPACTED GRANULAR BEDDING CONSISTING OF 3/4" CRUSHED STONE M.H.D. (M2.01.4).
7. SEWER SERVICES SHALL HAVE A MINIMUM DIAMETER OF 0'-6" AND A MINIMUM SLOPE OF 2.0% (FT/FT).
8. THE SIDES OF THE SERVICES SHALL BE BACKFILLED AND HAND TAMPED. INITIAL BACKFILL MATERIAL SHALL CONTAIN NO STONES LARGER THAN 0'-3".
9. DEBRIS, FROZEN MATERIAL, LARGE CLOUDS OR STONES, ORGANIC MATTER, OR OTHER MATERIAL DEEMED UNSUITABLE BY THE ENGINEER SHALL NOT BE USED AS BACKFILL WITHIN TWO (2) FEET OF THE TOP OF THE PIPE.
10. SEWER SERVICES SHALL HAVE A MINIMUM COVER OF 4'-0" FROM THE TOP OF THE PIPE. SERVICES UNDER PAVED SURFACES OR SIDEWALKS SHALL BE FORMED OF SUCCESSIVE LAYERS NOT MORE THAN AN (1) FOOT IN DEPTH, UNIFORMLY DISTRIBUTED AND EACH LAYER THOROUGHLY COMPACTED TO NOT LESS THAN 95% OF THE MAXIMUM DRY DENSITY OF THE MATERIAL. JACKING IS NOT ALLOWED.
11. NO PUDDING OR JETTING IS ALLOWED WITHIN THE PUBLIC LAYOUT WITHOUT WRITTEN PERMISSION OF THE TOWN ENGINEER.

SITE DEVELOPMENT PLAN
"PROSPECT HILL VILLAGE"
A MULTI-UNIT RESIDENTIAL DEVELOPMENT
BELLINGHAM, MASSACHUSETTS

PREPARED FOR:
WALL STREET DEVELOPMENT CORP.
P.O. BOX 272
WESTWOOD, MASSACHUSETTS


 **GLM** Engineering
Consultants, Inc.
19 EXCHANGE STREET
HOLLISTON, MA 01746
P: 508-429-1100
F: 508-429-7160
www.GLMengineering.com

PLAN #: 27,875


DETAILS

NOTES:


1. ALL NEW WATER MAINS FROM 6" THRU 12" DIAMETER SHALL BE DUCTILE IRON PRESSURE CLASS 350 PIPE.
2. TEFLON TAPE SHALL BE REQUIRED FOR ALL DIRECT TAPS
3. NO DIRECT TAPS GREATER THAN 1" SHALL BE ALLOWED ON 6" THRU 12" DIAM. PIPE
4. ANY BRANCH OR SERVICES LARGER THAN 1" MUST BE ACCOMPLISHED BY INSTALLATION OF APPROPRIATE DUCTILE IRON FITTING

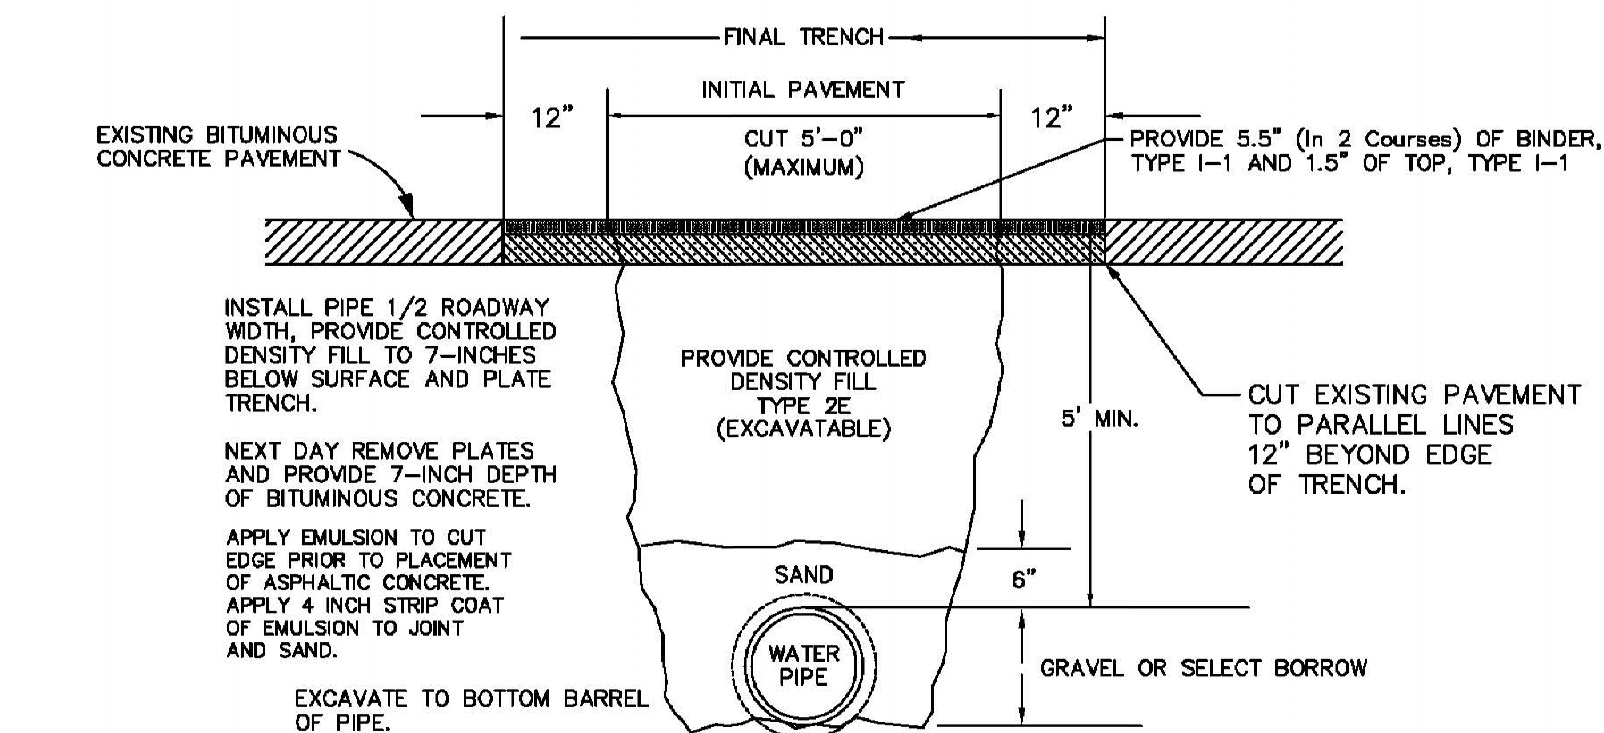


TYPICAL TRENCH RESURFACING
IN STATE HIGHWAY & ON MAIN ROADS

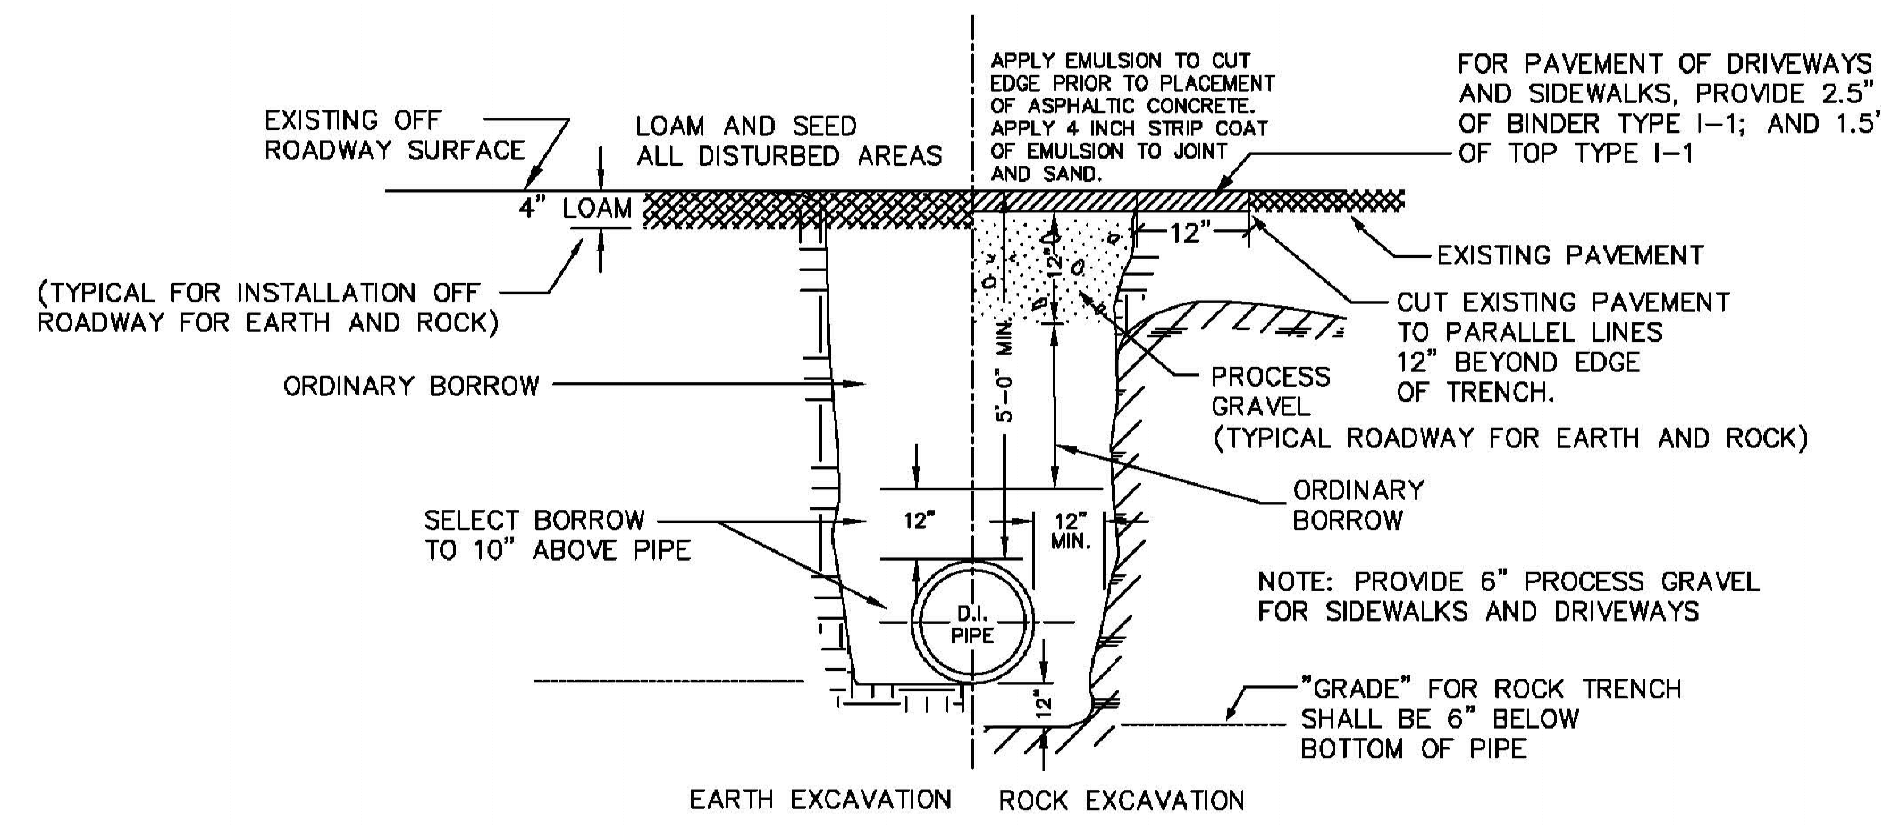

TYPICAL TRENCH SECTION
FOR DUCTILE IRON WATER MAINS

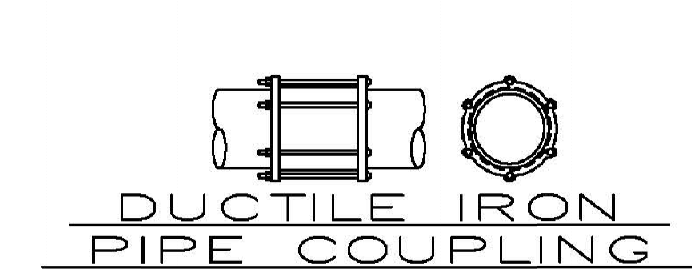


STYLE 501 & RC 501
BY ROMAC INDUSTRIES OR EQUIVALENT
TO BE USED FOR PIPE REPAIRS,
"CUT-INS", COUPLING DIFFERENT
TYPES OF PIPE, & CORRECTING
MISSALIGNED PIPE
(DI to C-900; DI to AC; C-900 to AC)



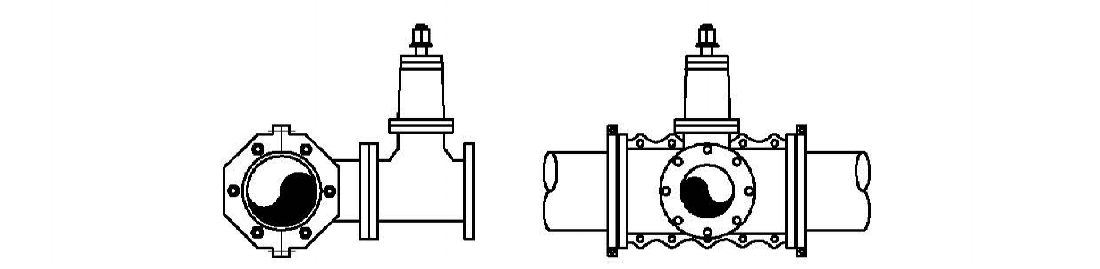


MJ TAPPING SLEEVE WITH MUELLER T-2360 (OR EQUIVALENT)
RESILIENT WEDGE TAPPING VALVE - MJ x FL ENDS
OPEN LEFT


NOTE:
ALL MAIN LINE VALVES - (OPEN LEFT, NON RISING STEM)
SIZES 3" TO 12" - (GATE VALVES)
SIZES GREATER THAN 12" - (BUTTERFLY VALVES)
MUELLER - KENNEDY - DARLING - EPOXY COATED
MUELLER RESILIENT SEAT EPOXY COATED, AWWA APPROVED

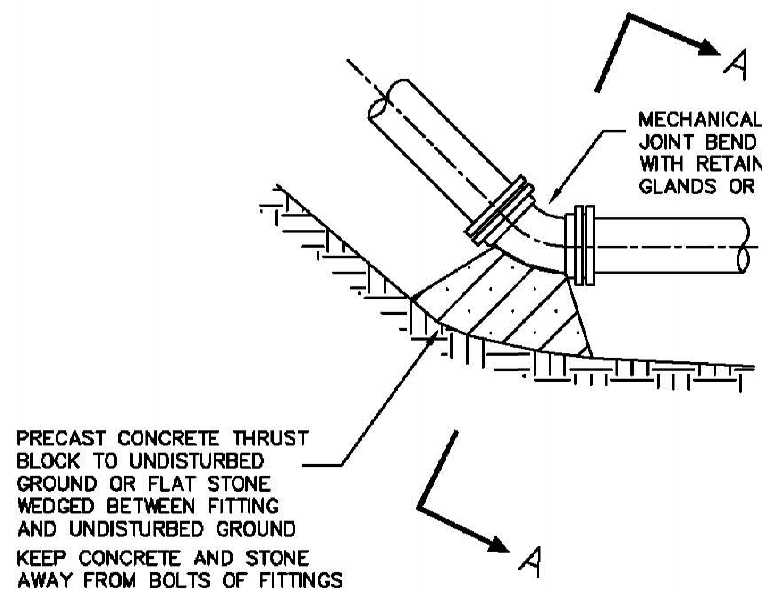


TYPICAL THRUST BLOCK DETAILS

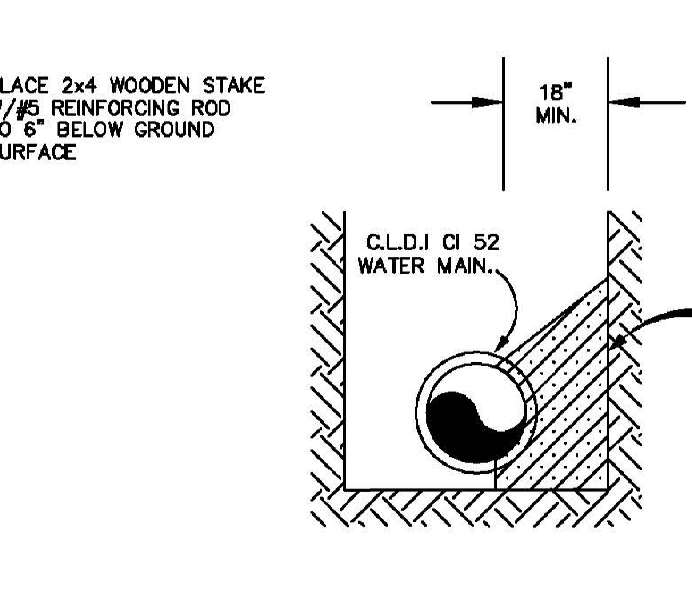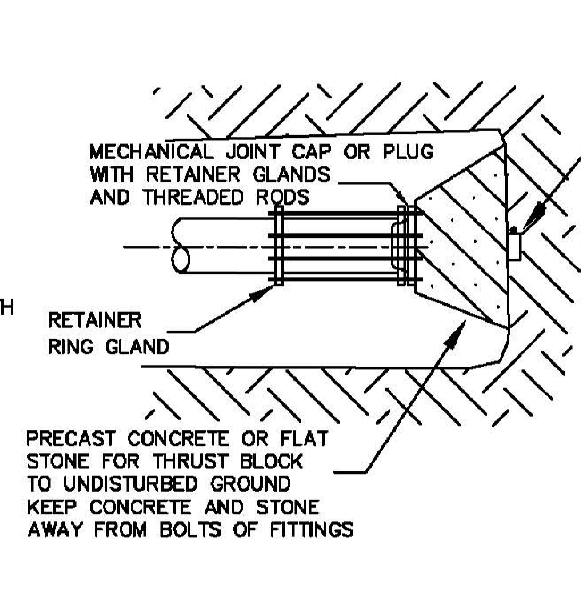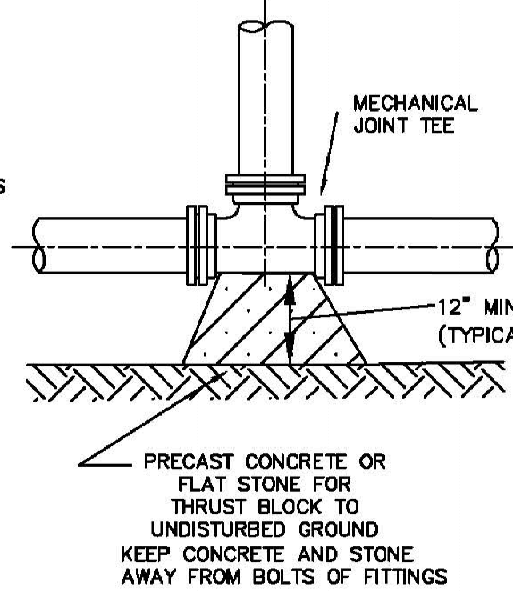


SECTION A-A
NOT TO SCALE

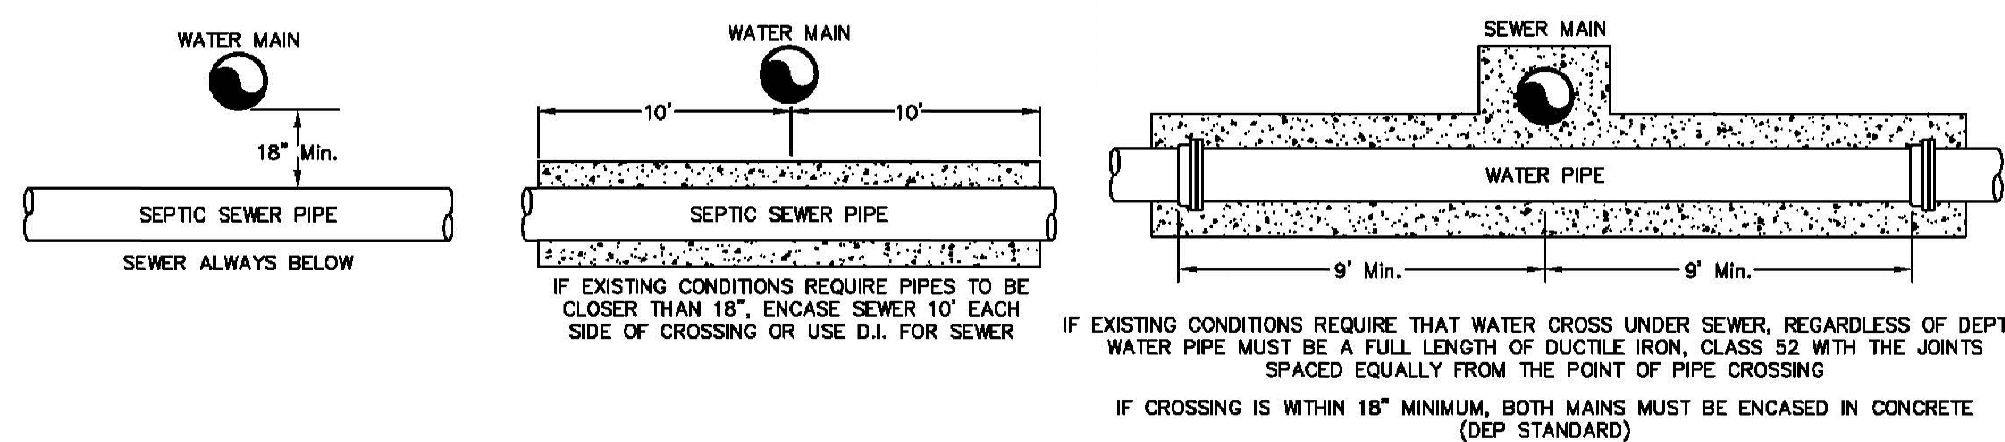


WATER / SEWER CROSSINGS

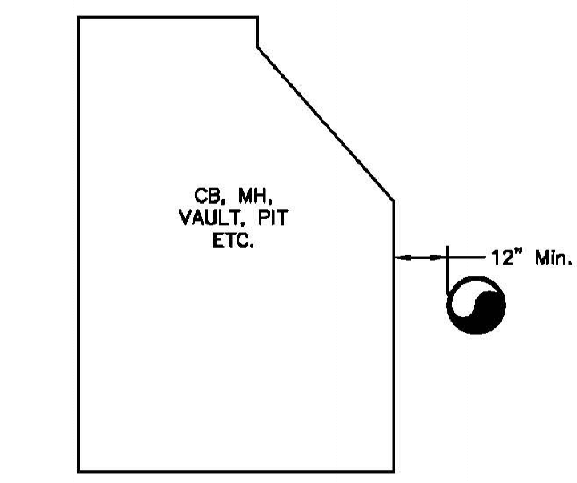

WATER PIPE
CLEARANCE TO STRUCTURES

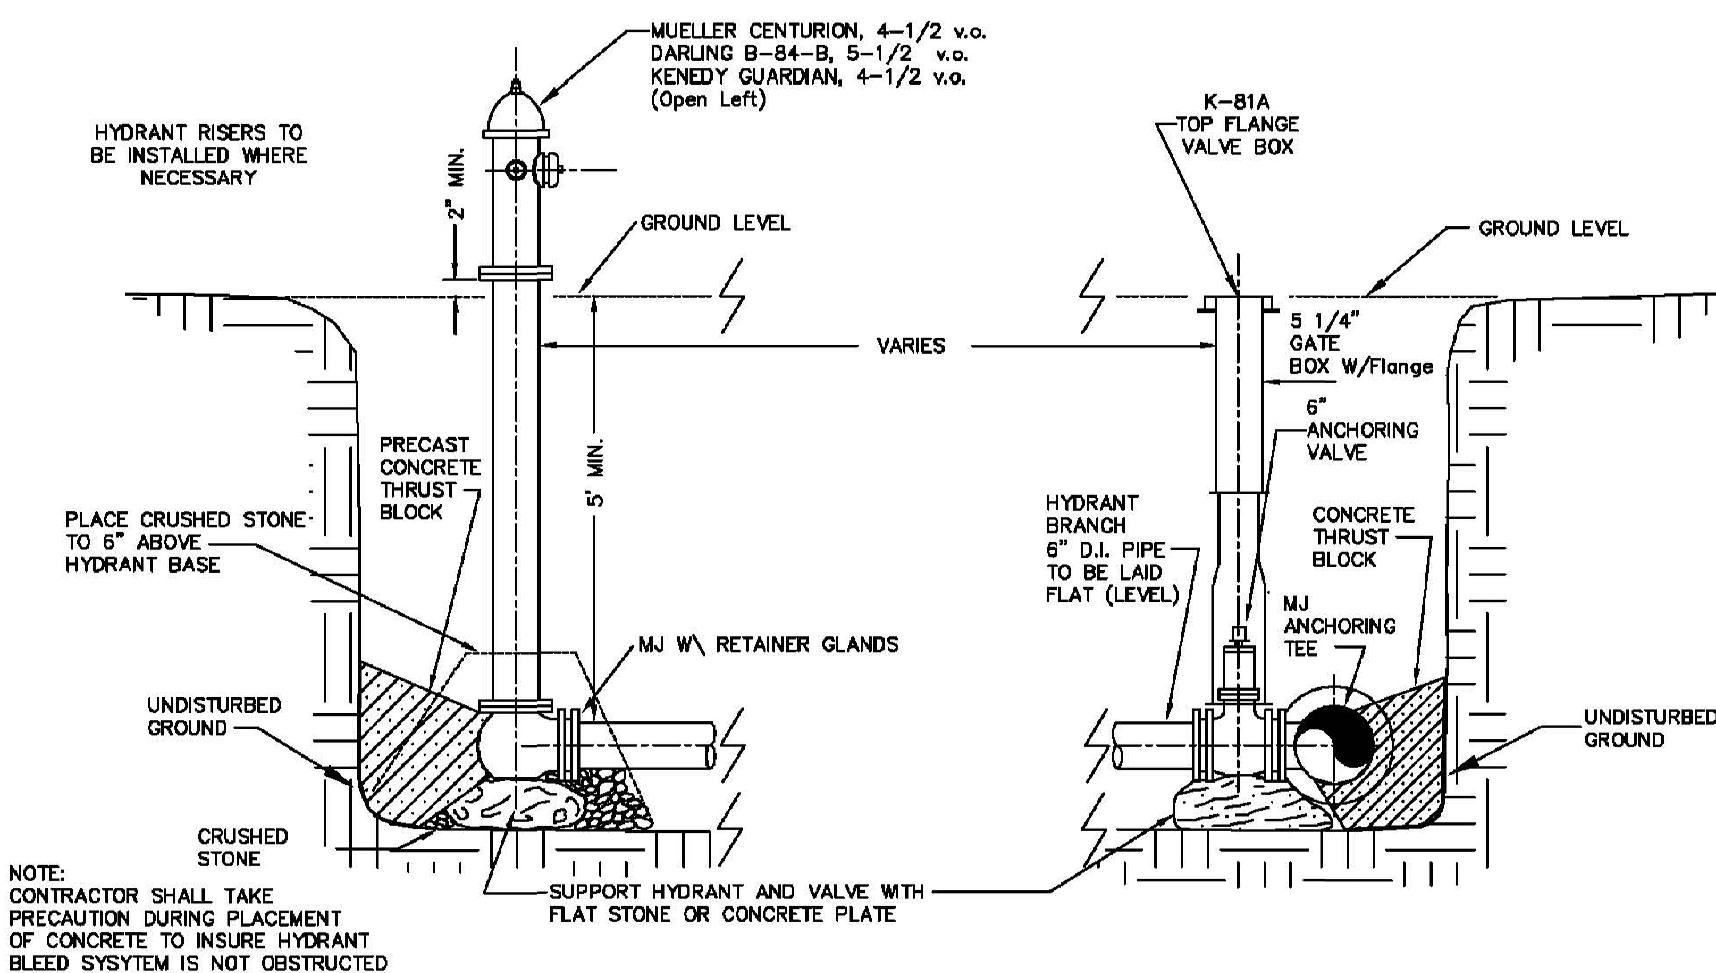


TYPICAL HYDRANT INSTALLATION

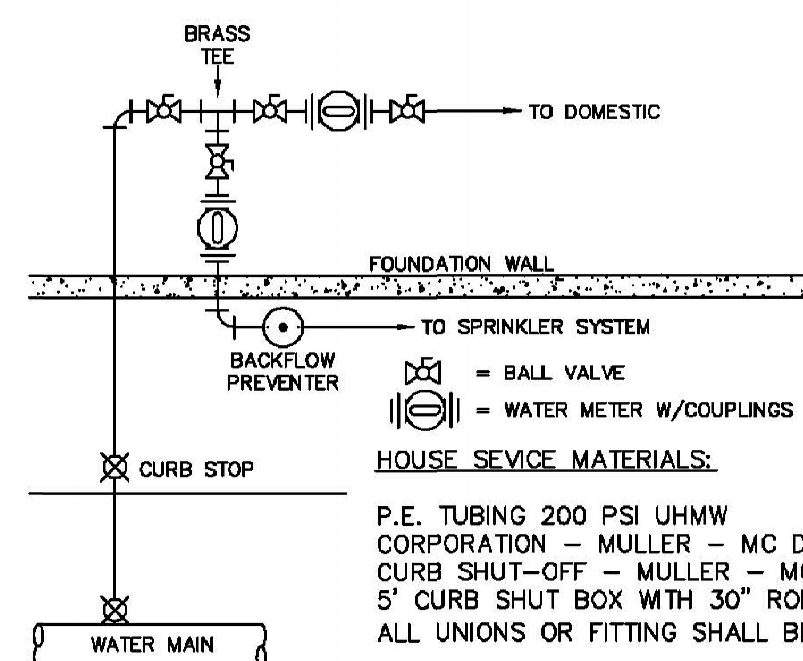

WATER SERVICE CONNECTION
WITH
SECOND METER
(LAWN SPRINKLER SYSTEMS)

TEFLON TAPE SHALL BE
ADDED TO ALL NEW
WATER SERVICES

ALL NEW WATER MAINS SHALL BE
PRESSURE CLASS 350 DUCTILE IRON
EFFECTIVE MARCH 1, 2014

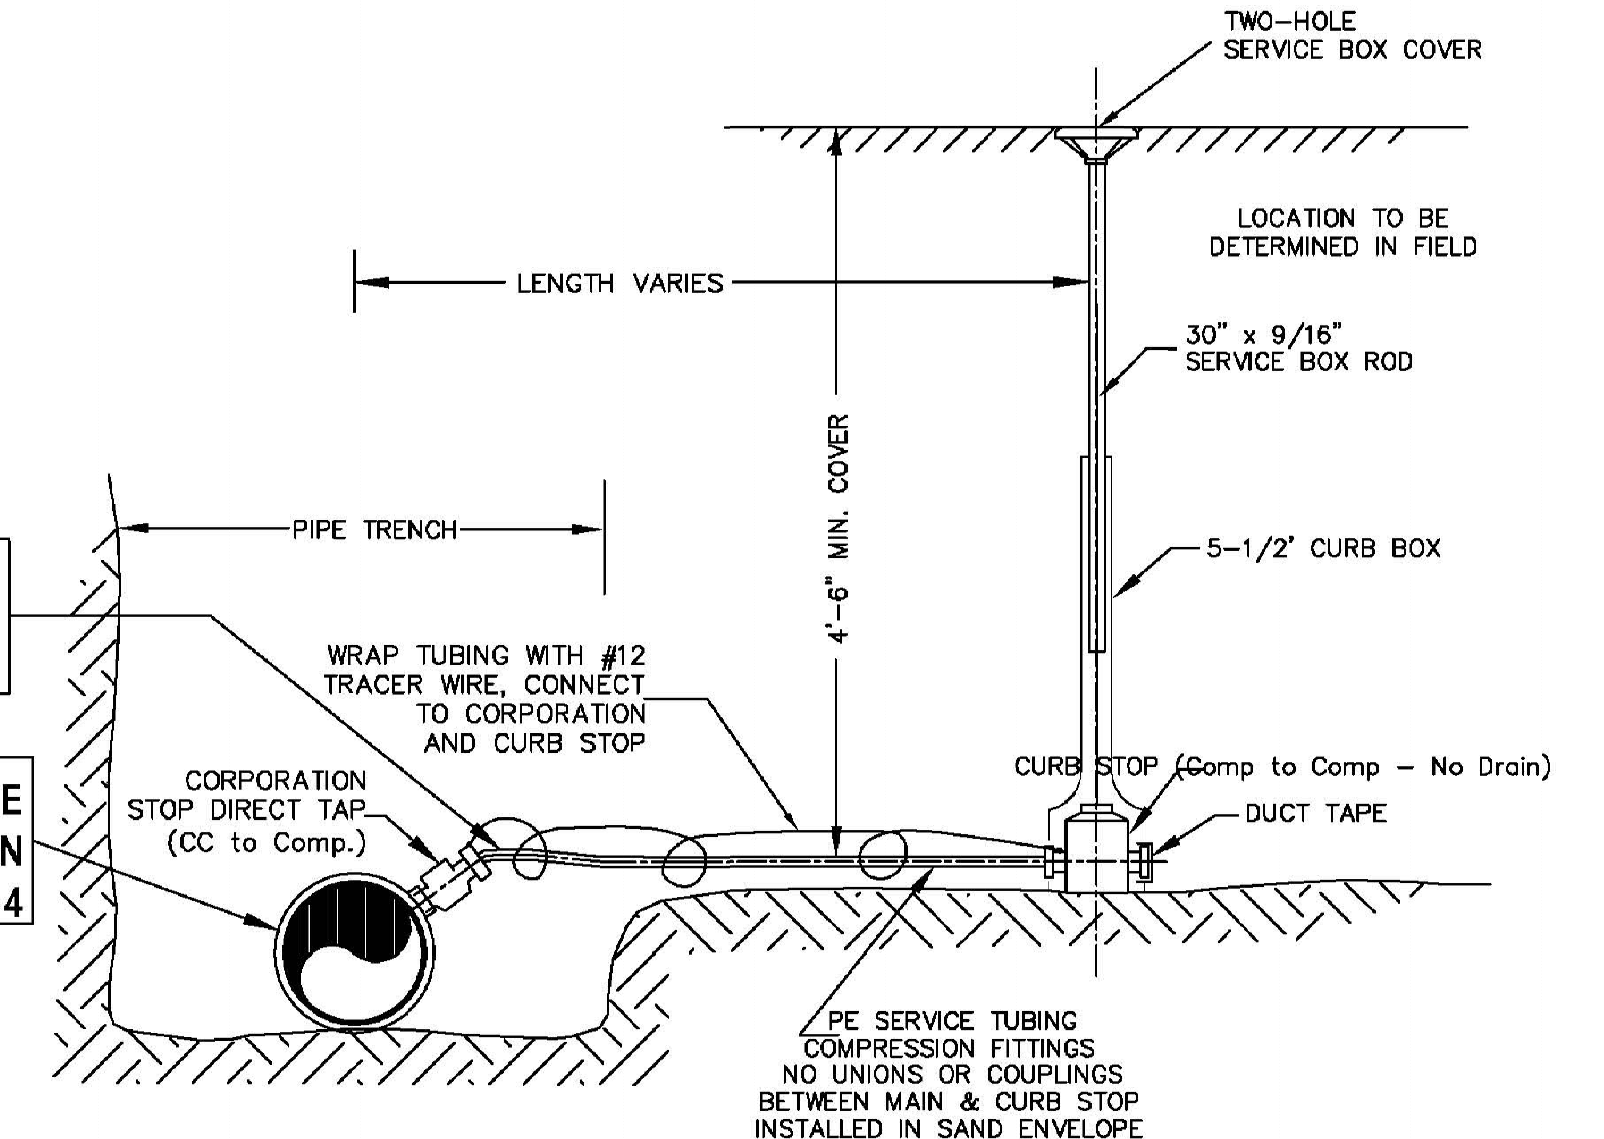

TYPICAL SERVICE CONNECTION
SEE SPEC. SHEET

SITE DEVELOPMENT PLAN
"PROSPECT HILL VILLAGE"
A MULTI-UNIT RESIDENTIAL DEVELOPMENT
BELLINGHAM, MASSACHUSETTS

PREPARED FOR:
WALL STREET DEVELOPMENT CORP.
P.O. BOX 272
WESTWOOD, MASSACHUSETTS

GLM Engineering
Consultants, Inc.
19 EXCHANGE STREET
HOLLISTON, MA 01746
P: 508-429-1100
F: 508-429-7160
www.GLMengineering.com


JOB No. 16,590
DATE: NOV. 30, 2023
SCALE: 1"=60'
SHEET: 42 of 43
PLAN #: 27,871

DETAILS

DEWATERING:
PUMPING AND DEWATERING THE EXCAVATION AREAS SHALL BE DONE IN A MANNER WHICH WILL NOT DISCHARGE ANY SILT SEDIMENT INTO A RESOURCE AREA. DISCHARGES FROM A DEWATERING CONSTRUCTION PROCEDURE WILL BE FILTERED THROUGH A SILTATION BASIN AND/OR A SILT SOCK, CONSTRUCTED UPLAND FROM THE WORK SITE. THE SILTATION BASIN SHALL BE A DEPRESSION SURROUNDED BY A HAYBALE DIKE OR SILT FENCE. OVERFLOW FROM THE SILTATION BASIN SHALL BE PLANNED TO BE LOCATED OVER A THICKLY AND NATURALLY MULCHED UPLAND AREA. ALL BASINS SHALL BE LOCATED AT LEAST 100 FEET UPSLOPE FROM ANY RESOURCE AREA.

NOTES:

1. ALL GUARDRAIL SHALL BE INSTALLED IN ACCORDANCE WITH THE LATEST MassDOT CONSTRUCTION STANDARDS.
2. GUARDRAIL SHALL BE GALVANIZED STEEL 'W' BEAM HIGHWAY GUARD WITH GALVANIZED STEEL POSTS OR COR-TEN WEATHERING STEEL BEAM HIGHWAY GUARD WITH TREATED WOOD POSTS. THE TYPE OF GUARDRAIL TO BE USED WILL BE SPECIFIED BY THE BELLINGHAM DPW.

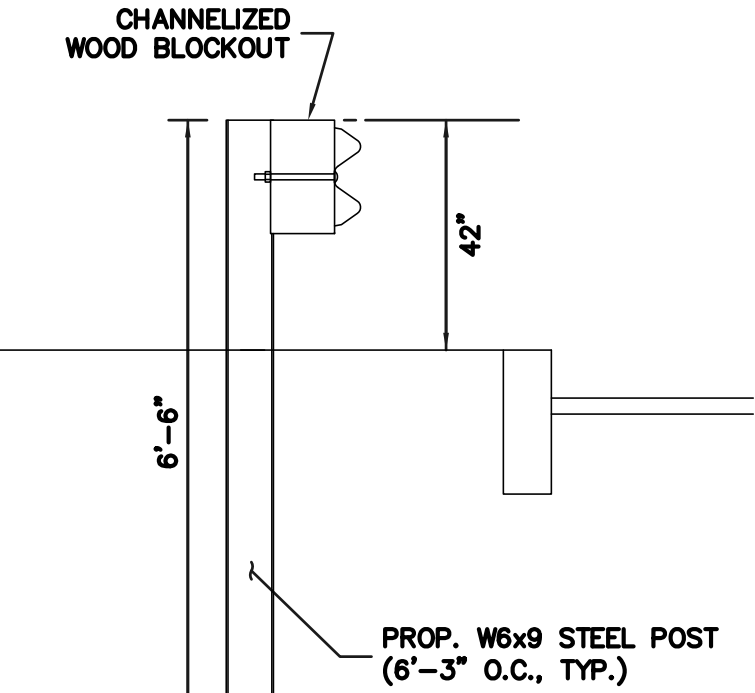

STEEL POST SHOWN

GUARDRAIL DETAIL

NOT TO SCALE

APPROVED BY THE
BELLINGHAM PLANNING BOARD:

DATE APPROVED: _____


I TOWN CLERK OF THE TOWN OF BELLINGHAM
RECEIVED AND RECORDED FROM THE PLANNING
BOARD APPROVAL OF THIS PLAN AND NO APPEAL
HAS BEEN TAKEN FOR TWENTY DAYS NEXT AFTER
RECEIPT AND RECORDING OF SAME.

TOWN CLERK

DATE

NOTES:

1. CULVERT DESIGN SPECIFICATIONS:
 - AASHTO & AASHTO
 - MATERIAL PROPERTIES:
 - Concrete - 5000 psi @ 28 days
 - Steel Reinforcement
 - Rebar ASTM A-615 Grade 60
 - Welded Wire Fabric ASTM A-185 Grade 65
2. INTERLOCKING BLOCK WALL TO BE DESIGNED BY STRUCTURAL ENGINEER.

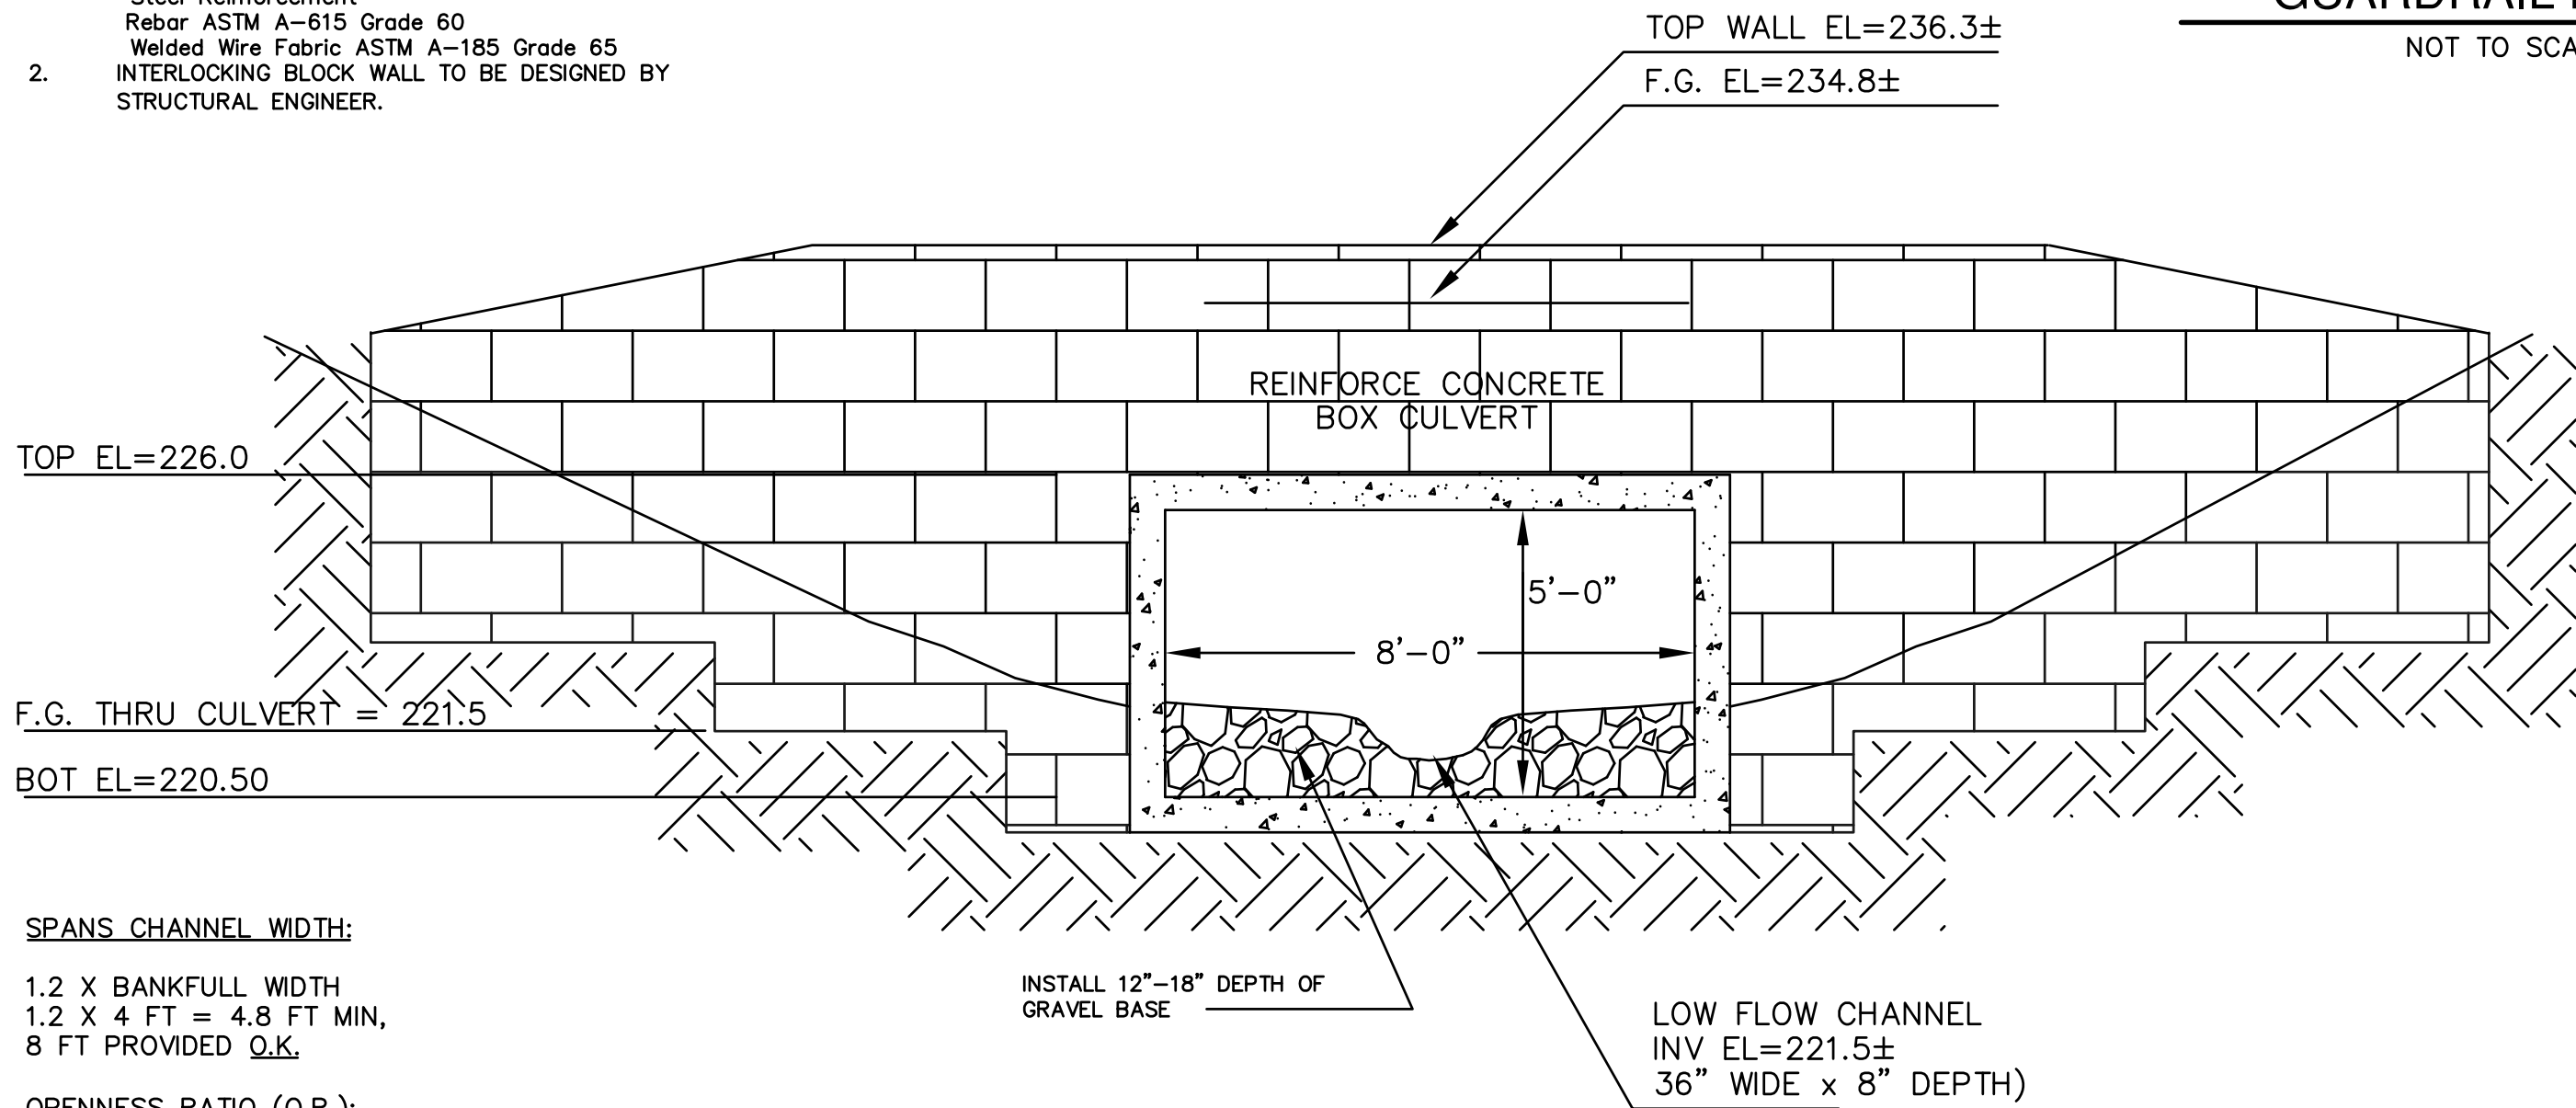

SPANS CHANNEL WIDTH:


1.2 X BANKFULL WIDTH
1.2 X 4 FT = 4.8 FT MIN,
8 FT PROVIDED **Q.K.**

OPENNESS RATIO (O.R.):

MIN. REQUIRED O.R. = 0.82 FEET
O.R. = (HEIGHT X WIDTH)/LENGTH


AVG. HEIGHT = 4.5 FT
WIDTH = 8 FT
LENGTH = 42 FT

O.R. = (8 X 4.5)/42 = 0.86 FT **Q.K.**

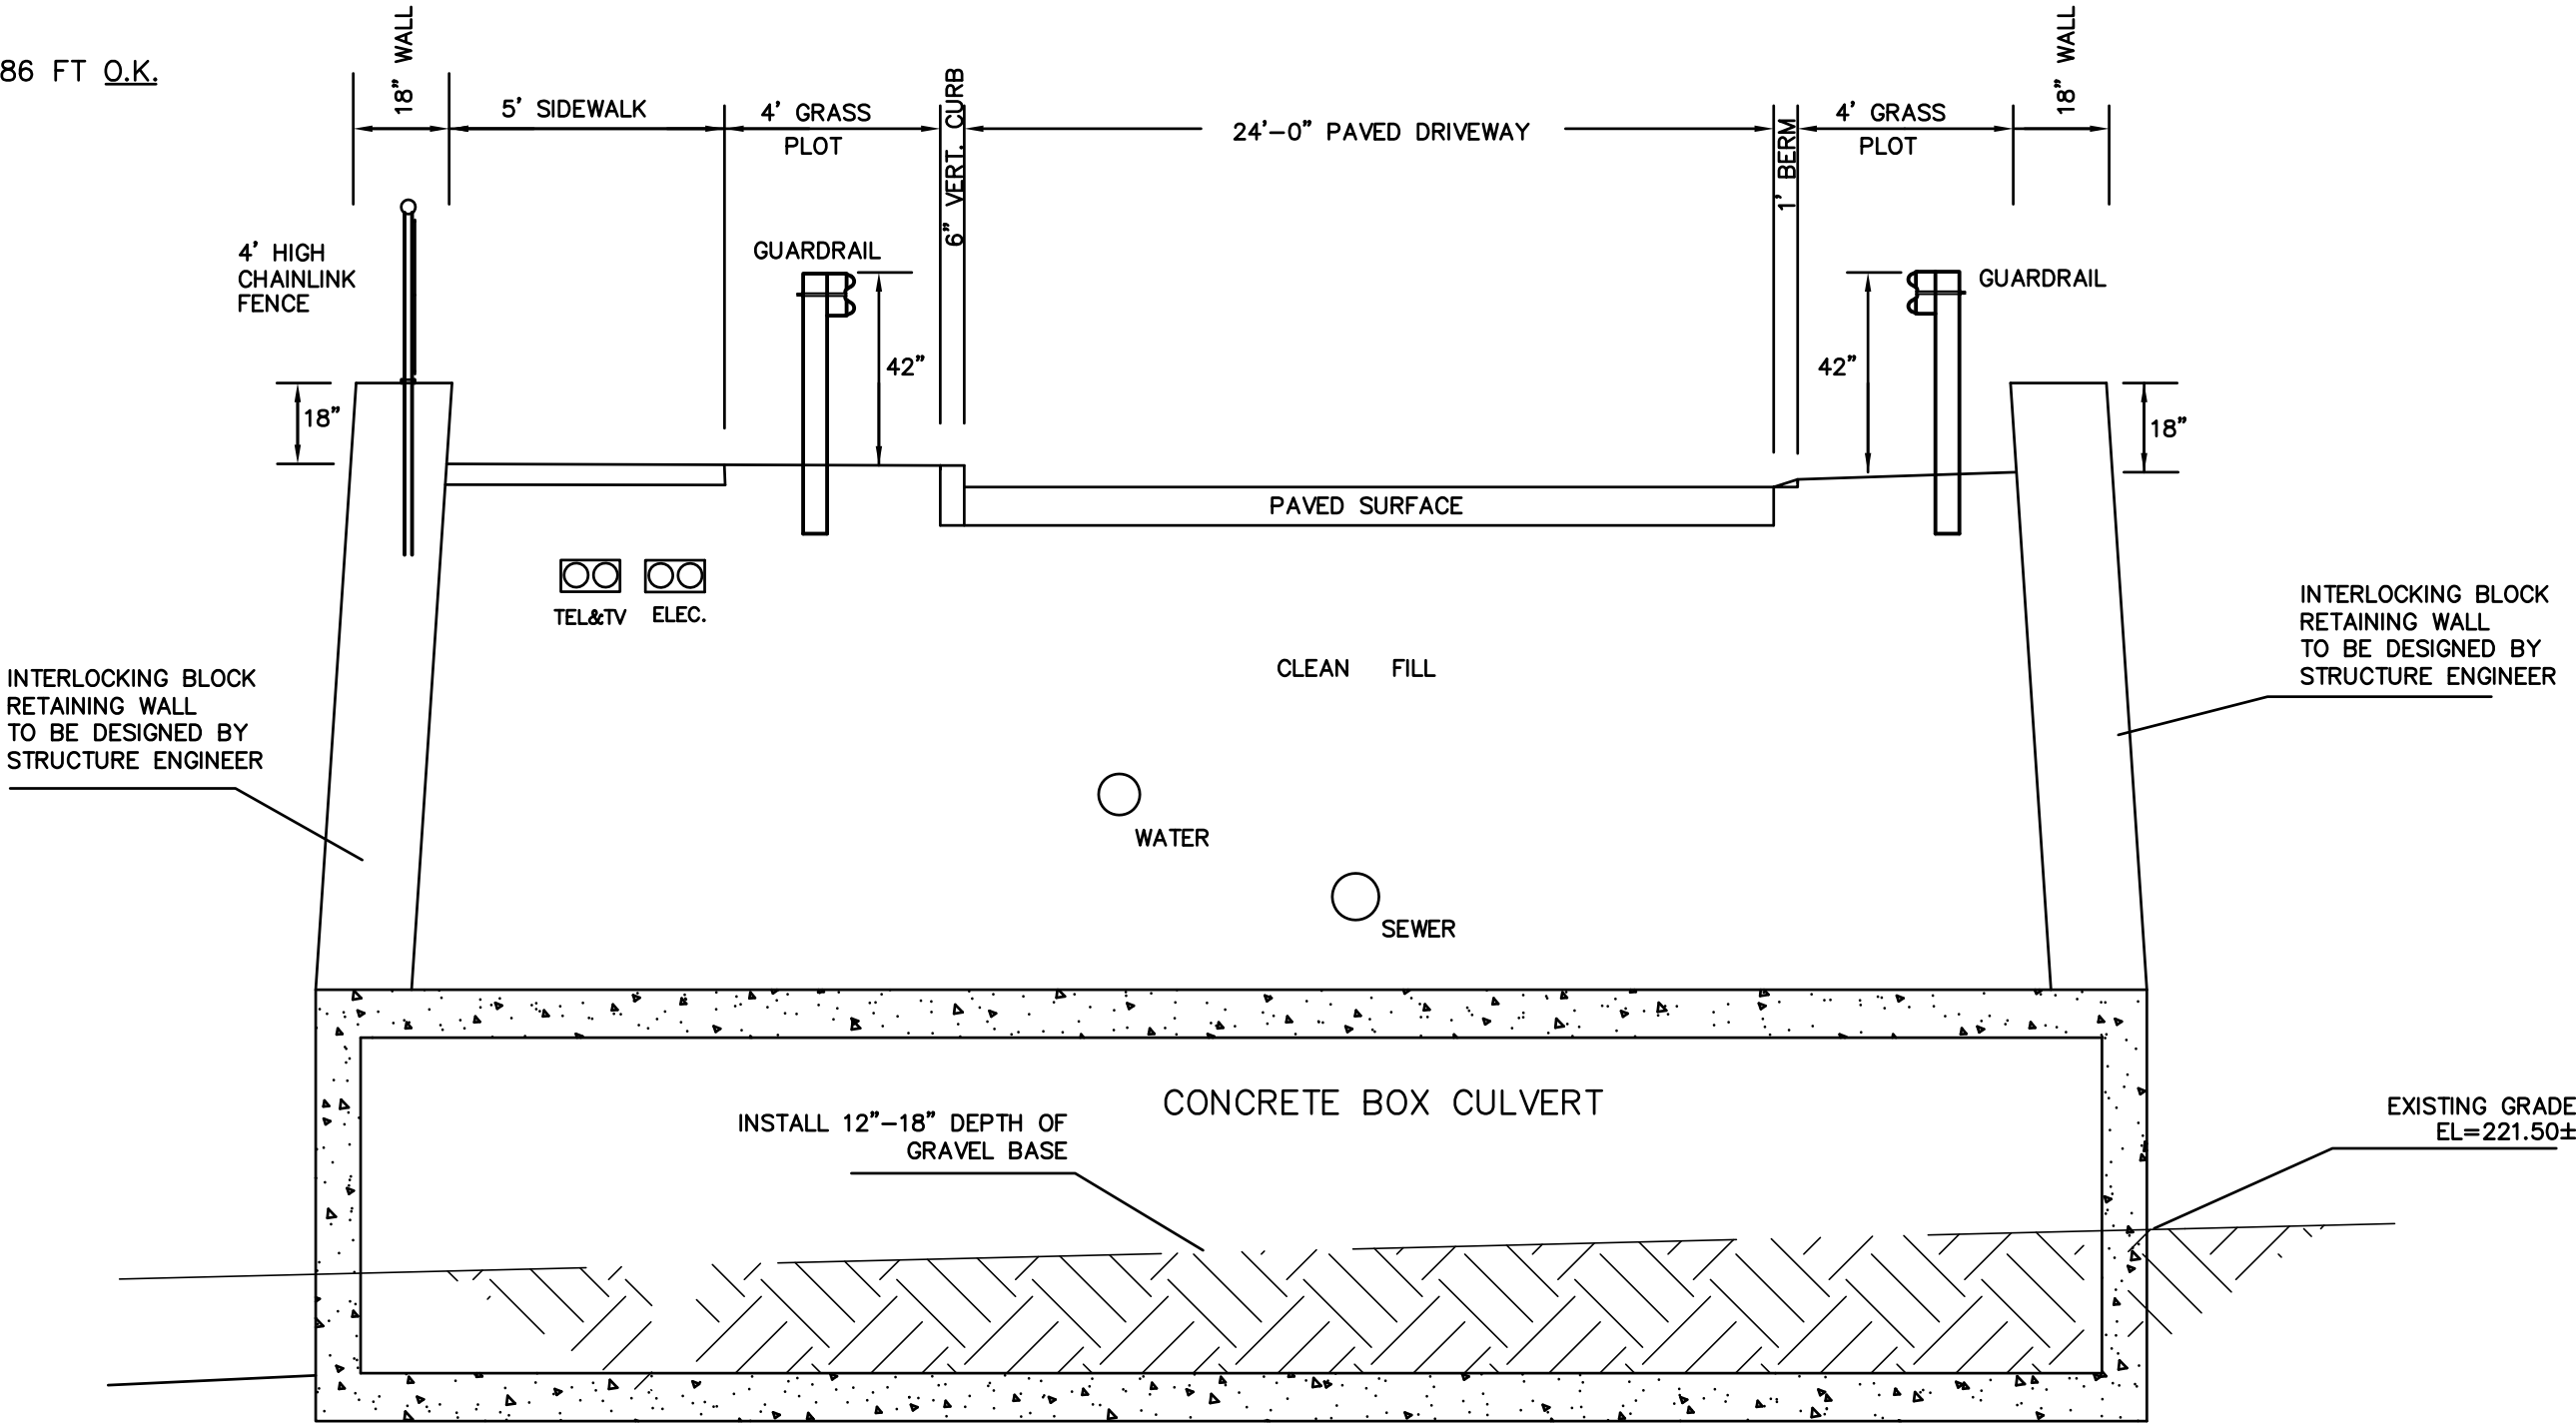

WETLAND CROSSING DETAIL

NOT TO SCALE

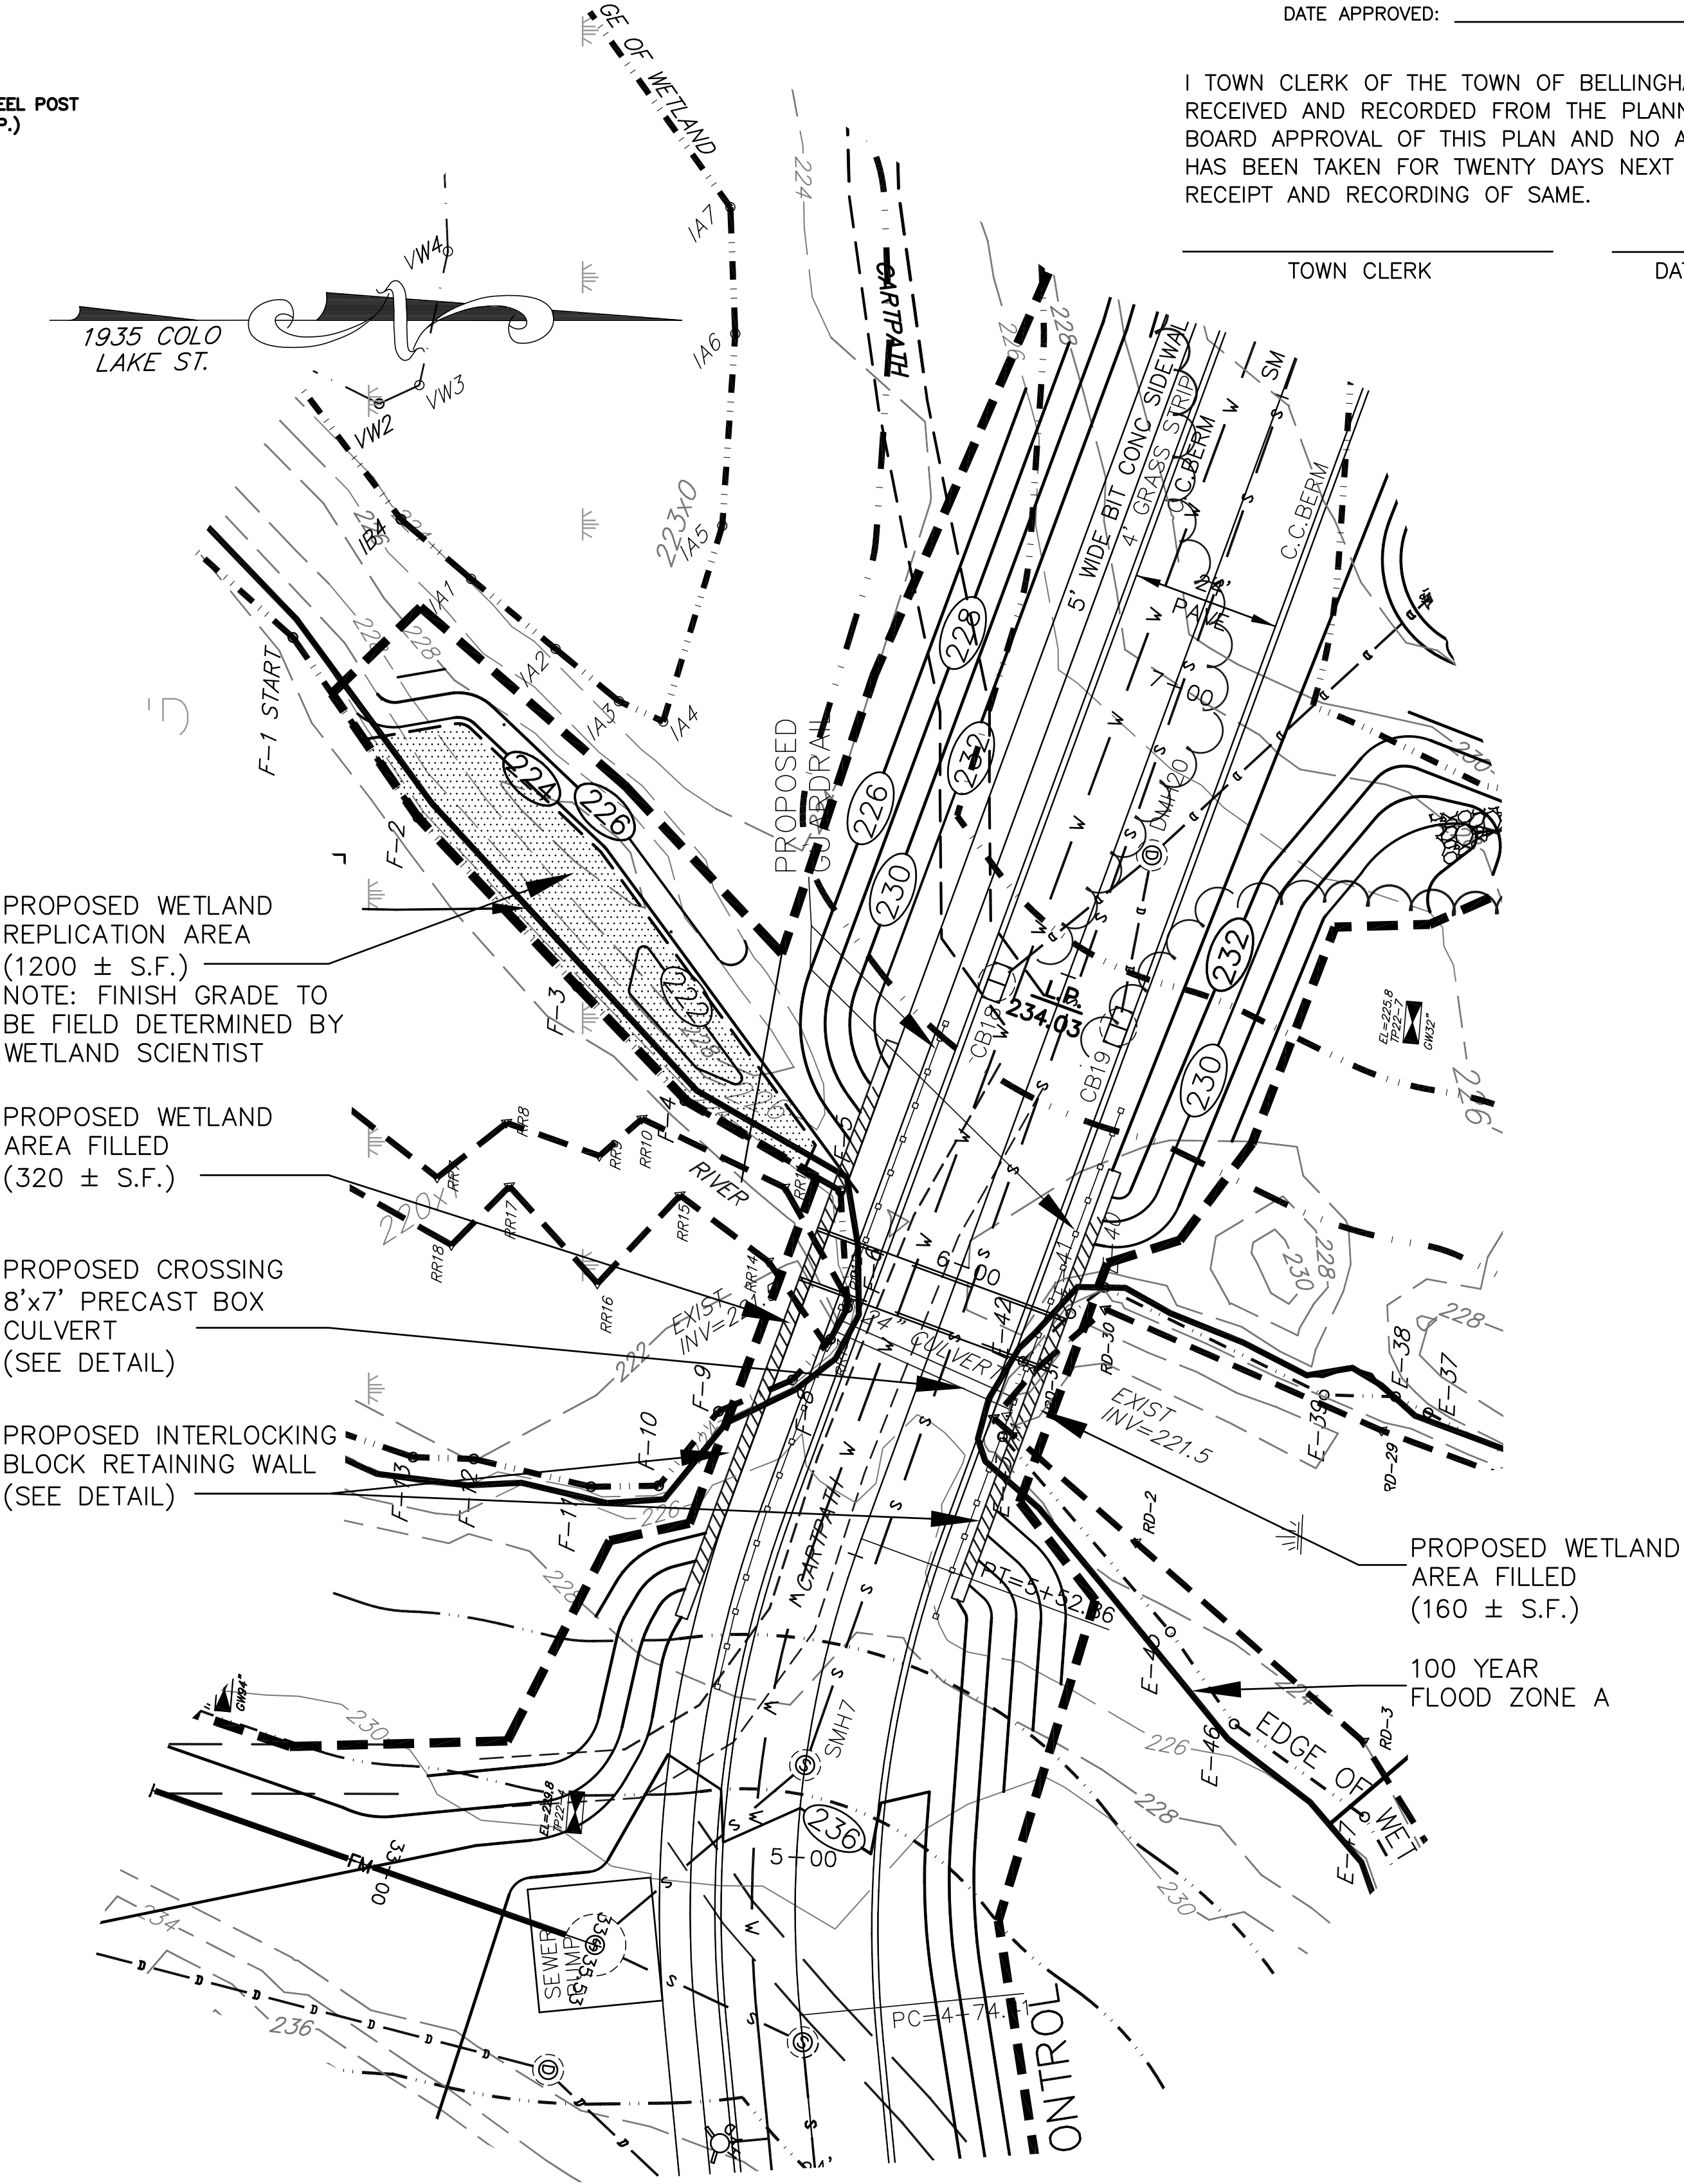

PLAN VIEW

1" = 20'

WETLAND REPLICATION PLAN

**SITE DEVELOPMENT PLAN
"PROSPECT HILL VILLAGE"
A MULTI-UNIT RESIDENTIAL DEVELOPMENT
BELLINGHAM, MASSACHUSETTS**

PREPARED FOR:
WALL STREET DEVELOPMENT CORP.
P.O. BOX 272
WESTWOOD, MASSACHUSETTS

GLM Engineering
Consultants, Inc.
19 EXCHANGE STREET
HOLLISTON, MA 01746
P: 508-429-1100
F: 508-429-7160
www.GLMengineering.com


JOB No. 16,590

DATE: November 30, 2024

SCALE: 1" = 20'

SHEET: 43 of 43

PLAN #: 27,871

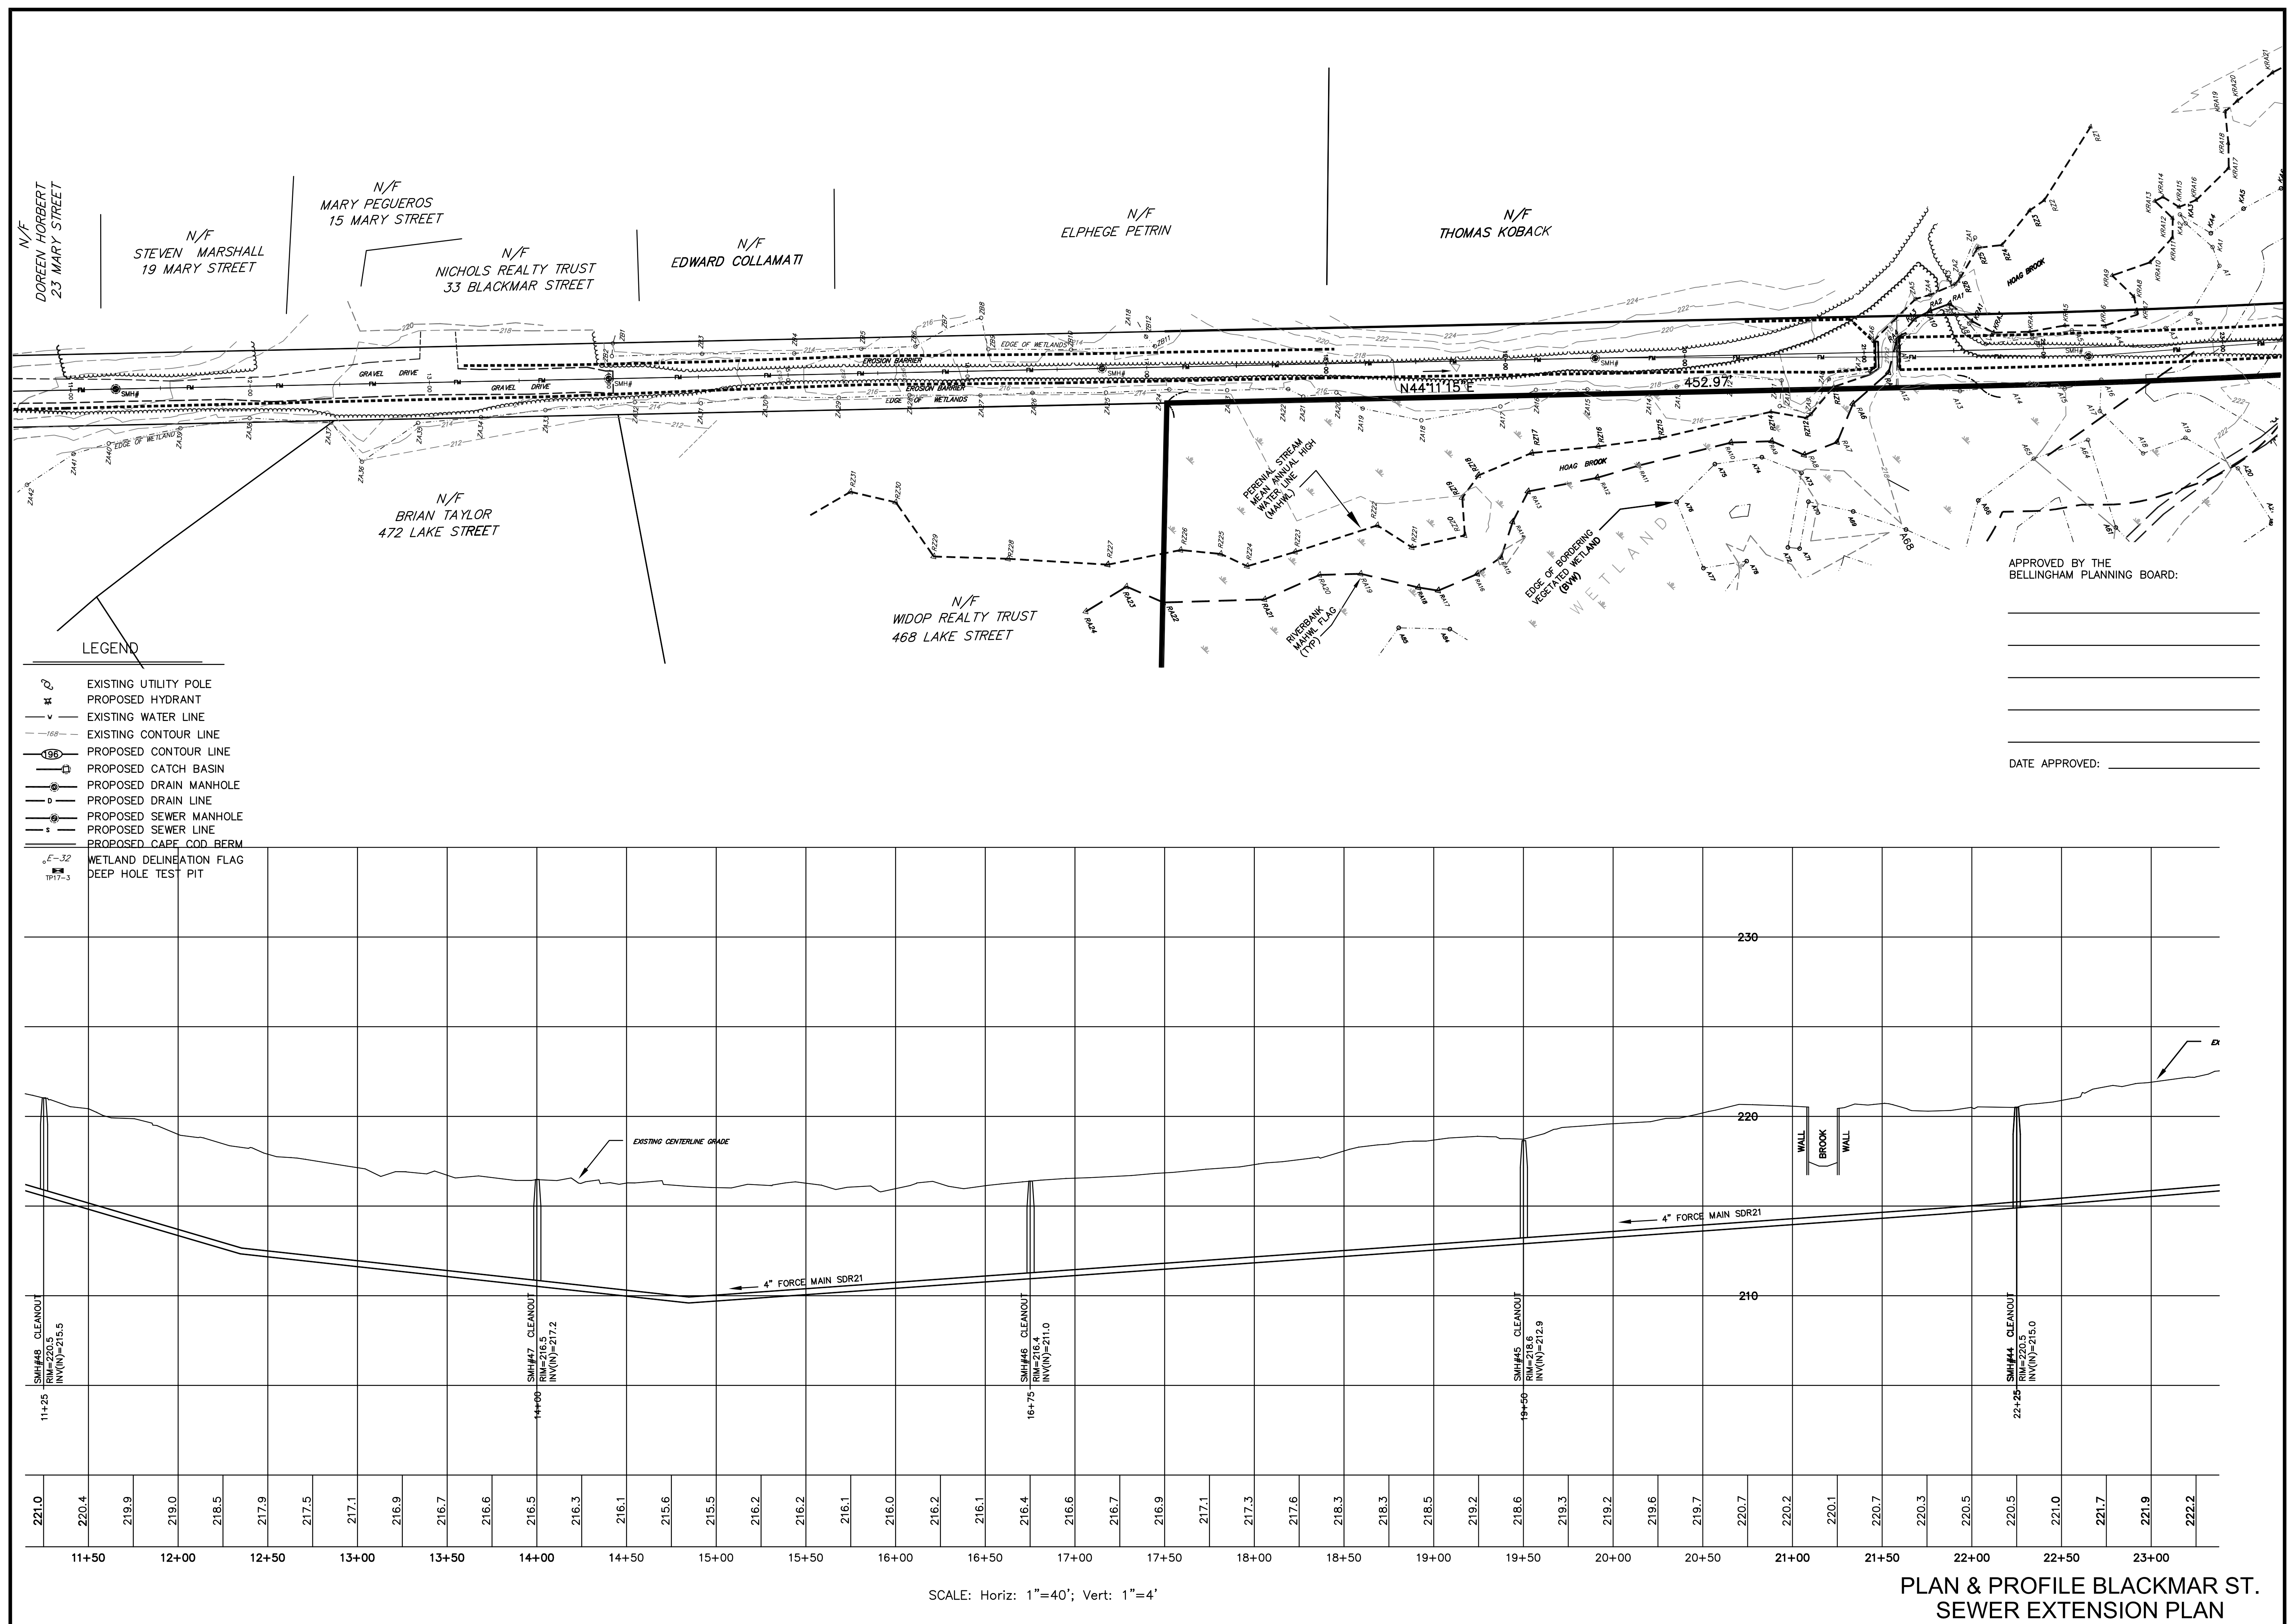

SEWER EXTENSION PLAN "PROSPECT HILL VILLAGE" A MULTI-UNIT RESIDENTIAL DEVELOPMENT BELLINGHAM, MASSACHUSETTS PREPARED FOR: WALL STREET DEVELOPMENT CORP. P.O. BOX 272 WESTWOOD, MASSACHUSETTS									REVISIONS				
									No.	DATE	DESCRIPTION		
 Engineering Consultants, Inc. 19 EXCHANGE STREET HOLLISTON, MA 01746 P: 508-429-1100 F: 508-429-7160 www.GLMengineering.com										JOB No.		16,590	
DATE:		AUG. 12, 2024											
SCALE:		1"= 40'											
SHEET:		S3 OF 4											
PLAN #:		27,871											

