

# SPECIAL RESIDENTIAL TOWNHOUSE DEVELOPMENT PLAN

## "PROSPECT HILL VILLAGE"

### A MULTI-UNIT RESIDENTIAL DEVELOPMENT

### BELLINGHAM, MASSACHUSETTS

Date: November 30, 2023

#### PLAN REFERENCE:

NORFOLK COUNTY REGISTRY OF DEEDS  
FILE AS PAGE 80, PL.BK. 706  
FILE AS PAGE 81, PL.BK. 706  
FILE AS PAGE 30, PL.BK. 713  
PLAN No.712 OF 1985  
PLAN No.425 OF 1960  
PLAN BOOK 323 ( No.712 OF 1985 )  
PLAN BOOK 388 ( No.1176 OF 1989 )  
PLAN BOOK 234 ( No.976 OF 1972 )  
PLAN BOOK 231 ( No.392 OF 1972 )  
RECORD BOOK 861, PAGE 506

#### ASSESSOR'S REFERENCE:

FRANKLIN:  
MAP 309, LOT 018  
MAP 308, LOT 079  
BELLINGHAM:  
MAP 69, LOT 87  
MAP 65, LOT 22  
MAP 65, LOT 20

#### ZONING CLASSIFICATIONS:

WATER RESOURCE DISTRICT

AGRICULTURAL

LOT AREA:

Single Family: 80,000 s.f.

Two Family: 160,000 s.f.

FRONTAGE: 200'

SETBACKS:

Front: 30'

Side: 15'

REAR: 20'

#### LAND AREA:

| PARCEL      | AREA(s.f.) | AREA(Franklin)(s.f.) |
|-------------|------------|----------------------|
| Parcel 1A-R | 1,340,906  | 102,514              |
| Lot 7       | 1,445,804  | 68,095               |
| Parcel 3A   | 41,836     | 8,166                |
| Parcel 1    | 297,228    | 0                    |
| Parcel 2    | 167,808    | 0                    |
| Parcel      | 23,957     | 13,967               |
| TOTAL       | 3,317,539  | 192,742              |

Total Land Bellingham: 3,124,797 (71.7±AC)

#### ZONING SECTION 240-101 TOWNHOUSE DWELLINGS:

REQUIRED PROVIDED  
MIN LOT AREA: 20 AC. 71.7 AC.

UNITS ALLOWED: 10,000 s.f./Bedroom

3,124,797 s.f./10,000 = 312 Bedrooms


2-Bedroom Units: 312 / 2 = 156 Units

Proposed 156 Units (52 Buildings)

#### NOTES:

1. THIS PLAN IS THE RESULT OF AN ON-THE-GROUND SURVEY CONDUCTED BY GLM ENGINEERING CONSULTANTS, INC.. THE UTILITY LOCATIONS DEPICTED ON THIS PLAN ARE BASED ON FIELD OBSERVATIONS MADE BY GLM ENGINEERING CONSULTANTS, INC., DIGSAFE PAINT-INDICATORS AND/OR RECORD PLAN LOCATIONS. GLM ENGINEERING CONSULTANTS, INC., DOES NOT WARRANT THAT ALL UTILITIES ARE SHOWN OR THAT UTILITIES THAT ARE DEPICTED ARE SHOWN IN THE CORRECT LOCATION OR WITH THE PROPER MATERIAL DESIGNATION. GLM ENGINEERING CONSULTANTS, INC. DOES NOT WARRANT OR PROVIDE AN EXPRESS OR IMPLIED WARRANTY THAT ALL SUBSURFACE IMPROVEMENTS ARE SHOWN CORRECTLY, INCLUDING BUT NOT LIMITED TO UTILITIES, UNDERGROUND VAULTS, TANKS OR CHAMBERS, DUCT BANKS AND/OR OTHER MAN-MADE UNDERGROUND IMPROVEMENTS. GLM ENGINEERING CONSULTANTS, INC. DOES NOT WARRANT THE LOCATION NOR CHARACTER OR SURFACE IMPROVEMENTS, THE OBSERVATION OF WHICH WAS OBSCURED AT THE TIME OF THE SURVEY.

2. THE PROPERTY DESCRIBED ON THIS SURVEY LIES WITHIN ZONE 'X' AND ZONE 'A' A SPECIAL FLOOD HAZARD AREA AS DEFINED BY THE FEDERAL EMERGENCY MANAGEMENT AGENCY. THE PROPERTY IS IDENTIFIED AS MAP NUMBER 2502100304E, EFFECTIVE DATE 07/17/2012. FLOOD ZONE 'A' IS LOCATED WITHIN THE BOREDERING VEGETATED WETLAND AREA.

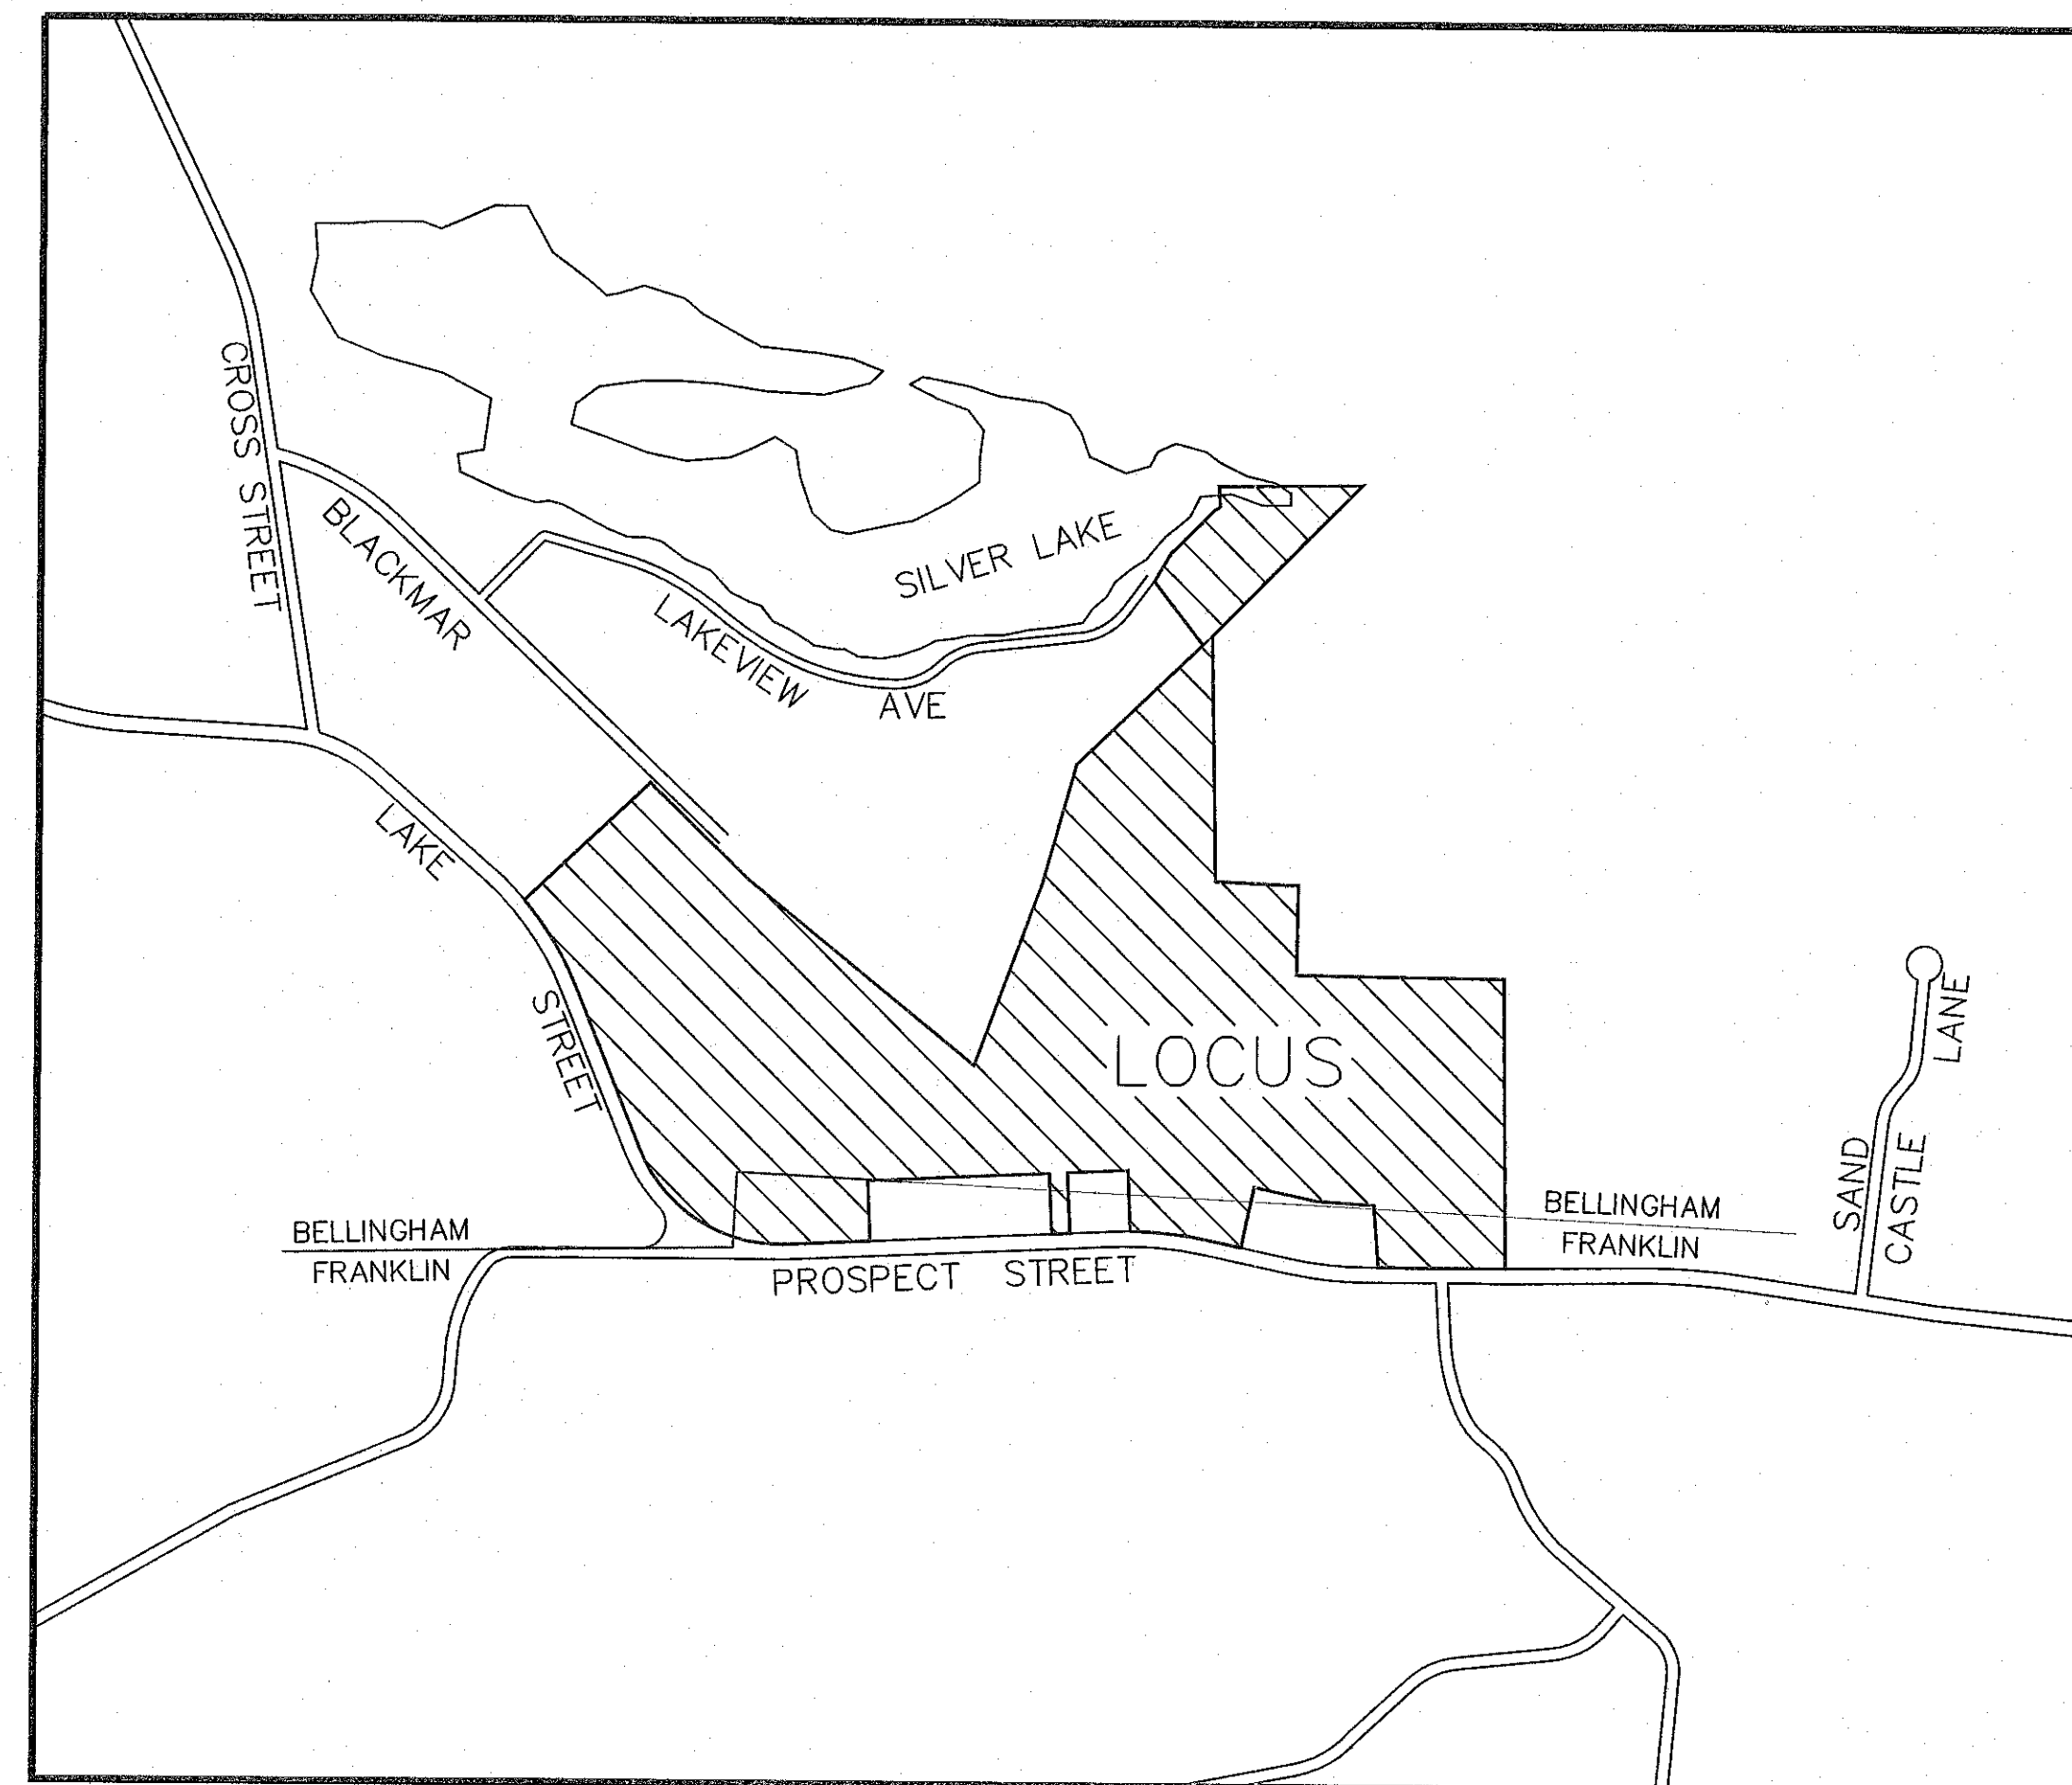

LOCUS MAP  
1"=800'

PREPARED BY:

**GLM** ENGINEERING  
CONSULTANTS, INC.

19 EXCHANGE STREET

HOLLISTON, MASSACHUSETTS 01746

(508)429-1100

fax:(508)429-7160

OWNER & APPLICANT:

WALL STREET DEVELOPMENT CORP.

P.O. BOX 272



WESTWOOD, MASSACHUSETTS

APPROVED BY THE  
BELLINGHAM PLANNING BOARD:

DATE APPROVED:

#### SHEET INDEX

| SHEET NO. | DESCRIPTION                       |
|-----------|-----------------------------------|
| 1         | COVER SHEET                       |
| 2         | EXISTING CONDITIONS-KEY SHEET     |
| 3         | EXISTING CONDITIONS               |
| 4         | EXISTING CONDITIONS               |
| 5         | EXISTING CONDITIONS               |
| 6         | EXISTING CONDITIONS               |
| 7         | EXISTING CONDITIONS               |
| 8         | EXISTING CONDITIONS               |
| 9         | EXISTING CONDITIONS               |
| 10        | LAYOUT-KEY SHEET                  |
| 11        | LAYOUT                            |
| 12        | LAYOUT                            |
| 13        | LAYOUT                            |
| 14        | LAYOUT                            |
| 15        | LAYOUT                            |
| 16        | LAYOUT                            |
| 17        | GRADING & DRAINAGE-KEY SHEET      |
| 18        | GRADING & DRAINAGE                |
| 19        | GRADING & DRAINAGE                |
| 20        | GRADING & DRAINAGE                |
| 21        | GRADING & DRAINAGE                |
| 22        | GRADING & DRAINAGE                |
| 23        | GRADING & DRAINAGE                |
| 24        | PLAN & PROFILE (ROAD A)           |
| 25        | PLAN & PROFILE (ROAD B)           |
| 26        | PLAN & PROFILE (ROAD C)           |
| 27        | PLAN & PROFILE (ROAD C)           |
| 28        | PLAN & PROFILE (ROAD C)           |
| 29        | PLAN & PROFILE (ROAD D)           |
| 30        | PLAN & PROFILE (ROAD D)           |
| 31        | PLAN & PROFILE (EMERGENCY ACCESS) |
| 32        | PLAN & PROFILE (ROAD E)           |
| 33        | EROSION CONTROL PLAN              |
| 34        | EROSION CONTROL PLAN              |
| 35        | EROSION CONTROL PLAN              |
| 36        | EROSION CONTROL PLAN              |
| 37        | DETAILS                           |
| 38        | DETAILS                           |
| 39        | DETAILS                           |
| 40        | DETAILS                           |
| 41        | DETAILS                           |
| 42        | DETAILS                           |
| 43        | WETLAND REPLICATION               |

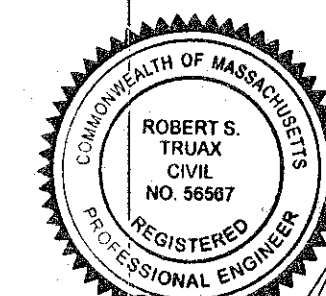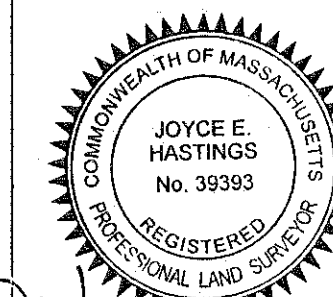

|         |               |
|---------|---------------|
| JOB No. | 16,660        |
| DATE:   | NOV. 30, 2023 |
| SCALE:  | As shown      |
| SHEET:  | 1 of 43       |
| PLAN #: | 27,871        |















1935 COLO  
LAKE ST.

REBAR(F)

0.60'  
0.28'  
572.88'  
639.49'

TOWN OF BELLINGHAM  
MAP 65, LOT 1  
(BOOK LC 424, PAGE 84)

N74°17'23"W

N02°29'16"E

275.00'

S89°06'32"E

296.55'

EDGE OF BORDERING  
VEGETATED WETLAND  
(BVW)

WETLAND

100YR  
FLOOD  
ZONE A

RIVER BANK

100YR  
FLOOD  
ZONE A

RIVER BANK

EXISTING CONDITIONS

SITE DEVELOPMENT PLAN  
"PROSPECT HILL VILLAGE"  
A MULTI-UNIT RESIDENTIAL DEVELOPMENT  
BELLINGHAM, MASSACHUSETTS

GLM Engineering  
Consultants, Inc.  
19 EXCHANGE STREET  
HOLLISTON, MA 01746  
P: 508-429-1100  
F: 508-429-7160  
www.GLMengineering.com

JOB No. 16,590  
DATE: NOV. 30, 2023  
SCALE: 1"=40'  
SHEET: 5 of 43  
PLAN #: 27,871

REVISIONS

No DATE

DESCRIPTION








1935 COLO  
LAKE ST.

TOWN OF BELLINGHAM  
MAP 61, LOT 1A  
(BOOK 4992, PAGE 657)

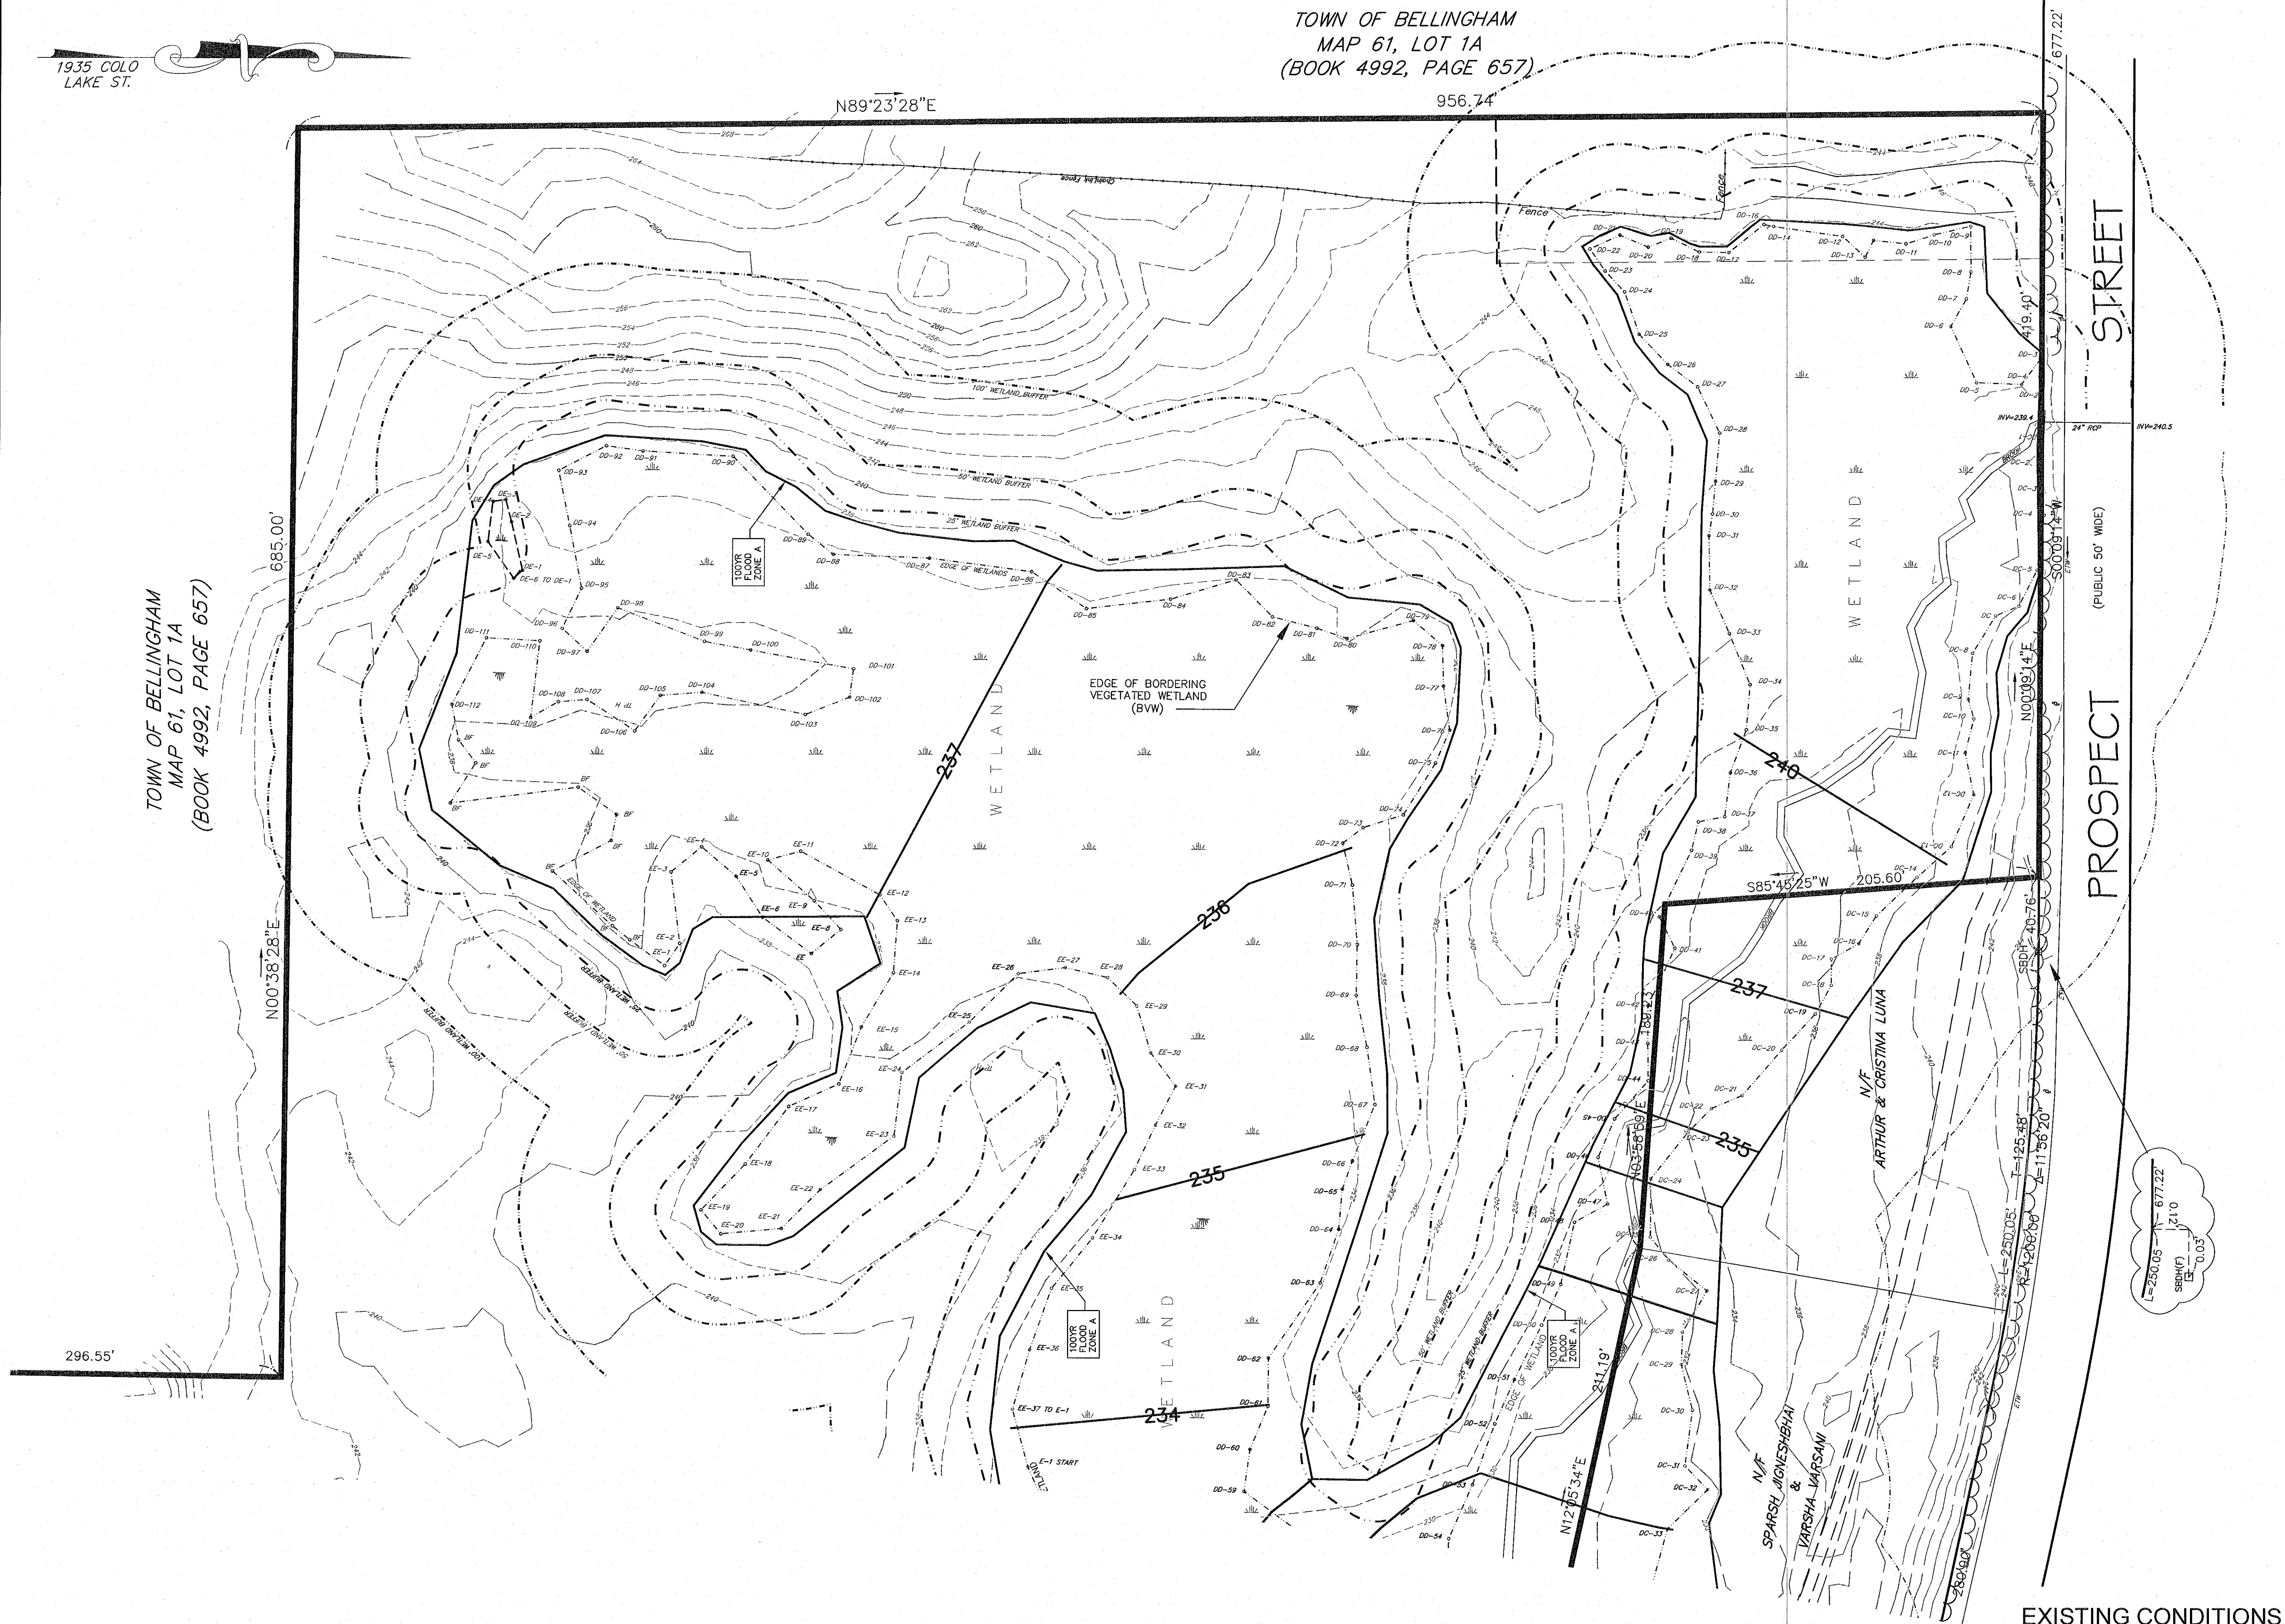

## EXISTING CONDITIONS

[illegible]



[illegible]



N/F  
WIDOP REALTY TRUST  
468 LAKE ST  
BELLINGHAM MA.  
MAP 69, LOT 86C  
(BOOK 11312, PAGE 607)

1935 COLO  
LAKE ST.

TOWN OF BELLINGHAM  
MAP 65, LOT 1  
(BOOK LC 424, PAGE 84)


SITE DEVELOPMENT PLAN  
"PROSPECT HILL VILLAGE"  
A MULTI-UNIT RESIDENTIAL DEVELOPMENT  
BELLINGHAM, MASSACHUSETTS

PREPARED FOR:  
WALL STREET DEVELOPMENT CORP.  
P.O. BOX 272  
WESTWOOD, MASSACHUSETTS

**GGLM** Engineering  
Consultants, Inc.  
19 EXCHANGE STREET  
HOLLISTON, MA 01746  
P: 508-429-1100  
F: 508-429-7160  
www.GLMengineering.com

|         |               |
|---------|---------------|
| JOB No. | 16,590        |
| DATE:   | NOV. 30, 2023 |
| SCALE:  | 1"=40'        |
| SHEET:  | 9 of 43       |
| PLAN #: | 27,871        |

| REVISIONS | DESCRIPTION |
|-----------|-------------|
| No.       | DATE        |
|           |             |
|           |             |
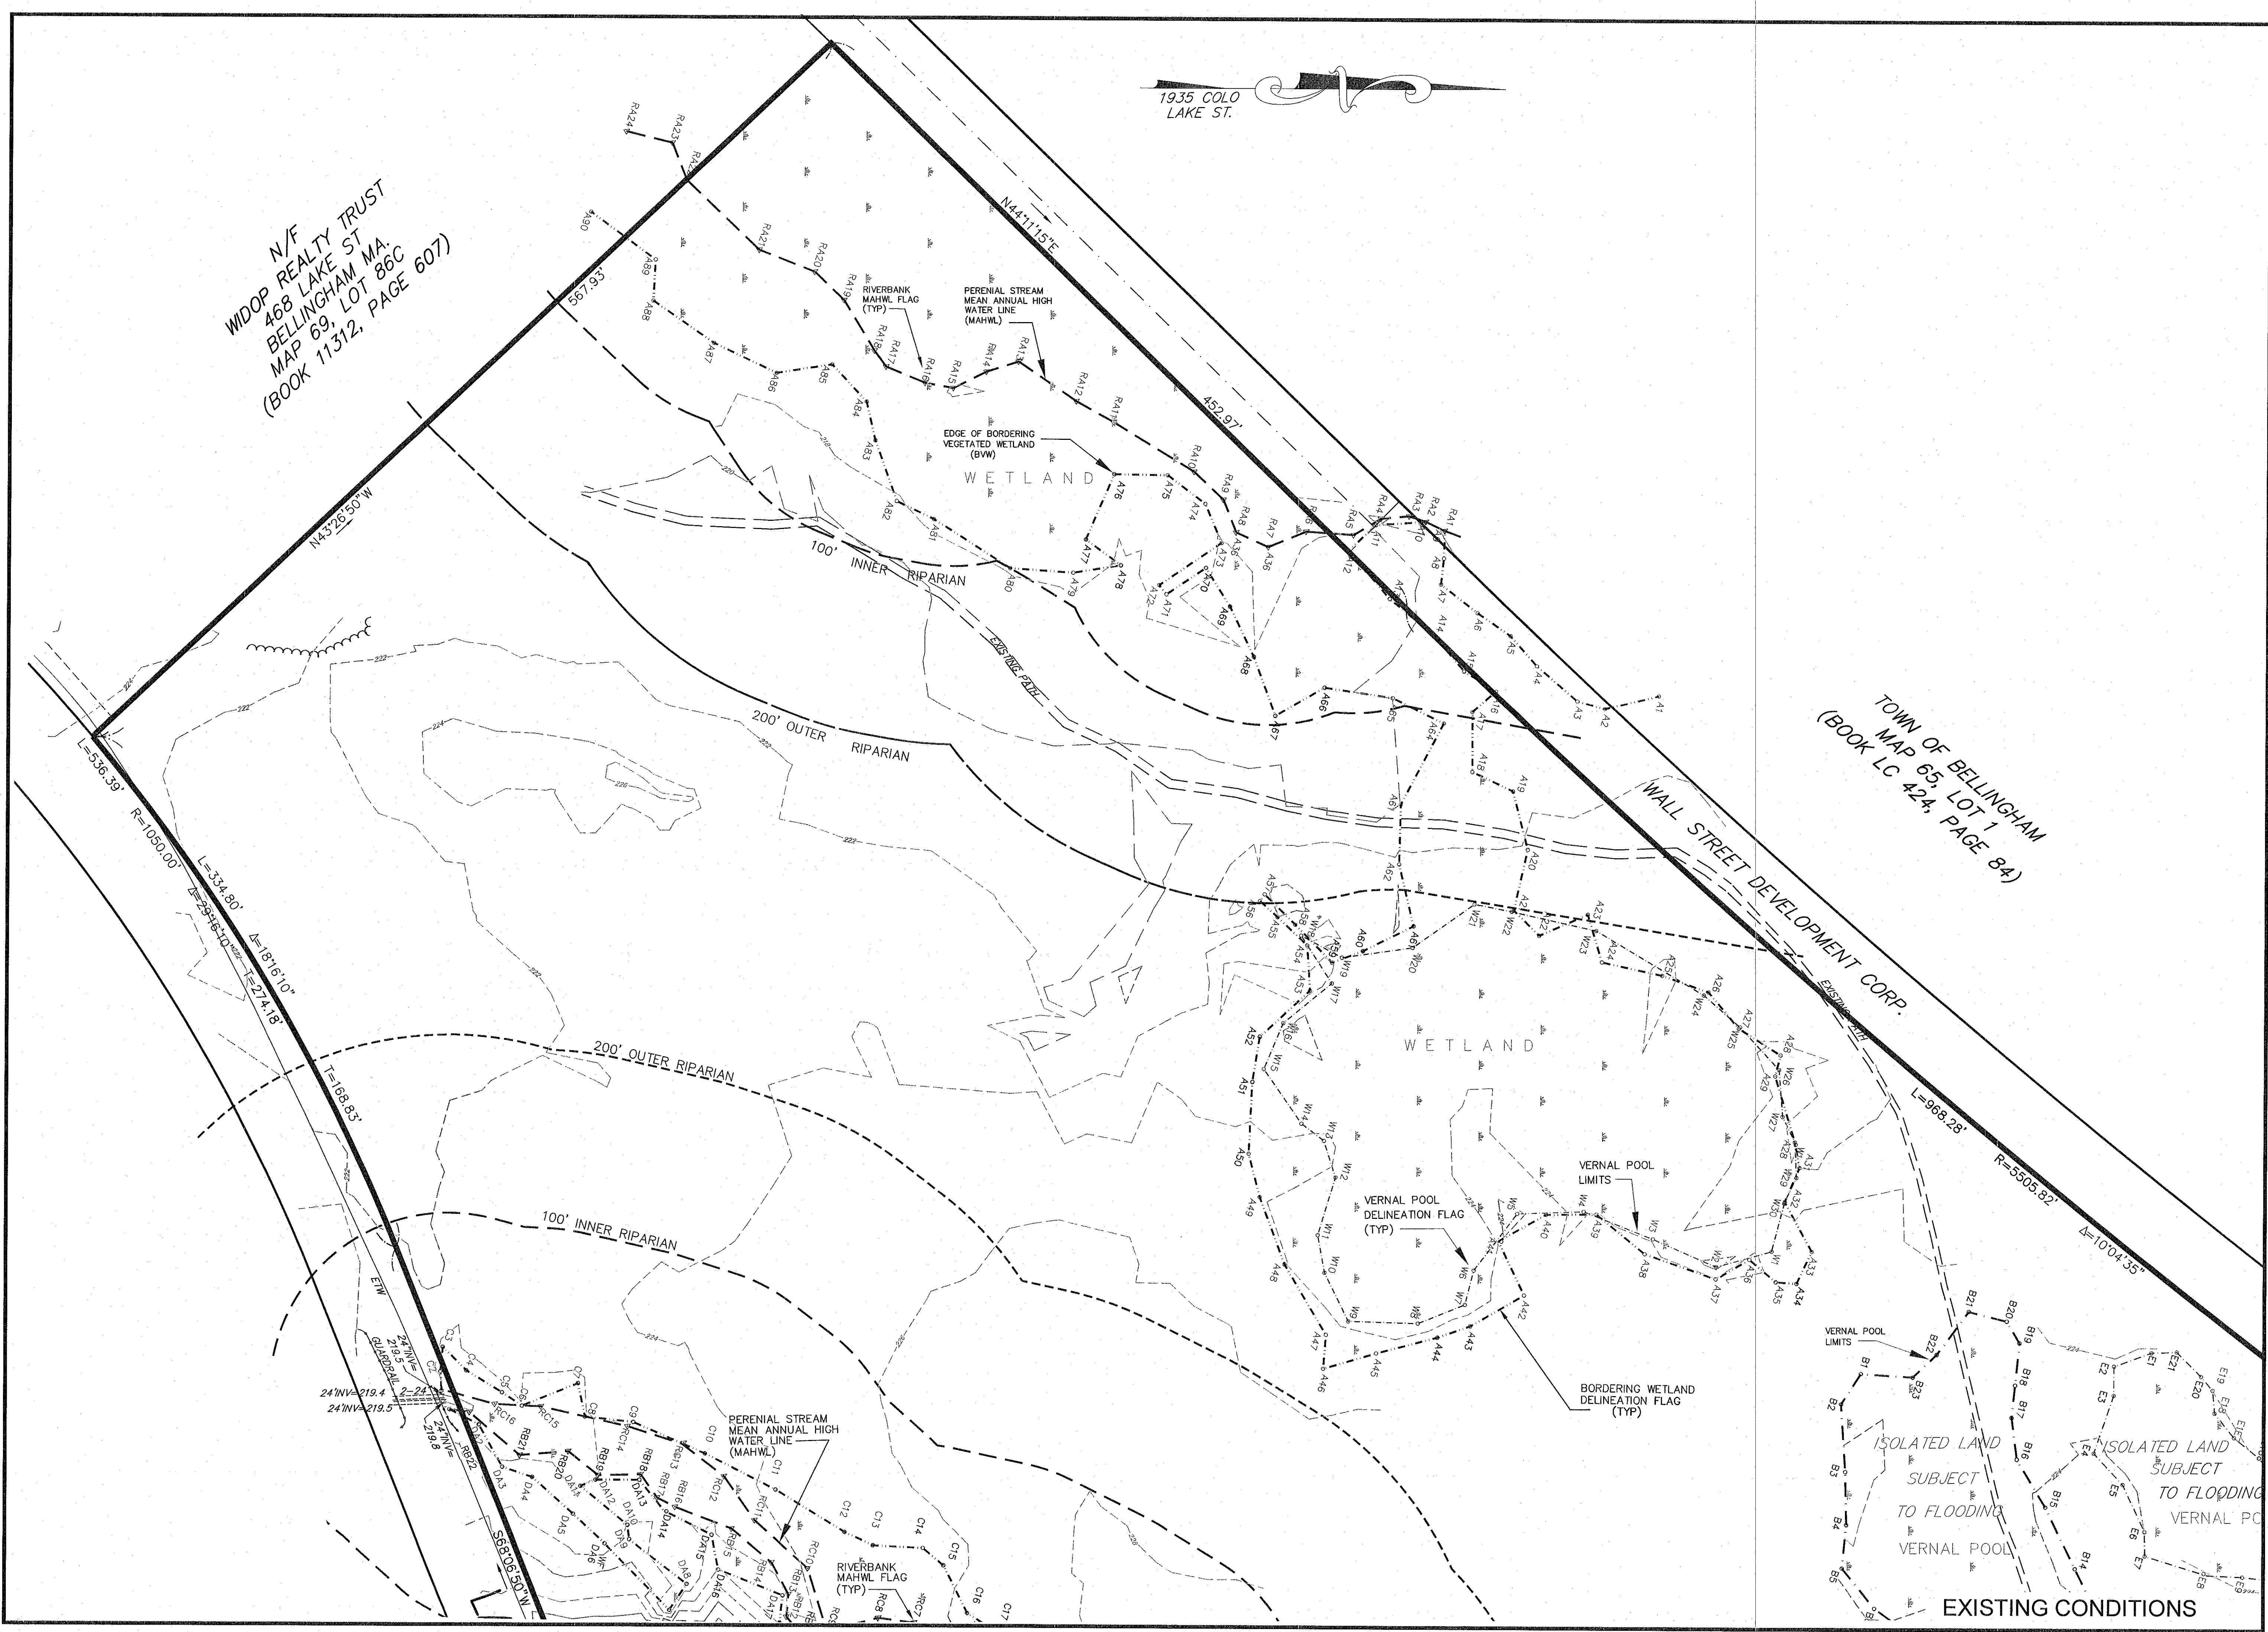















1935 COLO  
LAKE ST.

REBAR(F)

0.60  
0.28  
639.49  
572.88

TOWN OF BELLINGHAM  
MAP 65, LOT 1  
(BOOK LC 424, PAGE 84)

EDGE OF BORDERING  
VEGETATED WETLAND (BVW)

WETLAND

100YR  
FLOOD  
ZONE A

RIVER BANK

100YR  
FLOOD  
ZONE A

RIVER

RIVER BANK

LAYOUT

SITE DEVELOPMENT PLAN  
"PROSPECT HILL VILLAGE"  
A MULTI-UNIT RESIDENTIAL DEVELOPMENT  
BELLINGHAM, MASSACHUSETTS

PREPARED FOR:  
WALL STREET DEVELOPMENT CORP.  
P.O. BOX 272  
WESTWOOD, MASSACHUSETTS

GLM Engineering  
Consultants, Inc.  
19 EXCHANGE STREET  
HOLLISTON, MA 01746  
P: 508-429-1100  
F: 508-429-7160  
www.GLMengineering.com

JOB No. 16,590  
DATE: NOV. 30, 2023  
SCALE: 1"=40'  
SHEET: 13 of 43  
PLAN #: 27,871

REVISIONS

No. DATE

DESCRIPTION







1935 COLO  
LAKE ST.

TOWN OF BELLINGHAM  
MAP 61, LOT 1A  
(BOOK 4992, PAGE 657)

N89°23'28"E


956.74'

TOWN OF BELLINGHAM  
MAP 61, LOT 1A  
(BOOK 4992, PAGE 657)

685.00'

N00°38'28"E

296.55'

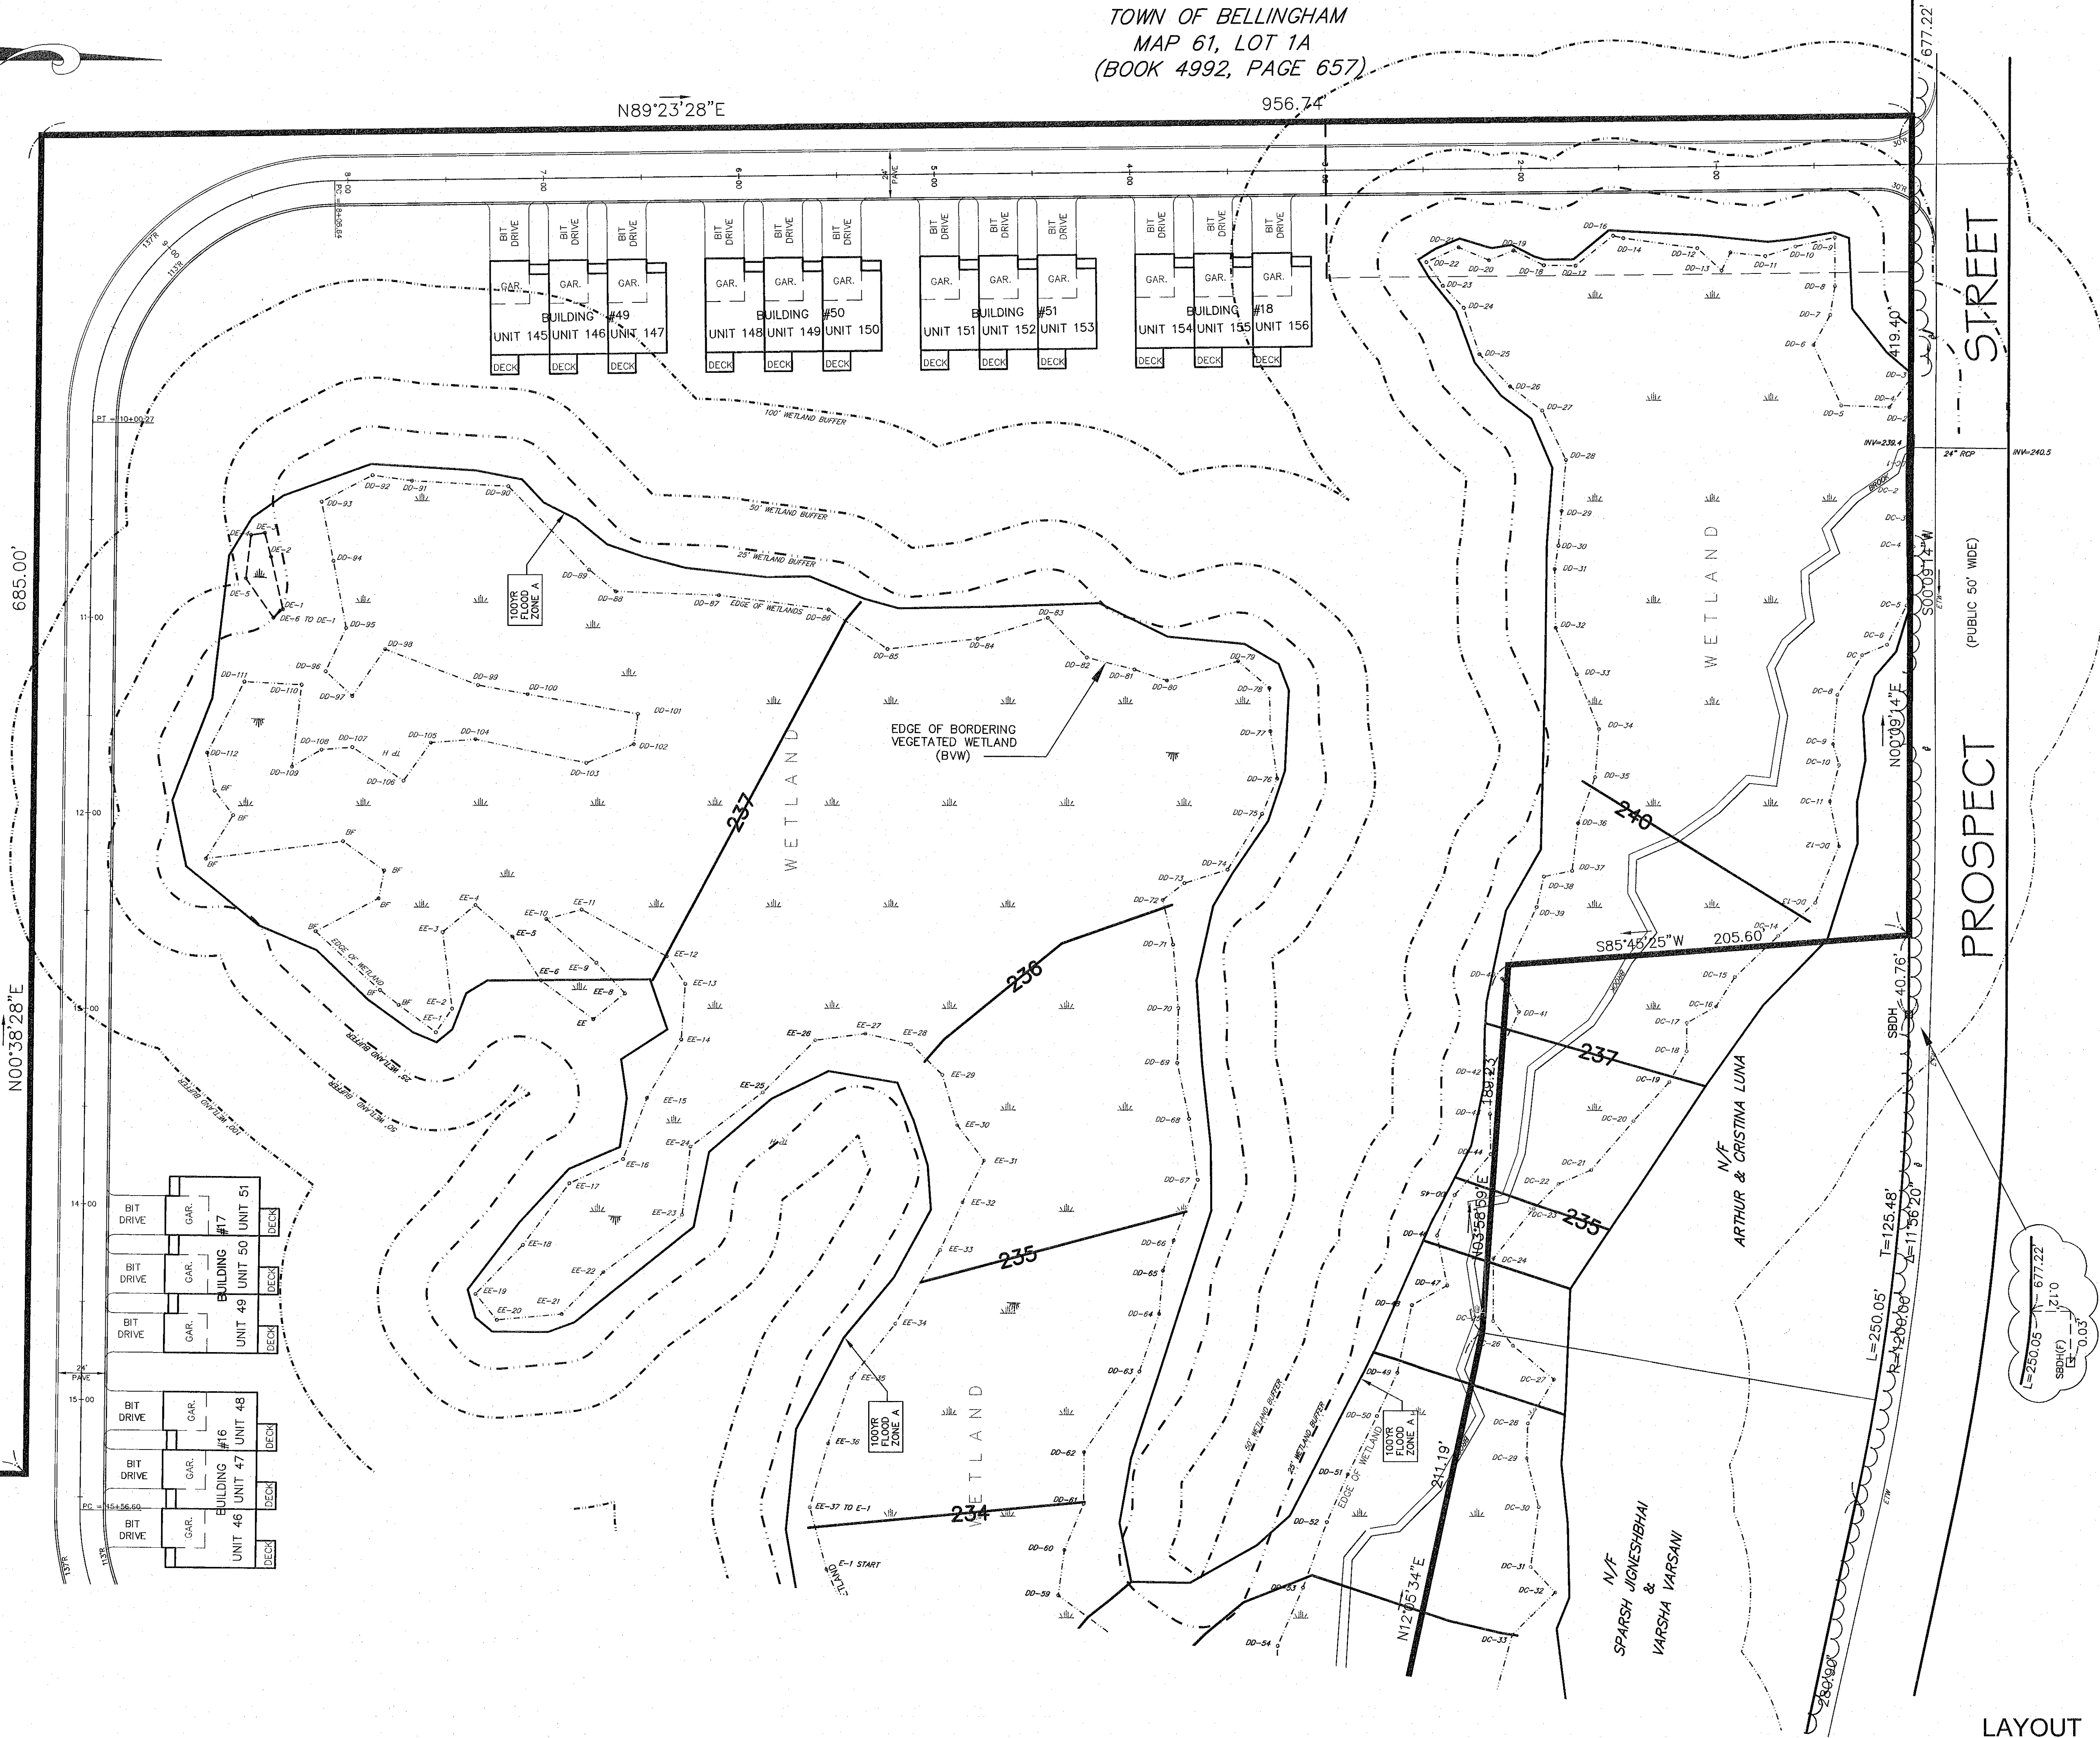

SITE DEVELOPMENT PLAN  
"PROSPECT HILL VILLAGE"  
A MULTI-UNIT RESIDENTIAL DEVELOPMENT  
BELLINGHAM, MASSACHUSETTS

PREPARED FOR:  
WALL STREET DEVELOPMENT CORP.  
P.O. BOX 272  
WESTWOOD, MASSACHUSETTS

GLM Engineering  
Consultants, Inc.  
19 EXCHANGE STREET  
HOLLISTON, MA 01746  
P: 508-429-1100  
F: 508-429-7160  
www.GLMengineering.com


JOB No. 16,590  
DATE: NOV. 30, 2023  
SCALE: 1"=40'  
SHEET: 15 of 43  
PLAN #: 27,871

REVISIONS


No. DATE

DESCRIPTION



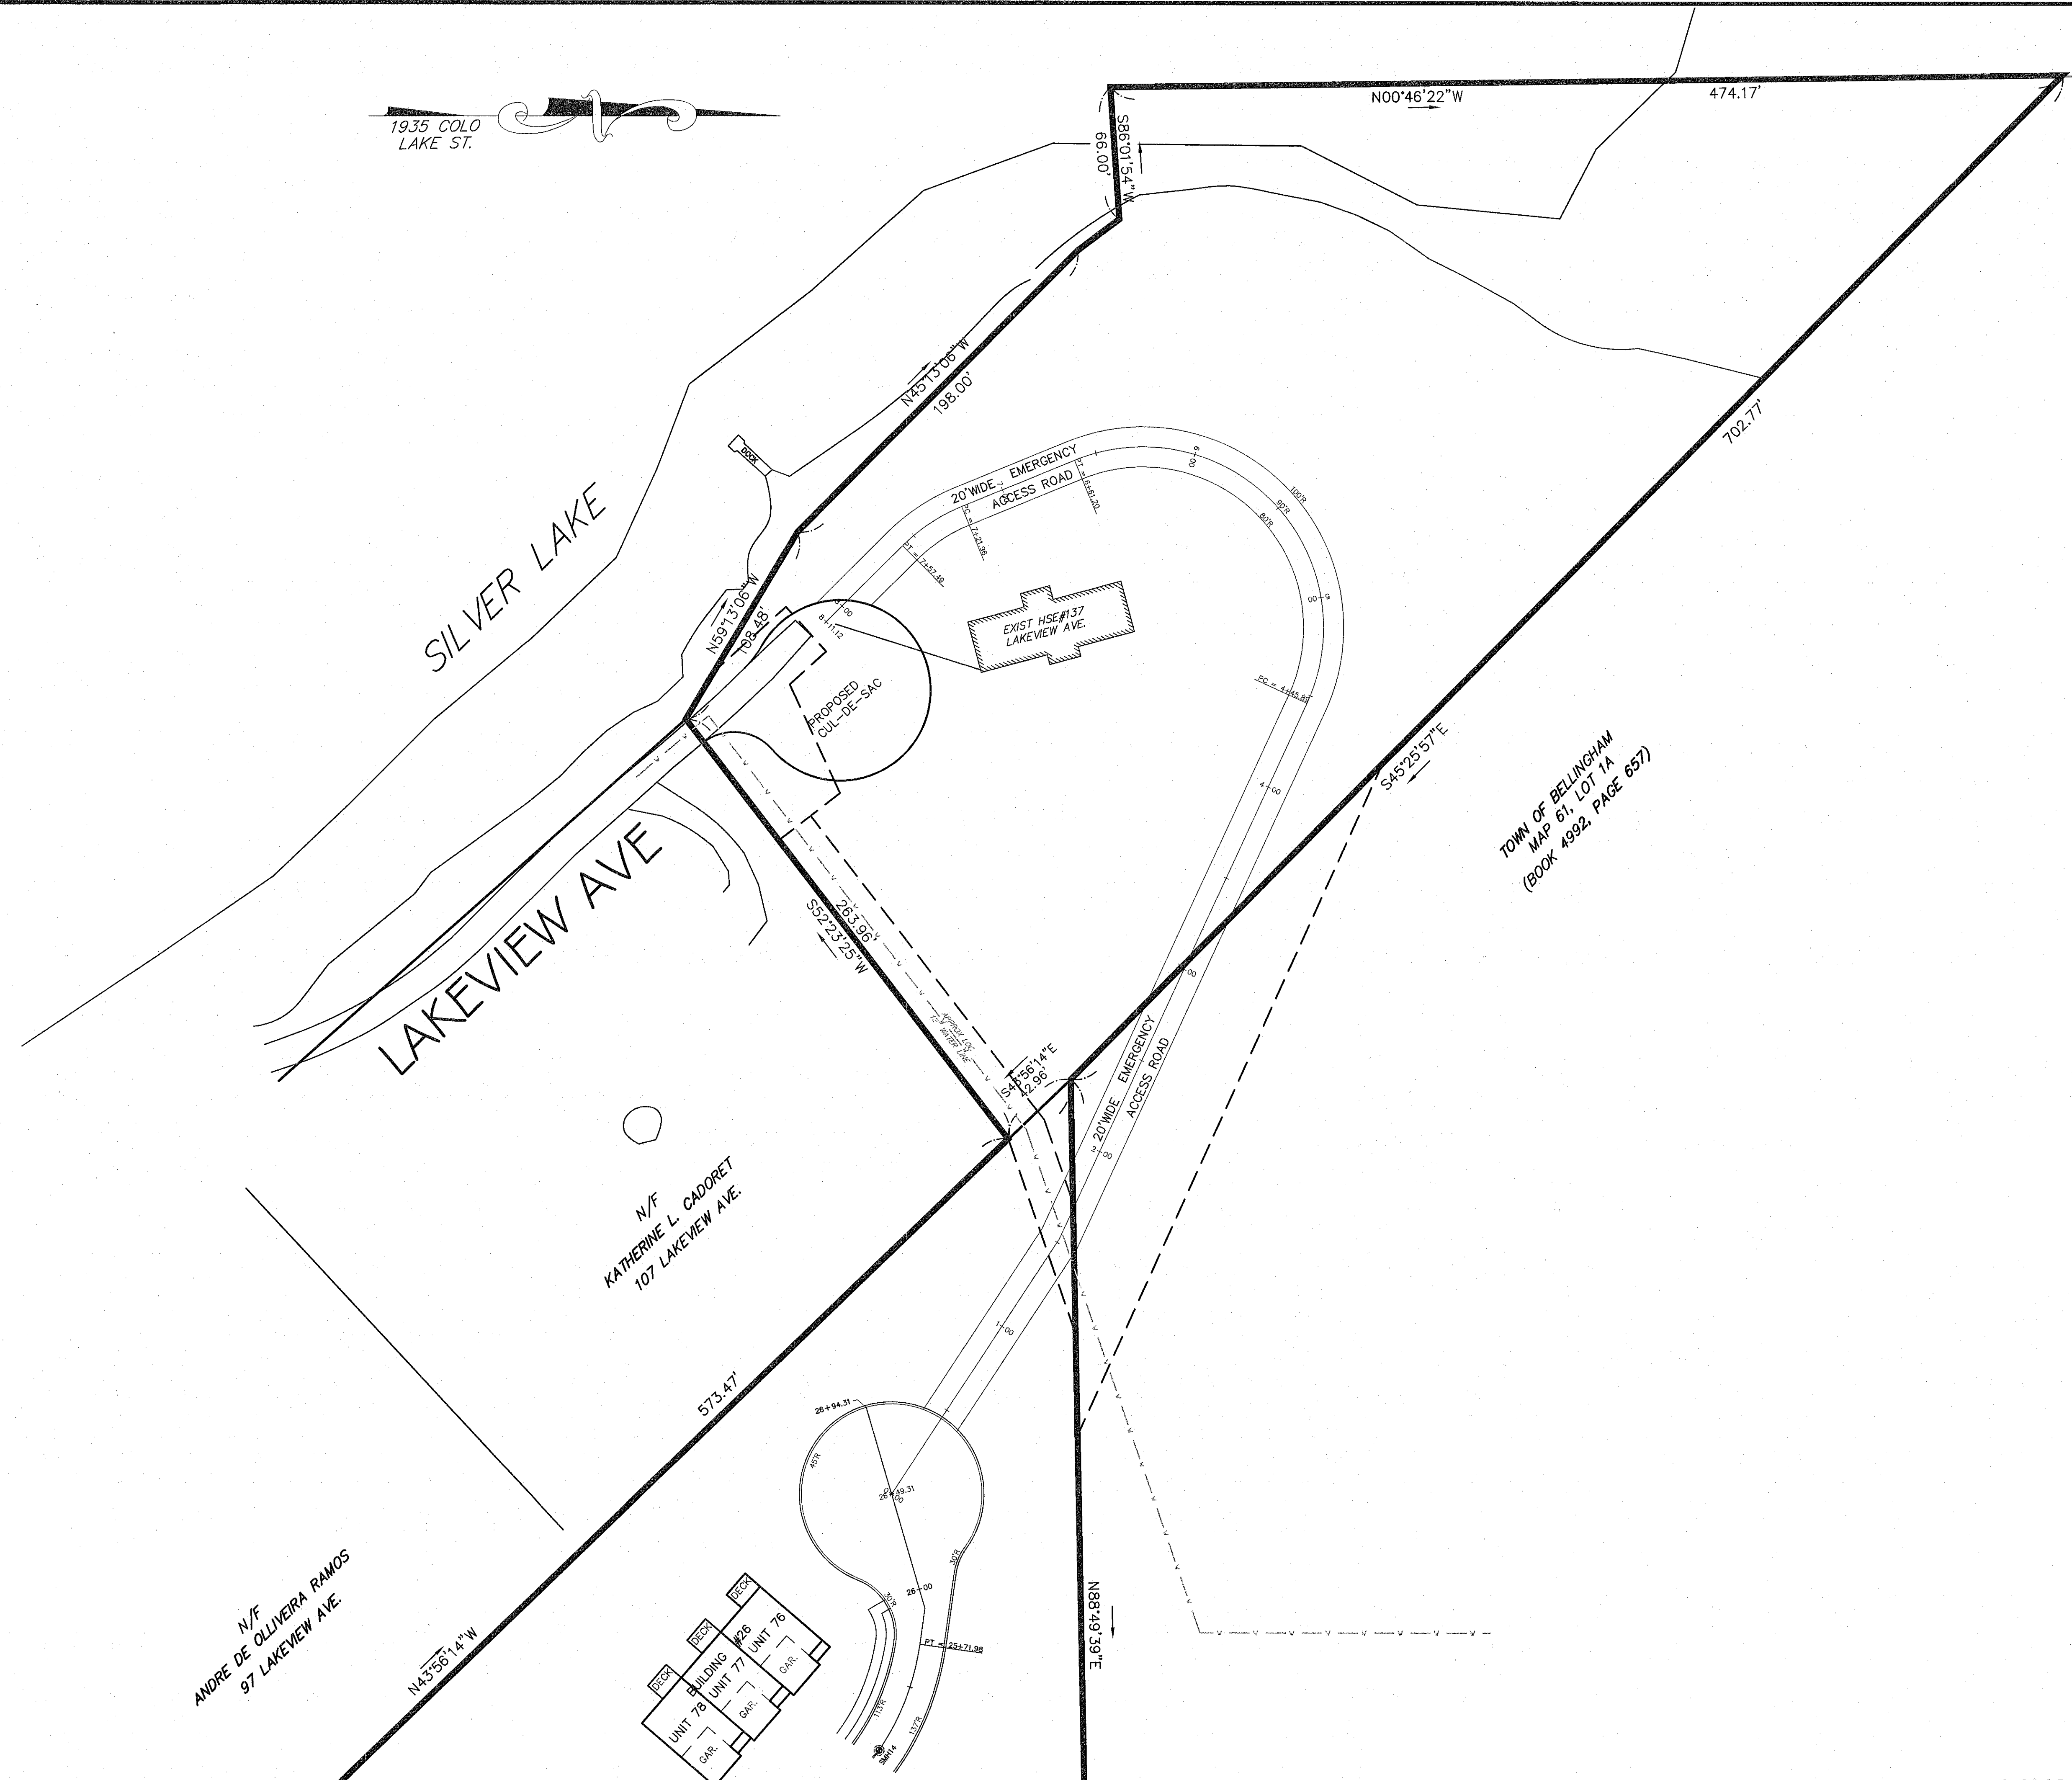



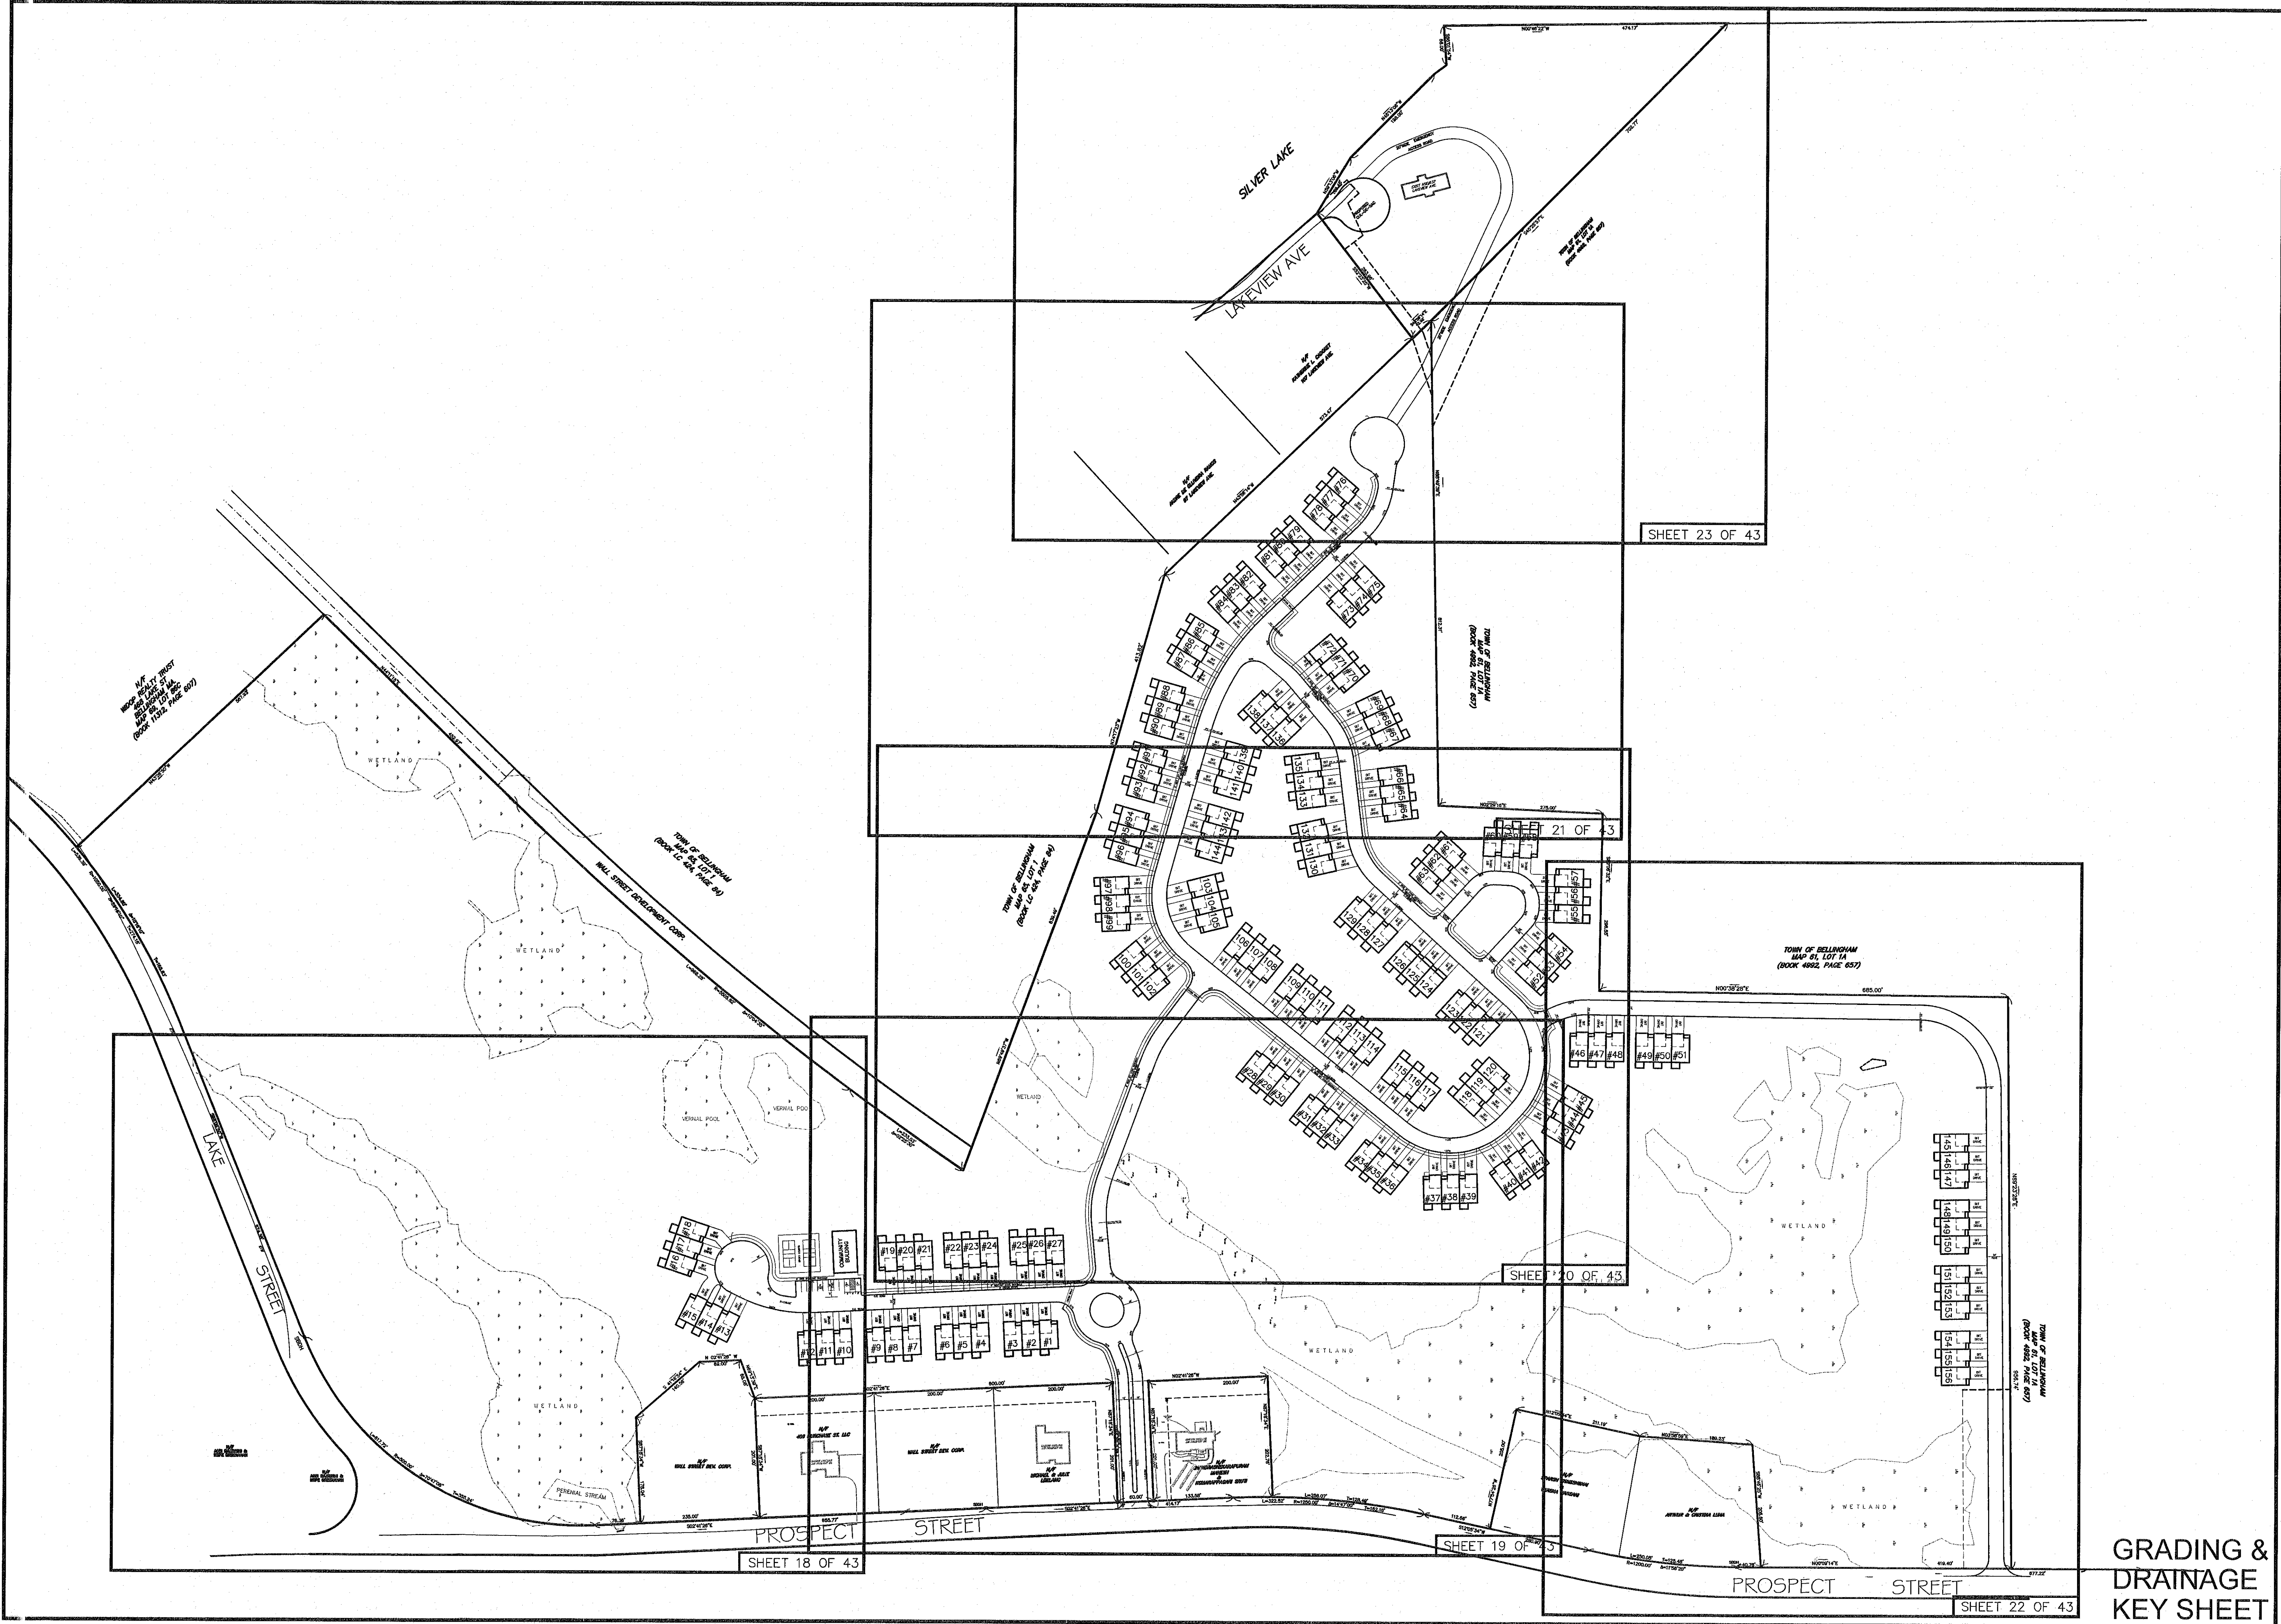

SITE DEVELOPMENT PLAN  
"PROSPECT HILL VILLAGE"  
A MULTI-UNIT RESIDENTIAL DEVELOPMENT  
BELLINGHAM, MASSACHUSETTS

GLM Engineering  
Consultants, Inc.  
19 EXCHANGE STREET  
HOLLISTON, MA 01746  
P: 508-429-1100  
F: 508-429-7160  
www.GLMengineering.com

|         |               |
|---------|---------------|
| JOB No. | 16,590        |
| DATE:   | NOV. 30, 2023 |
| SCALE:  | 1"=120'       |
| SHEET:  | 17 of 43      |
| PLAN #: | 27,871        |

| REVISIONS |      | DESCRIPTION |
|-----------|------|-------------|
| No.       | DATE |             |
|           |      |             |
|           |      |             |
GRADING &  
DRAINAGE  
KEY SHEET







1935 COLO  
LAKE ST.

EDGE OF BORDERING  
VEGETATED WETLAND  
(BVW)

WETLAND

100YR  
FLOOD  
ZONE A

RIVER BANK

100YR  
FLOOD  
ZONE A

RIVER BANK

100YR  
FLOOD  
ZONE A

WETLAND

EDGE OF BORDERING  
VEGETATED WETLAND  
(BVW)

N/F  
456 PURCHASE ST. LLC

N/F  
WALL STREET DEV. CORP.

OVERFLOW  
FRAME & GRATE  
RIM EL=245.5

N/F  
MICHAEL & JULIE  
LEBLANC

DMH#44 CDS UNIT  
RIM=246.0  
INV(IN)=238.00  
INV(OUT)=237.70

RECHARGE #5  
GALLEY'S(SEE DETAIL)  
BOT. STONE=235.0  
BOT. UNIT=235.5

N/F  
CHANDRASHEKARAPURAM  
MAHESH  
&  
KOMARAPPAGARI SRUTI

PROSPECT

STREET

GRADING & DRAINAGE

SITE DEVELOPMENT PLAN  
"PROSPECT HILL VILLAGE"  
A MULTI-UNIT RESIDENTIAL DEVELOPMENT  
BELLINGHAM, MASSACHUSETTS

PREPARED FOR:  
WALL STREET DEVELOPMENT CORP.  
P.O. BOX 272  
WESTWOOD, MASSACHUSETTS

GLM Engineering  
Consultants, Inc.  
19 EXCHANGE STREET  
HOLLISTON, MA 01746  
P: 508-429-1100  
F: 508-429-7160  
www.GLMengineering.com

|         |               |
|---------|---------------|
| JOB No. | 16,590        |
| DATE:   | NOV. 30, 2023 |
| SCALE:  | 1"=40'        |
| SHEET:  | 19 of 43      |
| PLAN #: | 27,871        |

| REVISIONS | DESCRIPTION |
|-----------|-------------|
| No.       | DATE        |



1935 COLO  
LAKE ST.

REBAR(F)

0.60'  
0.28'  
572.88'

TOWN OF BELLINGHAM  
MAP 65, LOT 1  
(BOOK LC 424, PAGE 84)

LEGEND

- EXISTING UTILITY POLE
- PROPOSED HYDRANT
- EXISTING WATER LINE
- EXISTING CONTOUR LINE
- PROPOSED CONTOUR LINE
- PROPOSED CATCH BASIN
- PROPOSED DRAIN MANHOLE
- PROPOSED DRAIN LINE
- PROPOSED SEWER MANHOLE
- PROPOSED SEWER LINE
- PROPOSED CAPE COD BERM
- WETLAND DELINEATION FLAG
- DEEP HOLE TEST PIT

SITE DEVELOPMENT PLAN  
"PROSPECT HILL VILLAGE"  
A MULTI-UNIT RESIDENTIAL DEVELOPMENT  
BELLINGHAM, MASSACHUSETTS



PREPARED FOR:  
WALL STREET DEVELOPMENT CORP.  
P.O. BOX 272  
WESTWOOD, MASSACHUSETTS

GCLM Engineering  
Consultants, Inc.  
19 EXCHANGE STREET  
HOLLISTON, MA 01746  
P: 508-429-1100  
F: 508-429-7160  
www.GLMengineering.com

JOB No. 16,590  
DATE: NOV. 30, 2023  
SCALE: 1"=40'  
SHEET: 20 of 43  
PLAN #: 27,871

GRADING & DRAINAGE

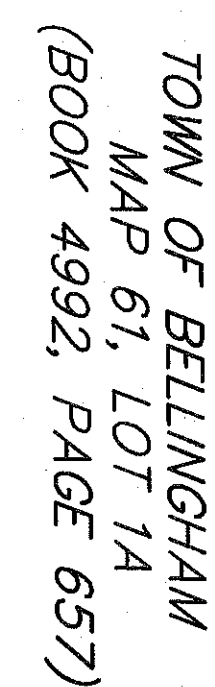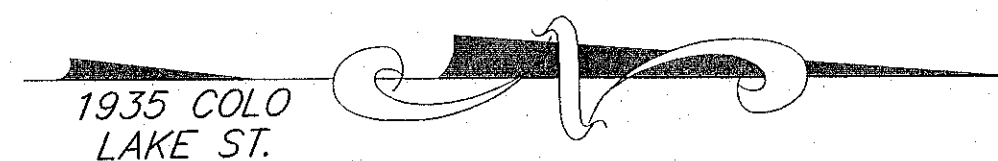

[illegible]




1935 COLO  
LAKE ST.

TOWN OF BELLINGHAM  
MAP 61, LOT 1A  
(BOOK 4992, PAGE 657)

### LEGEND

- |                                                                                   |                          |
|-----------------------------------------------------------------------------------|--------------------------|
|  | EXISTING UTILITY POLE    |
|  | PROPOSED HYDRANT         |
|  | EXISTING WATER LINE      |
|  | EXISTING CONTOUR LINE    |
|  | PROPOSED CONTOUR LINE    |
|  | PROPOSED CATCH BASIN     |
|  | PROPOSED DRAIN MANHOLE   |
|  | PROPOSED DRAIN LINE      |
|  | PROPOSED SEWER MANHOLE   |
|  | PROPOSED SEWER LINE      |
|  | PROPOSED CAPE COD BERM   |
|  | WETLAND DELINEATION FLAG |
|  | DEEP HOLE TEST PIT       |

TOWN OF BELLINGHAM  
MAP 61, LOT 1A  
(BOOK 4992, PAGE 657)

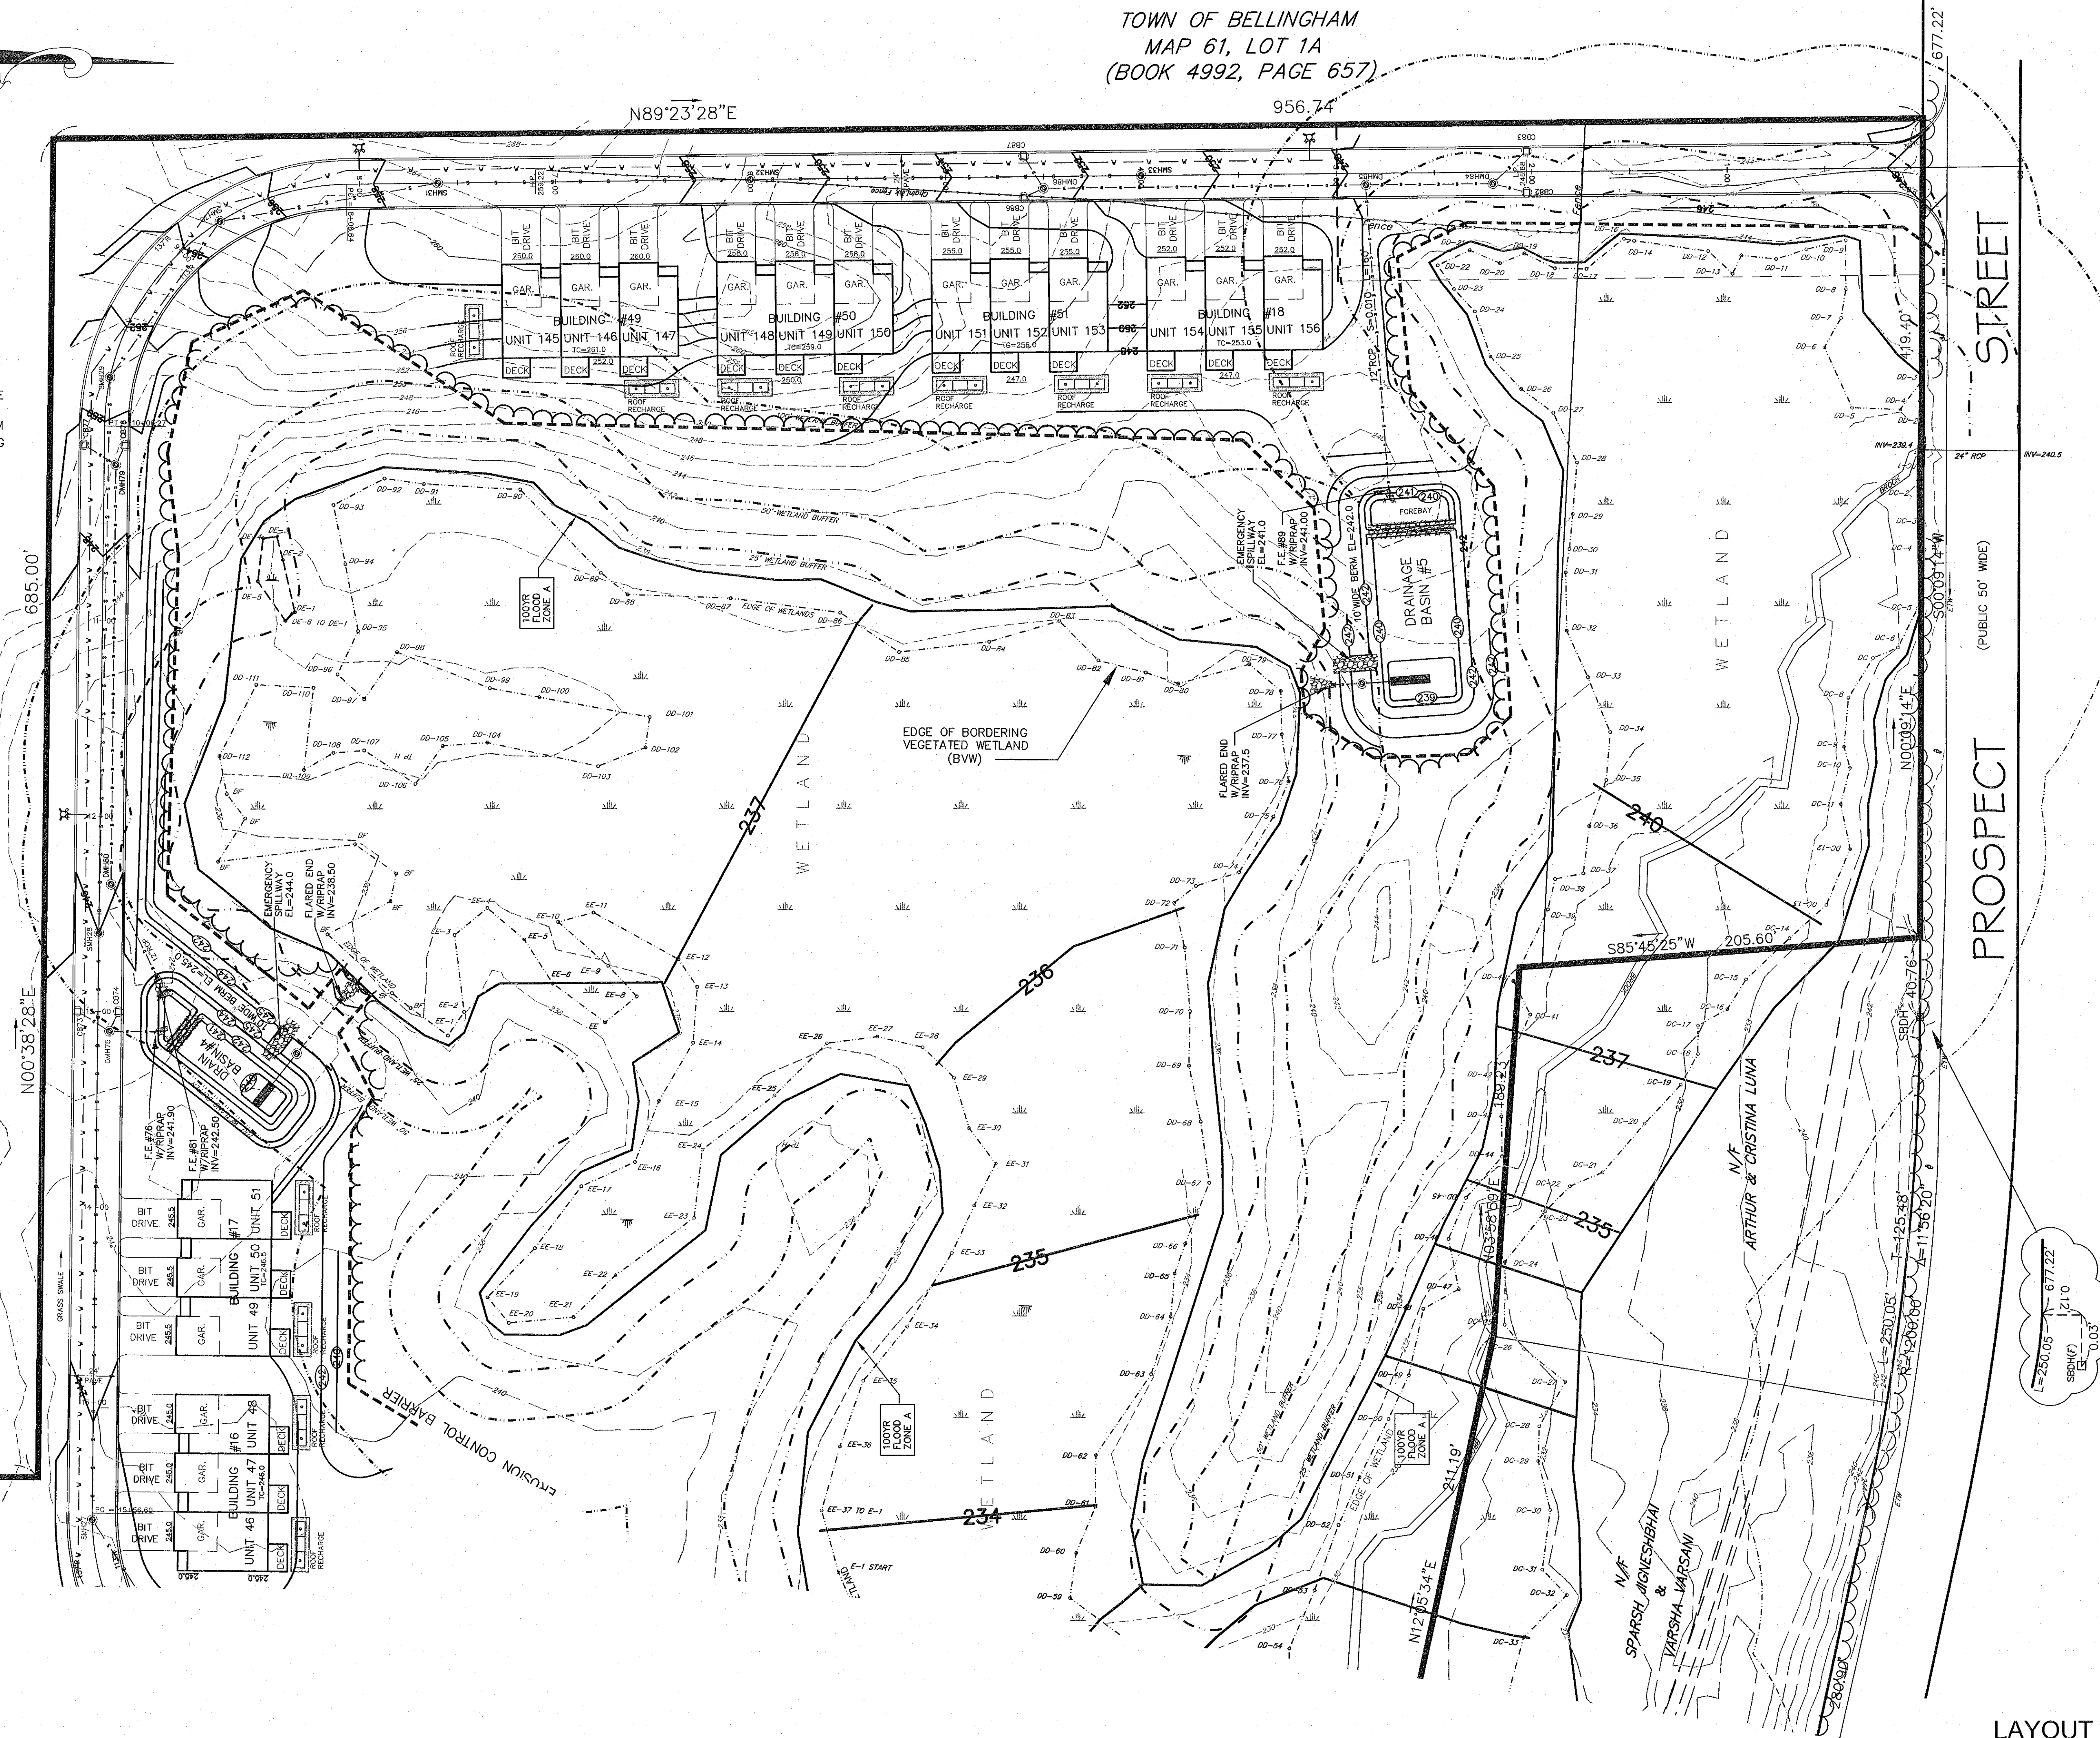

## LAYOUT

[illegible]

SITE DEVELOPMENT PLAN  
"PROSPECT HILL VILLAGE"  
A MULTI-UNIT RESIDENTIAL DEVELOPMENT  
BELLINGHAM, MASSACHUSETTS

PREPARED FOR:  
WALL STREET DEVELOPMENT CORP.  
P.O. BOX 272  
WESTWOOD, MASSACHUSETTS

 **GLM Engineering Consultants, Inc.**  
19 EXCHANGE STREET  
HOLLISTON, MA 01746  
P: 508-429-1100  
F: 508-429-7160  
[www.GLMengineering.com](http://www.GLMengineering.com)

|         |               |
|---------|---------------|
| JOB No. | 16,590        |
| DATE:   | NOV. 30, 2023 |
| SCALE:  | 1"=40'        |
| SHEET:  | 22 of 43      |
| PLAN #: | 27,871        |









APPROVED BY THE  
BELLINGHAM PLANNING BOARD:

DATE APPROVED: \_\_\_\_\_

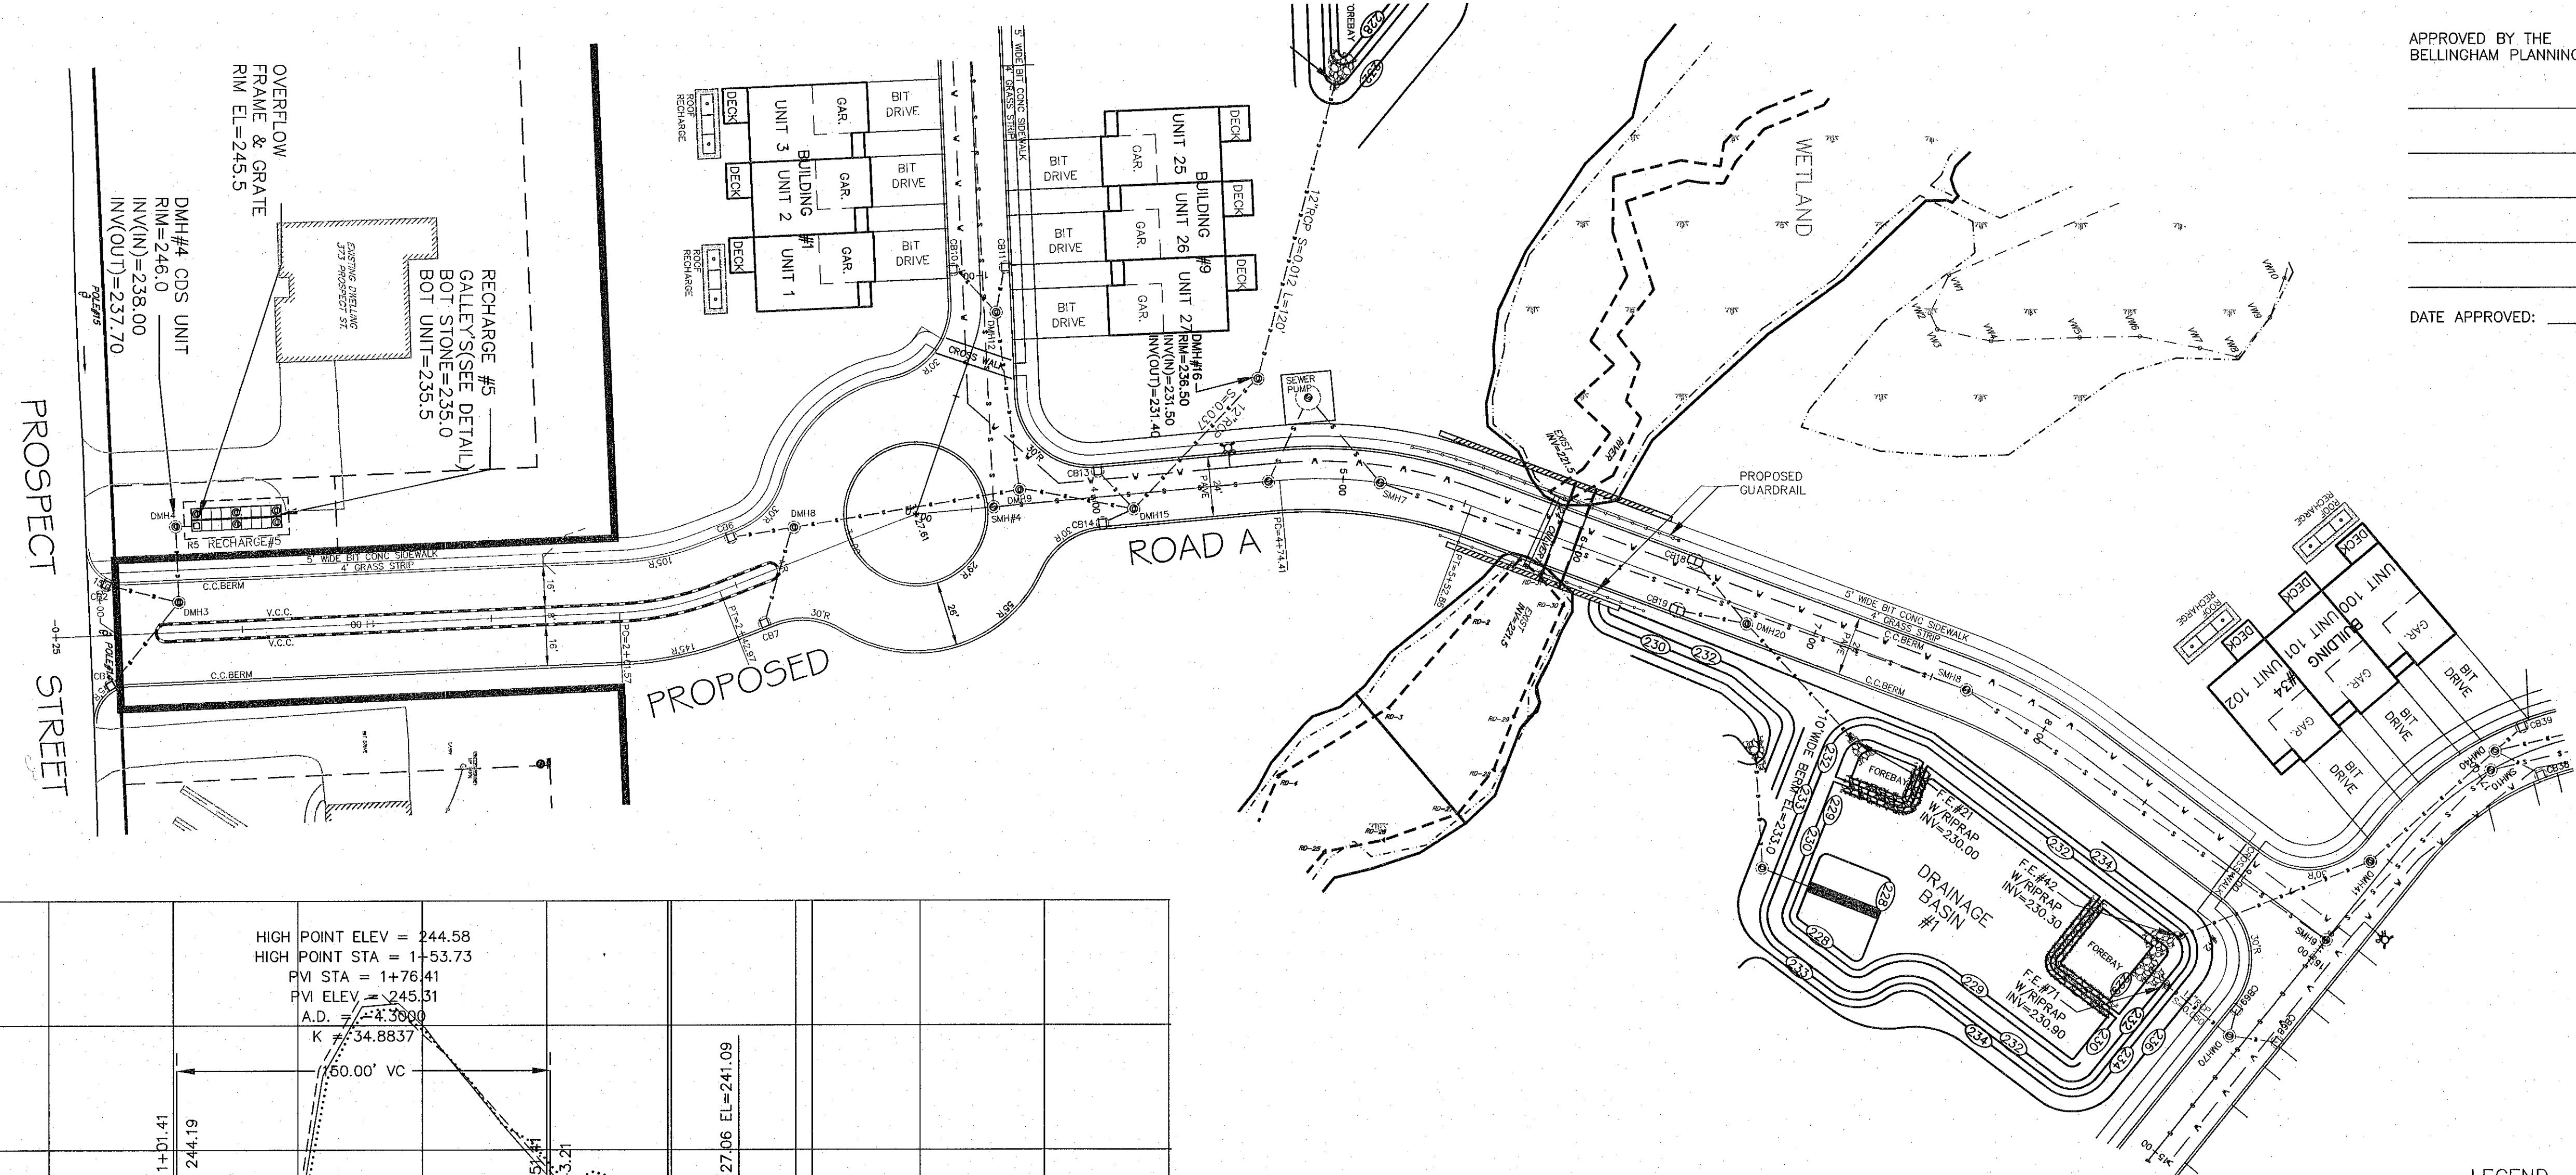

- LEGEND
- EXISTING UTILITY POLE
  - PROPOSED HYDRANT
  - EXISTING WATER LINE
  - EXISTING CONTOUR LINE
  - PROPOSED CONTOUR LINE
  - PROPOSED CATCH BASIN
  - PROPOSED DRAIN MANHOLE
  - PROPOSED DRAIN LINE
  - PROPOSED SEWER MANHOLE
  - PROPOSED SEWER LINE
  - PROPOSED CAPE COD BERM
  - WETLAND DELINEATION FLAG
  - DEEP HOLE TEST PIT

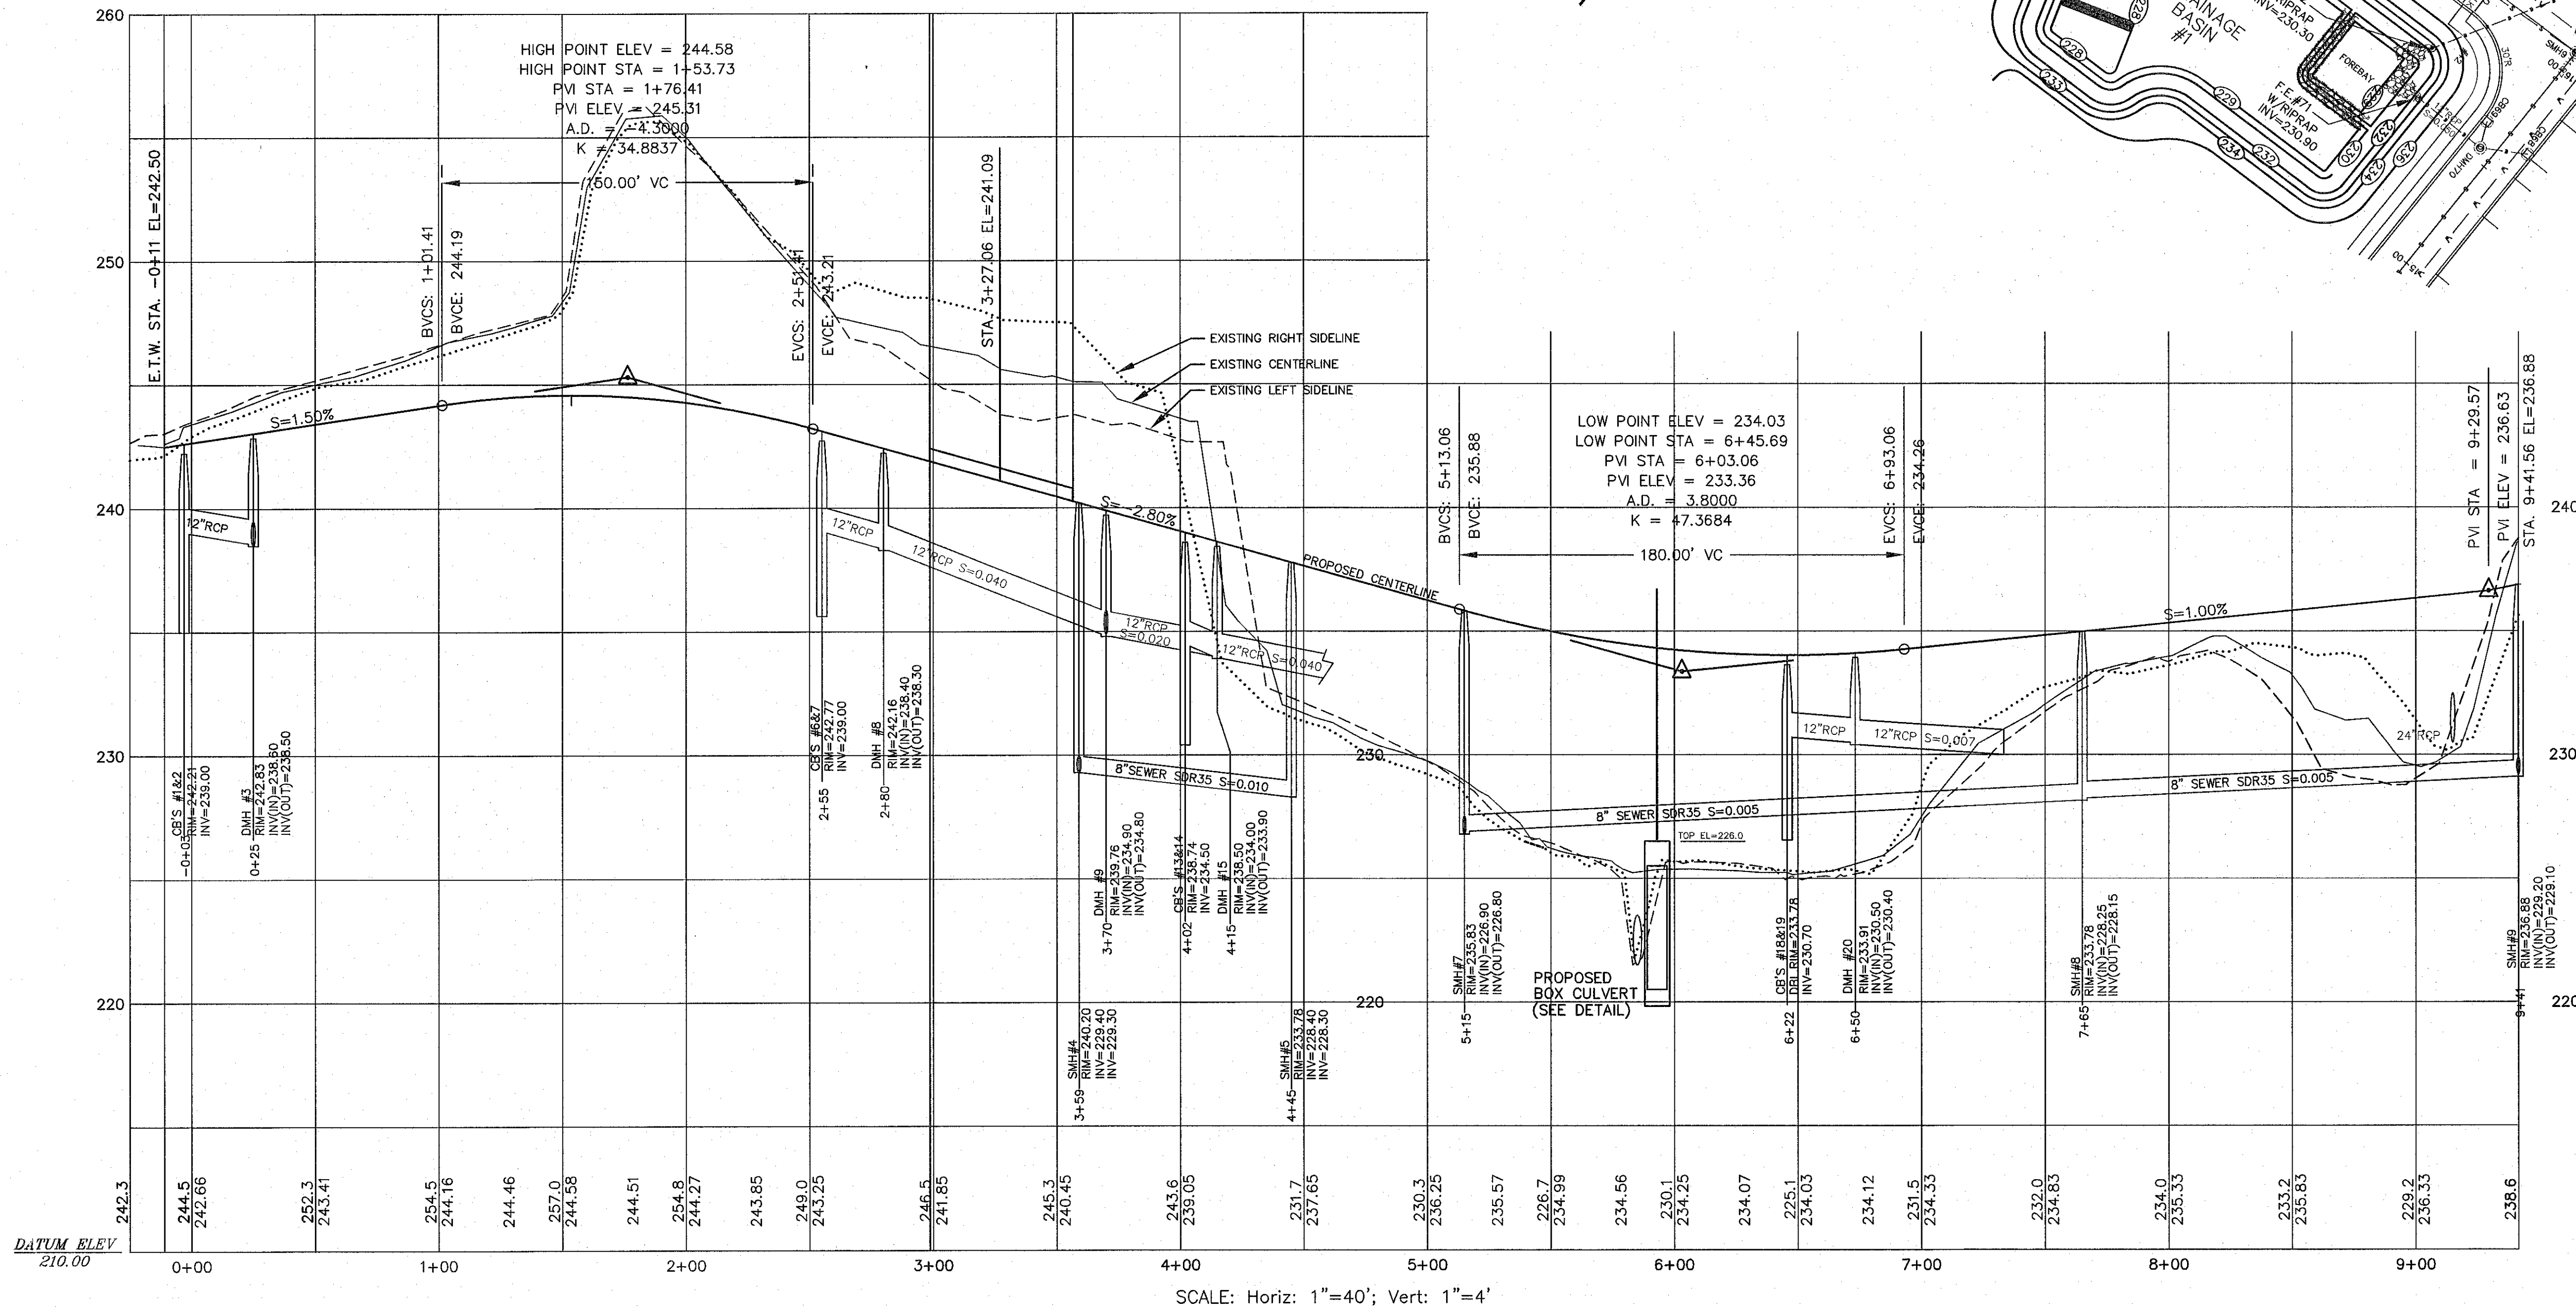


PLAN & PROFILE ROAD A

SITE DEVELOPMENT PLAN  
"PROSPECT HILL VILLAGE"  
A MULTI-UNIT RESIDENTIAL DEVELOPMENT  
BELLINGHAM, MASSACHUSETTS

GLM Engineering  
Consultants, Inc.  
19 EXCHANGE STREET  
HOLLISTON, MA 01746  
P: 508-429-1100  
F: 508-429-7160  
www.GLMengineering.com

|         |               |
|---------|---------------|
| JOB No. | 16,590        |
| DATE:   | NOV. 30, 2023 |
| SCALE:  | 1"= 40'       |
| SHEET:  | 24 of 43      |
| PLAN #: | 27,871        |



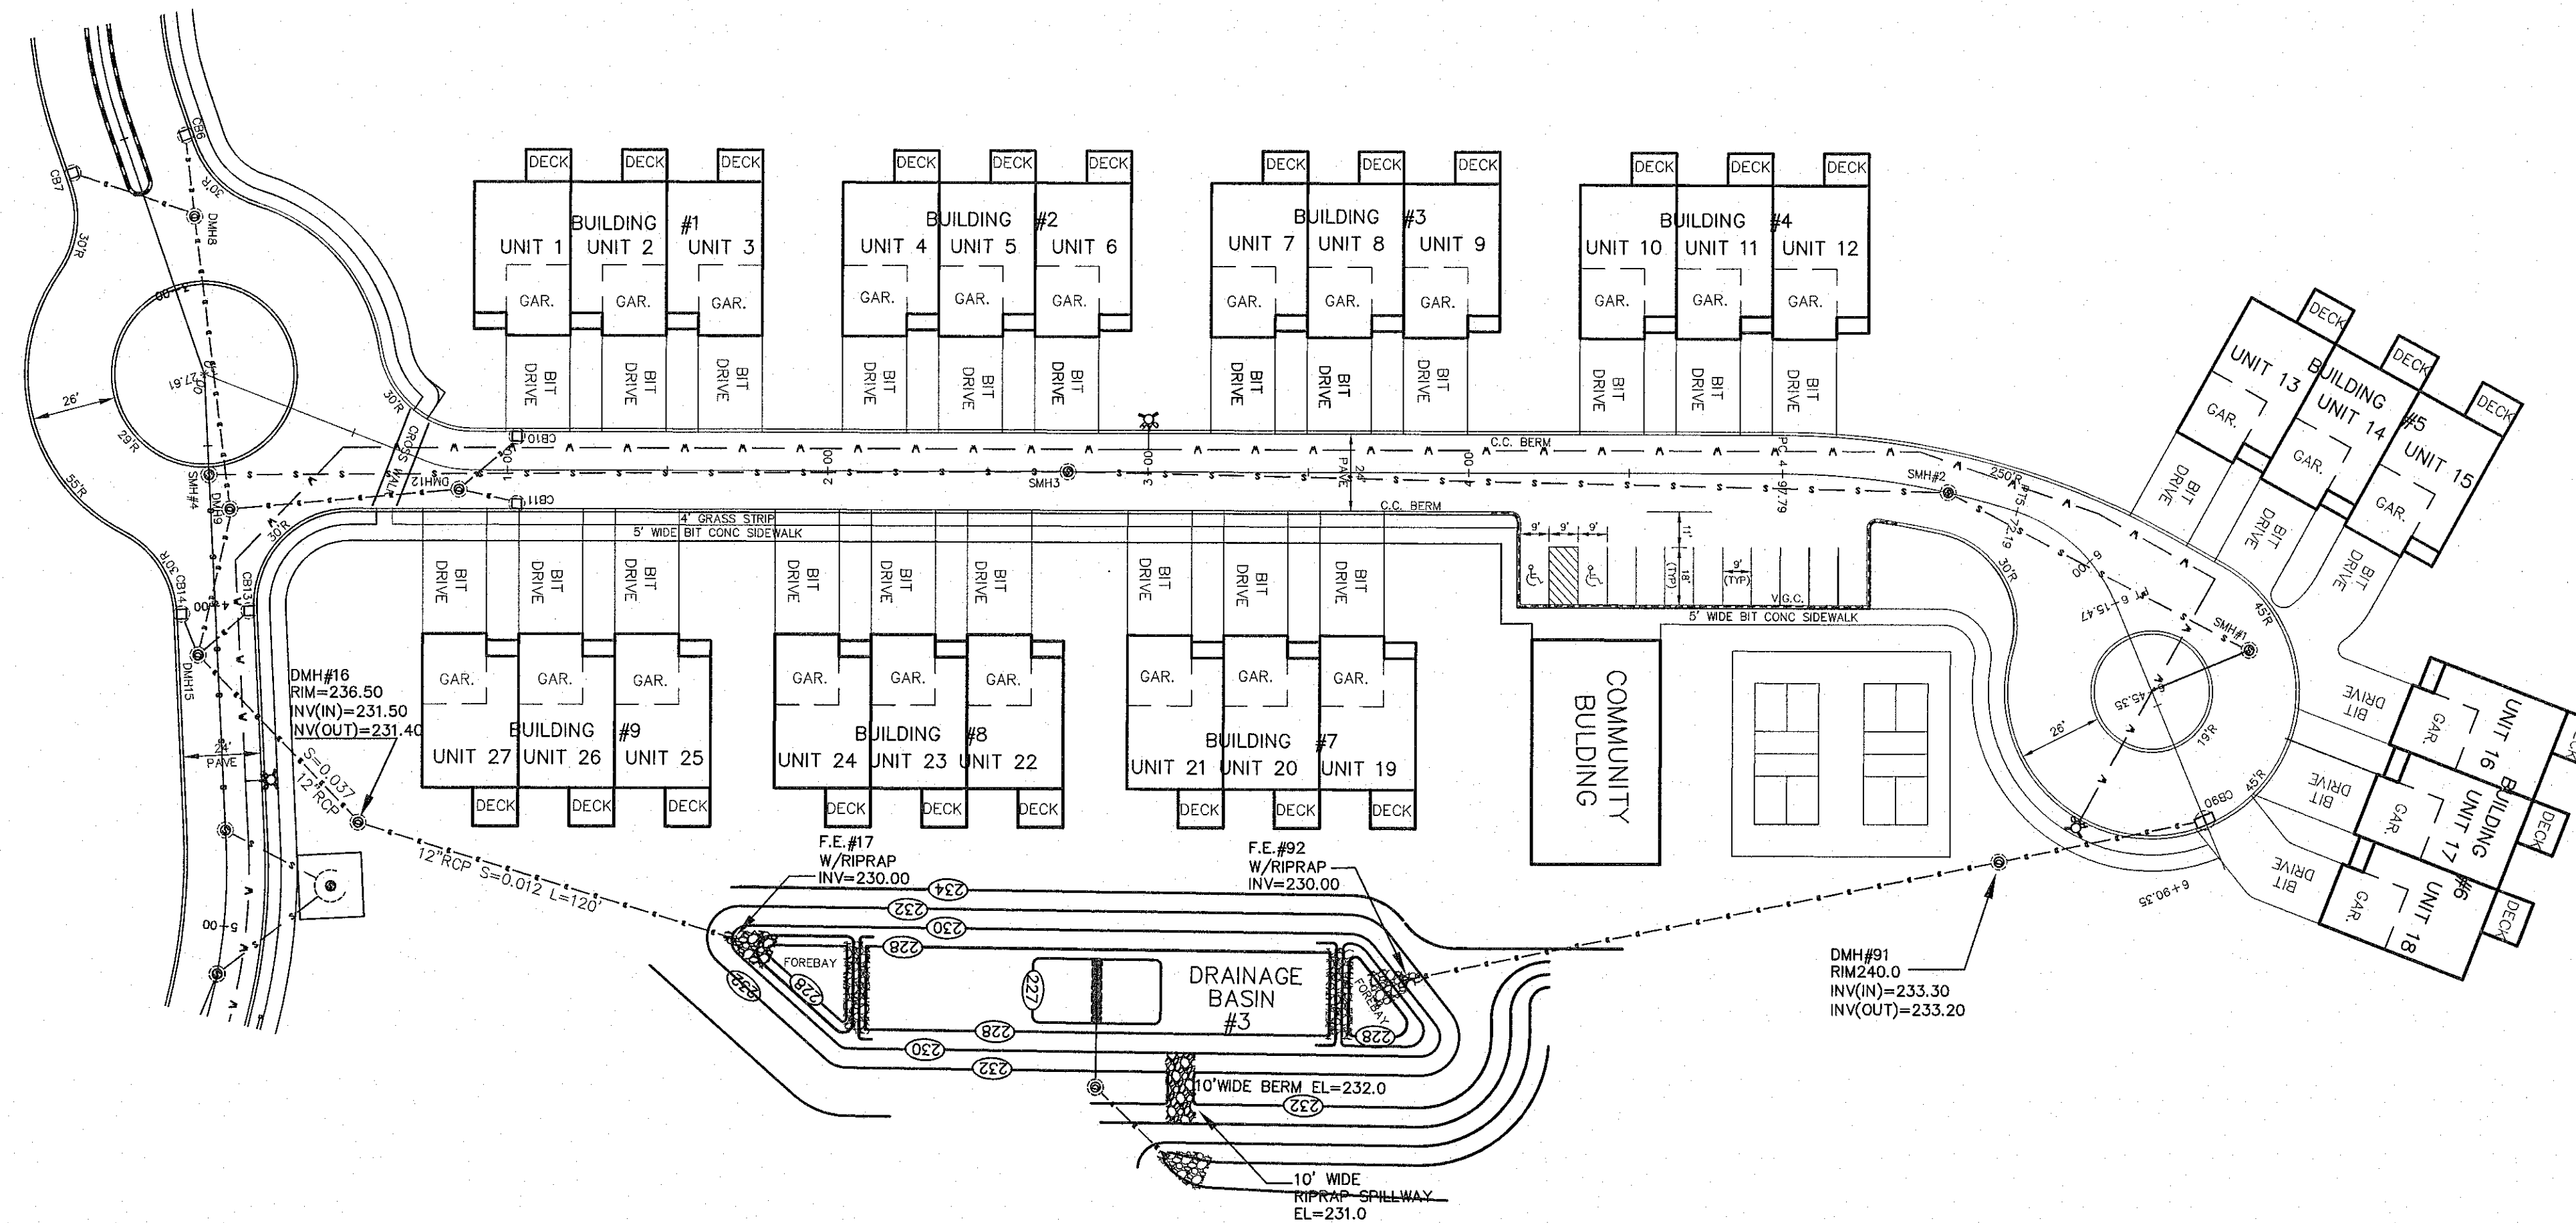


|         |               |
|---------|---------------|
| JOB No. | 16,590        |
| DATE:   | NOV. 30, 2023 |
| SCALE:  | 1"= 40'       |
| SHEET:  | 25 of 43      |
| PLAN #: | 27,871        |




|         |               |
|---------|---------------|
| JOB No. | 16,590        |
| DATE:   | NOV. 30, 2023 |
| SCALE:  | 1"= 40'       |
| SHEET:  | 26 of 43      |
| PLAN #: | 27,871        |

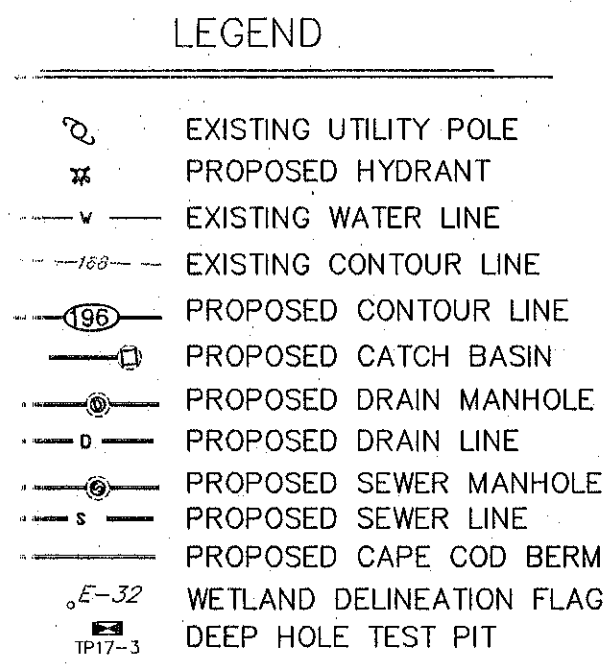

[illegible]



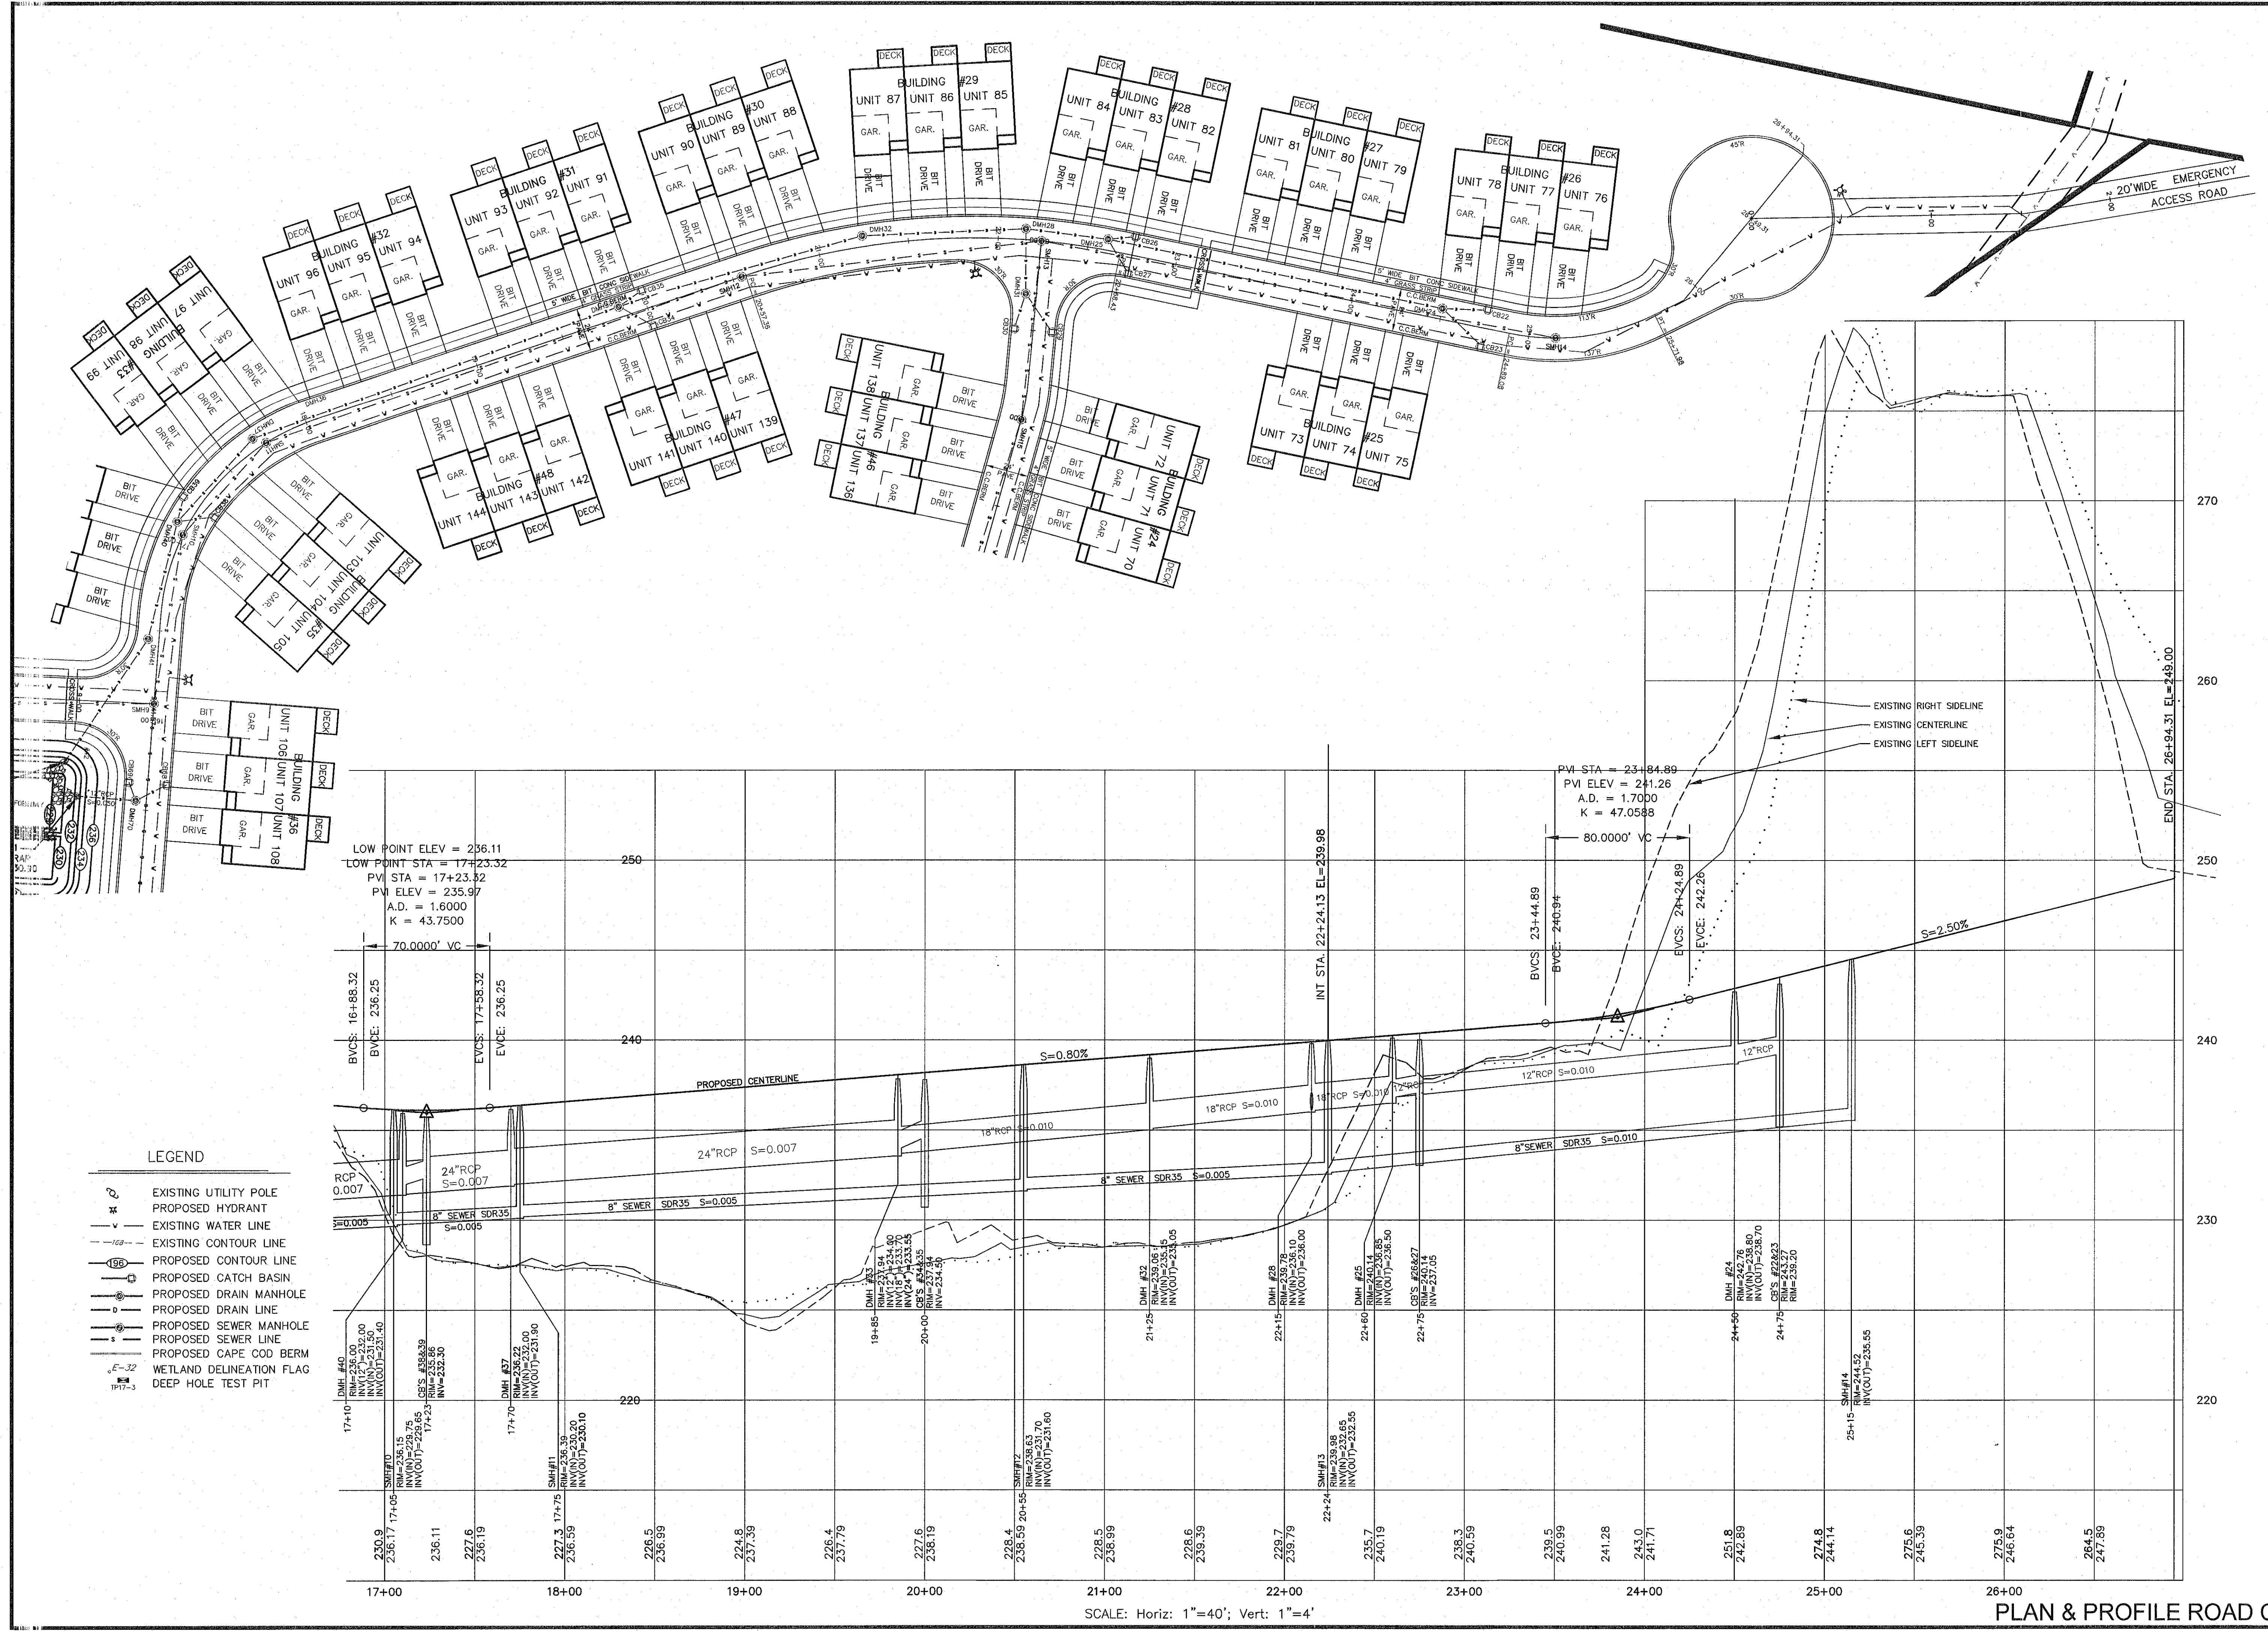

| REVISIONS |      | DESCRIPTION |
|-----------|------|-------------|
| No.       | DATE |             |
|           |      |             |
|           |      |             |
|           |      |             |
|           |      |             |



**SITE DEVELOPMENT PLAN**  
**"PROSPECT HILL VILLAGE"**  
**A MULTI-UNIT RESIDENTIAL DEVELOPMENT**  
**BELLINGHAM, MASSACHUSETTS**

PREPARED FOR:  
WALL STREET DEVELOPMENT CORP.  
P.O. BOX 272  
WESTWOOD, MASSACHUSETTS


**GLM Engineering**  
Consultants, Inc.  
19 EXCHANGE STREET  
HOLLISTON, MA 01746  
P: 508-429-1100  
F: 508-429-7160  
www.GLMengineering.com

|         |               |
|---------|---------------|
| JOB No. | 16,590        |
| DATE:   | NOV. 30, 2023 |
| SCALE:  | 1"= 40'       |
| SHEET:  | 28 of 43      |
| PLAN #: | 27,871        |

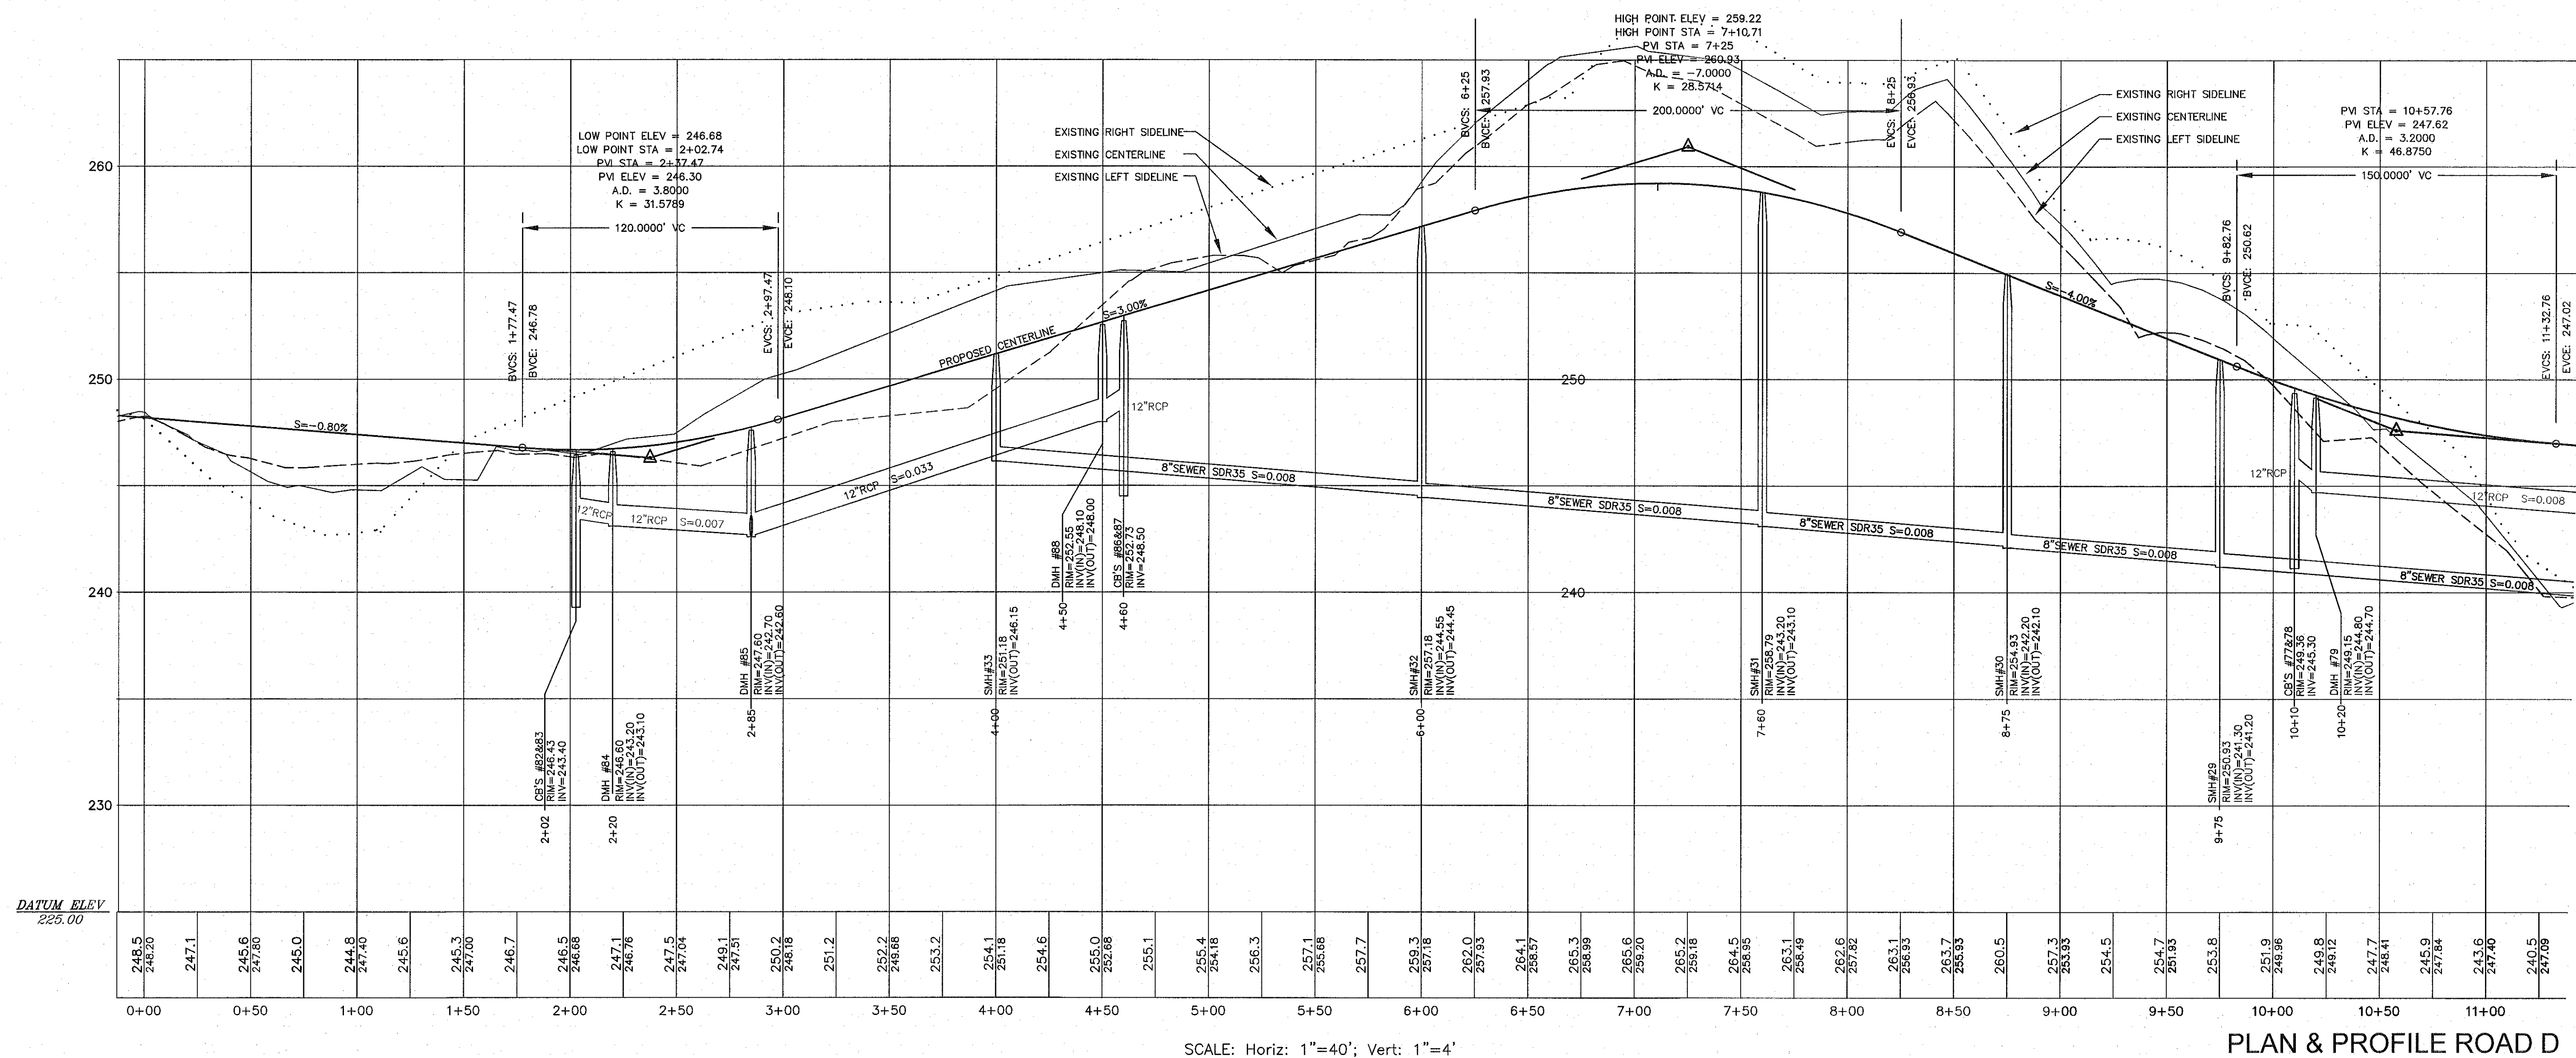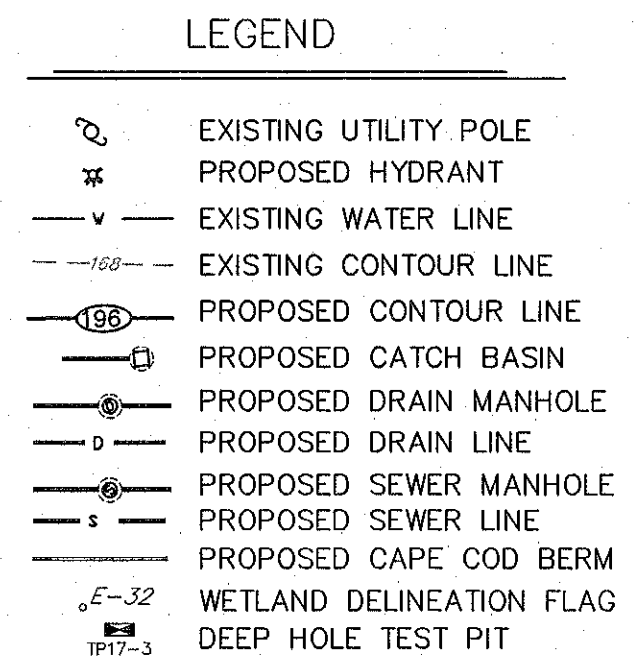

[illegible]

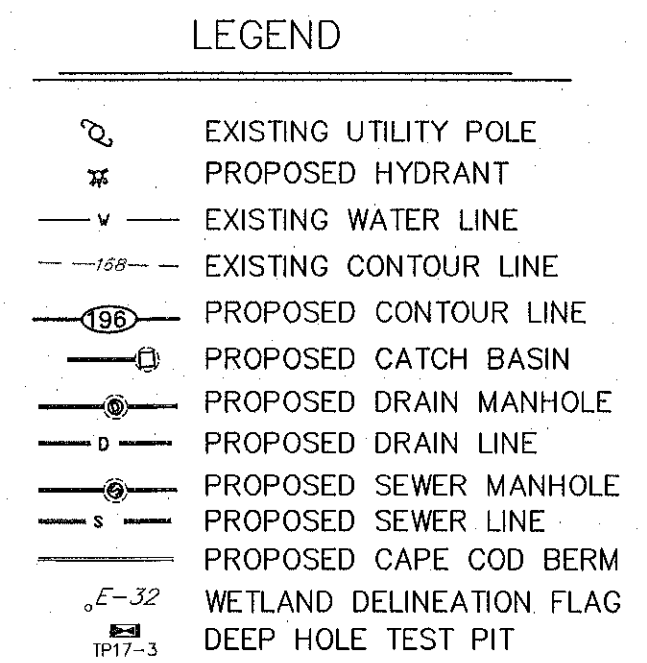

[illegible]

**SITE DEVELOPMENT PLAN  
"PROSPECT HILL VILLAGE"  
A MULTI-UNIT RESIDENTIAL DEVELOPMENT  
BELLINGHAM, MASSACHUSETTS**

WALL STREET DEVELOPMENT CORP.  
P.O. BOX 272  
WESTWOOD, MASSACHUSETTS

 **GLM Engineering Consultants, Inc.**  
19 EXCHANGE STREET  
HOLLISTON, MA 01746  
P: 508-429-1100  
F: 508-429-7160  
[www.GLMengineering.com](http://www.GLMengineering.com)

|         |               |
|---------|---------------|
| JOB No. | 16,590        |
| DATE:   | NOV. 30, 2023 |
| SCALE:  | 1"= 40'       |
| SHEET:  | 30 of 43      |
| PLAN #: | 27,871        |




LAKEVIEW AVE

PROPOSED  
CUL-DE-SAC

20' WIDE EMERGENCY  
ACCESS ROAD

EXIST. 15'x17'  
LAKEVIEW AVE

20' WIDE EMERGENCY  
ACCESS ROAD

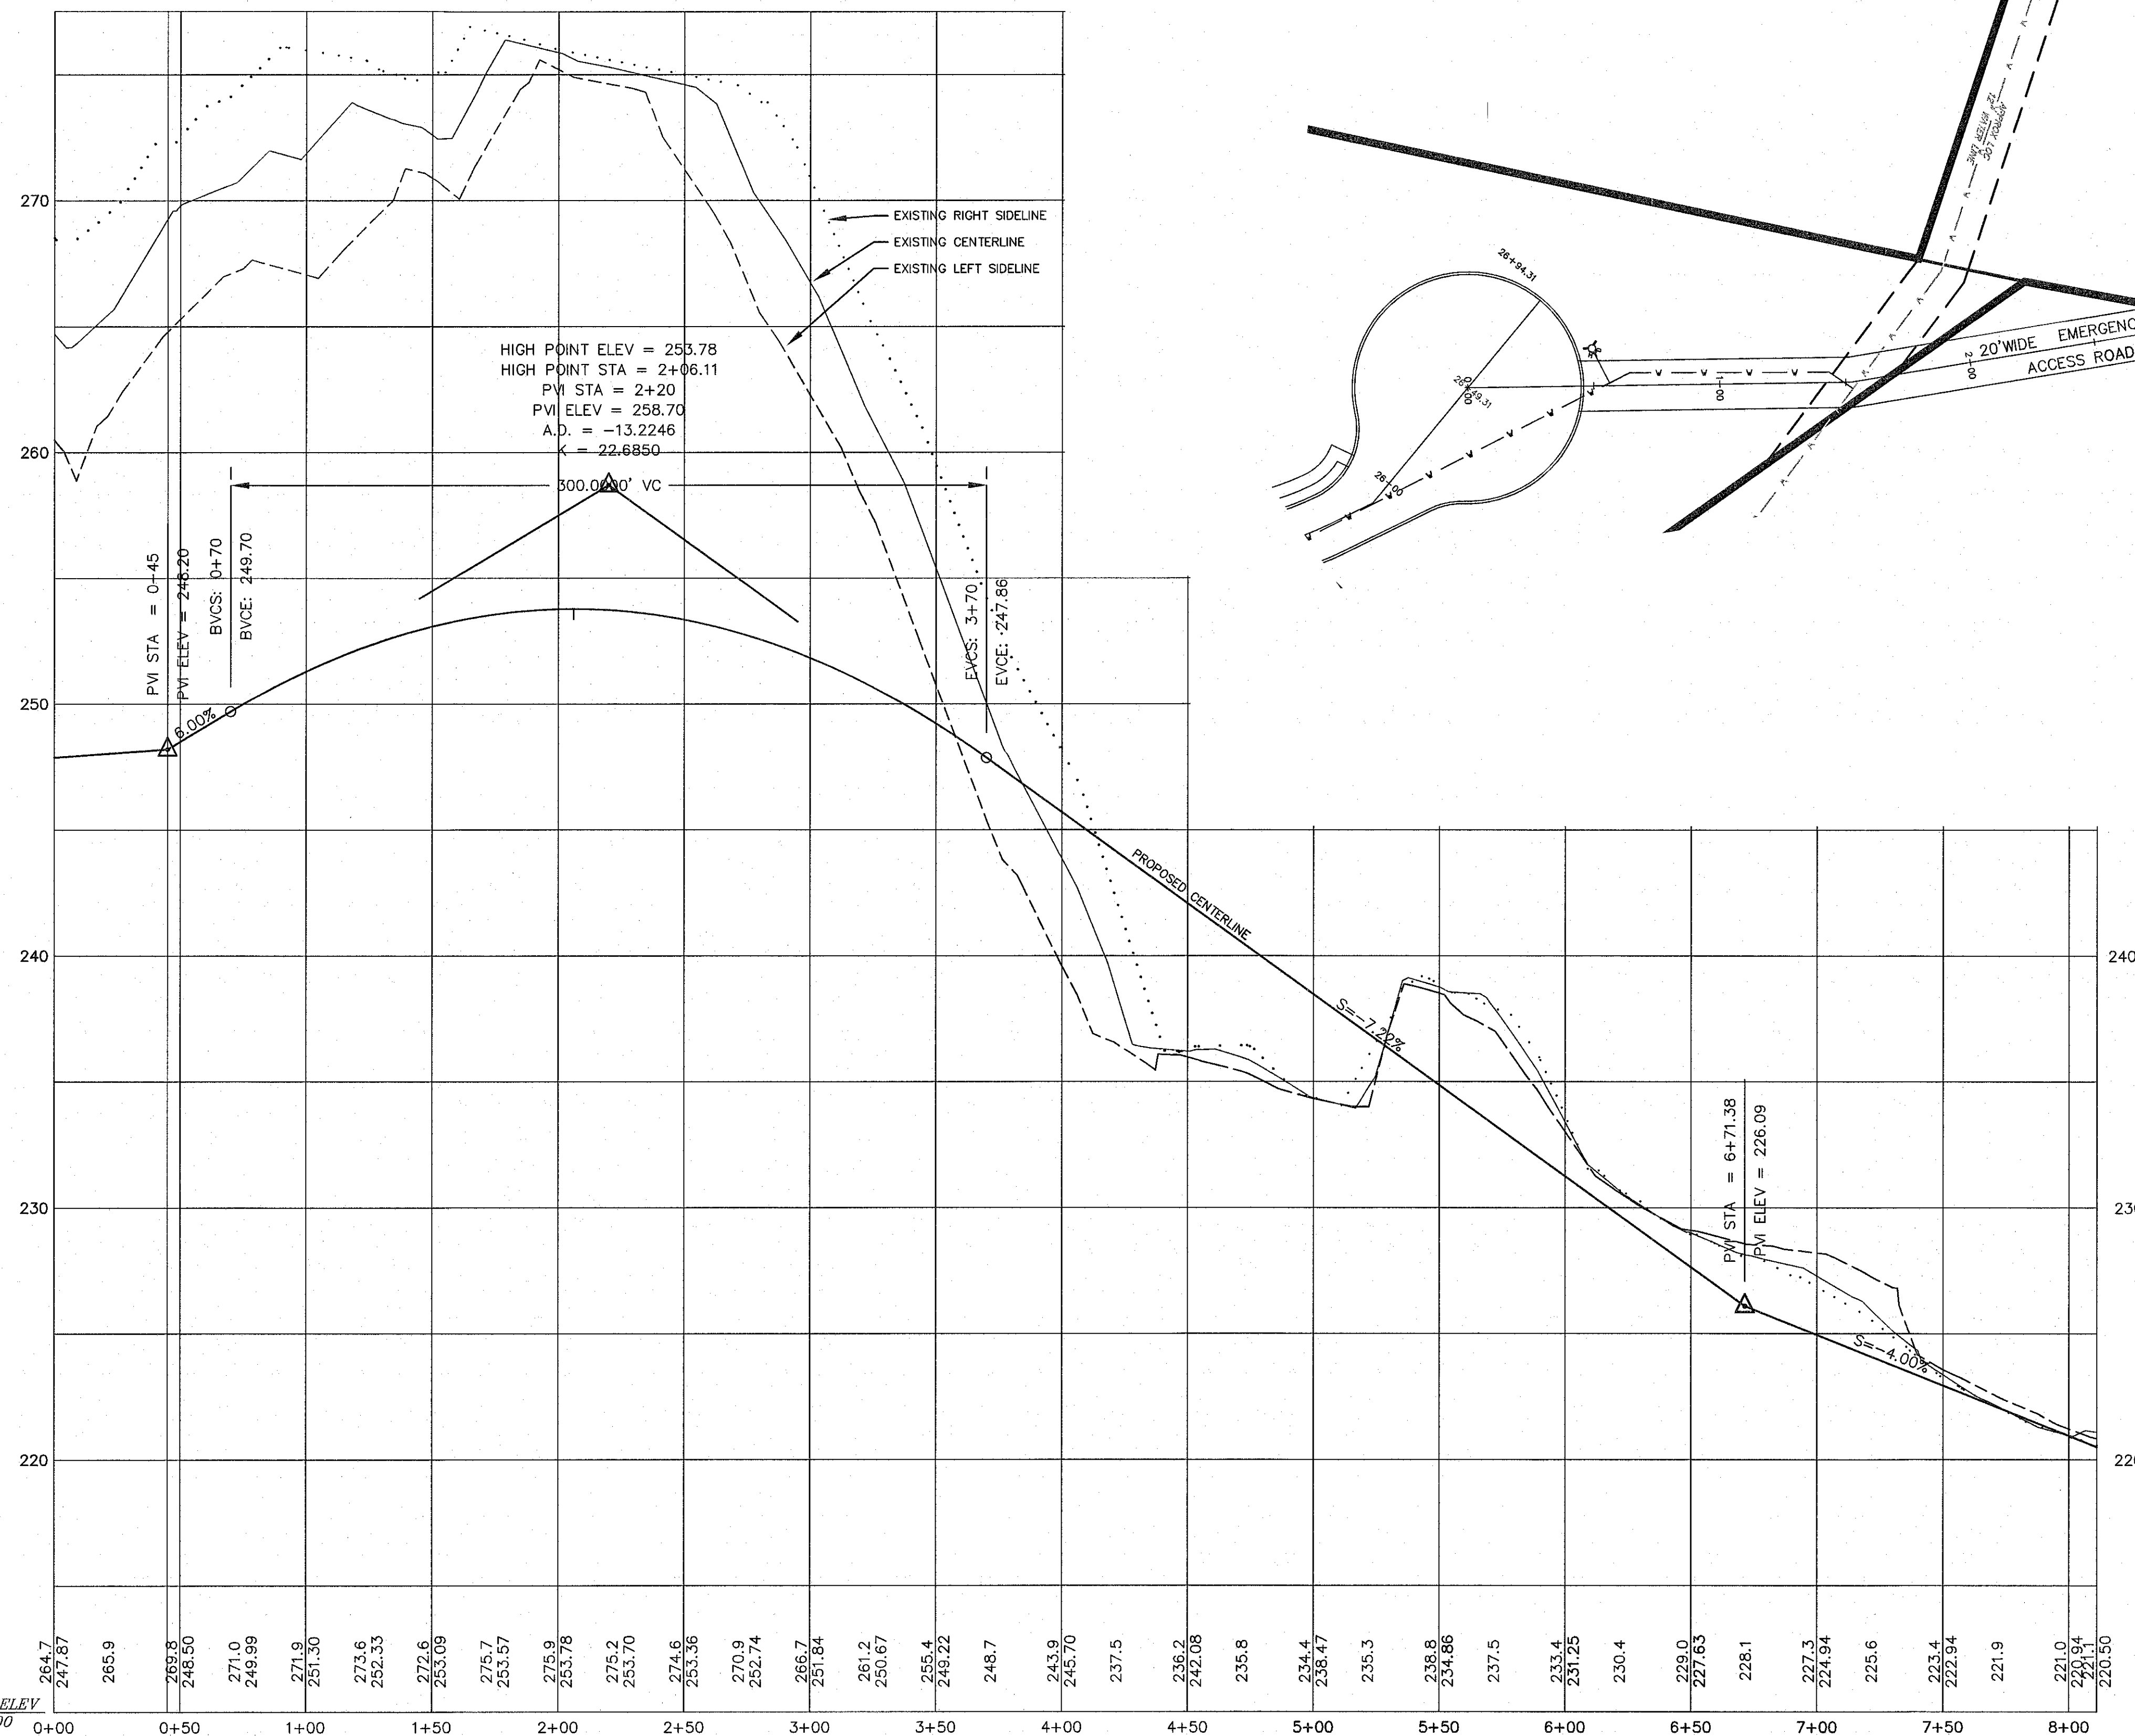

LEGEND

- EXISTING UTILITY POLE
- PROPOSED HYDRANT
- EXISTING WATER LINE
- EXISTING CONTOUR LINE
- PROPOSED CONTOUR LINE
- PROPOSED CATCH BASIN
- PROPOSED DRAIN LINE
- PROPOSED DRAIN MANHOLE
- PROPOSED SEWER MANHOLE
- PROPOSED SEWER LINE
- PROPOSED CAPE COD BERM
- WETLAND DELINEATION FLAG
- DEEP HOLE TEST PIT

PLAN & PROFILE ROAD F

SITE DEVELOPMENT PLAN  
"PROSPECT HILL VILLAGE"  
A MULTI-UNIT RESIDENTIAL DEVELOPMENT  
BELLINGHAM, MASSACHUSETTS

GLM Engineering  
Consultants, Inc.  
19 EXCHANGE STREET  
HOLLISTON, MA 01746  
P: 508-429-1100  
F: 508-429-7160  
www.GLMengineering.com

|         |               |
|---------|---------------|
| JOB No. | 16,590        |
| DATE:   | NOV. 30, 2023 |
| SCALE:  | 1"= 40'       |
| SHEET:  | 31 of 43      |
| PLAN #: | 27,871        |

| REVISIONS |      | DESCRIPTION |
|-----------|------|-------------|
| No.       | DATE |             |
|           |      |             |
|           |      |             |
PREPARED FOR:  
WALL STREET DEVELOPMENT CORP.  
P.O. BOX 272  
WESTWOOD, MASSACHUSETTS












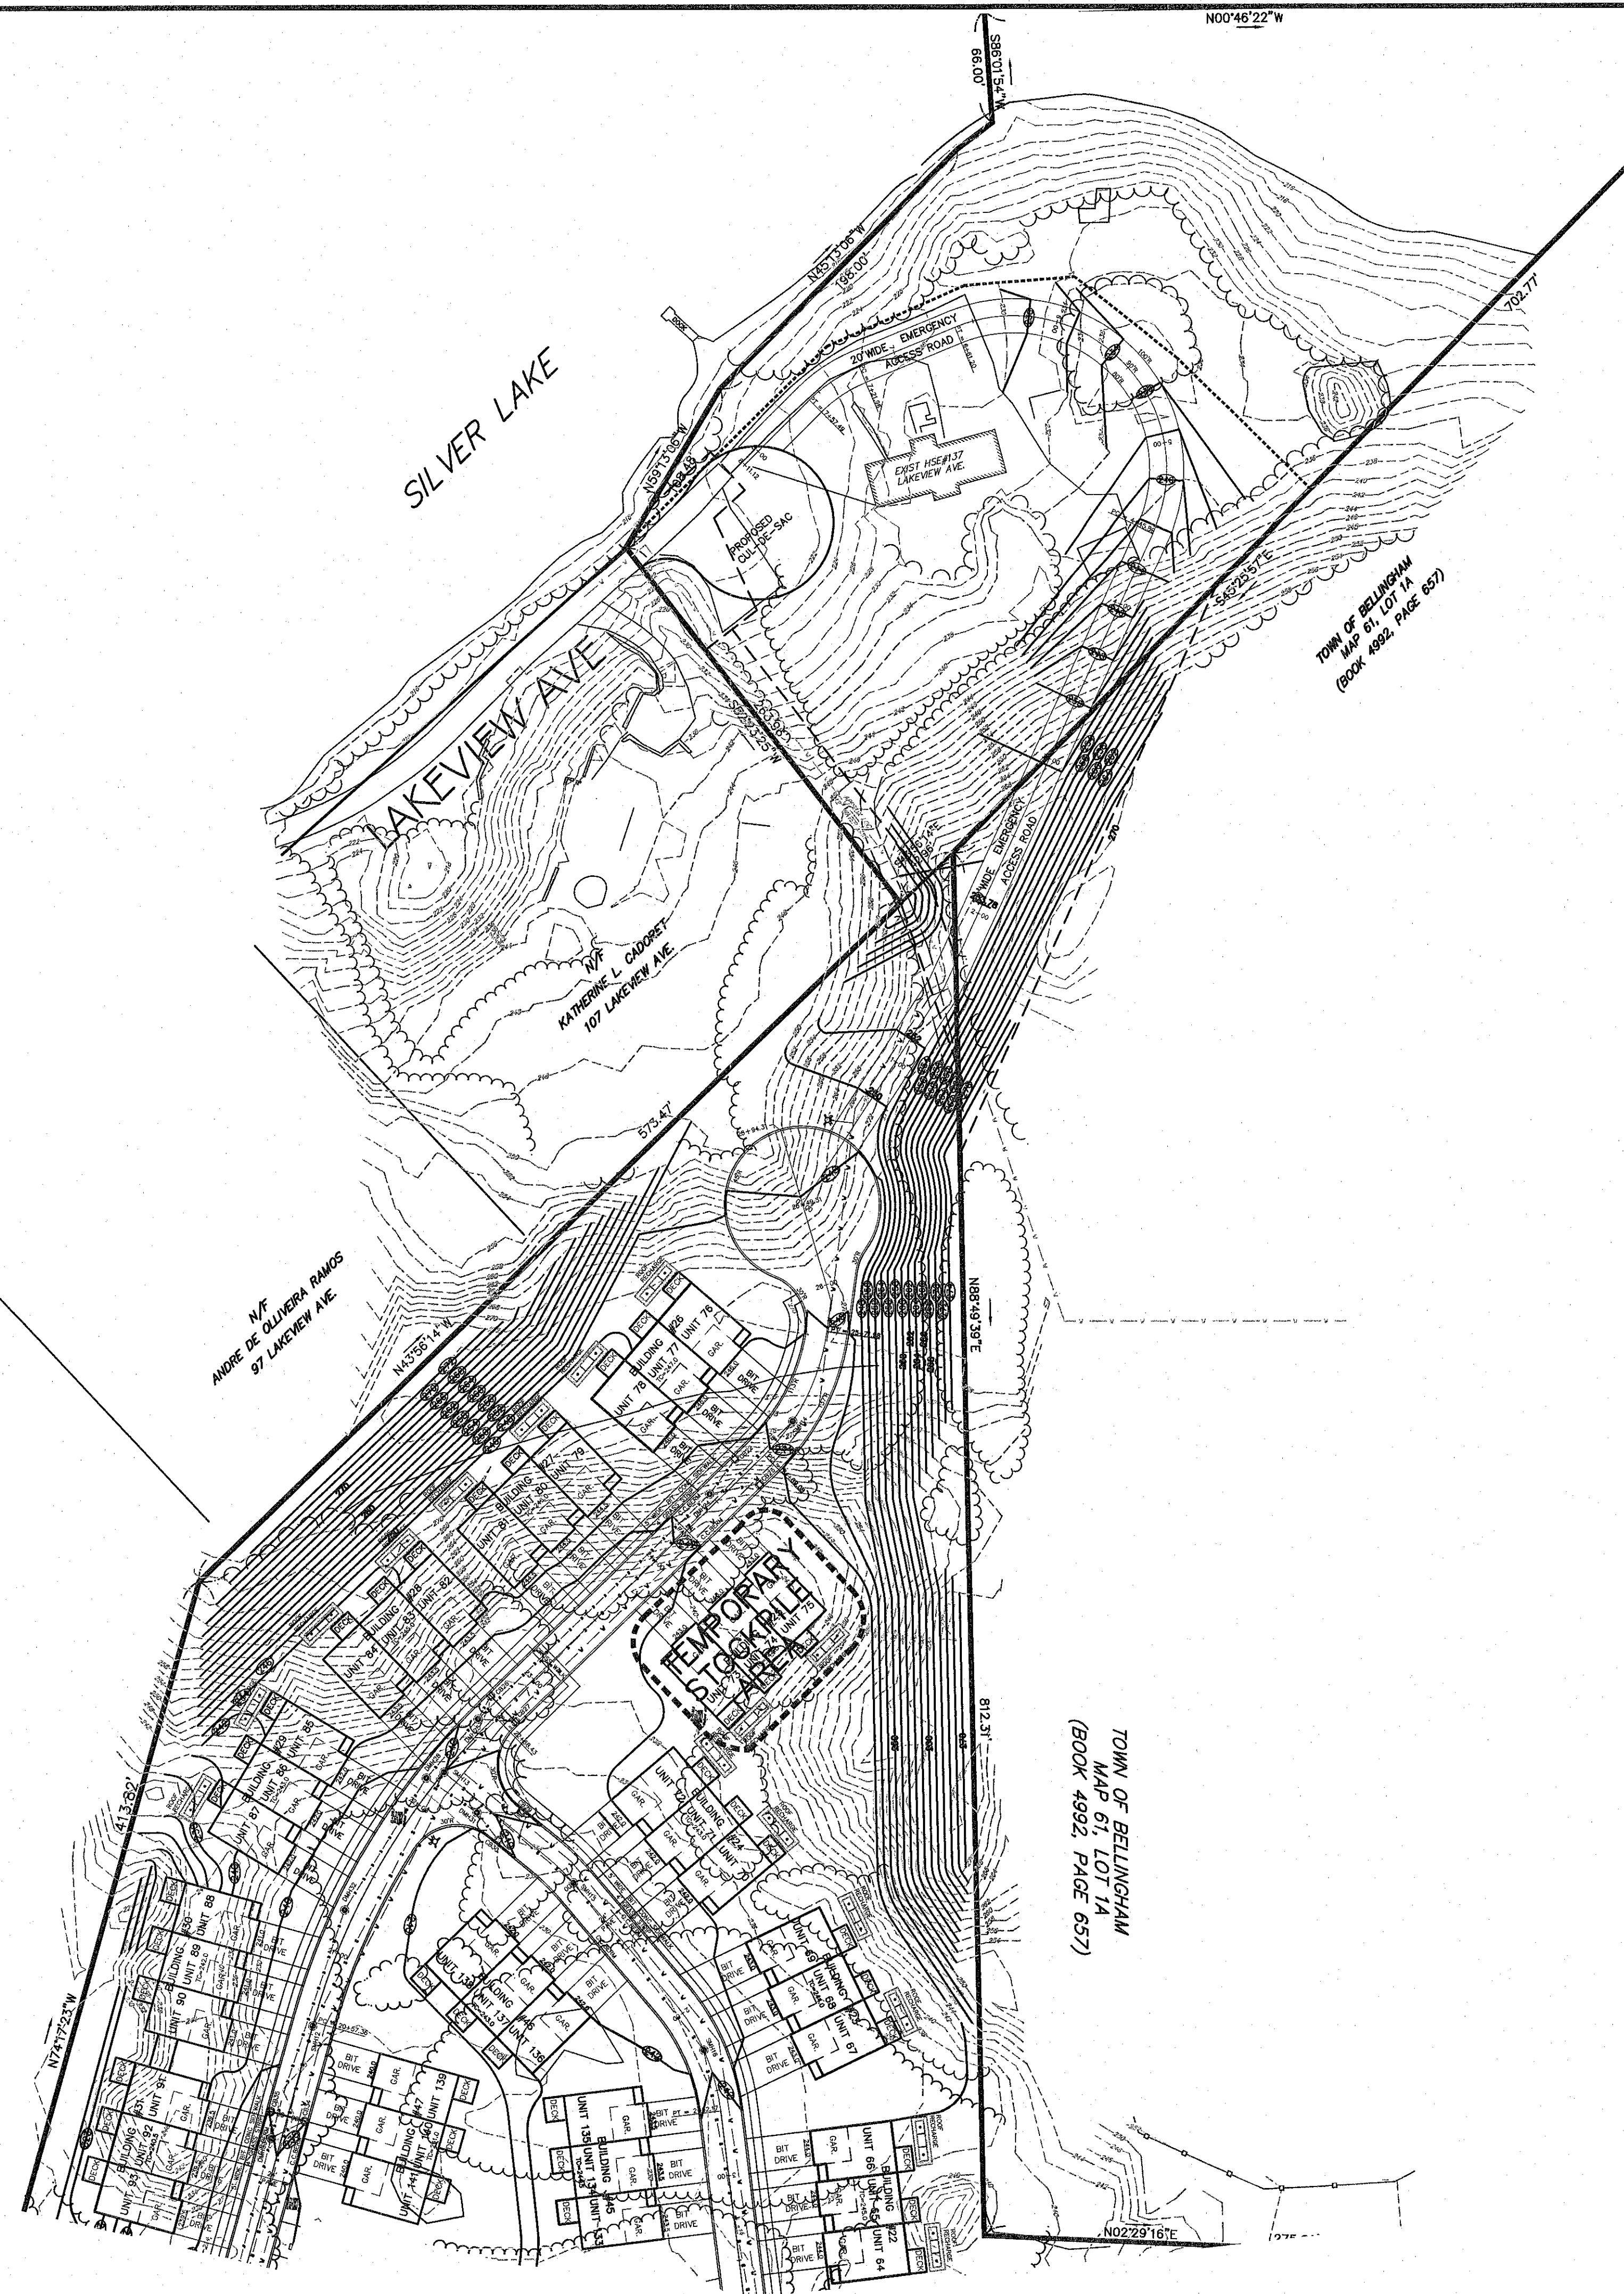


SITE DEVELOPMENT PLAN  
"PROSPECT HILL VILLAGE"  
A MULTI-UNIT RESIDENTIAL DEVELOPMENT  
BELLINGHAM, MASSACHUSETTS

PREPARED FOR:  
WALL STREET DEVELOPMENT CORP.  
P.O. BOX 272  
WESTWOOD, MASSACHUSETTS

 **GLM Engineering Consultants, Inc.**  
19 EXCHANGE STREET  
HOLLISTON, MA 01746  
P: 508-429-1100  
F: 508-429-7160  
[www.GLMengineering.com](http://www.GLMengineering.com)

|         |               |
|---------|---------------|
| JOB No. | 16,590        |
| DATE:   | NOV. 30, 2023 |
| SCALE:  | 1"=60'        |
| SHEET:  | 34 of 43      |
| PLAN #: | 27,871        |



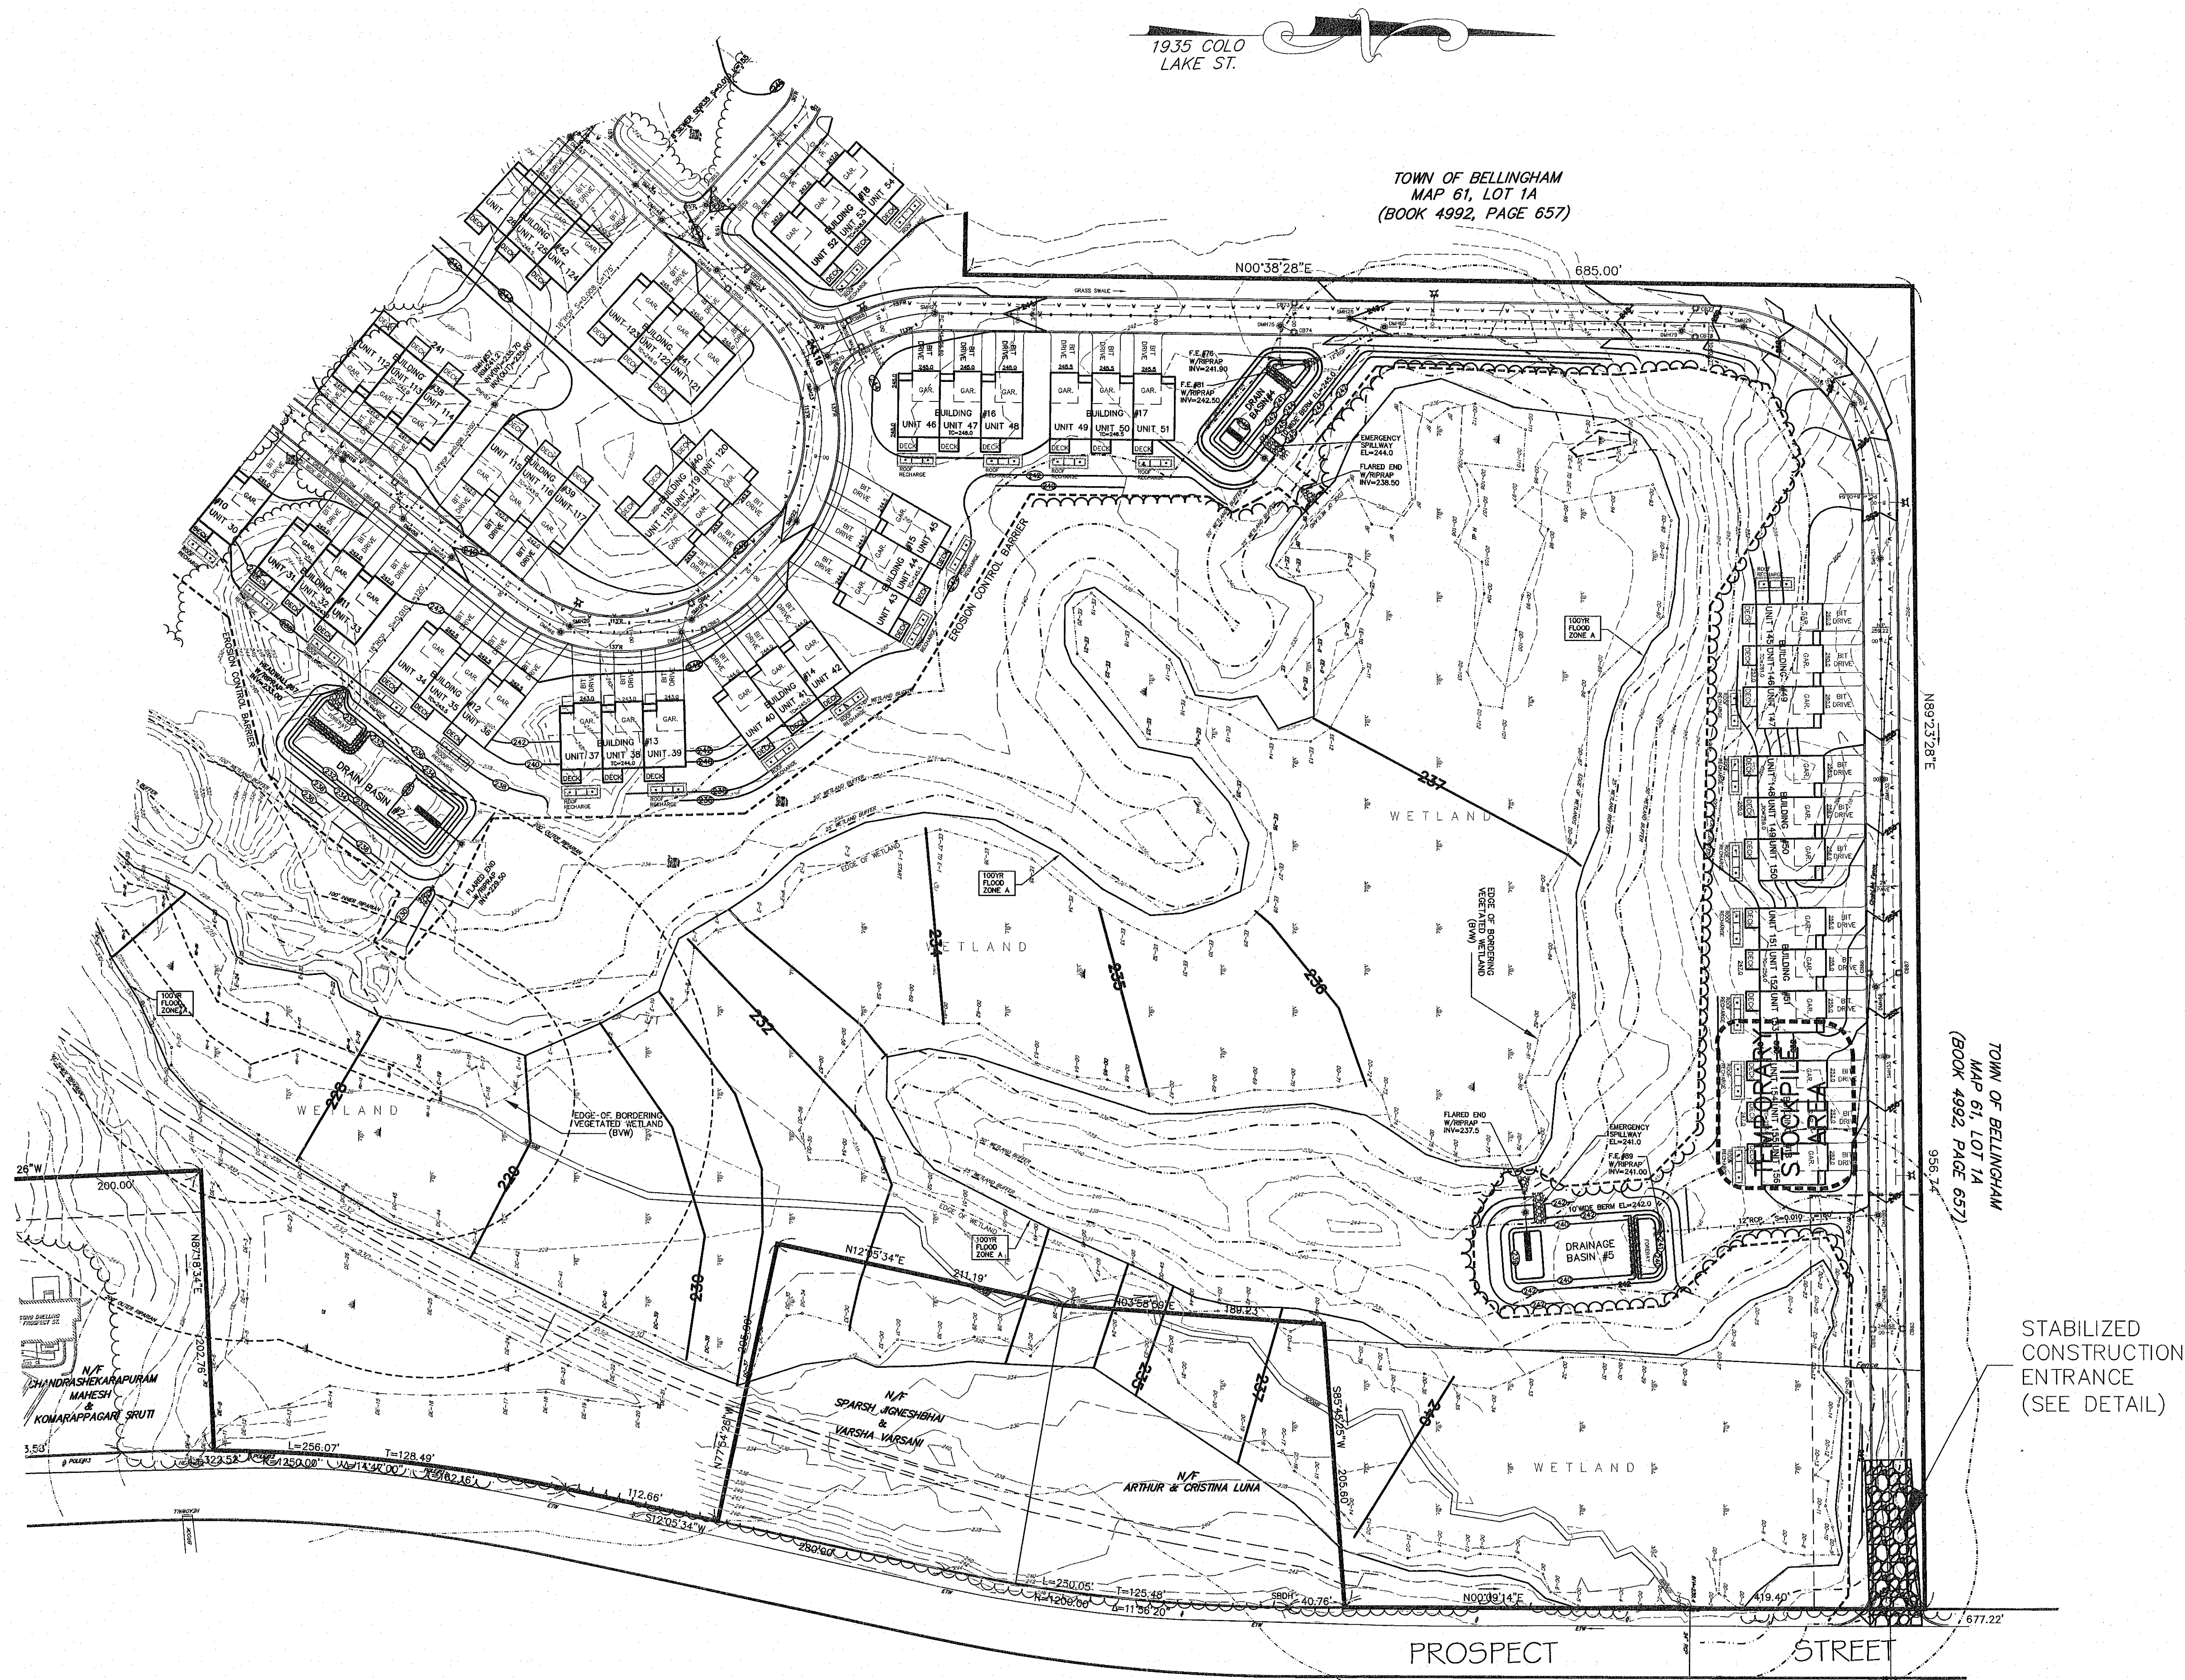

EROSION CONTROL PLAN

SITE DEVELOPMENT PLAN  
"PROSPECT HILL VILLAGE"  
A MULTI-UNIT RESIDENTIAL DEVELOPMENT  
BELLINGHAM, MASSACHUSETTS

REVISIONS

No. DATE

DESCRIPTION

GLM Engineering  
Consultants, Inc.  
19 EXCHANGE STREET  
HOLLISTON, MA 01746  
P: 508-429-1100  
F: 508-429-7160  
www.GLMengineering.com

JOB No. 16,590  
DATE: NOV. 30, 2023  
SCALE: 1"=60'  
SHEET: 35 of 43  
PLAN #: 27,871

PREPARED FOR:  
WALL STREET DEVELOPMENT CORP.  
P.O. BOX 272  
WESTWOOD, MASSACHUSETTS




EROSION AND SEDIMENTATION CONTROL:

1. PRIOR TO ANY DISTURBANCE OR ALTERATIONS ON ANY AREA ON THE SITE. THE FILTER MITT SEDIMENT BARRIER SHALL BE INSTALLED IN THE LOCATIONS SHOWN ON THE SITE PLAN.
2. BARRIERS SHALL BE CONSTRUCTED AS SHOWN ON THE FILTER MITT DETAIL WITH CONSTRUCTION FENCE DETAIL ABOVE.
3. ONCE INSTALLED, THE FILTER MITT SEDIMENT BARRIERS SHALL BE MAINTAINED IN PLACE UNTIL ALL AREAS UPGRADIENT FROM THE BARRIERS HAVE BEEN STABILIZED AS SPECIFIED HEREIN. UPON COMPLETION AND STABILIZATION OF THE PROJECT, THE FILTER MITT AND CONSTRUCTION FENCE SHALL BE REMOVED.
4. THE ORANGE CONSTRUCTION FENCE IS INTENDED TO ACT AS A LIMIT OF DISTURBANCE. ANY LAND DOWN GRADIENT FROM THE FENCE ACCIDENTALLY DISTURBED SHALL BE IMMEDIATELY REPAIRED AND RESTORED TO ORIGINAL CONDITION.
5. EROSION CONTROL MEASURES SHALL BE MONITORED ON A DAILY BASIS, OR AS NEEDED, AND BE REINFORCED, REPAIRED, OR REPLACED WHEN NEEDED, PER JUDGEMENT OF THE SITE FOREMAN AND/OR TOWN OF BELLINGHAM REPRESENTATIVE.
6. TEMPORARY VEGETATION COVER SHALL BE ESTABLISHED ON ALL DISTURBED AREAS WHERE CONSTRUCTION ACTIVITIES TEMPORARILY CEASE FOR AT LEAST 30 DAYS. AREAS SHALL BE STABILIZED WITH TEMPORARY SEED. IF THE SEASON PREVENTS THE ESTABLISHMENT OF A VEGETATIVE COVER, DISTURBED AREAS SHALL BE MULCHED AND THEN SEEDED WHEN WEATHER CONDITIONS ALLOW.
7. THE FIRST ONE-HUNDRED FIFTY (100) FEET OF THE PROPOSED ENTRANCE AT PROSPECT STREET SHALL HAVE A CONSTRUCTION ENTRANCE PAD(SEE DETAIL).
8. WATER SPRAYING SHALL BE UTILIZED ON ALL DISTURBED AREAS DURING DRY WEATHER TO PREVENT DUST. A WATER TRUCK SHALL BE KEPT ON SITE AT ALL TIMES DURING THE DURING THE SUMMER MONTHS OF CONSTRUCTION.
9. FOLLOWING CONSTRUCTION OF THE CATCH BASIN STRUCTURES, A SILTATION BARRIER SHALL BE SET AROUND THE INLET FOR EACH STRUCTURE TO PREVENT SEDIMENT FROM ENTERING THE DRAINAGE SYSTEM. (SEE DETAIL)
10. NO SLOPES, EITHER TEMPORARY OR PERMANT SHALL BE STEEPER THAN TWO TO 1 (2:1).
11. STREET SWEEPING SHALL BE DONE AS NEEDED BASIS ALONG PROSPECT STREET TO THE LIMITS OF SEDIMENT TRACKING.
12. STOCKPILE MATERIAL SHALL BE SECURED AROUND THE PERIMETER WITH EROSION CONTROL BARRIERS.

MAINTENANCE:


1. THE CONTRACTOR SHALL HAVE ON SITE AN ADEQUATE QUANTITY OF SUPPLEMENTAL HAYBALES AND/OR SILT SOCK TO BE USED FOR CONTROL OF EMERGENCY EROSION PROBLEMS.
2. ALL EROSION CONTROL MEASURES SHALL BE INSPECTED WEEKLY.
3. THE CONTRACTOR SHALL MONITOR DAILY WEATHER AND PRIOR TO ANY PREDICTED RAIN STORM, THE EROSION BARRIERS SHALL BE INSPECTED AND NEW ONES SUPPLEMENTED IN ANY AREAS OF POSSIBLE CONCENTRATED RUNOFF.
4. SEDIMENT CHECK DAMS MAY BE INSTALLED IN AREA OF HIGH CONCENTRATION OF SURFACE RUNOFF.(SEE DETAIL)
5. ALL EQUIPMENT SHALL BE STORED IN THE DESIGNATED STAGING AREA.

A MORE DETAILED SEDIMENT AND EROSION CONTROL PLAN WILL BE DEVELOPED AS PART OF THE NPDES STORMWATER POLLUTION PREVENTION PLAN.

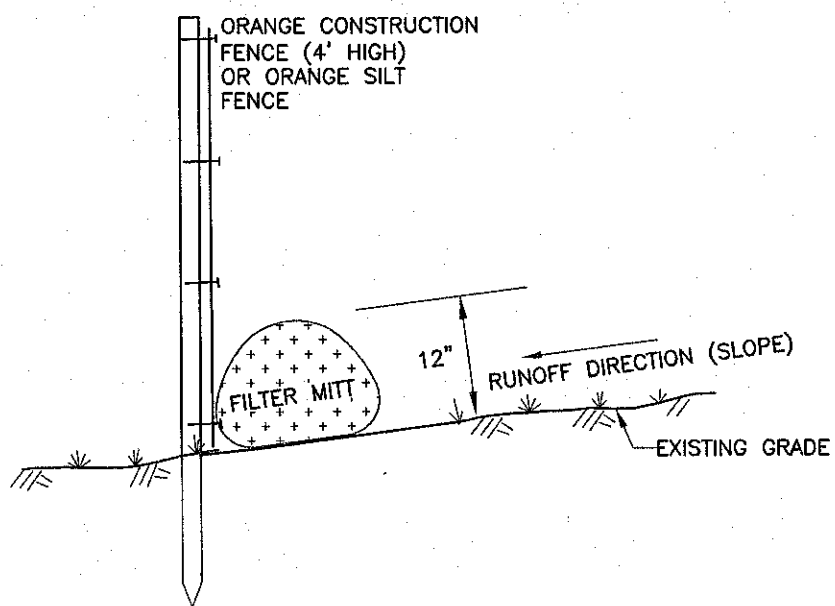


EROSION CONTROL BARRIER  
FILTER MITT W/  
CONSTRUCTION FENCE DETAIL

N.T.S.

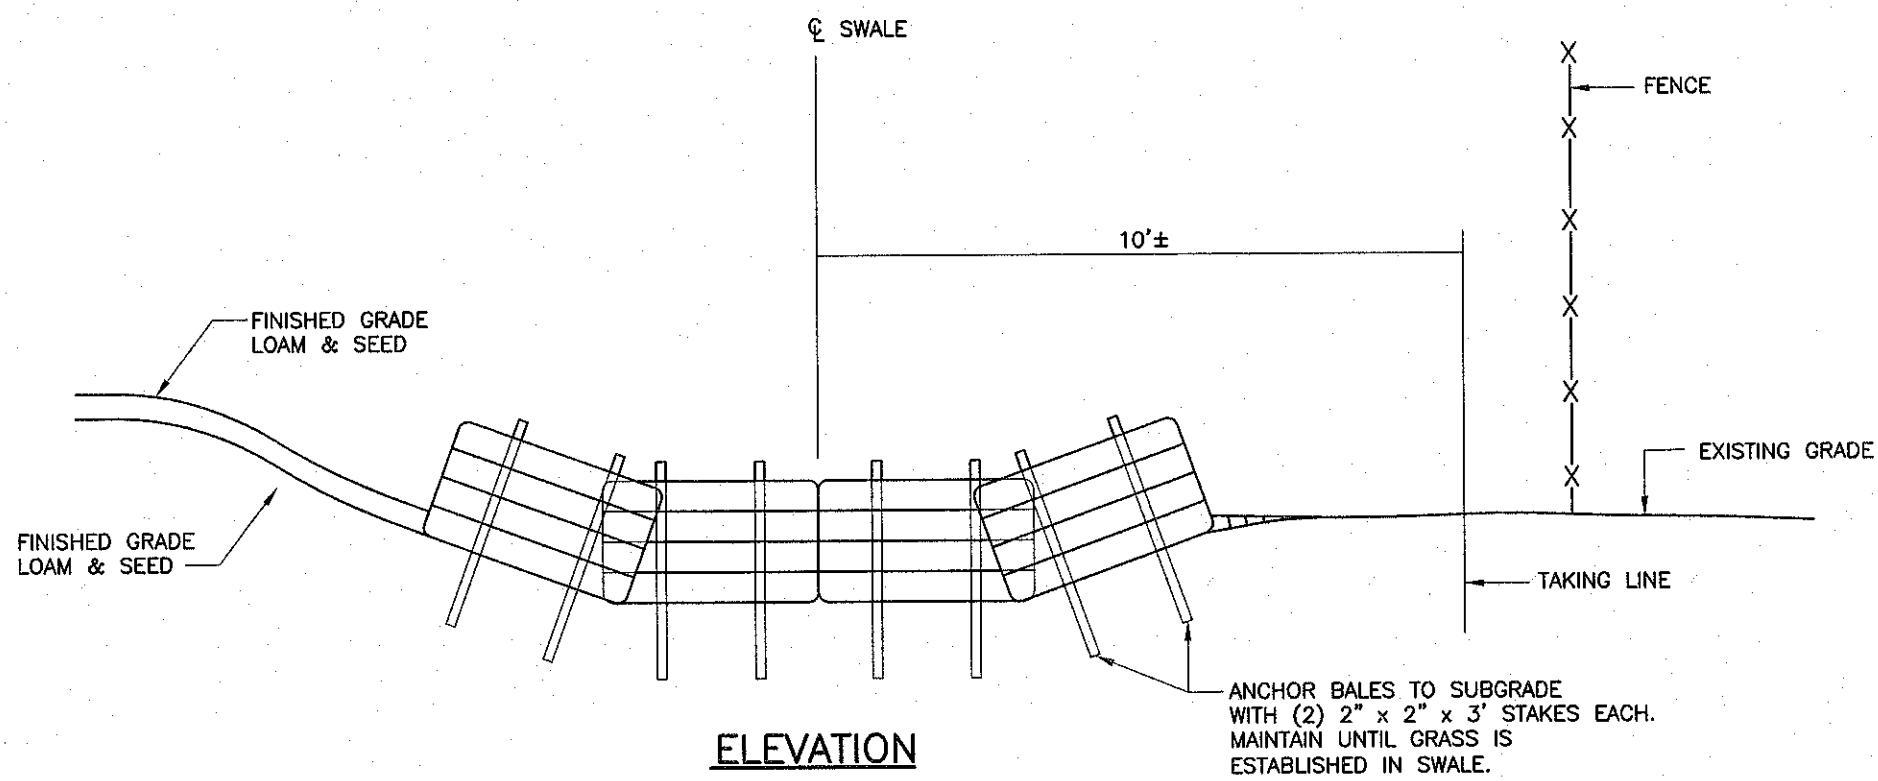

ELEVATION

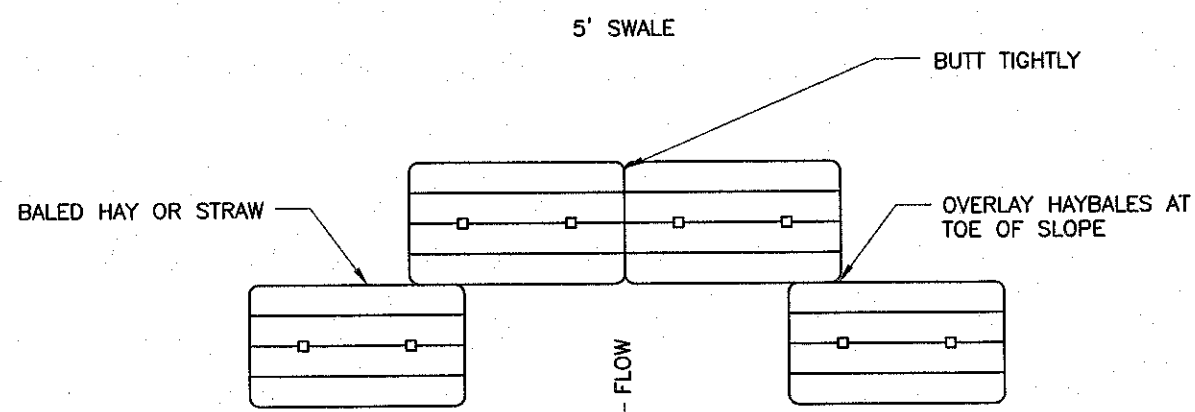


PLAN

SEDIMENT CHECK DAM DETAIL


N.T.S.

APPROVED BY THE  
BELLINGHAM PLANNING BOARD:

DATE APPROVED: \_\_\_\_\_

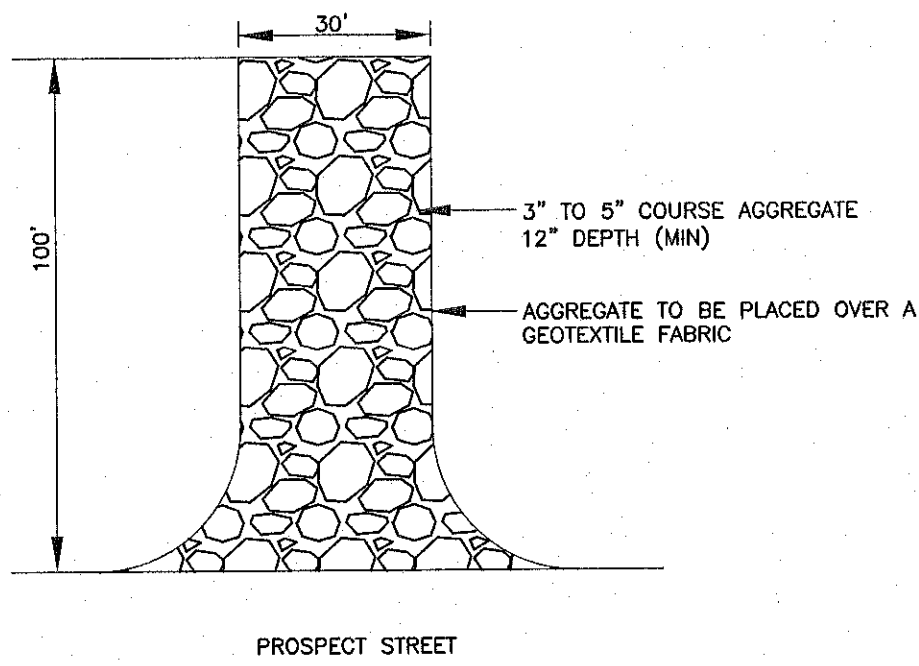

STABILIZED CONSTRUCTION  
ENTRANCE PAD DETAIL  
NOT TO SCALE

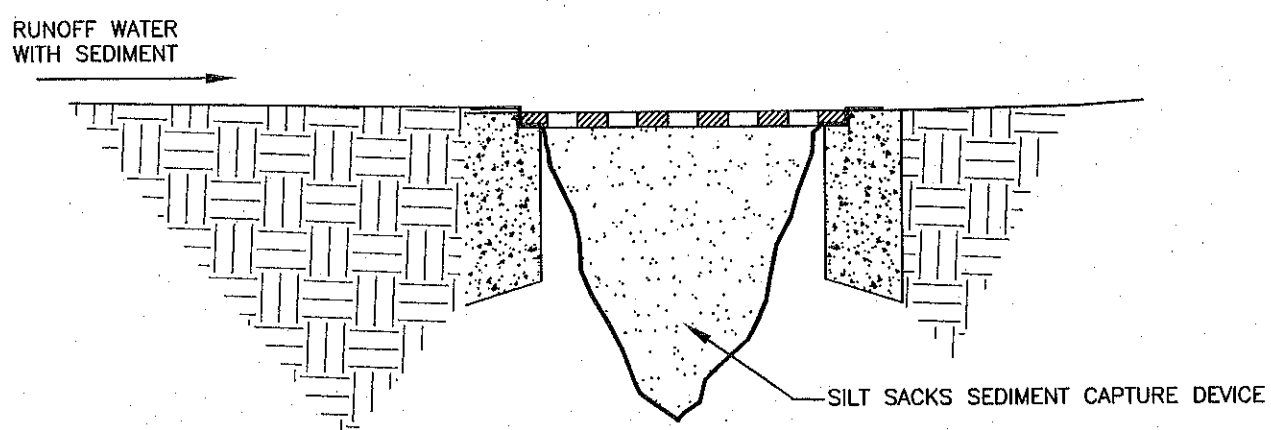

SILT SACK CATCH BASIN INLET  
NOT TO SCALE

| REVISIONS |      | DESCRIPTION |
|-----------|------|-------------|
| No.       | DATE |             |
|           |      |             |
|           |      |             |
SITE DEVELOPMENT PLAN  
"PROSPECT HILL VILLAGE"  
A MULTI-UNIT RESIDENTIAL DEVELOPMENT  
BELLINGHAM, MASSACHUSETTS

PREPARED FOR:  
WALL STREET DEVELOPMENT CORP.  
P.O. BOX 272  
WESTWOOD, MASSACHUSETTS



GLM Engineering  
Consultants, Inc.  
19 EXCHANGE STREET  
HOLLISTON, MA 01746  
P: 508-429-1100  
F: 508-429-7160  
www.GLMengineering.com

|         |               |
|---------|---------------|
| JOB No. | 16,590        |
| DATE:   | NOV. 30, 2023 |
| SCALE:  | 1"=60'        |
| SHEET:  | 36 of 43      |
| PLAN #: | 27,871        |



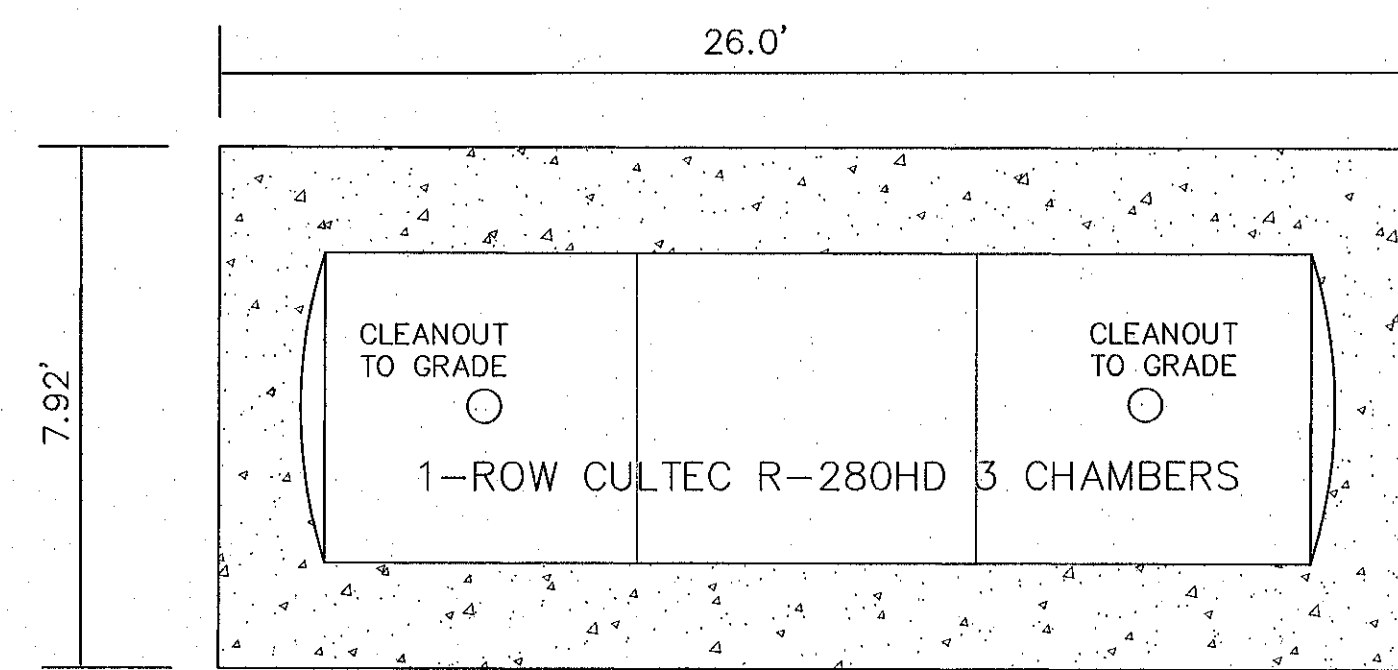

PLAN VIEW

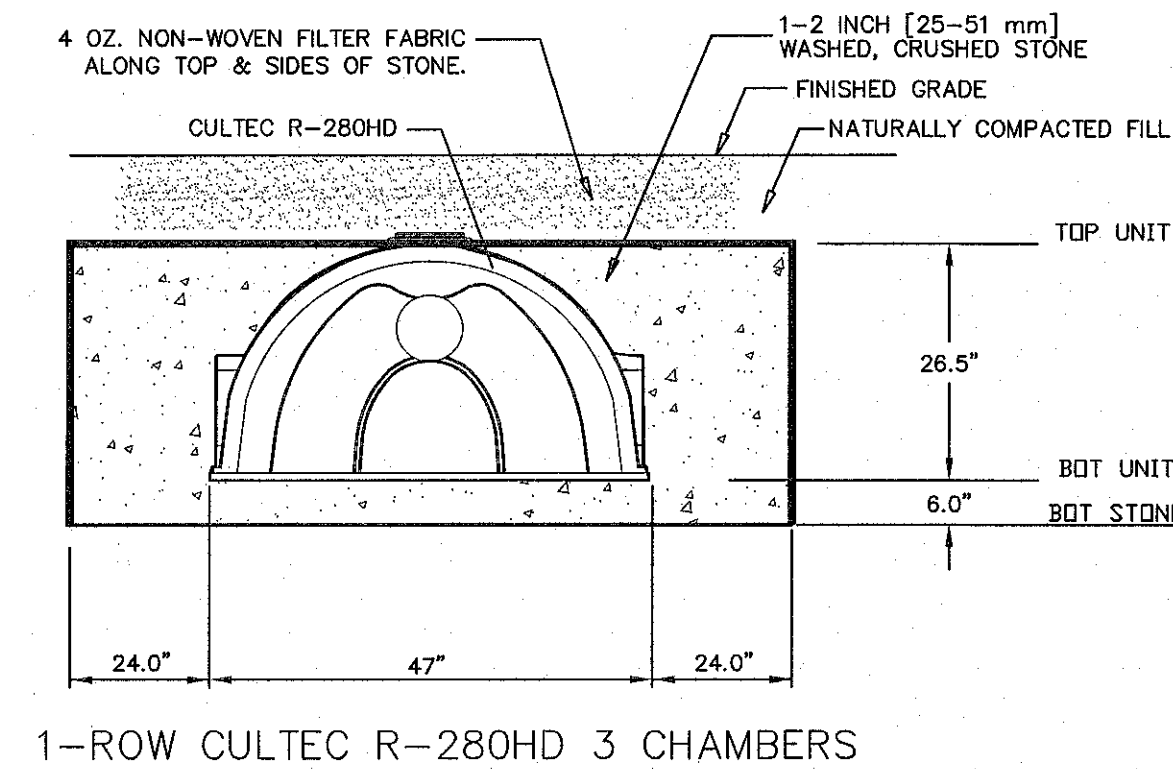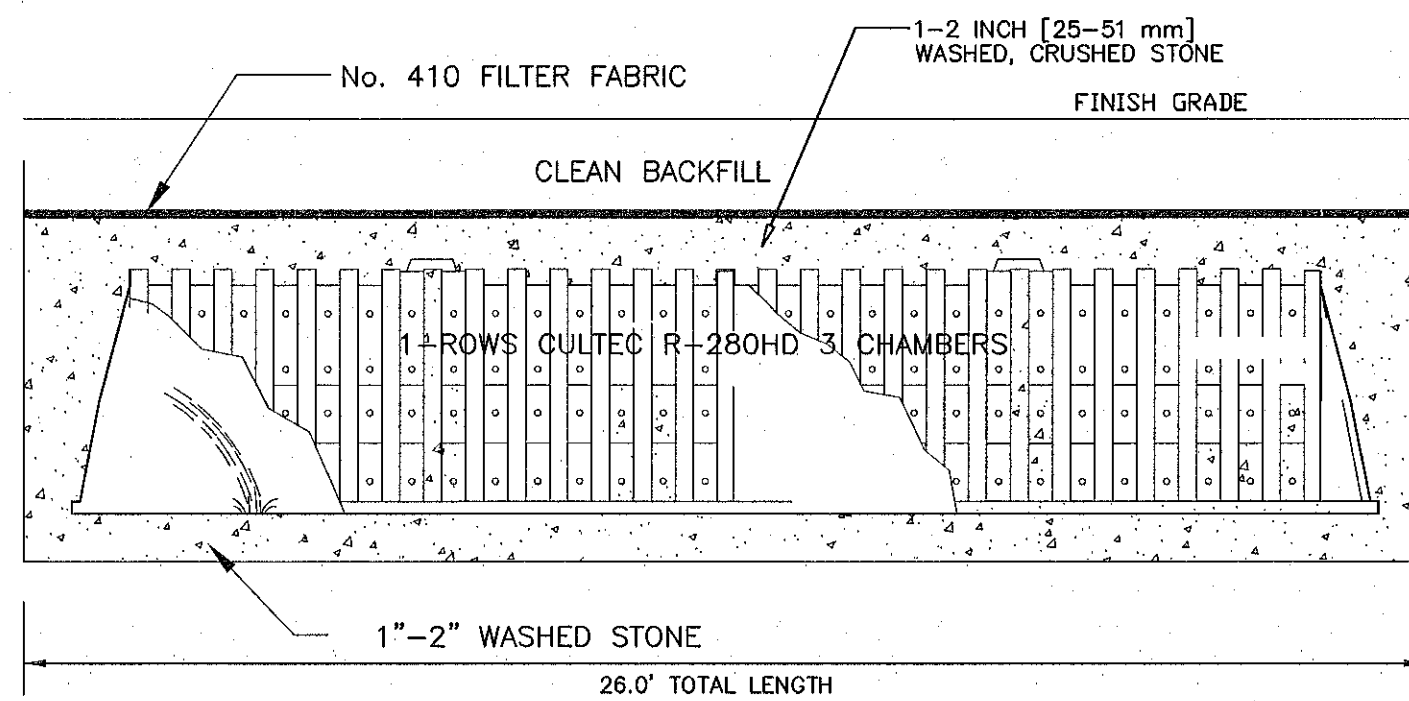


1-ROW CULTEC R-280HD 3 CHAMBERS

NOTES:  
1. ALL TOPSOIL & SUBSOIL SHALL BE REMOVED FROM THE BOTTOM AREA OF THE BASIN AND FILLED MATERIAL SHALL COARSE CLEAN GRAVEL OR SAND.


2. INSTALL TWO (2) PER BUILDING. ALL ROOF AREA IS TO BE DIRECTED TO RECHARGE SYSTEMS.

ROOF RECHARGE SYSTEM DETAIL

N.T.S.

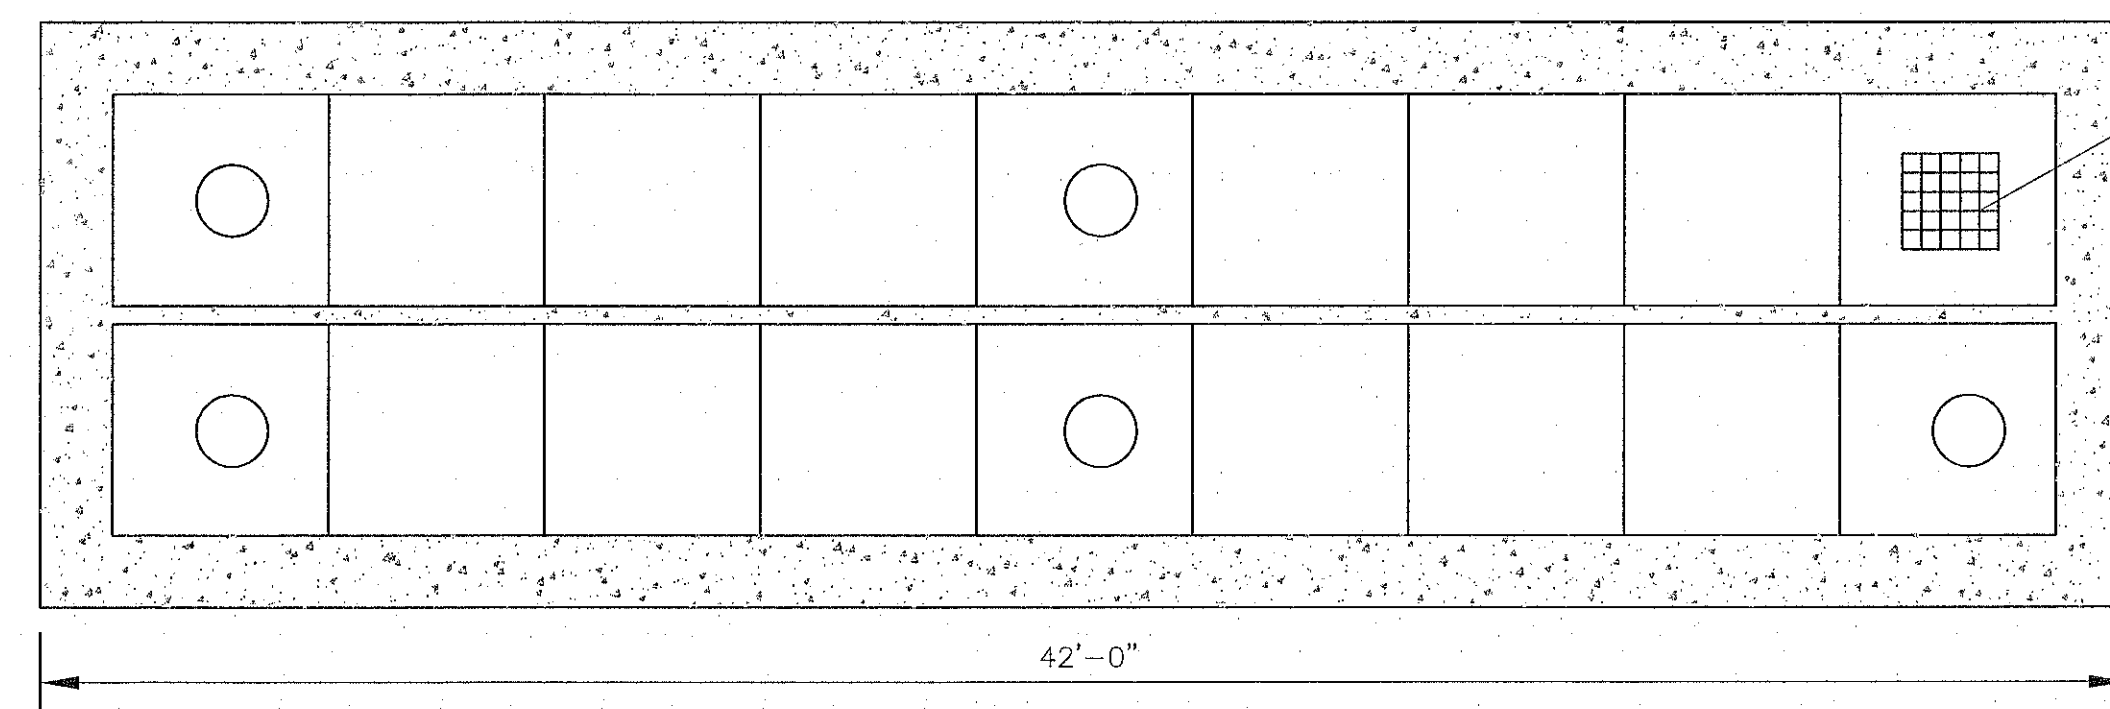

2 ROWS 9 GALLEY's PER ROW  
TOTAL 18 4x4x4 GALLEY'S

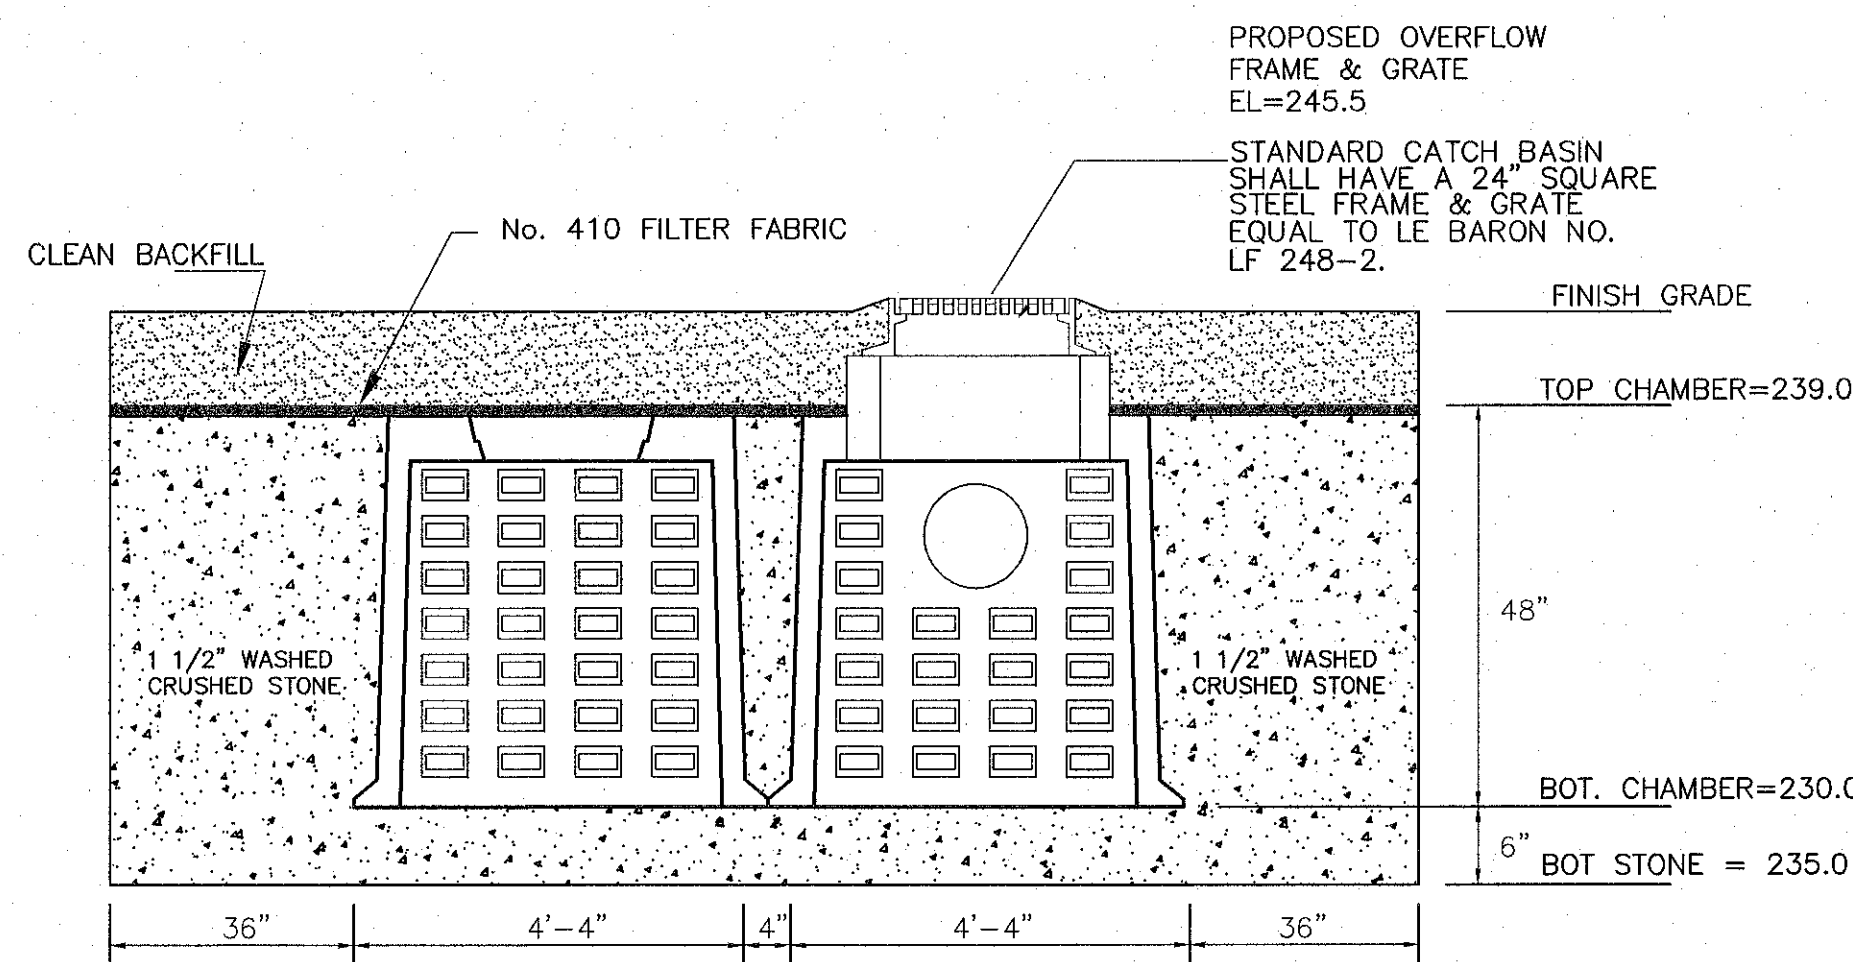


STORWATER RECHARGE SYSTEM #5

N.T.S.

NOTES:  
1. CONCRETE: 4,000 PSI MINIMUM AFTER 28 DAYS.  
2. DESIGNED FOR H-20 LOADING.  
3. GALLEYS TO BE PLACED AGAINST ONE ANOTHER AS INDICATED ON THE GRADING PLAN ON A STONE BASE, WITH 36" OF STONE ALL AROUND.  
4. STONE SHALL MEET SECTION M2.01.2 OF THE MHD SPECIFICATIONS.


EQUAL: EJ MASS. MUNICIPAL  
FRAME: 8" Hgt. OMA554000006  
GRATE: SQUARE HOLE OMA552000075

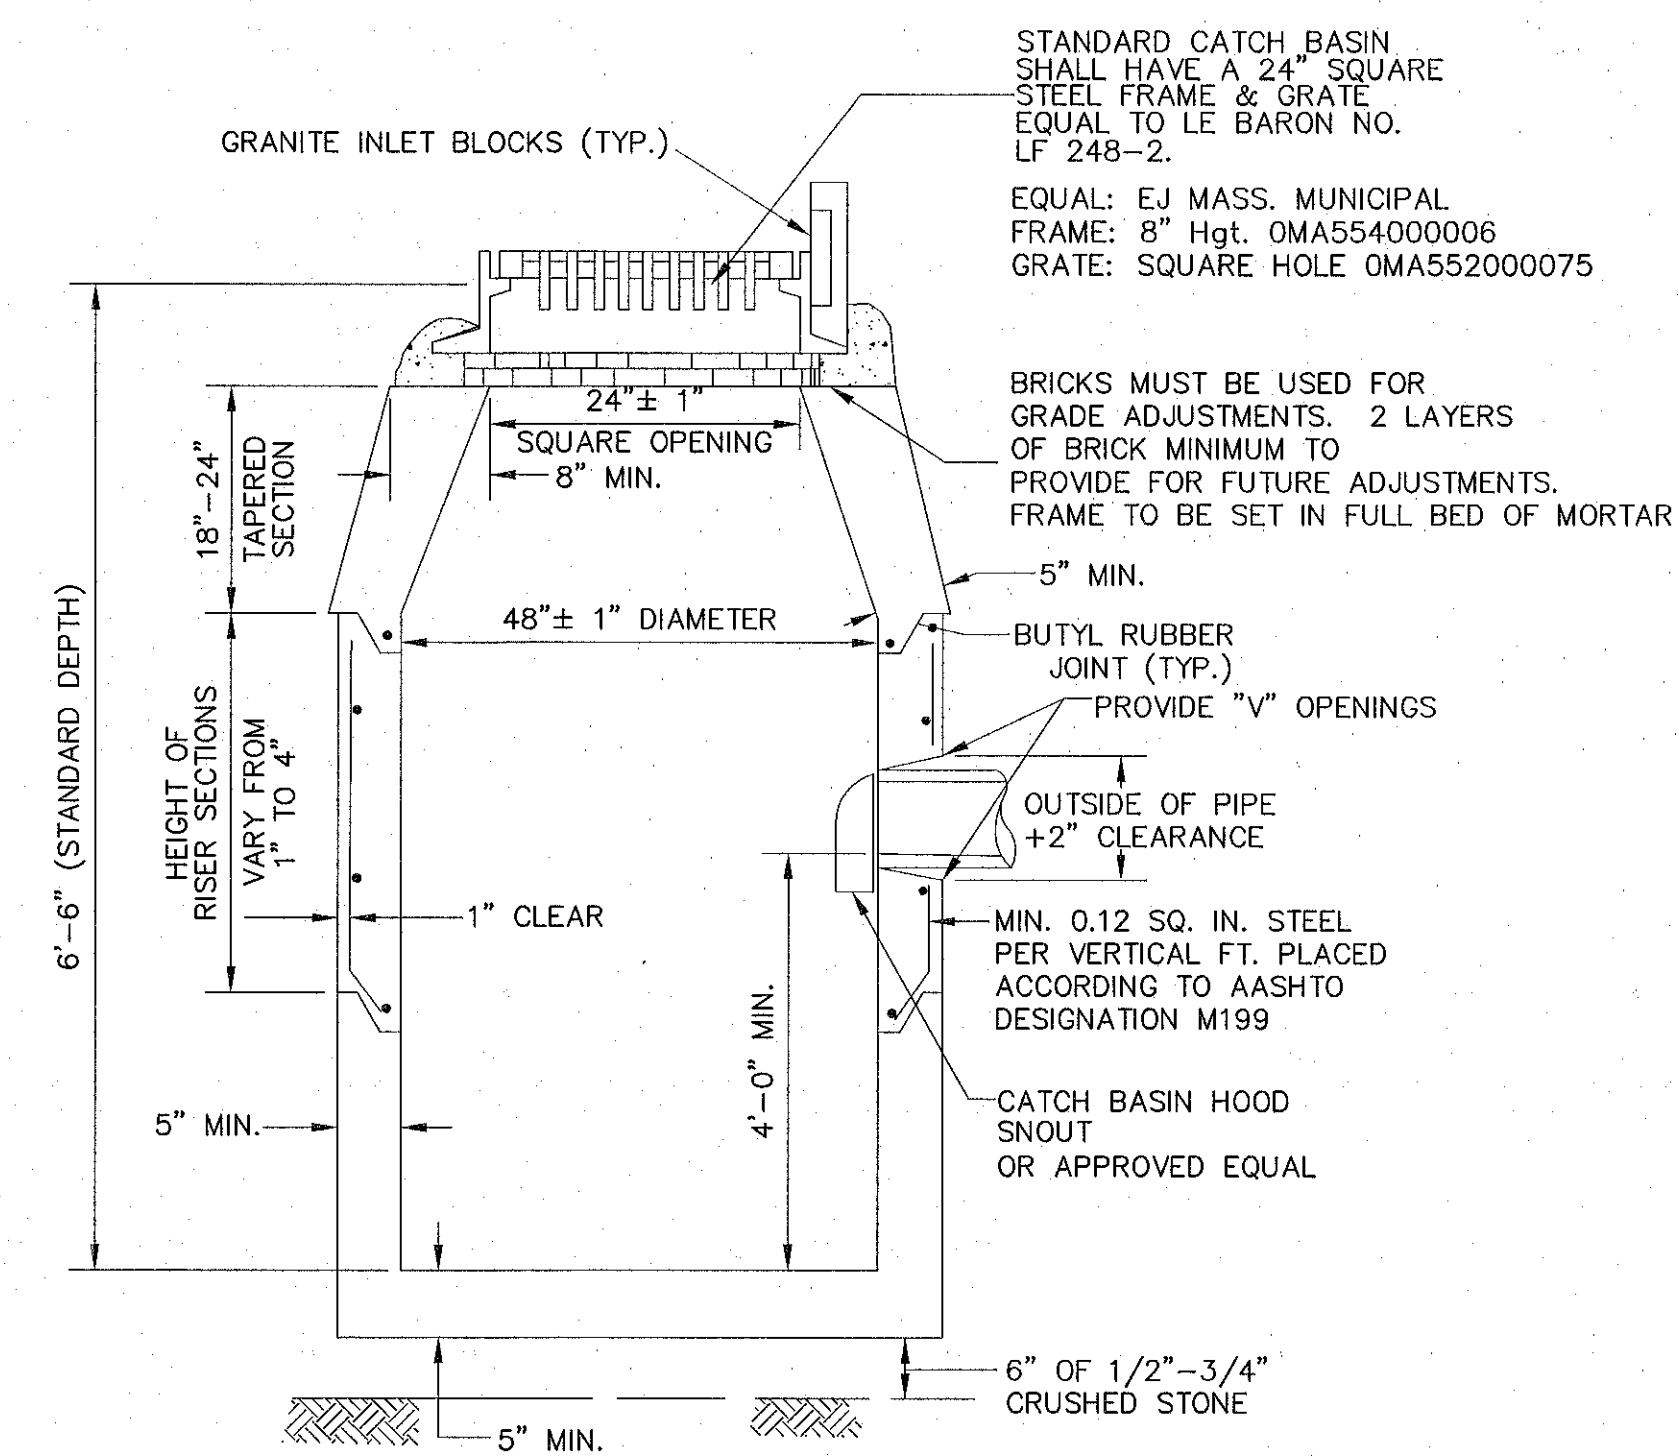

NOTE: NO BELL ENDS IN CATCH BASIN. CONNECTIONS TO BE TIGHTLY SEALED WITH MORTAR.

PRECAST CATCH BASIN DETAIL

NOT TO SCALE

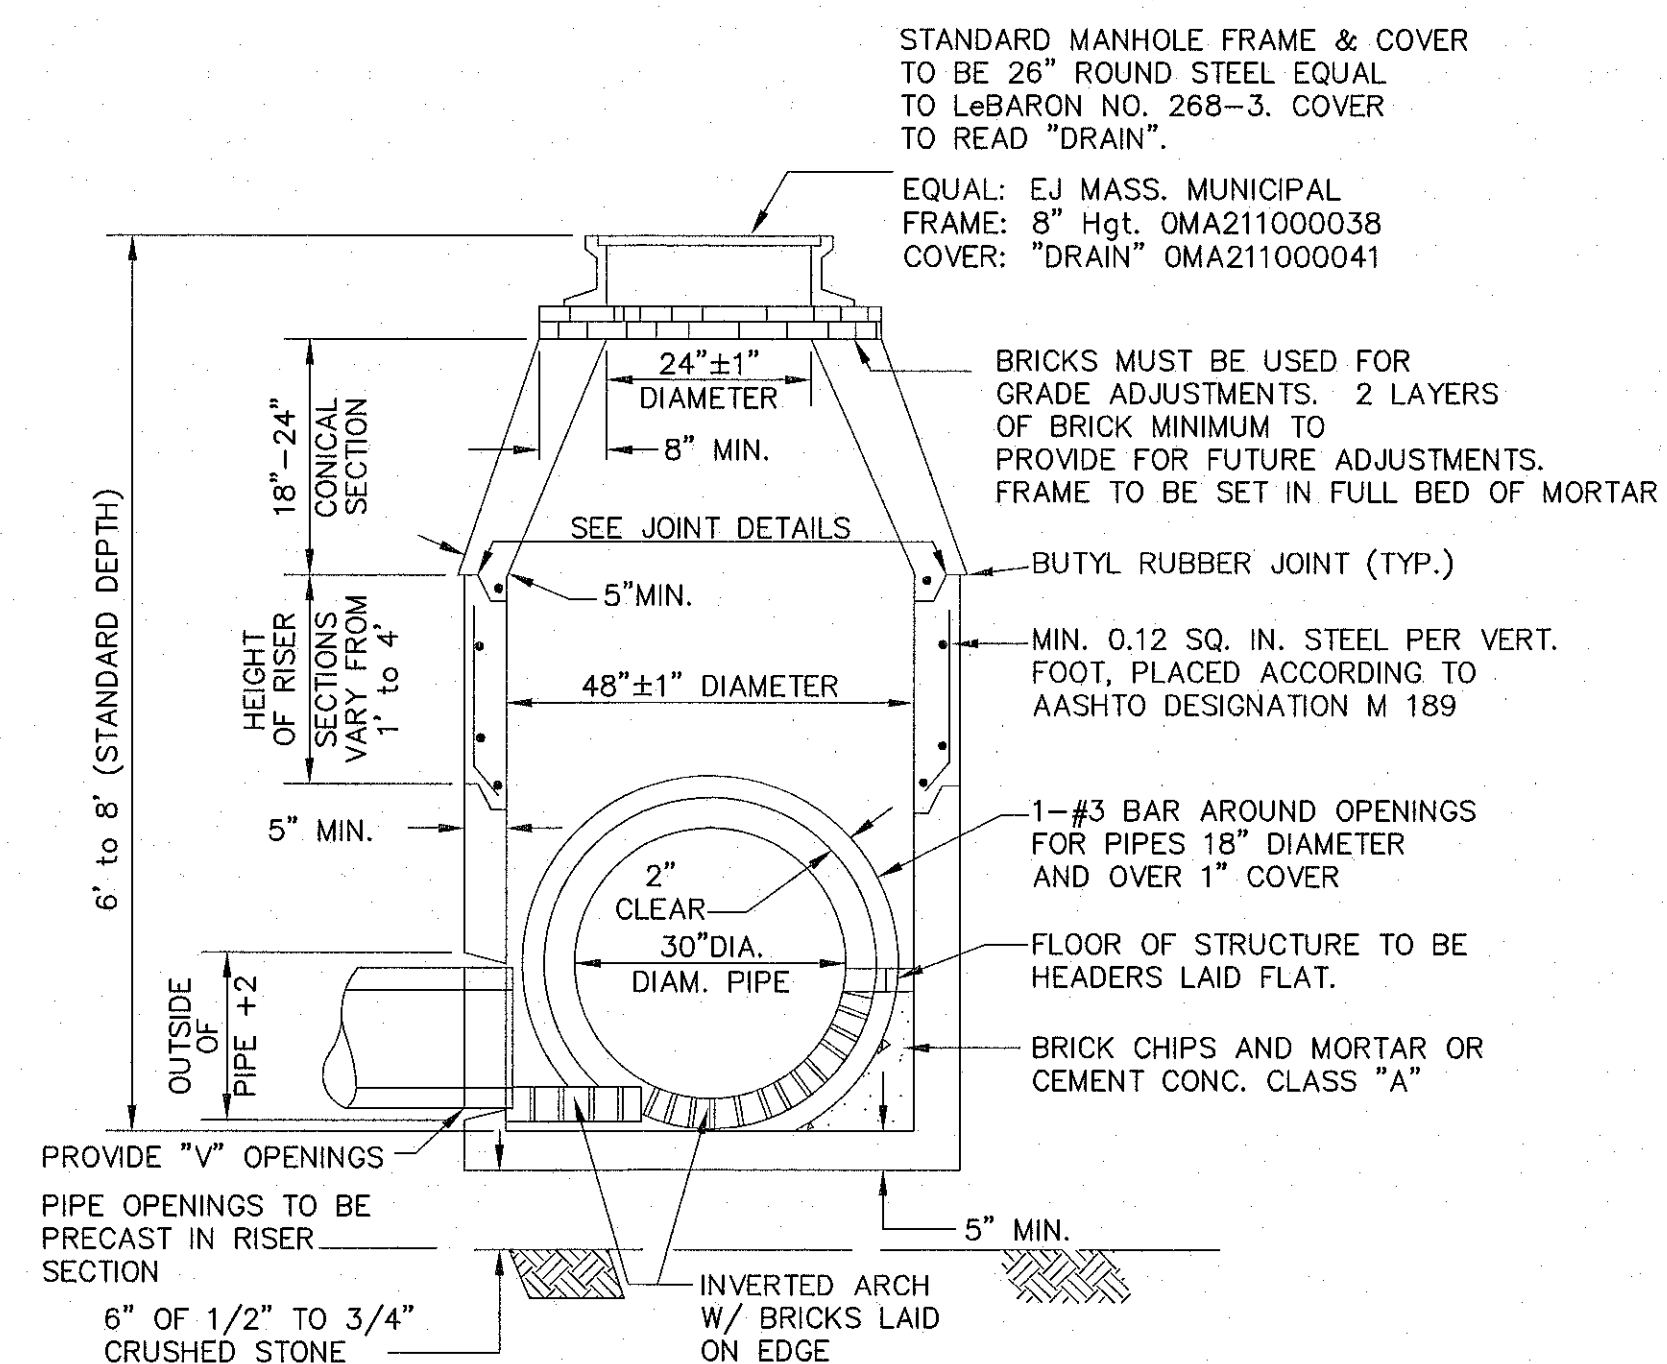

PRECAST MANHOLE DETAIL

NOT TO SCALE

APPROVED BY THE  
BELLINGHAM PLANNING BOARD:

DATE APPROVED: \_\_\_\_\_

## NOTES

1. All construction shall conform to the Town of Bellingham Planning Board Rules and Regulations and Department of Public Works standards and details.

5. Sidewalk ramps must meet current applicable ADA / AAB standards.

SITE DEVELOPMENT PLAN  
"PROSPECT HILL VILLAGE"  
A MULTI-UNIT RESIDENTIAL DEVELOPMENT  
BELLINGHAM, MASSACHUSETTS


PREPARED FOR:  
WALL STREET DEVELOPMENT CORP.  
P.O. BOX 272  
WESTWOOD, MASSACHUSETTS

GLM Engineering  
Consultants, Inc.  
19 EXCHANGE STREET  
HOLLISTON, MA 01746  
P: 508-429-1100  
F: 508-429-7160  
www.GLMengineering.com





JOB No. 16,590  
DATE: NOV. 30, 2023  
SCALE: 1"=60'  
SHEET: 37 of 43  
PLAN #: 27,871

DETAILS



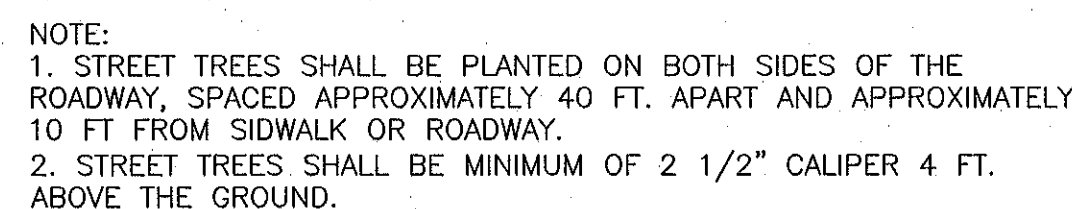


NOTE:  
CURB INLETS TO BE INSTALLED AT  
ALL CATCH BASIN WITH  
TRANSITIONS CURBS.

   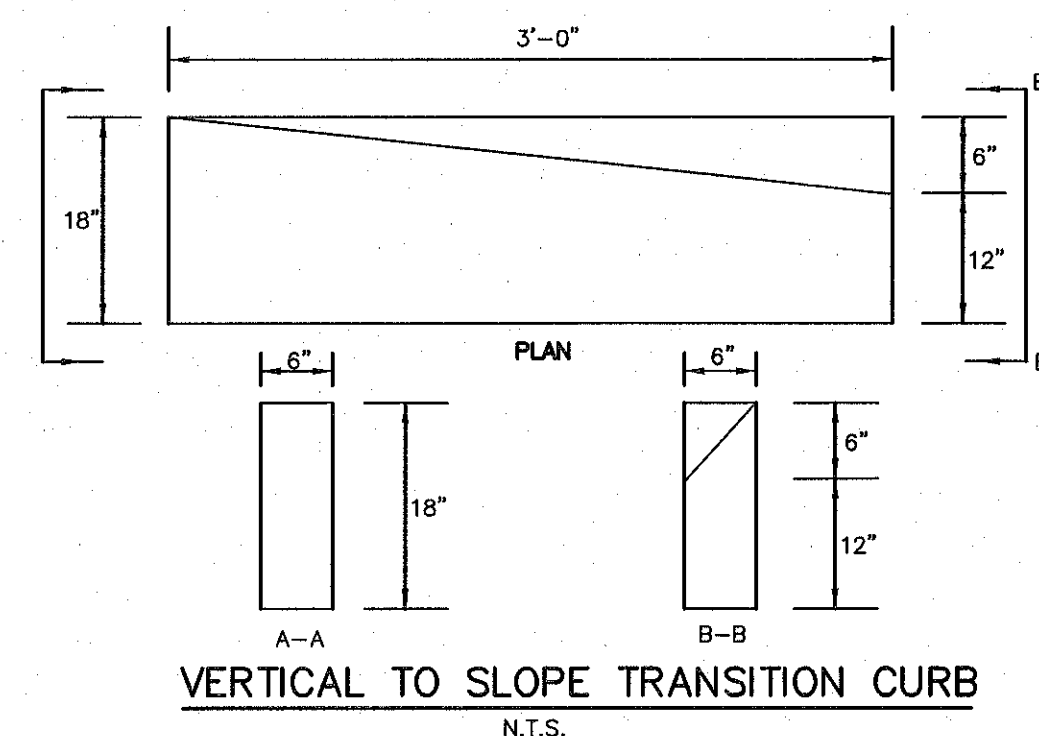

APPROVAL SUBJECT TO A COVENANT  
CONDITIONS SET FORTH IN A COVENANT  
EXECUTED BY \_\_\_\_\_,  
DATED \_\_\_\_\_, AND TO BE  
RECORDED HERewith.

5. Sidewalk ramps must meet current applicable ADA / AAB standards.

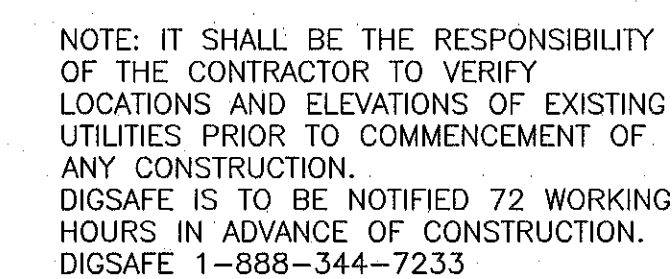

|      |  |
|------|--|
| DATE |  |
| NO   |  |

SITE DEVELOPMENT PLAN  
"PROSPECT HILL VILLAGE"  
A MULTI-UNIT RESIDENTIAL DEVELOPMENT  
BELLINGHAM, MASSACHUSETTS


PREPARED FOR:  
WALL STREET DEVELOPMENT CORP.  
P.O. BOX 272  
WESTWOOD, MASSACHUSETTS

 **GLM Engineering Consultants, Inc.**  
19 EXCHANGE STREET  
HOLLISTON, MA 01746  
P: 508-429-1100  
F: 508-429-7160  
[www.GLMengineering.com](http://www.GLMengineering.com)

PLAN #: 27,871

## DETAILS



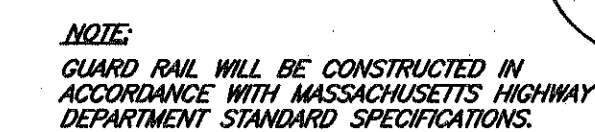

SINGLE FACE GUARD RAIL WITH WOOD POST

DATE APPROVED: \_\_\_\_\_

**SITE DEVELOPMENT PLAN  
"PROSPECT HILL VILLAGE"  
A MULTI-UNIT RESIDENTIAL DEVELOPMENT  
BELLINGHAM, MASSACHUSETTS**

PREPARED FOR:

WALL STREET DEVELOPMENT CORP.  
P.O. BOX 272  
WESTWOOD, MASSACHUSETTS

PREPARED FOR:  
WALL STREET DEVELOPMENT CORP.  
P.O. BOX 272  
WESTWOOD, MASSACHUSETTS

 **GLM Engineering Consultants, Inc.**  
19 EXCHANGE STREET  
HOLLISTON, MA 01746  
P: 508-429-1100  
F: 508-429-7160  
[www.GLMengineering.com](http://www.GLMengineering.com)

|         |              |
|---------|--------------|
| JOB No. | 16,590       |
| DATE:   | NOV. 30, 202 |
| SCALE:  | 1"=60'       |
| SHEET:  | 39 of 43     |
| PLAN #: | 27,871       |

## DETAILS



NOTE: IT SHALL BE THE RESPONSIBILITY OF THE CONTRACTOR TO VERIFY LOCATIONS AND ELEVATIONS OF EXISTING UTILITIES PRIOR TO COMMENCEMENT OF ANY CONSTRUCTION.  
DIGSAFE IS TO BE NOTIFIED 72 WORKING HOURS IN ADVANCE OF CONSTRUCTION.  
DIGSAFE 1-888-344-7233



[illegible]

SITE DEVELOPMENT PLAN  
"PROSPECT HILL VILLAGE"  
A MULTI-UNIT RESIDENTIAL DEVELOPMENT  
BELLINGHAM, MASSACHUSETTS

PREPARED FOR:


WALL STREET DEVELOPMENT CORP.  
P.O. BOX 272  
WESTWOOD, MASSACHUSETTS

 **GLM** Engineering Consultants, Inc.  
19 EXCHANGE STREET  
HOLLISTON, MA 01746  
P: 508-429-1100  
F: 508-429-7160  
[www.GLMengineering.com](http://www.GLMengineering.com)

|         |               |
|---------|---------------|
| JOB No. | 16,590        |
| DATE:   | NOV. 30, 2021 |
| SCALE:  | 1"=60'        |
| SHEET:  | 40 of 43      |
| PLAN #: | 27.871        |

## DETAILS



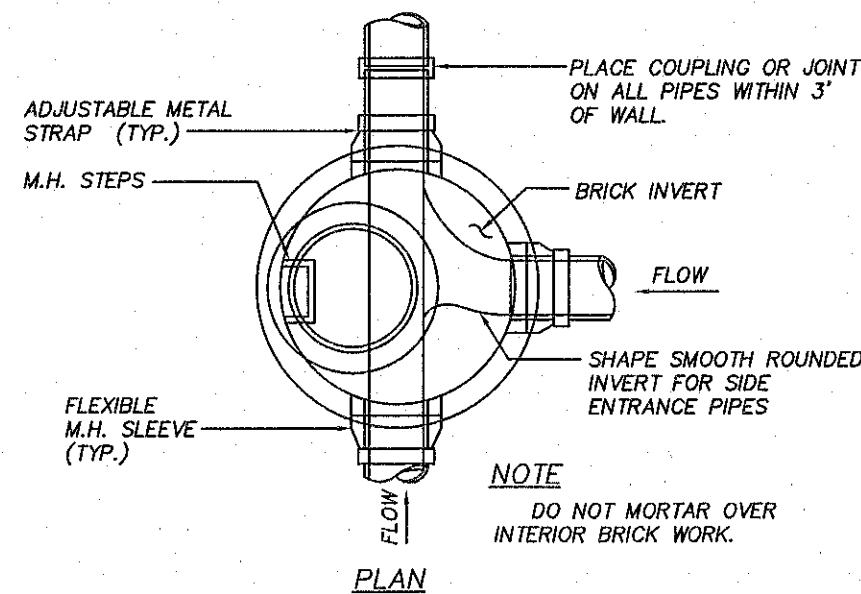

PLACE COUPLING OR JOINT ON  
 PIPE WITHIN 3' OF WYE BRANCH  
 WYE BRANCH  
 FLOW  
 6"  
 18"  
 30° BEND  
 6" MIN. CONC. ENCASEMENT CLASS 2000  
 RISER PIPE  
 90° BEND  
 FLEXIBLE SLEEVE AND/OR GASKET  
 1/2" - 3/4" CRUSHED STONE BEDDING  
 FLEXIBLE SLEEVE AND / OR GASKET  
 CLAY BRICK INVERT TO PIPE  
 UNDISTURBED MATERIAL  
 TYPICAL PRECAST CONCRETE MANHOLE

Diagram illustrating the connection of a pipe to a structure, showing the required materials and dimensions:

- GROUND SURFACE**: Indicated by a dashed line at the top.
- OAK MARKER**: A vertical rod extending from the ground surface to the pipe.
- DEPTH AS DIRECTED**: The depth of the gravel bed below the ground surface.
- END PLUG**: A plug at the end of the pipe.
- UNDISTURBED MATERIAL**: The material surrounding the pipe.
- SECTION**: A cross-section view of the pipe end.
- Dimensions and Materials**:
  - 6" DIA. MIN.**: Minimum diameter of the pipe.
  - 1'-0"**: Depth of the gravel bed.
  - 2'-0"**: Length of the gravel bed.
  - 1/2"-6" CRUSHED STONE CRADLE**: The material supporting the pipe end.
  - PROVIDE 2" x 2" OAK MARKER**: Specification for the marker.
  - PROVIDE SCREENED GRAVEL TO 1' ABOVE PIPE END AND 2 FT. BEYOND**: Requirement for the gravel bed.
  - BUILDING CONNECTION MIN. SLOPE 1/4" PER FT. UNLESS OTHERWISE DIRECTED.**: Requirement for the building connection slope.

The diagram illustrates the installation of a Y-branch pipe. The top portion is a plan view showing a vertical pipe with a horizontal branch. A dimension line at the top indicates the length of the branch as directed or specified. The branch is labeled 'B' at two points, with arrows indicating it can be bent or rotated as required. The end of the branch is capped with an 'END PLUG'. A 'Y-BRANCH - AS REQUIRED' label points to the junction. A downward arrow on the main pipe indicates the direction of 'FLOW'.

The bottom portion is a cross-section labeled 'SECTION B-B'. It shows a trapezoidal trench. The bottom of the trench is filled with '1/2"-3/4" COMPACTED CRUSHED STONE'. A circular pipe is embedded in this stone. The area above the pipe is labeled 'SELECTED MATERIAL COMPACTED THOROUGHLY'. The area below the stone is labeled 'UNDISTURBED MATERIAL'. A vertical dimension line on the right indicates a '4" MINIMUM' depth for the stone layer.

**SITE DEVELOPMENT PLAN  
"PROSPECT HILL VILLAGE"  
A MULTI-UNIT RESIDENTIAL DEVELOPMENT  
BELLINGHAM, MASSACHUSETTS**




PREPARED FOR:  
**WALL STREET DEVELOPMENT CORP.  
P.O. BOX 272  
WESTWOOD, MASSACHUSETTS**

|         |               |
|---------|---------------|
| JOB No. | 16,590        |
| DATE:   | NOV. 30, 2023 |
| SCALE:  | 1"=60'        |
| SHEET:  | 41 of 43      |
| PLAN #: | 27,871        |

## DETAILS





1. ALL NEW WATER MAINS FROM 6" THRU 12" DIAMETER SHALL BE DUCTILE IRON PRESSURE CLASS 350 PIPE.
2. TEFLON TAPE SHALL BE REQUIRED FOR ALL DIRECT TAPS
3. NO DIRECT TAPS GREATER THAN 1" SHALL BE ALLOWED ON 6" THRU 12" DIAM. PIPE
4. ANY BRANCH OR SERVICES LARGER THAN 1" MUST BE ACCOMPLISHED BY INSTALLATION OF APPROPRIATE DUCTILE IRON FITTING

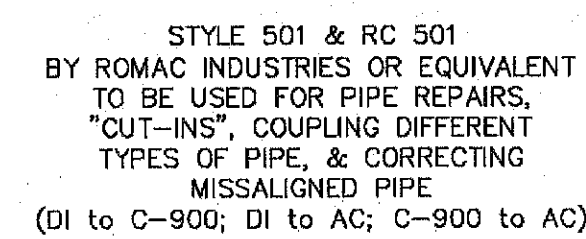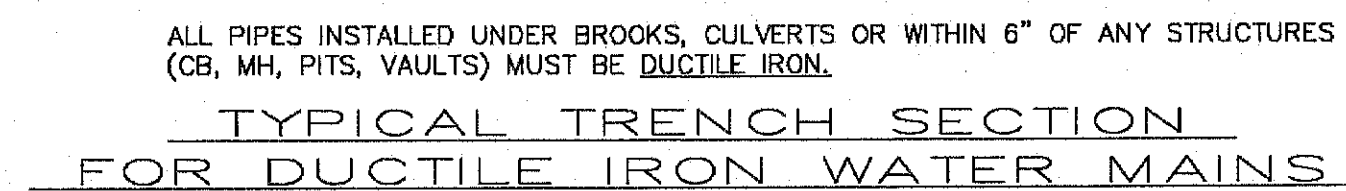 


MJ TAPPING SLEEVE WITH MUELLER T-2350 (OR EQUIVALENT)  
RESILIENT WEDGE TAPPING VALVE - MJ x FL ENDS  
OPEN LEFT



NOTE:  
ALL MAIN LINE VALVES - (OPEN LEFT, NON RISING STEM)  
SIZES 3" TO 12" - (GATE VALVES)  
SIZES GREATER THAN 12" - (BUTTERFLY VALVES)  
MUELLER - KENNEDY - DARLING - EPOXY COATED  
MUELLER RESILIENT SEAT EPOXY COATED, AWWA APPROVED

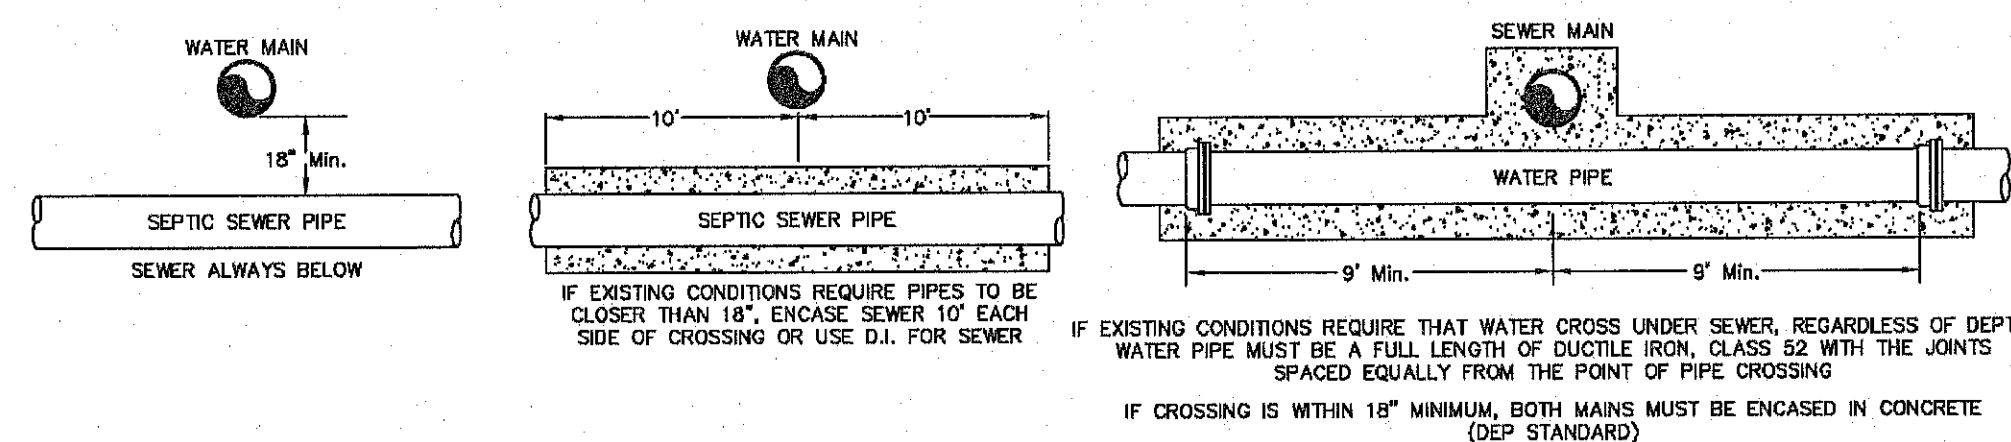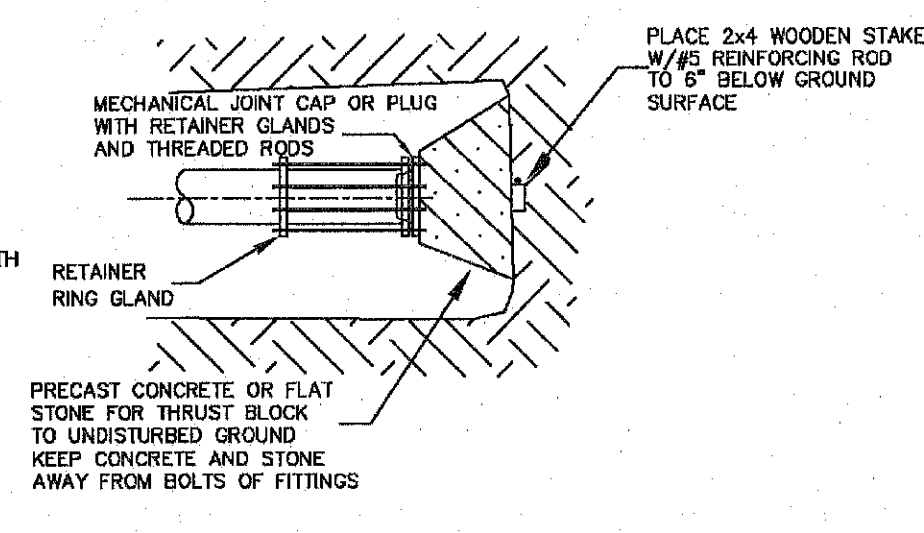



WATER / SEWER CROSSINGS

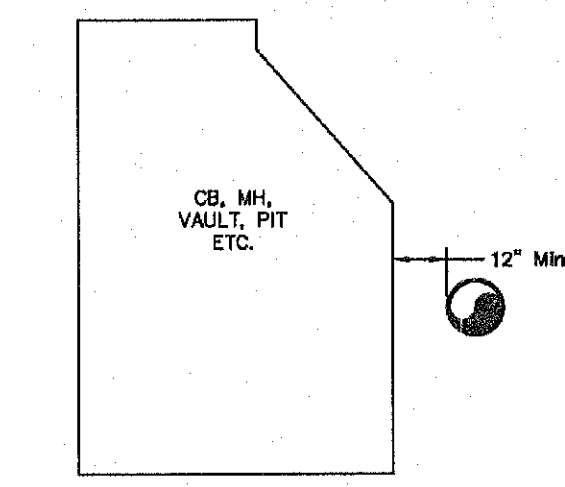

WATER PIPE  
CLEARANCE TO STRUCTURES

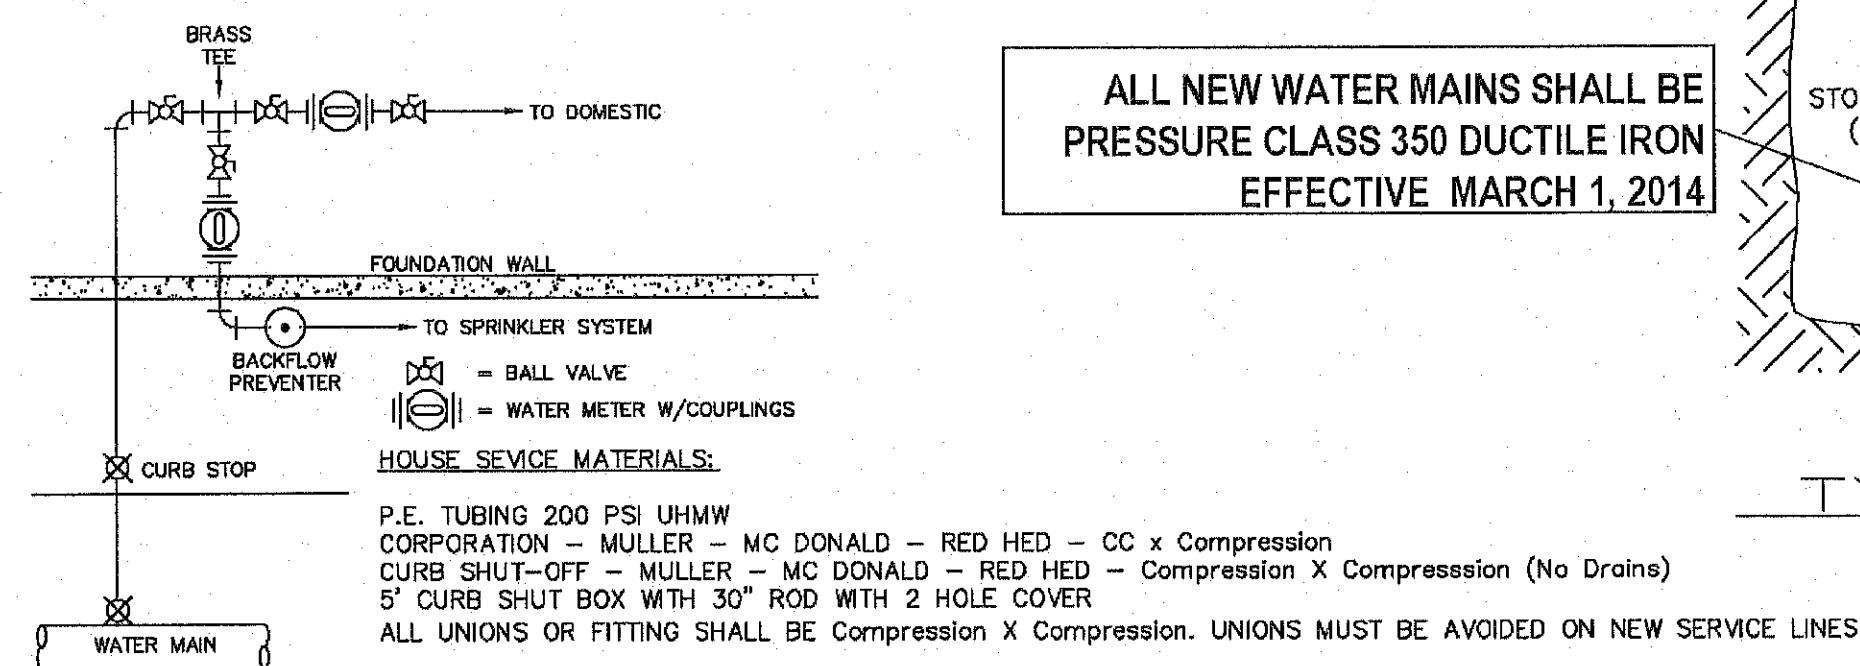 

WATER SERVICE CONNECTION  
WITH  
SECOND METER  
(LAWN SPRINKLER SYSTEMS)

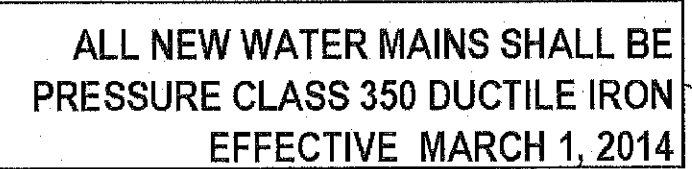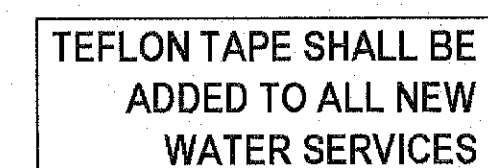[illegible]

SITE DEVELOPMENT PLAN  
"PROSPECT HILL VILLAGE"  
A MULTI-UNIT RESIDENTIAL DEVELOPMENT  
BELLINGHAM, MASSACHUSETTS  
PREPARED FOR:

WALL STREET DEVELOPMENT CORP.  
P.O. BOX 272  
WESTWOOD, MASSACHUSETTS

**GLM Engineering Consultants, Inc.**  
9 EXCHANGE STREET  
HOLLISTON, MA 01746  
P: 508-429-1100  
F: 508-429-7160  
[www.GLMengineering.com](http://www.GLMengineering.com)

|         |               |
|---------|---------------|
| JOB No. | 16,590        |
| DATE:   | NOV. 30, 2023 |
| SCALE:  | 1"=60'        |
| SHEET:  | 42 of 43      |
| PLAN #: | 27,871        |


## DETAILS



**DEWATERING:**  
PUMPING AND DEWATERING THE EXCAVATION AREAS SHALL BE DONE IN A MANNER WHICH WILL NOT DISCHARGE ANY SILT SEDIMENT INTO A RESOURCE AREA. DISCHARGES FROM A DEWATERING CONSTRUCTION PROCEDURE WILL BE FILTERED THROUGH A SILTATION BASIN AND/OR A SILT SOCK, CONSTRUCTED UPLAND FROM THE WORK SITE. THE SILTATION BASIN SHALL BE A DEPRESSION SURROUNDED BY A HAYBALE DIKE OR SILT FENCE. OVERFLOW FROM THE SILTATION BASIN SHALL BE PLANNED TO BE LOCATED OVER A THICKLY AND NATURALLY MULCHED UPLAND AREA. ALL BASINS SHALL BE LOCATED AT LEAST 100 FEET UPSLOPE FROM ANY RESOURCE AREA.


**NOTES:**

1. ALL GUARDRAIL SHALL BE INSTALLED IN ACCORDANCE WITH THE LATEST MassDOT CONSTRUCTION STANDARDS.
2. GUARDRAIL SHALL BE GALVANIZED STEEL "W" BEAM HIGHWAY GUARD WITH GALVANIZED STEEL POSTS OR COR-TEN WEATHERING STEEL BEAM HIGHWAY GUARD WITH TREATED WOOD POSTS. THE TYPE OF GUARDRAIL TO BE USED WILL BE SPECIFIED BY THE DEDHAM DPW.

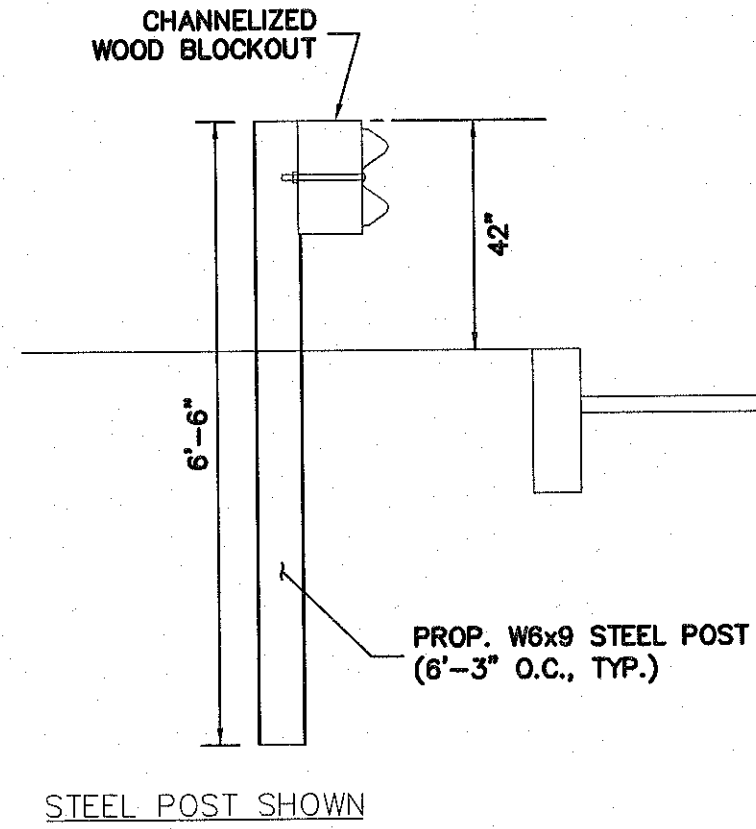

**GUARDRAIL DETAIL**  
NOT TO SCALE

- NOTES:**
1. CULVERT DESIGN SPECIFICATIONS:  
- ACI 318 & AASHTO  
MATERIAL PROPERTIES:  
- Concrete - 5000 psi @ 28 days  
- Steel Reinforcement  
Rebar ASTM A-615 Grade 60  
Welded Wire Fabric ASTM A-185 Grade 65  
INTERLOCKING BLOCK WALL TO BE DESIGNED BY STRUCTURAL ENGINEER.

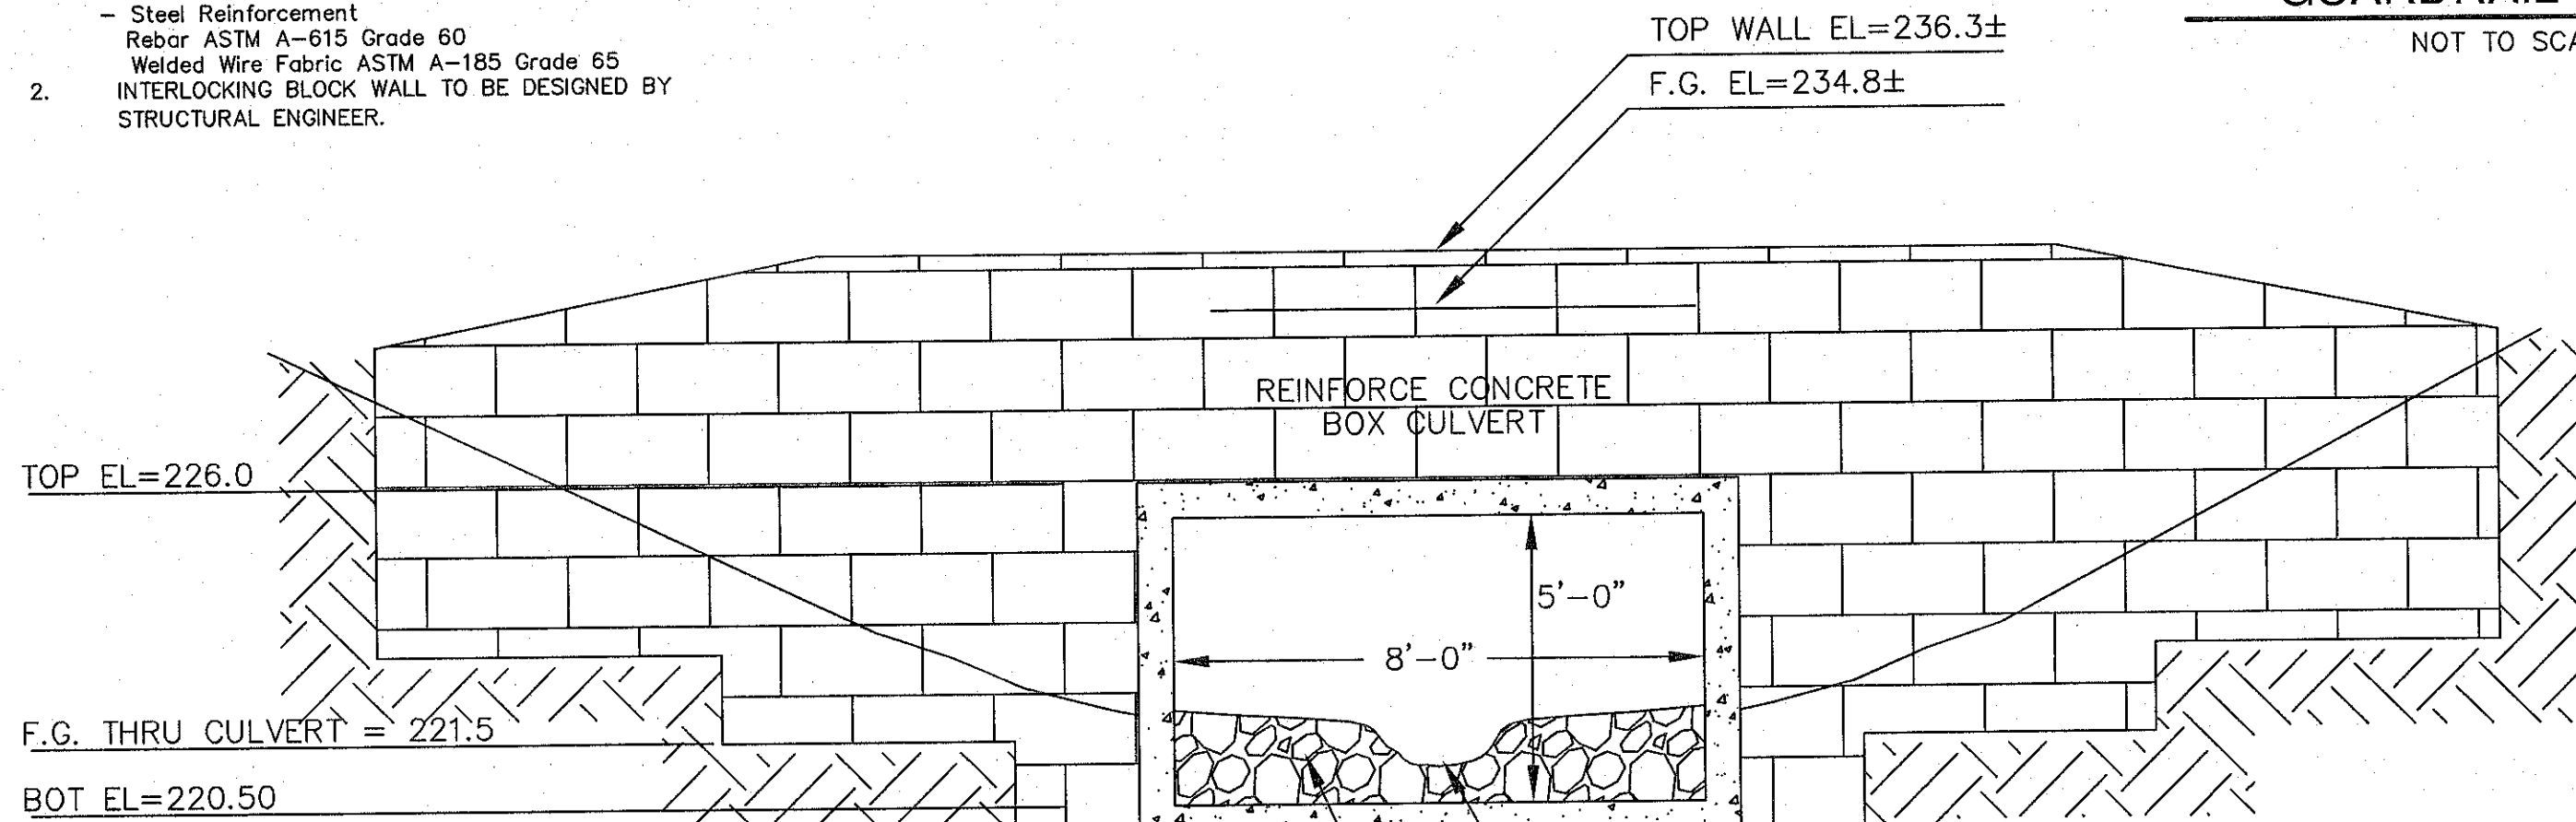

**SPANS CHANNEL WIDTH:**


1.2 X BANKFULL WIDTH  
1.2 X 4 FT = 4.8 FT MIN,  
8 FT PROVIDED O.K.

**OPENNESS RATIO (O.R.):**


MIN. REQUIRED O.R. = 0.82 FEET  
O.R. = (HEIGHT X WIDTH)/LENGTH

AVG. HEIGHT = 4.5 FT  
WIDTH = 8 FT  
LENGTH = 42 FT

O.R. = (8 X 4.5)/42 = 0.86 FT O.K.

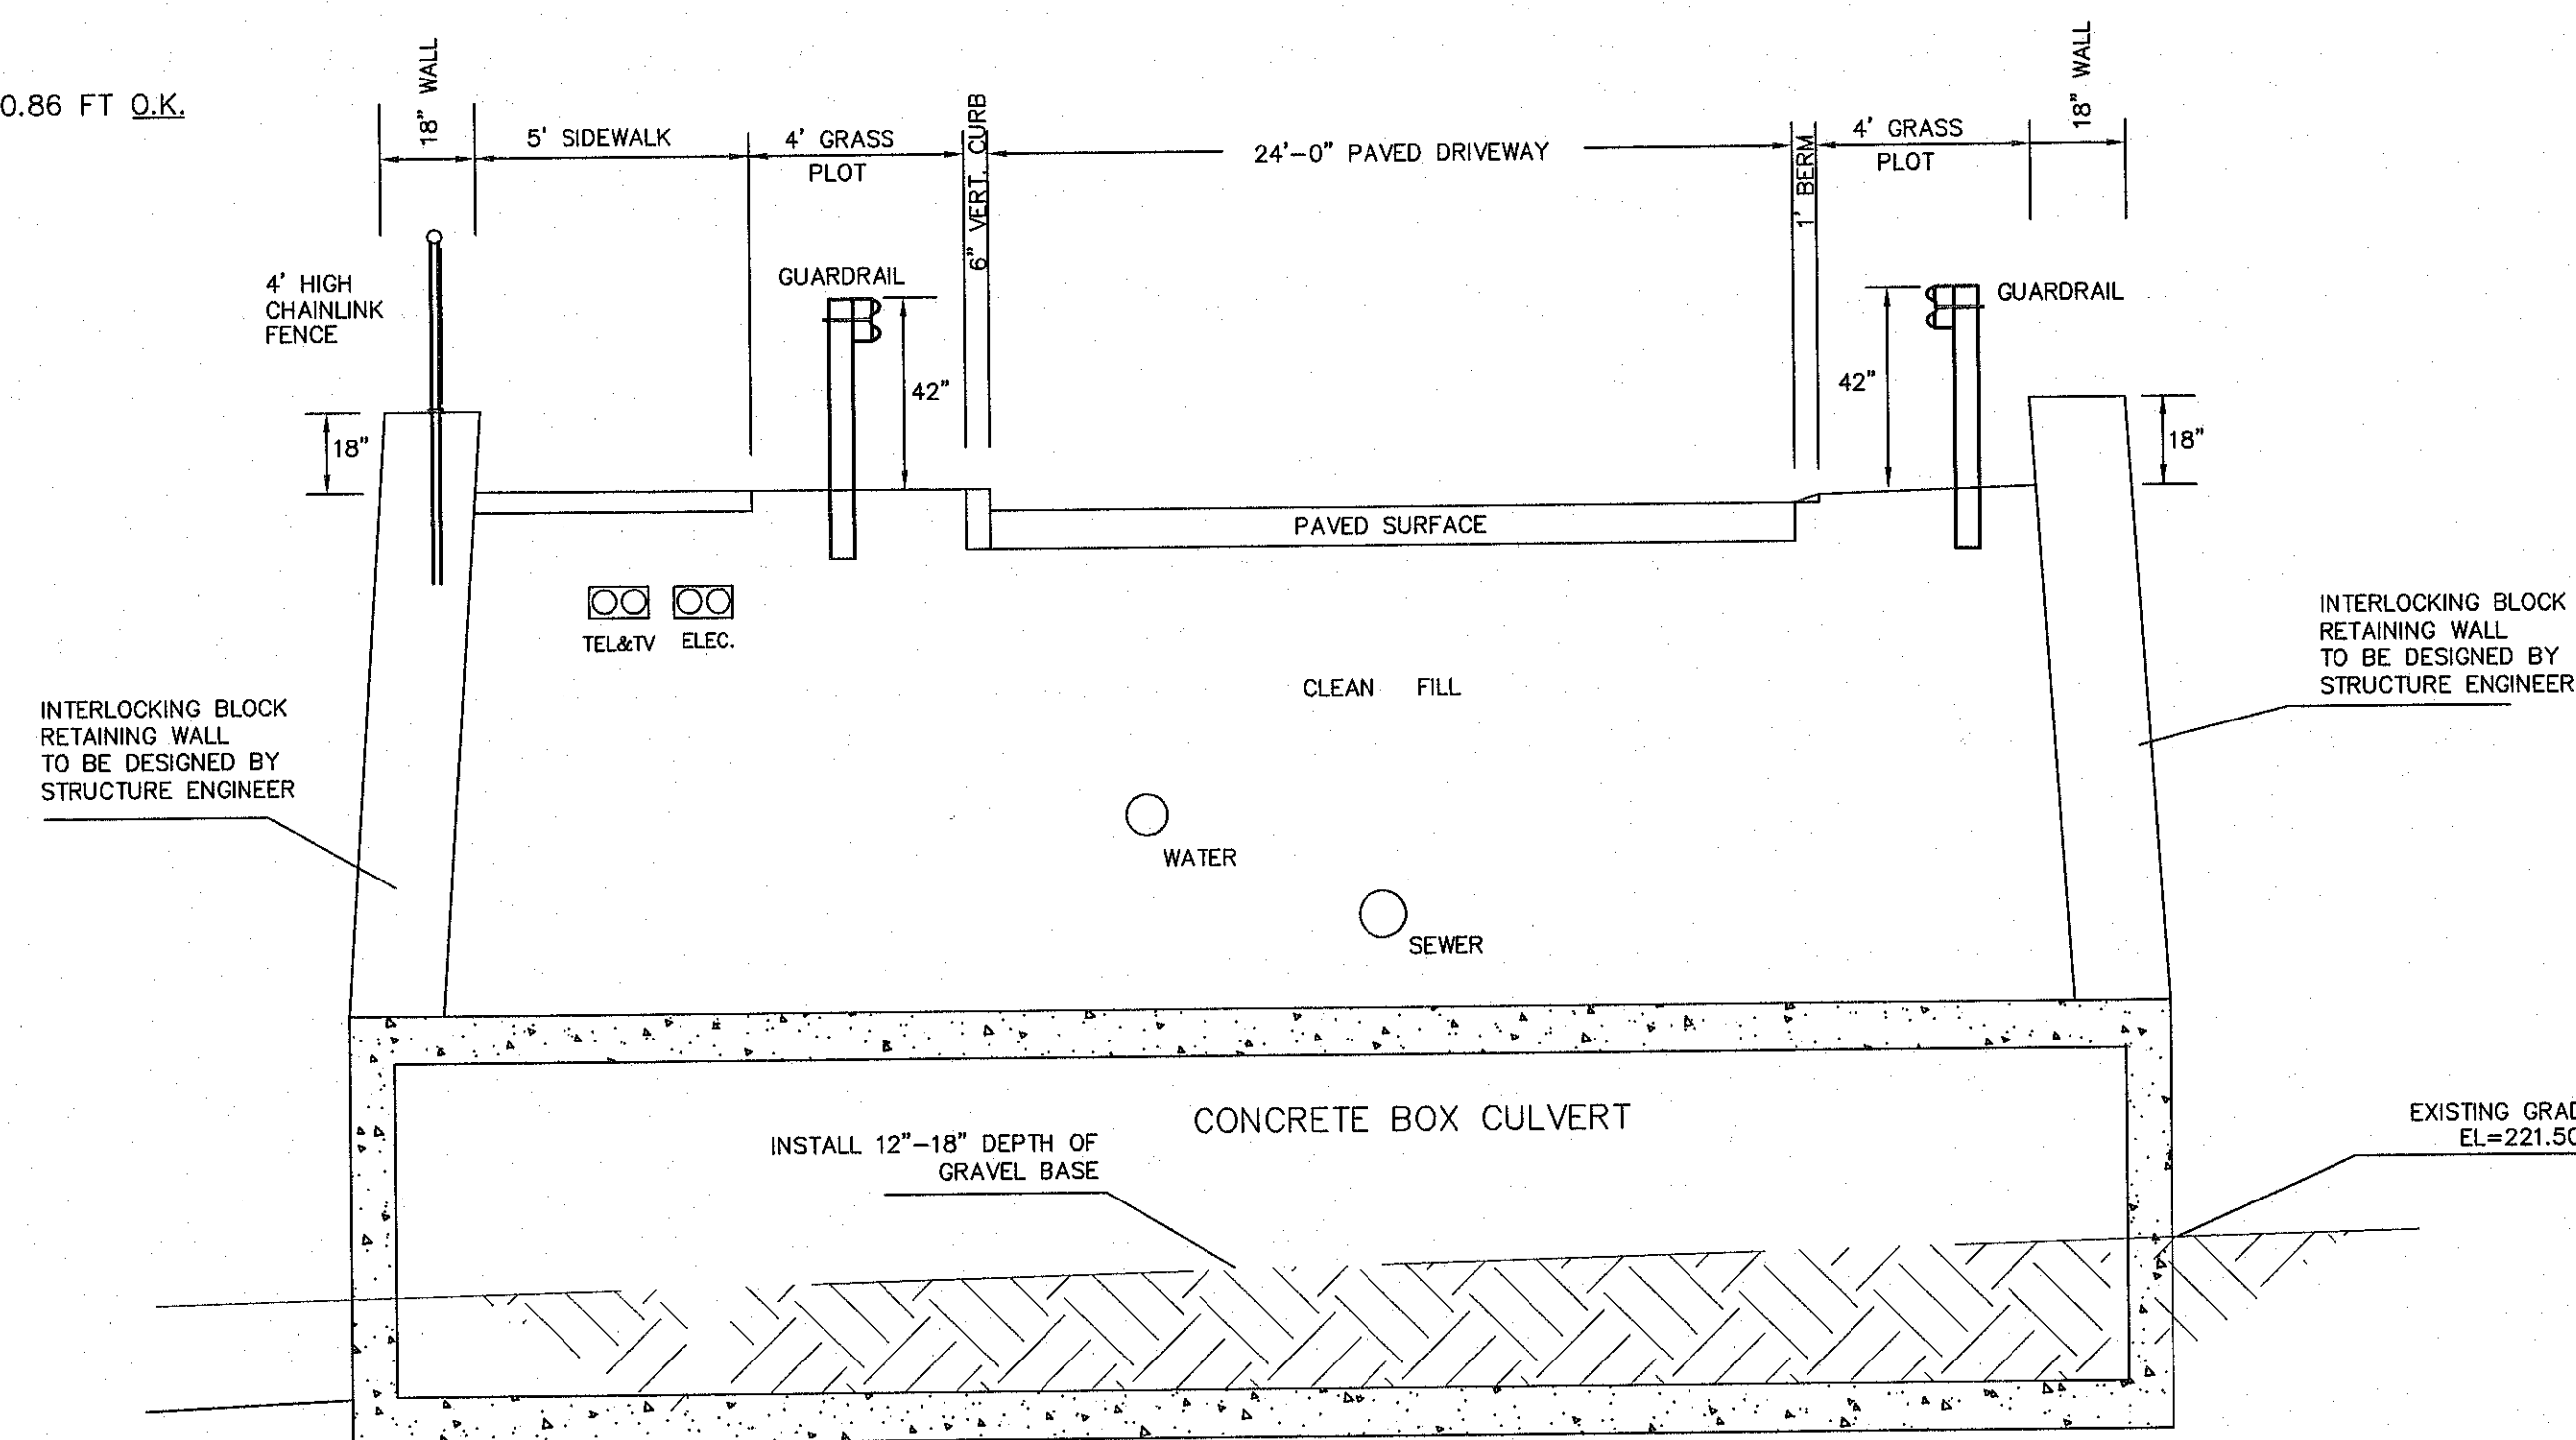

**WETLAND CROSSING DETAIL**  
NOT TO SCALE

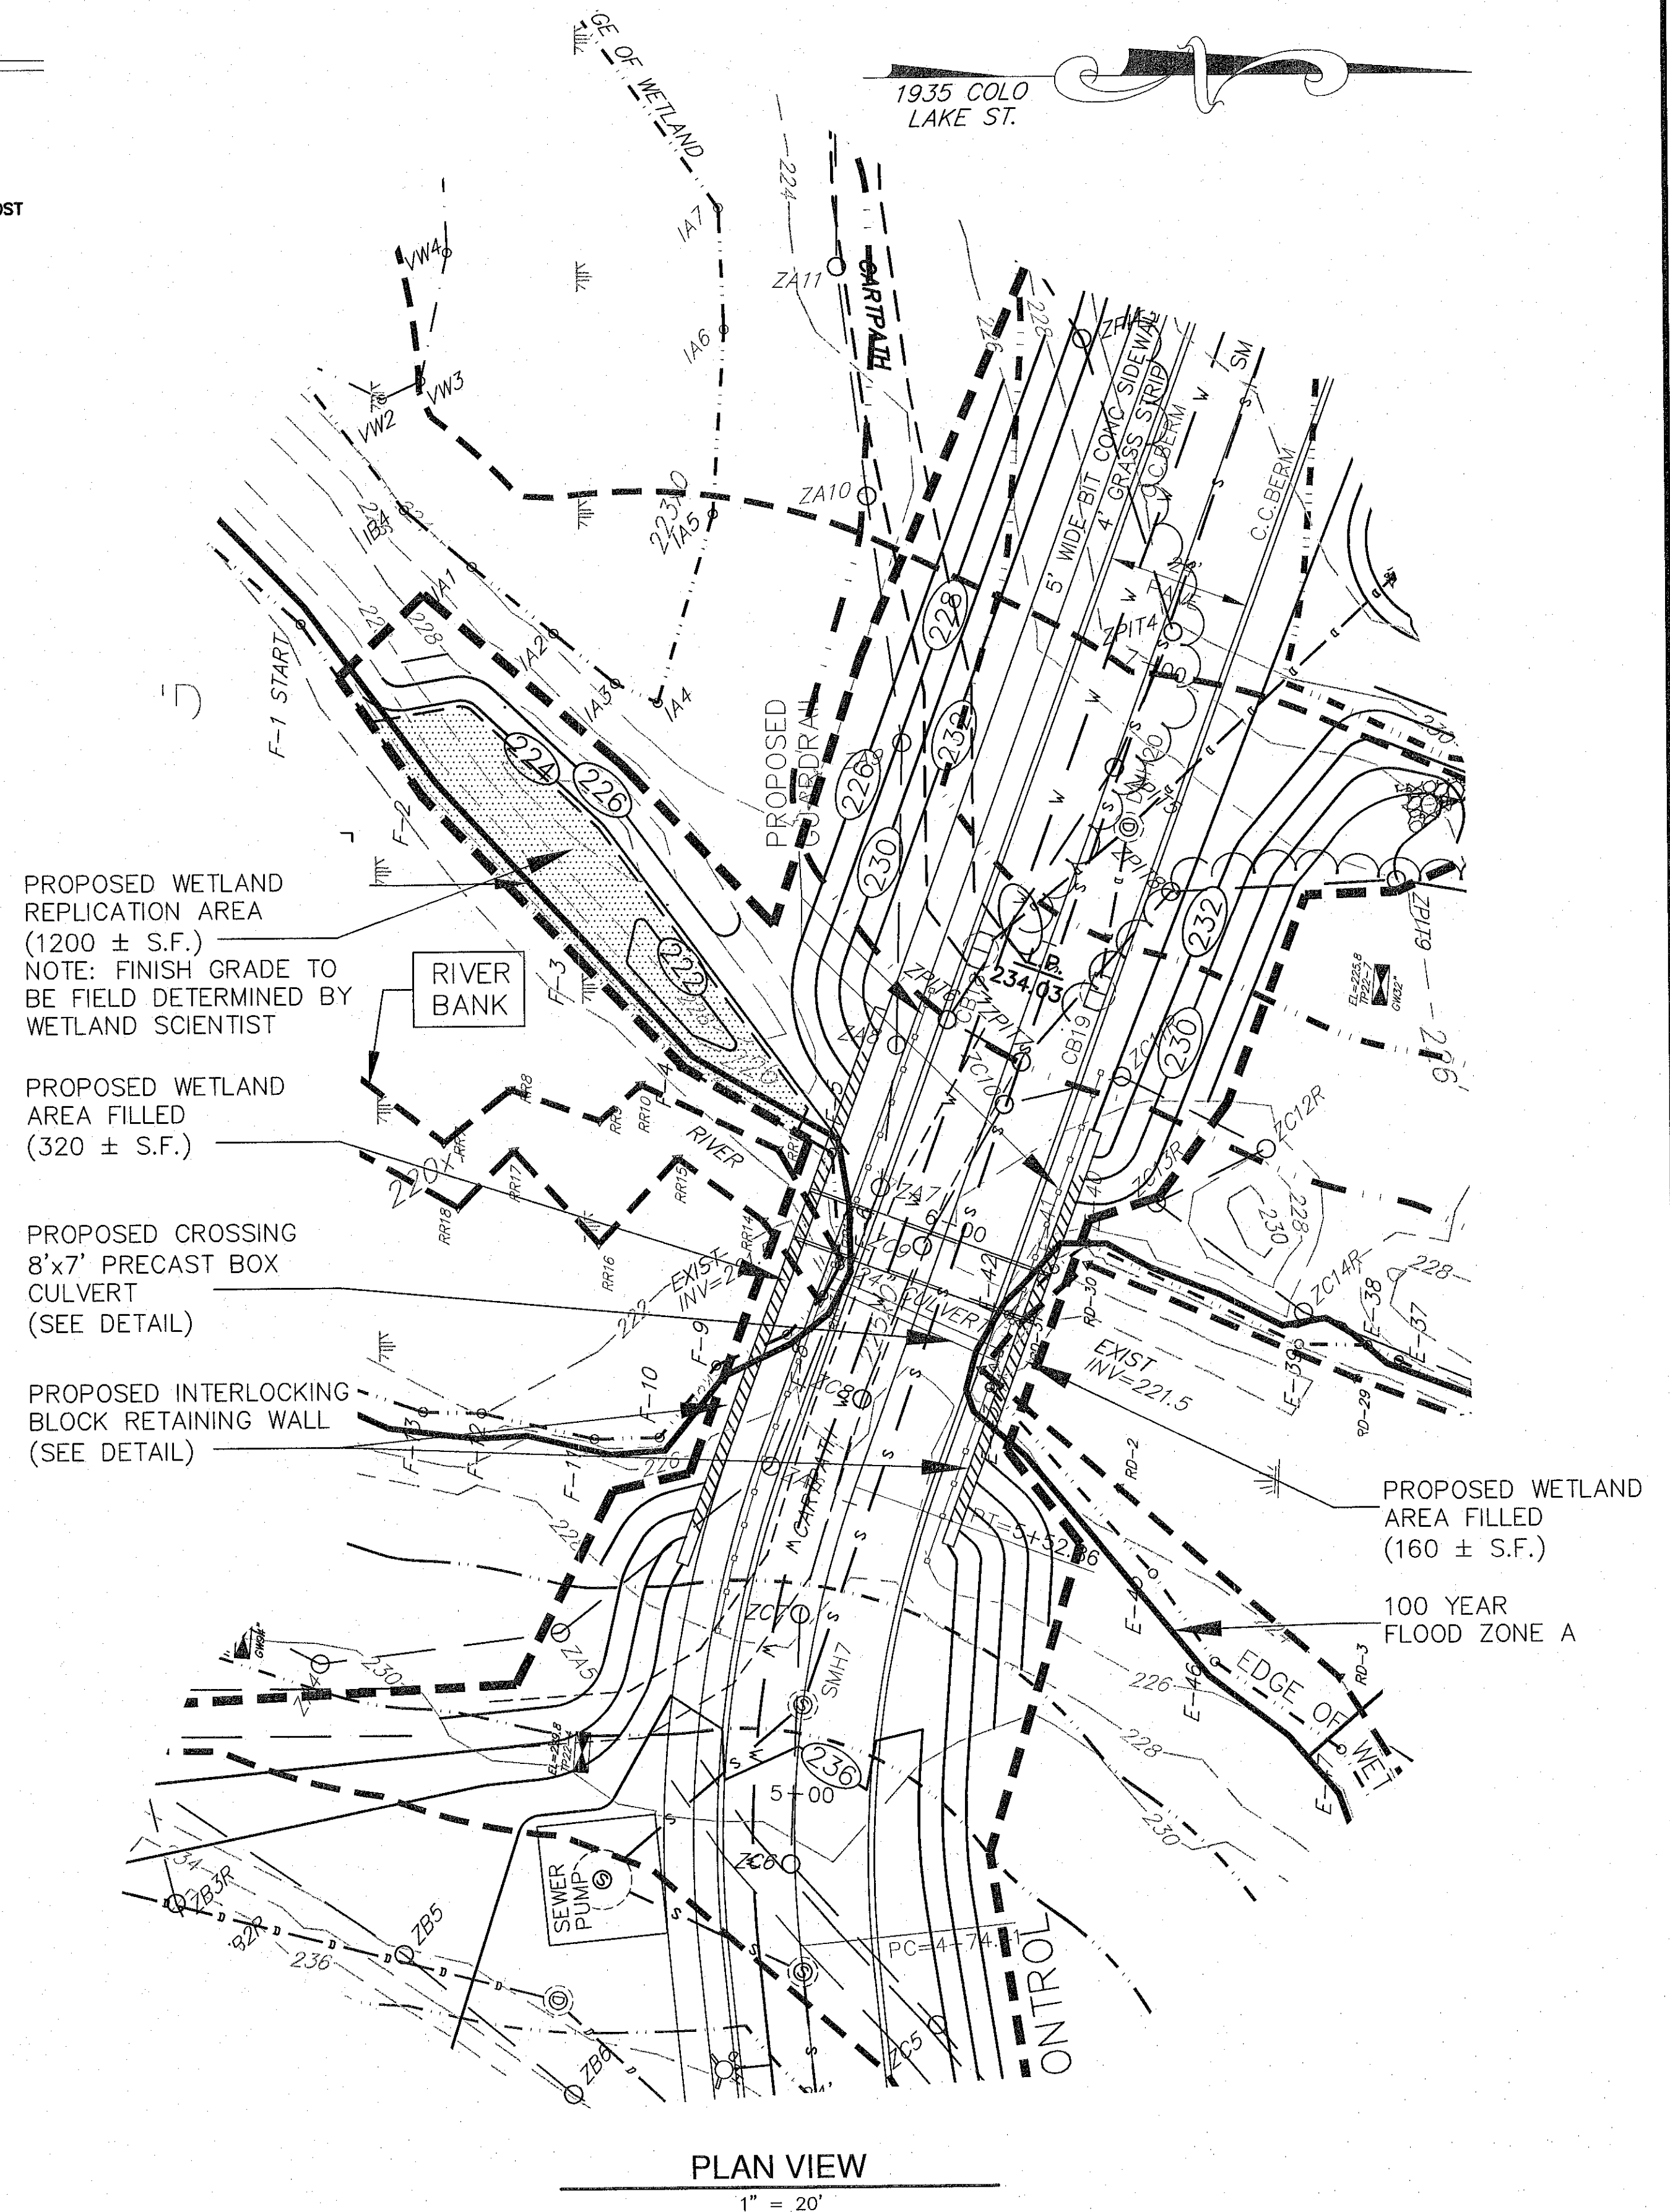

**PLAN VIEW**  
1" = 20'

**WETLAND REPLICATION PLAN**

**SITE DEVELOPMENT PLAN**  
"PROSPECT HILL VILLAGE"  
A MULTI-UNIT RESIDENTIAL DEVELOPMENT  
BELLINGHAM, MASSACHUSETTS

PREPARED FOR:  
WALL STREET DEVELOPMENT CORP.  
P.O. BOX 272  
WESTWOOD, MASSACHUSETTS

**GLM** Engineering  
Consultants, Inc.  
19 EXCHANGE STREET  
HOLLISTON, MA 01746  
P: 508-429-1100  
F: 508-429-7160  
www.GLMengineering.com

JOB No. 16,590

DATE: November 30, 2023

SCALE: 1" = 20'

SHEET: 43 of 43

PLAN #: 27,871