



BELLINGHAM PLANNING BOARD

10 MECHANIC STREET
BELLINGHAM, MASSACHUSETTS 02019
(508) 657-2892
PlanningBoard@bellinghamma.org

June 9, 2022

NOV 23 2022
BELLINGHAM TOWN CLERK

152 DEPOT STREET WAREHOUSE FLEXIBLE PARKING SPECIAL PERMIT DECISION

A. BACKGROUND

Applicant: 2020 Acquisitions
777 New Durham Road, Suite D
Edison, NJ 08817

Owner: Depot Street, LLC
P.O. Box 94
Bellingham, MA 02019

Public Hearing: The Public Hearing opened September 23, 2021 at 7:00 PM. Notice for the public meeting was published in *The Milford Daily News* on September 9, 2021 and September 16, 2021. The Public Hearing was continued to October 28, 2021, January 13, 2022, February 10, 2022, March 10, 2022, April 14, 2022, May 12, 2022 and May 26, when the Public Hearing was closed.

Date of Vote: June 9, 2022

The Premises: The project, also referred to herein as the "Site", is proposed to be accessed from Depot Street, a public way, to an industrial driveway at 152 Depot Street. The project is located at Assessors Map 38-23, approximately 20.7 acres, in an Industrial Zoning District.

The By-law §240-60B Flexible Parking Options

The Proposal: To construct a 211,600 square foot warehouse with associated improvements.

The Proposal was documented with the following materials:

1. Application for Development Plan Review, dated August 27, 2021, including a narrative and project description.
2. Stormwater Management Permit Application, dated August 27, 2021.
3. Major Business Complex Special Permit Application, dated August 27, 2021.
4. Flexible Parking Options Special Permit Application, dated August 27, 2021.
5. Certificate of Ownership, dated August 27, 2021.
6. Certified Abutter's List, Town of Bellingham, dated August 2, 2021.
7. Proposed Site Plan for 2020 Acquisitions, by Bohler Engineering, last revised April 29, 2022. (also known as the Approved Plan)
8. Drainage Report, by Bohler Engineering, last revised September 1, 2021.
9. Transportation Impact Assessment, by Vanasse and Associates Inc., dated August 2021.
10. Updated Transportation Impact Assessment, by Vanasse and Associates Inc., dated November 2021.
11. Sound Study, by Tech Environmental, dated November 23, 2021
12. Truck Turning Exhibits, by Bohler Engineering, dated September, 1, 2021.
13. Traffic Peer Review, by MDM Transportation Consultants, Inc., dated November 18, 2021.
14. Response to Peer Review Comments, by Vanasse and Associates, Inc., dated December 22, 2021
15. Traffic Peer Review, by MDM Transportation Consultants, Inc., dated January 13, 2021.
16. Stormwater Peer Review, by BSC Group, dated January 12, 2022.
17. Revised Cover Letter and Narrative, by Bohler Engineering, dated January 31, 2022.
18. Response to Stormwater Peer Review, by Bohler Engineering, dated January 31, 2022.
19. Response to Sound Study Peer Review, by Tech Environmental, dated January 28, 2022.
20. Sound Study Peer Review, by Cavanaugh and Tocci, dated March 9, 2022.
21. Traffic Memorandum, Don DiMartino, DPW Director, dated February 25, 2022.
22. Stormwater Peer Review, by BSC Group, dated February 9, 2022.

23. Stormwater Operation and Maintenance Plan, by Bohler Engineering, dated May 5, 2022.
24. Other miscellaneous documents on file at the Planning Board offices.

B. DETERMINATIONS

Following its public hearing on the Applicant's proposal and requested relief, the Planning Board has made the following determinations:

1. That the use proposed is limited to warehouse and distribution.
2. That the Site is partially located within the Water Resource District and that it was determined that the proposed stormwater design and plan, after detailed technical review by a peer review engineer, meets the standards for the Water Resource District and does not require a special permit.
3. Due to the proposed development requiring a certain number of parking spaces, a Special Permit is required.
4. In accordance with the Flexible Parking Special Permit, the Board has granted a reduction in parking from 423 spaces to 210 spaces.
5. That the proposed number of spaces would be adequate for all parking needs due to special circumstances related to the building size, the use of these facilities, and the number of spaces provided at existing facilities. The reduction in the required number of parking spaces will prevent additional, unwarranted impervious area that would be required to provide excessive number of spaces for this use.

C. DECISION

Based on the above determinations, the Planning Board finds that the proposal meets the requirements of the Zoning By-Law, and by a vote of 4 to 0 in favor, accordingly, grants the Applicant and its successors and assigns as owner of the premises, a Flexible Parking Special Permit subject to the following conditions:

1. This Approval is limited to the improvements as noted on the Approved Plan, warehouse and distribution use, and as may be conditioned herein. Any changes to such Plan must be reviewed and approved in accordance with

the Bellingham Zoning By-laws. All such changes shall be reviewed by the Board for determination as to whether or not the changes are considered minor or major. If the Planning Board determines that any change to the plan is a major alteration to the Approved Plan, a public hearing shall be required for a modification to this permit. A minor change shall be reviewed and approved at a regularly scheduled meeting.


2. The Board has granted a reduction in parking from 423 spaces to 210 spaces.
3. This Decision is binding on the Applicant's successors, assigns, agents, and employees. This approval shall insure to the benefit of and binding 2020 Acquisitions provided there is no change in use for the Premises. The Planning Board shall be notified in writing of any changes in affiliates and successors in title and additional users of the Premises.
4. Any change of use shall require a public hearing to either modify the existing permit or to issue a new permit.
5. All determination, Decisions, and conditions set forth within the Development Plan and Stormwater Management Permit, Major Business Complex Special Permit, and Water Resource District Special Permit, dated June 9, 2022, are hereby incorporated herein. Any violation of such conditions shall constitute a violation of this Permit.
6. The Applicant shall comply with §240-16B(5) and (6) regarding As-Built Plans and follow the policies of the As-Built handbook.
7. This Decision shall not be effective until it is recorded by the Applicant at the Registry of Deeds, with proof of such recording to be supplied to the Board and the Building Inspector.

D. RECORD OF VOTE

I vote to **APPROVE** the **152 DEPOT STREET WAREHOUSE FLEXIBLE PARKING SPECIAL PERMIT**.


Bellingham Planning Board

June 9, 2022

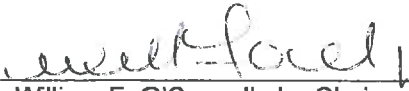

William F. O'Connell, Jr., Chairman

Brian T. Salisbury, Vice Chairman

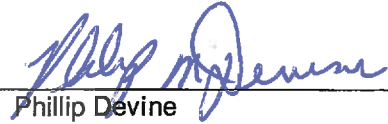

Phillip Devine



Dennis J. Trebino



Robert Lussier

Appeals of this Decision may be made within twenty days, in accordance with the provisions of G.L. c 40A, §17

This Decision, together with all plans referred to in it, was filed with the Town Clerk on June 10, 2022.

Lawrence J. Sposato, Jr.
Bellingham Town Clerk



BELLINGHAM PLANNING BOARD

10 MECHANIC STREET
BELLINGHAM, MASSACHUSETTS 02019
(508) 657-2892
PlanningBoard@bellinghamma.org

June 9, 2022

152 DEPOT STREET WAREHOUSE DEVELOPMENT PLAN APPROVAL AND STORMWATER MANAGEMENT DECISION

A. BACKGROUND

Applicant: 2020 Acquisitions
777 New Durham Road, Suite D
Edison, NJ 08817

Owner: Depot Street, LLC
P.O. Box 94
Bellingham, MA 02019

Public Hearing: The Public Hearing opened September 23, 2021 at 7:00 PM. Notice for the public meeting was published in *The Milford Daily News* on September 9, 2021 and September 16, 2021. The Public Hearing was continued to October 28, 2021, January 13, 2022, February 10, 2022, March 10, 2022, April 14, 2022, May 12, 2022 and May 26, 2022, when the Public Hearing was closed.

Date of Vote: June 9, 2022

The Premises: The property, also referred to herein as the "Site", is proposed to be accessed from Depot Street, a public way, to an industrial driveway at 152 Depot Street. The project is located at Assessors Map 38-23, approximately 20.7 acres, in an Industrial Zoning District.

The By-law §240-16 Development Plan Review, and §240-54 Stormwater Management

The Proposal: To construct a 211,600 square foot warehouse with associated improvements.

The Proposal was documented with the following materials:

1. Application for Development Plan Review, dated August 27, 2021, including a narrative and project description.
2. Stormwater Management Permit Application, dated August 27, 2021.
3. Major Business Complex Special Permit Application, dated August 27, 2021.
4. Flexible Parking Options Special Permit Application, dated August 27, 2021.
5. Certificate of Ownership, dated August 27, 2021.
6. Certified Abutter's List, Town of Bellingham, dated August 2, 2021.
7. Proposed Site Plan for 2020 Acquisitions, by Bohler Engineering, last revised April 29, 2022. (also known as the Approved Plan)
8. Drainage Report, by Bohler Engineering, last revised September 1, 2021.
9. Transportation Impact Assessment, by Vanasse and Associates Inc., dated August 2021.
10. Updated Transportation Impact Assessment, by Vanasse and Associates Inc., dated November 2021.
11. Sound Study, by Tech Environmental, dated November 23, 2021
12. Truck Turning Exhibits, by Bohler Engineering, dated September 1, 2021.
13. Traffic Peer Review, by MDM Transportation Consultants, Inc., dated November 18, 2021.
14. Response to Peer Review Comments, by Vanasse and Associates, Inc., dated December 22, 2021
15. Traffic Peer Review, by MDM Transportation Consultants, Inc., dated January 13, 2021.
16. Stormwater Peer Review, by BSC Group, dated January 12, 2022.
17. Revised Cover Letter and Narrative, by Bohler Engineering, dated January 31, 2022.
18. Response to Stormwater Peer Review, by Bohler Engineering, dated January 31, 2022.
19. Response to Sound Study Peer Review, by Tech Environmental, dated January 28, 2022.
20. Sound Study Peer Review, by Cavanaugh and Tocci, dated March 9, 2022.
21. Traffic Memorandum, Don DiMartino, DPW Director, dated February 25, 2022.

22. Stormwater Peer Review, by BSC Group, dated February 9, 2022.
23. Stormwater Operation and Maintenance Plan, by Bohler Engineering, dated May 5, 2022.
24. Other miscellaneous documents on file at the Planning Board offices.

B. DETERMINATIONS

Following its public hearing on the Applicant's proposal and requested relief, the Planning Board has made the following determinations:

1. That The Applicant and Owner originally filed applications for a proposed development on 148 and 152 Depot Street concurrently. Both 148 Depot Street and 152 Depot Street, while two addresses, are together 27.93 +/- acres of land known as Assessors Map 38-23. The Planning Board opened the public hearing for both 148 and 152 Depot Street and moved to hear both hearings together. Following initial public hearings on the matter the Applicant requested and the Board accepted a request to withdraw 148 Depot Street without prejudice.
2. That the use proposed is limited to warehouse and distribution.
3. That the Site is partially located within the Water Resource District and that it was determined that the proposed stormwater design and plan, after detailed technical review by a peer review engineer, meets the standards for the Water Resource District and does not require a special permit.
4. Due to the proposed development requiring a certain number of parking spaces, a Special Permit is required.
5. In accordance with the Flexible Parking Special Permit, the Board has granted a reduction in parking from 423 spaces to 210 spaces.
6. The performance requirements of this By-Law (e.g. Article IX Environmental Controls, Article X Parking and Loading Requirements, Article XI Landscaping Requirements) have been met or a waiver has been requested and granted.
 - a) §240.49 Light and Glare: A photometric plan has been prepared as part of the Approved Plan set. The plan demonstrates that the illumination of the proposed lighting for the development shall not trespass on to abutting properties. Any exterior building and parking lot lighting shall be

consistent with “dark sky” standards, shielded and directed downward to maintain lighting on to the Site and shall comply with the Zoning By-law.

- b) § 240.50 Air Quality: There will be no manufacturing within the proposed facility. The proposed uses do not involve emission of odorous gases in such quantities to be offensive and shall continue to adhere to the Zoning By-law. The only point source emissions identified to the air will be from the proposed heating systems and vehicles entering and exiting the Site. However, future tenants have not been identified. It shall be a condition of the permit that any uses involving impacts to air quality pursuant to § 240.50.B shall first seek relief from the Special Permit Granting Authority.
- c) §240.51 Hazardous Materials: No hazardous materials, as defined in this section, are proposed to be used or stored on Site. However, future tenants have not been identified. It shall be a condition of the permit that any uses involving hazardous materials shall first seek relief from the Special Permit Granting Authority.
- d) §240.52 Vibration: The Applicant does not propose any use that produces vibration which is discernible to the human sense of feeling (except sound) at or beyond the boundaries of the premises for three minutes or more in any hour between 7:00 a.m. and 9:00 p.m. or for 30 seconds or more in any one hour between 9:00 p.m. and 7:00 a.m. However, future tenants have not been identified. It shall be a condition of the permit that any uses involving discernable vibrations shall first seek relief from the Special Permit Granting Authority.
- e) §240.53 Electrical Disturbance: No electrical disturbance is proposed or will be permitted which adversely effects the operation of any equipment other than that of the creator of such disturbance.
- f) §240.54 Stormwater Management: The stormwater management shown on the Plan and drainage analysis has been designed to meet the Stormwater Management Standards set by the Massachusetts Department of Environmental Protection and Bellingham Zoning By-laws. The standards include removing solids from the stormwater, reducing rates of runoff from the site, and recharging the groundwater.
- g) §240.58 Noise: The use proposed was determined to not add noise concerns as all activities are conducted indoors and are sited with in an industrial district. The Applicant provided a Sound Study, dated November 23, 2021, by Tech Environmental and further peer reviewed by Cavanaugh and Tocci which confirmed compliance.

7. For the given location and type and extent of land use, the design of building form, building location, egress points, grading, and other elements of the development could not reasonably be altered to:
- a) improve pedestrian or vehicular safety within the site and egressing from it, as circulation has been reviewed by the Planning Board and emergency services and was deemed adequate;
 - b) reduce the visual intrusion of parking areas viewed from public ways or abutting premises, by preserving vegetative buffers as well as landscaping added to priority areas;
 - c) reduce the volume of cut or fill and the Site has been graded to match the cuts and fills, as much as possible and it is not anticipated that an Earth Removal Special Permit will be required;
 - d) reduce the number of removed trees 8" trunk diameter and larger, as priority areas around the perimeter have been preserved as well as a donation of land fronting Depot Street;
 - e) reduce soil erosion; and reduce hazard or inconvenience to pedestrians from storm water flow and ponding by engineering the Site to be designed to comply with the DEP Stormwater Handbook and the Town of Bellingham Stormwater Regulations as well as the inclusion of a Stormwater Pollution Prevention Plan and Operation and Maintenance Plan consistent with the Town of Bellingham requirements.
 - f) provide alternate access as emergency services has reviewed and approved the plan as proposed and deemed access to be adequate;
 - g) provide alternate utility service and drainage as the DPW Director has reviewed and approved the plan as proposed and demonstrated in the Stormwater Management Report;
 - h) Projected peak hour traffic will increase above levels otherwise anticipated at the time of occupancy as indicated in the updated traffic report produced by Vanasse and Associates, Inc. and reviewed by Town's peer reviewer BSC Group. However, the Planning Board has determined that the traffic mitigation measures and transportation demand management measures proposed by the Applicant and required under this Special Permit, adequately provide for capacity and safety improvements.

8. The Board finds that compliance with the below conditions are necessary to mitigate impacts related to the construction and occupancy of the project.

C. DECISION

Based on the above determinations, the Planning Board finds that the proposal meets the requirements of the Zoning By-Law, and by a vote of 3 to 0 in favor, accordingly, grants the Applicant and its successors and assigns as owner of the premises, a Development Plan Approval and Stormwater Management Permit subject to the following conditions:

1. This Approval is limited to the improvements as noted on the Approved Plan, warehouse and distribution use, and as may be conditioned herein. Any changes to such Plan must be reviewed and approved in accordance with the Bellingham Zoning By-laws. All such changes shall be reviewed by the Board for determination as to whether or not the changes are considered minor or major. If the Planning Board determines that any change to the plan is a major alteration to the Approved Plan, a public hearing shall be required for a modification to this permit. A minor change shall be reviewed and approved at a regularly scheduled meeting.
2. Prior to the issuance of a Building Permit for the proposed use on the Site, as traffic mitigation, the Applicant has agreed to and shall provide \$400,000.00 to the Town of Bellingham to fund the design and/or improvements to the Hartford Avenue, Grove Street and Depot Street intersection and/or further improvements to Hartford Avenue.
3. Prior to the issuance of a Building Permit, as mitigation to alleviate concerns regarding increased trash along roadways, the Applicant shall donate \$7,500.00 to the Town of Bellingham to support a general roadside clean up fund. In addition, as part of the Site Operation and Maintenance Plan, the Applicant and their successors shall continuously monitor and maintain the Site's frontage on Depot Street for debris and rubbish and remove same.
4. A comprehensive signage plan shall be presented to the Board for approval prior to Building Permit for the Site signage.
5. Prior to the start of construction, sediment and erosion controls shall be installed and be subject to the inspection and approval by the Town Planner and Conservation Agent.

6. The Limit of Work is the limit of grading and general excavation. No construction staging or stockpiling of equipment or materials shall be placed outside the Limit of Work.
7. The hours of operation for any construction or staging activities on-site shall be Monday through Friday, from 7:00 am to 6:00 pm. These activities shall include all equipment on site shall not start up or remain on before or after the hours listed above. No construction activity shall take place outside the specified permitted hours or on Saturday, Sunday, or New Years' Day, Memorial Day, July Fourth, Labor Day, Thanksgiving, Christmas, or other legal holiday. No idling for longer than 5 minutes, if vehicles and equipment are not in operation.
8. All fencing to be installed on Site shall be constructed to allow for a six (6) inch gap from the ground surface to the bottom of the fence to allow for wildlife.
9. No stopping or idling on the public way. No idling on Site in accordance with the Anti Idling Law.
10. Trucks owned by Tenant are equipped with back up beepers that broadcast a "white-noise, whooshing sound" instead of a conventional beeper.
11. All landscaping and structures that screen the Site shall be maintained or replaced in perpetuity.
12. Indoor noise shall be limited. If excessive noise is emitted by the user of the Site, the user of the Site shall close the dock bay doors when not in use to limit noise emanating from the facility and any other remedy that will limit noise.
13. If construction activity ceases for longer than 30 days, for any reason, then written notice shall be provided by the Applicant to the Building Commissioner at least 48 hours before resuming work. The Building Commissioner may require that any foundation, trench, structure, equipment or other hazard be secured as necessary, in his opinion, including but not limited to installation of fencing and/or filling of trenches.
14. If construction is temporarily suspended, for any reason, during the growing season, all exposed areas shall be stabilized by seeding and/or mulching within 14 days of suspension of construction. If construction is temporarily suspended outside the growing season, all exposed areas shall be stabilized by mulching and tack within 14 days of suspension of construction. Slopes

steeper than 3:1 shall be stabilized by netting and pinning during suspension of construction.

15. All exterior lighting at the Site shall be dark sky compliant and shall not allow spillover of light onto adjoining properties, in accordance with the Approved Plans and the Town's Zoning By-laws.
16. If applicable, prior to a pre-blast survey and the act of blasting on Site, the Applicant shall notify all direct abutters at minimum one week in advance by hand delivered mail by a representative of the Applicant.
17. The Applicant shall be permanently responsible for the following at the Project: 1) all plowing, sanding, and snow removal; 2) all site maintenance and establishing a regular schedule for site maintenance; 3) repairing and maintaining all on-site ways, including drainage structures and utilities therein; 4) conducting annual inspection, maintenance and cleaning of all elements of the drainage system, including but not limited to catch basins, drain manholes, detention basins, swales and pipelines; and site lighting and landscaping.
18. The Stormwater Management Operation and Maintenance Plan (O&M), dated April 29, 2022, is hereby referenced and made part of this decision. The Applicant shall permit the Board or its agent to inspect the premises on reasonable notice to determine compliance with said O&M plan.
19. Snow and ice removal shall be the responsibility of the Applicant or a successor and in accordance with the approved O&M including snow and ice removal off of commercial vehicles prior to leaving the Site.
20. Phosphorous-based fertilizer and "ice melt" shall not be used on the Site.
21. Prior to issuance of a Certificate of Occupancy, the Applicant or Tenant shall deliver to the Town Planner a complete list of hazardous materials proposed to be used or stored at the building to the extent required under §240.51 of the Bellingham Zoning Bylaws or other applicable law. Applicable Data Sheets Manuals shall be maintained on site and provided to the Bellingham Police and Fire Departments.
22. As part of the Project, the Applicant has offered to donate a parcel of land to the Town. Prior to the issuance of an Occupancy Permit, the Applicant shall donate a 2.49 acre triangular parcel of land abutting the Site opposite the railroad identified as Map 38 Lot 23 (lot 3) on the record survey provided to the Town of Bellingham.


23. Prior to the commencement of construction, the Applicant shall schedule a preconstruction meeting with the Town Planner and the Board's designated inspector. The Board's inspector shall be permitted to conduct routine inspections, as may be reasonably be determined by said inspector, while construction is ongoing relative to this permit and all corresponding Decisions for this Site. The Applicant shall deposit with the Town, sums necessary to fund the inspections contemplated hereunder. Such inspectional fund shall be governed under M.G.L. c. 44 §53G or such other applicable statutory method as may be appropriate. The Developer shall provide EPA and /or DEP approval confirmation of the proposed SWPPP for the Site.
24. In accordance with the Bellingham Department of Public Works, any and all access and utility easements that may be necessary shall be in a form approved by Town Counsel prior to the issuance of the Certificate of Completion, such approval shall not be unreasonably withheld.
25. This Decision is binding on the Applicant's successors, assigns, agents, and employees. This approval shall insure to the benefit of and binding upon 2020 Acquisitions provided there is no change in use for the Premises. The Planning Board shall be notified in writing of any changes in affiliates and successors in title and additional users of the Premises.
26. Any change of use shall require a public hearing to either modify the existing Development Plan or to issue a new Development Plan and associated permit.
27. All determination, Decisions, and conditions set forth within the Flexible Parking Special Permit and Major Business Complex Special Permit, dated June 9, 2022, are hereby incorporated herein. Any violation of such conditions shall constitute a violation of this Permit.
28. The Applicant shall comply with §240-16B(5) and (6) regarding As-Built Plans and follow the policies of the As-Built handbook.
29. This Decision shall not be effective until it is recorded by the Applicant at the Registry of Deeds, with proof of such recording to be supplied to the Board and the Building Inspector.

D. RECORD OF VOTE

I vote to **APPROVE** the **MECHANIC STREET WAREHOUSE DEVELOPMENT PLAN APPROVAL AND STORMWATER MANAGEMENT PERMIT**.

Bellingham Planning Board


June 9, 2022

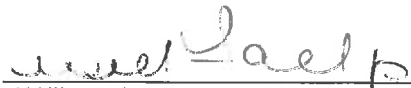

William F. O'Connell, Jr., Chairman



Brian T. Salisbury, Vice Chairman

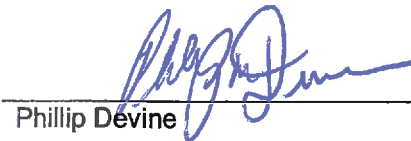

Phillip Devine



Dennis J. Trebino

Appeals of this Decision may be made within thirty days, in accordance with the provisions of §240-16B.(3) and G.L. c 40A, §17

This Decision, together with all plans referred to in it, was filed with the Town Clerk on June 10, 2022.

Lawrence J. Sposato, Jr.
Bellingham Town Clerk



BELLINGHAM PLANNING BOARD

10 MECHANIC STREET
BELLINGHAM, MASSACHUSETTS 02019
(508) 657-2892
PlanningBoard@bellinghamma.org

June 9, 2022

152 DEPOT STREET WAREHOUSE MAJOR BUSINESS COMPLEX SPECIAL PERMIT DECISION

A. BACKGROUND

Applicant: 2020 Acquisitions
777 New Durham Road, Suite D
Edison, NJ 08817

Owner: Depot Street, LLC
P.O. Box 94
Bellingham, MA 02019

Public Hearing: The Public Hearing opened September 23, 2021 at 7:00 PM. Notice for the public meeting was published in *The Milford Daily News* on September 9, 2021 and September 16, 2021. The Public Hearing was continued to October 28, 2021, January 13, 2022, February 10, 2022, March 10, 2022, April 14, 2022, May 12, 2022, and May 26 when the Public Hearing was closed.

Date of Vote: June 9, 2022

The Premises: The property, also referred to herein as the "Site", is proposed to be accessed from Depot Street, a public way, to an industrial driveway at 152 Depot Street. The project is located at Assessors Map 38-23, approximately 20.7 acres, in an Industrial Zoning District.

The By-law Article XVII, Major Business Complex Special Permit

The Proposal: To construct a 211,600 square foot warehouse with associated improvements.

The Proposal was documented with the following materials:

1. Application for Development Plan Review, dated August 27, 2021, including a narrative and project description.
2. Stormwater Management Permit Application, dated August 27, 2021.
3. Major Business Complex Special Permit Application, dated August 27, 2021.
4. Flexible Parking Options Special Permit Application, dated August 27, 2021.
5. Certificate of Ownership, dated August 27, 2021.
6. Certified Abutter's List, Town of Bellingham, dated August 2, 2021.
7. Proposed Site Plan for 2020 Acquisitions, by Bohler Engineering, last revised April 29, 2022. (also known as the Approved Plan)
8. Drainage Report, by Bohler Engineering, last revised September 1, 2021.
9. Transportation Impact Assessment, by Vanasse and Associates Inc., dated August 2021.
10. Updated Transportation Impact Assessment, by Vanasse and Associates Inc., dated November 2021.
11. Sound Study, by Tech Environmental, dated November 23, 2021
12. Truck Turning Exhibits, by Bohler Engineering, dated September, 1, 2021.
13. Traffic Peer Review, by MDM Transportation Consultants, Inc., dated November 18, 2021.
14. Response to Peer Review Comments, by Vanasse and Associates, Inc., dated December 22, 2021
15. Traffic Peer Review, by MDM Transportation Consultants, Inc., dated January 13, 2021.
16. Stormwater Peer Review, by BSC Group, dated January 12, 2022.
17. Revised Cover Letter and Narrative, by Bohler Engineering, dated January 31, 2022.
18. Response to Stormwater Peer Review, by Bohler Engineering, dated January 31, 2022.
19. Response to Sound Study Peer Review, by Tech Environmental, dated January 28, 2022.
20. Sound Study Peer Review, by Cavanaugh and Tocci, dated March 9, 2022.
21. Traffic Memorandum, Don DiMartino, DPW Director, dated February 25, 2022.
22. Stormwater Peer Review, by BSC Group, dated February 9, 2022.

23. Stormwater Operation and Maintenance Plan, by Bohler Engineering, dated May 5, 2022.
24. Other miscellaneous documents on file at the Planning Board offices.

B. DETERMINATIONS

Following its public hearing on the Applicant's proposal and requested relief, the Planning Board has made the following determinations:

1. The Applicant and Owner originally filed applications for a proposed development on 148 and 152 Depot Street concurrently. Both 148 Depot Street and 152 Depot Street, while two addresses, are together 27.93 +/- acres of land known as Assessors Map 38-23. The Planning Board opened the public hearing for both 148 and 152 Depot Street and moved to hear both hearings together. Following initial public hearings on the matter the Applicant requested and the Board accepted a request to withdraw 148 Depot Street without prejudice.
2. That the use proposed is limited to warehouse and distribution.
3. That the Site is partially located within the Water Resource District and that it was determined that the proposed stormwater design and plan, after detailed technical review by a peer review engineer, meets the standards for the Water Resource District and does not require a special permit.
4. Due to the proposed development requiring a certain number of parking spaces, a Special Permit is required.
5. In accordance with the Flexible Parking Special Permit, the Board has granted a reduction in parking from 423 spaces to 210 spaces.
6. Consideration was given to Section 240-25 General Special Permit Criteria:
 - a. Social, economic or community needs which are served by the proposal will be provided through the expanded industrial tax base; creation of jobs; and the growth of opportunities for new businesses to be located in the Town of Bellingham with in an industrially zoned district.
 - b. Traffic flow and safety has been thoroughly considered. In response to the concerns of the Board, the Applicant has proposed several mitigation strategies (listed in Section C.) to resolve concerns. The Board is chiefly concerned about directing large trailer trucks towards I-495 as directly and

safely as possible. To do this, the Board has determined that the intersection of Hartford Avenue, Depot Street and Grove Street shall require improvements to the signalization and geometry.

- c. Adequacy of utilities and other public services have been determined to be sufficient. The Director of Public Works has confirmed that adequate capacity in the municipal water supply system is present to accommodate the Site. All other utilities are to be privately owned and maintained.
 - d. Neighborhood character and social structures have been considered. The Site is situated on an industrially-zoned parcel consisting of 20 + acres and bounded by Depot Street and industrial uses to the east, west and south, and freight train track and residential to the north. However, all traffic proposed for the Site shall travel by residential homes. The Board determined that speed, congestion, and noise are of concern. The Board determined that mitigation measures such as directional signage and contribution to a traffic mitigation fund for improvements to Hartford Avenue shall assist to mitigate impacts.
 - e. Qualities of the natural environment were considered and there were extensive discussions and plan revisions to preserve and/or mitigate impacts to the natural environment. The Applicant has agreed to donate the northern most triangle parcel to the Town of Bellingham.
 - f. The project is expected to have a positive fiscal impact due to an increase to the industrial tax base with limited municipal services required.
7. That the Project complies with the requirements for a Major Business Complex Article XVIII as follows:
- a. Section 240-120 Eligible Locations
 - i. Warehouse and distribution use, i.e., the Proposed Uses, are allowed by-right in the Industrial zoning district.
 - ii. Traffic: Projected peak hour traffic will increase in the study area by 25% or more above levels otherwise anticipated at the time of occupancy as indicated in the updated traffic report produced by Vanasse and Associates, Inc. and reviewed by Town's peer reviewer BSC Group. However, the Planning Board has determined that the traffic mitigation measures and transportation demand management measures proposed by the Applicant and required under this Special Permit, adequately provide for capacity and safety improvements.

- iii. Water Supply: Water will be provided by the Town of Bellingham municipal water system. There is adequate capacity in the municipal water supply system to accommodate the Proposal according to the Bellingham Department of Public Works (DPW). Servicing the projected water demand for the Proposal will not result in substantial limitation on the Town's ability to adequately provide water service to other developed sites in Town.
- iv. Sewage Disposal: Municipal sewer service is not available to the Site. Therefore, on-site septic shall be required. Wastewater flows from the proposed project will not result in any limitation on the Town's ability to adequately provide municipal sewage collection and treatment service to other developed sites in Town.
- b. Section 240-121 Site Design: The Proposed Use is allowed in the Industrial District. The Site has been designed such that all banks exceeding 15 degrees in slope resulting from site grading shall be maintained with cover reasonably sufficient to prevent erosion. The Site has also been carefully reviewed and the layout revised throughout the hearing to provide noise barriers to residential parcels and to Depot Street and to limit disturbance in environmentally sensitive locations.
- c. Section 240-122 Traffic Mitigation: All presently foreseeable traffic impacts stemming from the proposed project have been adequately mitigated as indicated in the updated traffic assessment produced by Vanessa and Associates, Inc., and reviewed by Town's peer reviewer BSC Group. The Planning Board has determined that the traffic mitigation measures, and transportation demand management measures proposed by the Applicant and required under this Special Permit, adequately provide for capacity and safety improvements. Such conditions include agreed upon off-site traffic mitigation, post construction mitigation, and measures to assure safety and adequacy at the points of ingress and egress.

C. DECISION

Based on the above determinations, the Planning Board finds that the proposal meets the requirements of the Zoning By-Law, and by a vote of 4 to 0 in favor, accordingly, grants the Applicant and its successors and assigns as owner of the premises, a Major Business Complex Special Permit subject to the following conditions:

- 1. This Approval is limited to the improvements as noted on the Approved Plan, warehouse and distribution use, and as may be conditioned herein. Any

changes to such Plan must be reviewed and approved in accordance with the Bellingham Zoning By-laws. All such changes shall be reviewed by the Board for determination as to whether or not the changes are considered minor or major. If the Planning Board determines that any change to the plan is a major alteration to the Approved Plan, a public hearing shall be required for a modification to this permit. A minor change shall be reviewed and approved at a regularly scheduled meeting.

2. Prior to the issuance of a Building Permit for the proposed use on the Site, as traffic mitigation, the Applicant has agreed to and shall provide \$400,000.00 to the Town of Bellingham to fund the design and/or improvements to the Hartford Avenue, Grove Street and Depot Street intersection and/or further improvements to Hartford Avenue.
3. Prior to the issuance of a Building Permit, as mitigation to alleviate concerns regarding increased trash along roadways, the Applicant shall donate \$7,500.00 to the Town of Bellingham to support a general roadside clean up fund. In addition, as part of the Site Operation and Maintenance Plan, the Applicant and their successors shall continuously monitor and maintain the Site's frontage on Depot Street for debris and rubbish and remove same.
4. A comprehensive signage plan shall be presented to the Board for approval prior to Building Permit for the Site signage.
5. Prior to the start of construction, sediment and erosion controls shall be installed and be subject to the inspection and approval by the Town Planner and Conservation Agent.
6. The Limit of Work is the limit of grading and general excavation. No construction staging or stockpiling of equipment or materials shall be placed outside the Limit of Work.
7. The hours of operation for any construction or staging activities on-site shall be Monday through Friday, from 7:00 am to 6:00 pm. Construction activity shall also be permitted on Saturdays from 9:00 am to 6:00 pm. These activities shall include all equipment on site shall not start up or remain on before or after the hours listed above. No construction activity shall take place outside the specified permitted hours or on Sunday or New Years' Day, Memorial Day, July Fourth, Labor Day, Thanksgiving, Christmas, or other legal holiday. No idling for longer than 5 minutes, if vehicles and equipment are not in operation.

8. All fencing to be installed on Site shall be constructed to allow for a six (6) inch gap from the ground surface to the bottom of the fence to allow for wildlife.
9. No stopping or idling on the public way. No idling on Site in accordance with the Anti Idling Law.
10. Trucks owned by Tenant are equipped with back up beepers that broadcast a "white-noise, whooshing sound" instead of a conventional beeper.
11. All landscaping and structures that screen the Site shall be maintained or replaced in perpetuity.
12. Indoor noise shall be limited. If excessive noise is emitted by the user of the Site, the user of the Site shall close the dock bay doors when not in use to limit noise emanating from the facility and any other remedy that will limit noise.
13. If construction activity ceases for longer than 30 days, for any reason, then written notice shall be provided by the Applicant to the Building Commissioner at least 48 hours before resuming work. The Building Commissioner may require that any foundation, trench, structure, equipment or other hazard be secured as necessary, in his opinion, including but not limited to installation of fencing and/or filling of trenches.
14. If construction is temporarily suspended, for any reason, during the growing season, all exposed areas shall be stabilized by seeding and/or mulching within 14 days of suspension of construction. If construction is temporarily suspended outside the growing season, all exposed areas shall be stabilized by mulching and tack within 14 days of suspension of construction. Slopes steeper than 3:1 shall be stabilized by netting and pinning during suspension of construction.
15. All exterior lighting at the Site shall be dark sky compliant and shall not allow spillover of light onto adjoining properties, in accordance with the Approved Plans and the Town's Zoning By-laws.
16. If applicable, prior to a pre-blast survey and the act of blasting on Site, the Applicant shall notify all direct abutters at minimum one week in advance by hand delivered mail by a representative of the Applicant.
17. The Applicant shall be permanently responsible for the following at the Project: 1) all plowing, sanding, and snow removal; 2) all site maintenance and establishing a regular schedule for site maintenance; 3) repairing and

maintaining all on-site ways, including drainage structures and utilities therein; 4) conducting annual inspection, maintenance and cleaning of all elements of the drainage system, including but not limited to catch basins, drain manholes, detention basins, swales and pipelines; and site lighting and landscaping.

18. The Stormwater Management Operation and Maintenance Plan (O&M), dated April 29, 2022, is hereby referenced and made part of this decision. The Applicant shall permit the Board or its agent to inspect the premises on reasonable notice to determine compliance with said O&M plan.
19. Snow and ice removal shall be the responsibility of the Applicant or a successor and in accordance with the approved O&M including snow and ice removal off of commercial vehicles prior to leaving the Site.
20. Phosphorous-based fertilizer and "ice melt" shall not be used on the Site.
21. Prior to issuance of a Certificate of Occupancy, the Applicant or Tenant shall deliver to the Town Planner a complete list of hazardous materials proposed to be used or stored at the building to the extent required under §240.51 of the Bellingham Zoning Bylaws or other applicable law. Applicable Data Sheets Manuals shall be maintained on site and provided to the Bellingham Police and Fire Departments.
22. As part of the Project, the Applicant has offered to donate a parcel of land to the Town. Prior to the issuance of an Occupancy Permit, the Applicant shall donate a 2.49 acre triangular parcel of land abutting the Site opposite the railroad identified as Map 38 Lot 23 (lot 3) on the record survey provided to the Town of Bellingham.
23. Prior to the commencement of construction, the Applicant shall schedule a preconstruction meeting with the Town Planner and the Board's designated inspector. The Board's inspector shall be permitted to conduct routine inspections, as may be reasonably be determined by said inspector, while construction is ongoing relative to this permit and all corresponding Decisions for this Site. The Applicant shall deposit with the Town, sums necessary to fund the inspections contemplated hereunder. Such inspectional fund shall be governed under M.G.L. c. 44 §53G or such other applicable statutory method as may be appropriate. The Developer shall provide EPA and /or DEP approval confirmation of the proposed SWPPP for the Site.
24. In accordance with the Bellingham Department of Public Works, any and all access and utility easements that may be necessary shall be in a form

approved by Town Counsel prior to the issuance of the Certificate of Completion, such approval shall not be unreasonably withheld.

25. This Decision is binding on the Applicant's successors, assigns, agents, and employees. This approval shall insure to the benefit of and binding upon 2020 Acquisitions provided there is no change in use for the Premises. The Planning Board shall be notified in writing of any changes in affiliates and successors in title and additional users of the Premises.
26. Any change of use shall require a public hearing to either modify the existing Development Plan or to issue a new Development Plan and associated permit.
27. All determination, Decisions, and conditions set forth within the Flexible Parking Special Permit, Development Plan and Stormwater Management Permit, dated June 9, 2022, are hereby incorporated herein. Any violation of such conditions shall constitute a violation of this Permit.
28. The Applicant shall comply with §240-16B(5) and (6) regarding As-Built Plans and follow the policies of the As-Built handbook.
29. This Decision shall not be effective until it is recorded by the Applicant at the Registry of Deeds, with proof of such recording to be supplied to the Board and the Building Inspector.

D. RECORD OF VOTE

I vote to **APPROVE** the **152 DEPOT STREET WAREHOUSE MAJOR BUSINESS COMPLEX SPECIAL PERMIT**.


Bellingham Planning Board

June 9, 2022



William F. O'Connell, Jr., Chairman

Brian T. Salisbury, Vice Chairman

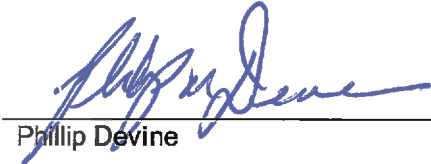

Phillip Devine



Dennis J. Trebino



Robert Lussier

Appeals of this Decision may be made within twenty days, in accordance with the provisions of G.L. c 40A, §17

This Decision, together with all plans referred to in it, was filed with the Town Clerk on June 10, 2022.

Lawrence J. Sposato, Jr.
Bellingham Town Clerk


PROPOSED SITE PLAN DOCUMENTS

FOR




PROPOSED NORTH SIDE DEVELOPMENT

LOCATION OF SITE:
152 DEPOT STREET, TOWN OF BELLINGHAM
NORFOLK COUNTY, MASSACHUSETTS
MAP #38, BLOCK #1, LOT #23

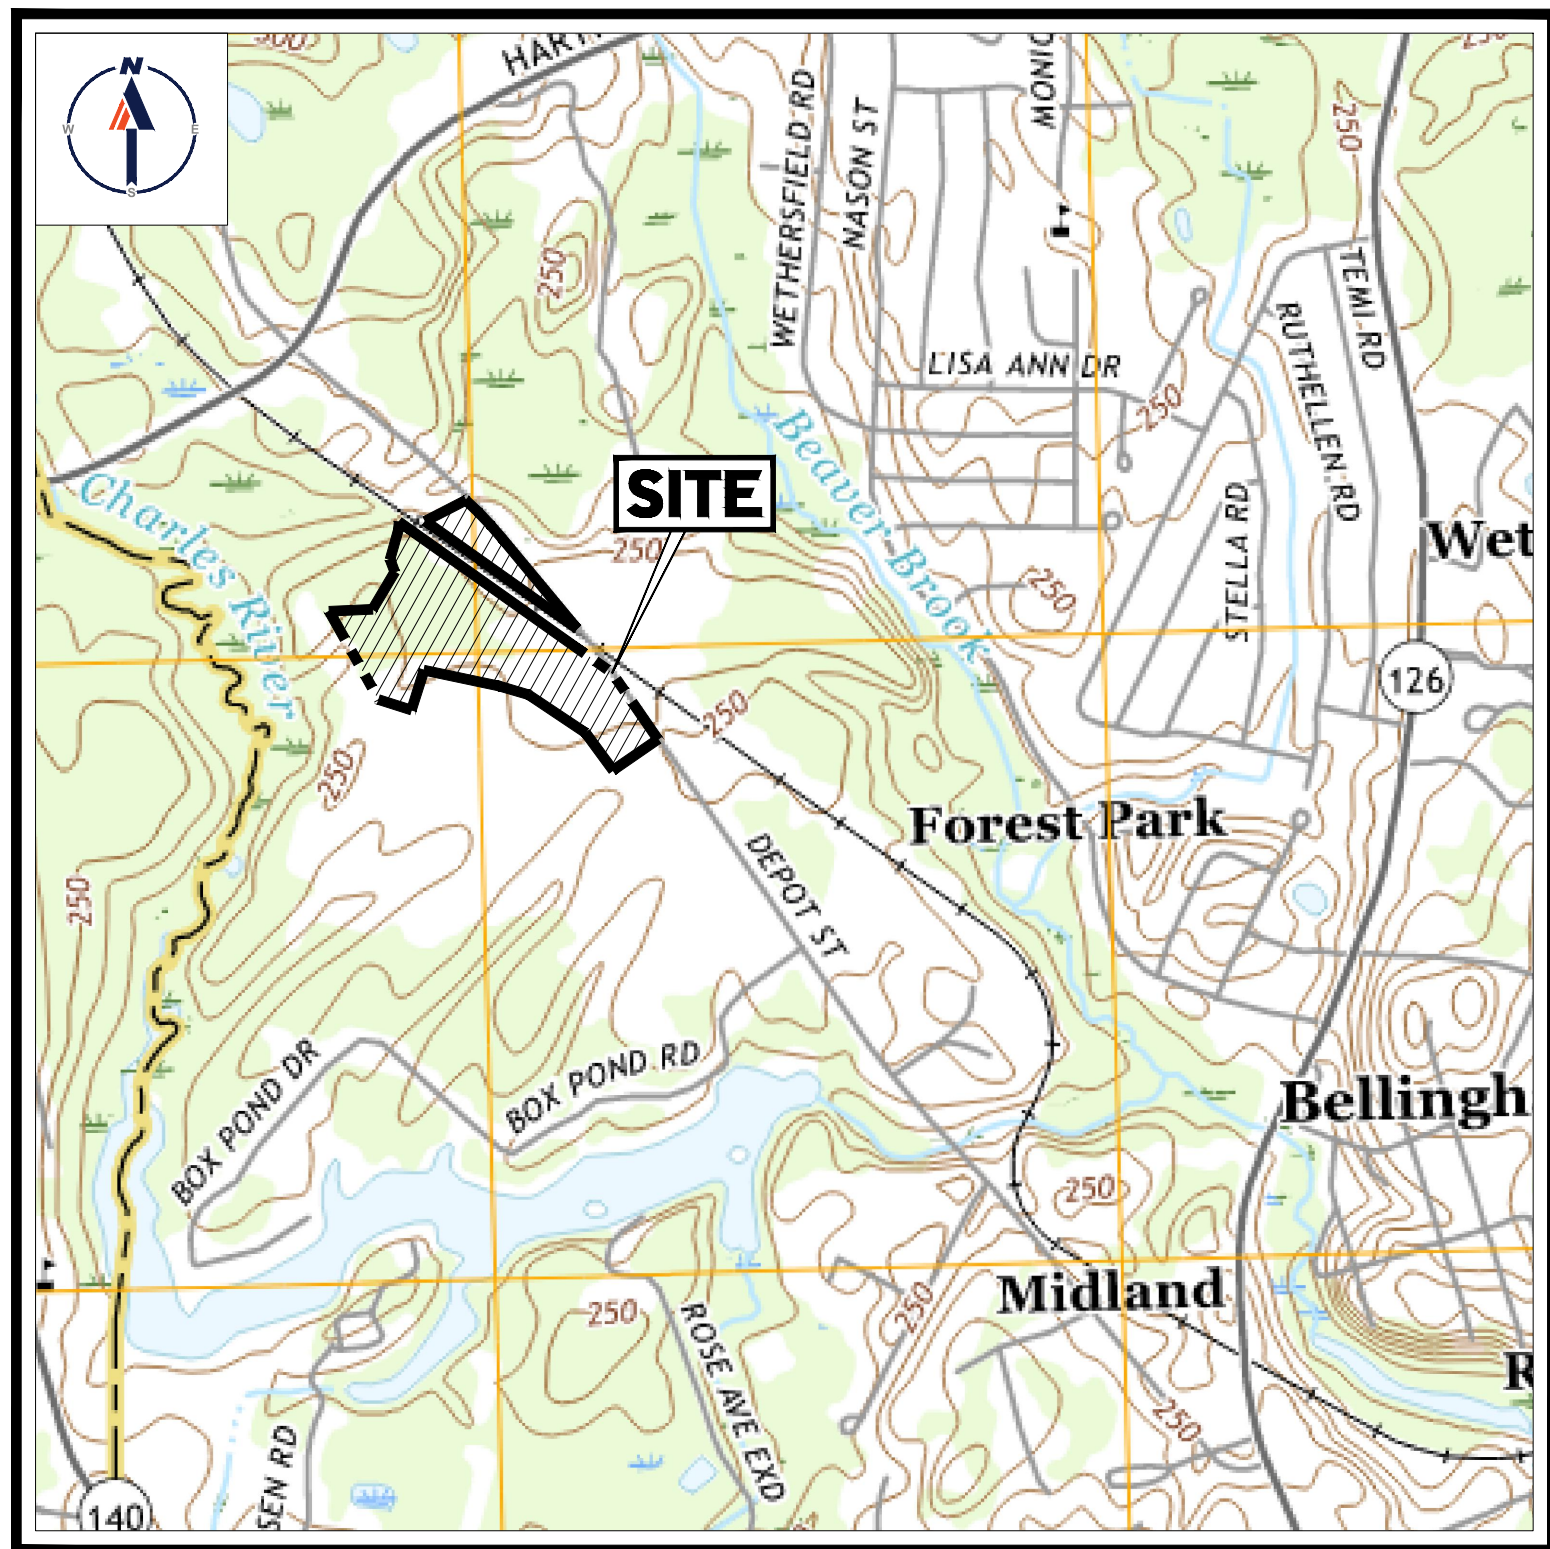

USGS MAP

SCALE: 1" = 1,000'
SOURCE: USGS FRANKLIN QUADRANGLE

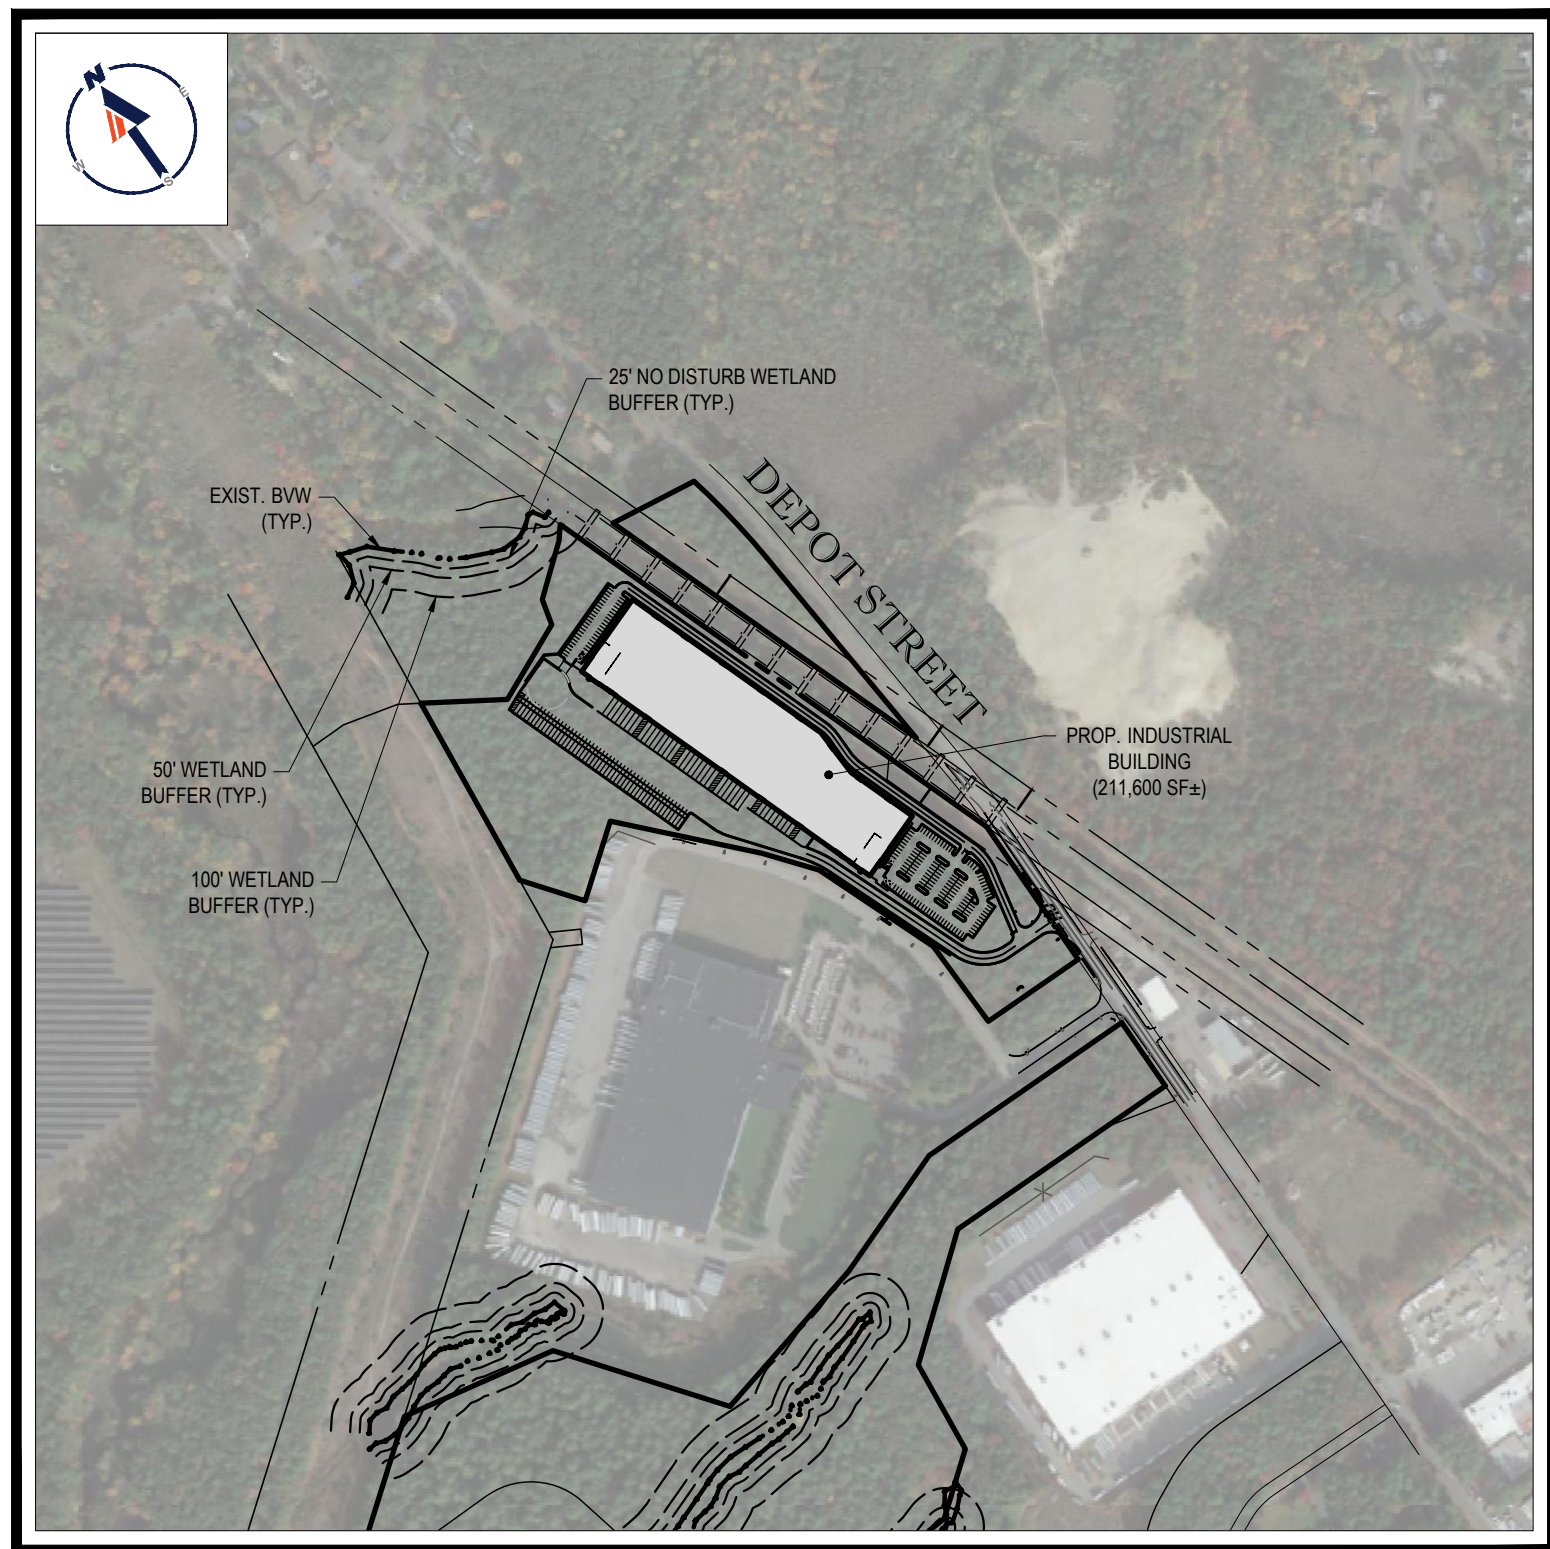

SITE MAP

SCALE: 1" = 500'
SOURCE: GOOGLE EARTH

PREPARED BY

BOHLER

DRAWING SHEET INDEX

SHEET TITLE	SHEET NUMBER
COVER SHEET	C-101
GENERAL NOTES SHEET	C-102
DEMOLITION PLAN	C-201
OVERALL SITE PLAN	C-301
SITE LAYOUT PLAN - A	C-302
SITE LAYOUT PLAN - B	C-303
OVERALL GRADING AND DRAINAGE PLAN	C-401
GRADING AND DRAINAGE PLAN - A	C-402
GRADING AND DRAINAGE PLAN - B	C-403
UTILITY PLAN	C-501
SOIL EROSION AND SEDIMENT CONTROL PLAN	C-601
EROSION AND SEDIMENT CONTROL NOTES AND DETAILS	C-602
OVERALL LANDSCAPE PLAN	C-701
LANDSCAPE PLAN - A & B	C-702 & C-703
LIGHTING PLAN	C-704
DETAIL SHEET	C-901
DETAIL SHEET	C-902
DETAIL SHEET	C-903
DETAIL SHEET	C-904
ALTA SURVEY (BY OTHERS)	11 SHEETS

BOHLER

SITE CIVIL AND CONSULTING ENGINEERING
PROGRAM MANAGEMENT
LANDSCAPE ARCHITECTURE
SUSTAINABLE DESIGN
PERMITTING SERVICES
TRANSPORTATION SERVICES

REVISIONS

REV	DATE	COMMENT	CHECKED BY
1	01/31/2022	REV. PER BUILDING AND PEER REVIEW	EGP
2	02/18/2022	SEPTIC DESIGN	EGP
3	04/29/2022	REVISED PER SOUND STUDY REVIEW	CFD



Know what's below.
Call before you dig.
ALWAYS CALL 811
It's fast. It's free. It's the law.

PERMIT SET

THIS DRAWING IS INTENDED FOR MUNICIPAL AND/OR AGENCY REVIEW AND APPROVAL. IT IS NOT INTENDED AS A CONSTRUCTION DOCUMENT UNLESS INDICATED OTHERWISE.

PROJECT No.: W211059
DRAWN BY: CSE
CHECKED BY: NEM
DATE: 09/01/2024
CAD ID: W211059-CVL-3

PROJECT:

PROPOSED SITE PLAN DOCUMENTS

FOR




PROPOSED
NORTH SIDE DEVELOPMENT
MAP #38, BLOCK #1, LOT #23
152 DEPOT STREET SOUTH
TOWN OF BELLINGHAM
NORFOLK COUNTY,
MASSACHUSETTS

BOHLER

352 TURNPIKE ROAD
SOUTHBOROUGH, MA 01772
Phone: (508) 480-9900

www.BohlerEngineering.com

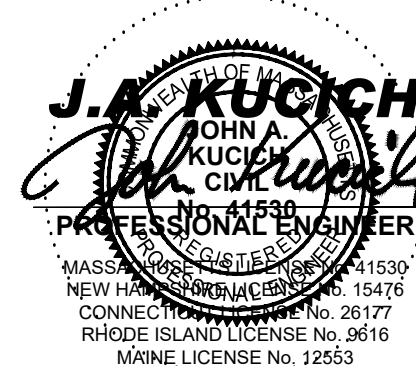

SHEET TITLE:

**COVER
SHEET**

SHEET NUMBER:

C-101

REVISION 3 - 04/29/2022

GENERAL NOTES

CONTRACTOR IS RESPONSIBLE FOR COMPLIANCE WITH THE NOTES AND SPECIFICATIONS CONTAINED HEREIN. CONTRACTOR IS RESPONSIBLE TO ENSURE THAT ALL SUBCONTRACTORS FULLY AND COMPLETELY COMPLY WITH THESE REQUIREMENTS.

1. THE FOLLOWING DOCUMENTS ARE INCORPORATED BY REFERENCE AS PART OF THIS SITE PLAN:
 - "ALTA / NSPS LAND TITLE SURVEY" PREPARED BY CONTROL POINT ASSOCIATES, INC., DATED 06/07/21, REVISED THRU 08/20/21.
 - "BUILDING OVERALL FLOOR PLAN" PREPARED BY M+H ARCHITECTS, DATED 08/03/21.
 - "PROPOSED BORING LOCATION PLAN" PREPARED BY WHITESTONE ASSOCIATES, INC., DATED 05/19/21.
 - "TRAFFIC REPORT - "TRANSPORTATION IMPACT ASSESSMENT"; PREPARED BY VANASSE AND ASSOCIATES, INC.

PRIOR TO THE START OF CONSTRUCTION, THE CONTRACTOR MUST VERIFY THAT HE/SHE HAS THE LATEST EDITION OF THE DOCUMENTS REFERENCED ABOVE. THIS IS CONTRACTOR'S RESPONSIBILITY.

4. ALL ACCESSIBLE (AKA ADA) PARKING SPACES MUST BE CONSTRUCTED TO MEET, AT A MINIMUM, THE MORE STRINGENT OF THE REQUIREMENTS OF THE "AMERICANS WITH DISABILITIES ACT" (ADA) CODE 42 U.S.C. § 12101 et seq. AND 42 U.S.C. § 4151 et seq. OR THE REQUIREMENTS OF THE JURISDICTION WHERE THE PROJECT IS TO BE CONSTRUCTED, AND ANY AND ALL AMENDMENTS TO BOTH WHICH ARE IN EFFECT WHEN THESE PLANS ARE COMPLETED.

3. PRIOR TO STARTING CONSTRUCTION, THE CONTRACTOR IS RESPONSIBLE TO ENSURE THAT ALL REQUIRED PERMITS AND APPROVALS HAVE BEEN OBTAINED. NO CONSTRUCTION OR FABRICATION SHALL BEGIN UNTIL THE CONTRACTOR HAS RECEIVED AND THOROUGHLY REVIEWED THE COMMENTS TO ALL PLANS AND OTHER DOCUMENTS REVIEWED AND APPROVED BY THE PERMITTING AUTHORITIES AND CONFIRMED THAT ALL NECESSARY OR REQUIRED PERMITS HAVE BEEN OBTAINED. CONTRACTOR MUST HAVE COPIES OF ALL PERMITS AND APPROVALS ON SITE AT ALL TIMES.

4. THE OWNER/CONTRACTOR MUST BE FAMILIAR WITH AND RESPONSIBLE FOR THE PROCUREMENT OF ANY AND ALL CERTIFICATIONS REQUIRED FOR THE ISSUANCE OF A CERTIFICATE OF OCCUPANCY.

5. ALL WORK MUST BE PERFORMED IN ACCORDANCE WITH THESE PLANS, SPECIFICATIONS AND CONDITIONS OF APPROVAL, AND ALL APPLICABLE REQUIREMENTS, RULES, REGULATIONS, STATUTORY REQUIREMENTS, CODES, LAWS AND STANDARDS OF ALL GOVERNMENTAL ENTITIES WITH JURISDICTION OVER THIS PROJECT.

6. THE GEOTECHNICAL REPORT AND RECOMMENDATIONS SET FORTH HEREIN ARE A PART OF THE REQUIRED CONSTRUCTION DOCUMENTS AND, IN CASE OF CONFLICT, DISCREPANCY OR AMBIGUITY, THE MORE STRINGENT REQUIREMENTS AND/OR RECOMMENDATIONS CONTAINED IN THE PLANS AND THE GEOTECHNICAL REPORT AND RECOMMENDATIONS SHALL TAKE PRECEDENCE NOTED OTHERWISE ON THE PLANS. THE CONTRACTOR MUST NOTIFY THE ENGINEER, IN WRITING, OF ANY SUCH CONFLICT, DISCREPANCY OR AMBIGUITY BETWEEN THE GEOTECHNICAL REPORTS AND PLANS AND SPECIFICATIONS PRIOR TO PROCEEDING WITH ANY FURTHER WORK.

7. THESE PLANS ARE BASED ON INFORMATION PROVIDED TO BOHLER ENGINEERING BY THE OWNER AND OTHERS PRIOR TO THE TIME OF PLAN PREPARATION. CONTRACTOR MUST FIELD VERIFY EXISTING CONDITIONS AND NOTIFY BOHLER ENGINEERING, IN WRITING, IMMEDIATELY IF ACTUAL SITE CONDITIONS DIFFER FROM THOSE SHOWN ON THE PLAN, OR IF THE PROPOSED WORK CONFLICTS WITH ANY OTHER SITE FEATURES.

8. ALL DIMENSIONS SHOWN ON THE PLANS MUST BE FIELD VERIFIED BY THE CONTRACTOR PRIOR TO THE START OF CONSTRUCTION. CONTRACTOR MUST NOTIFY ENGINEER, IN WRITING, IF ANY CONFLICTS, DISCREPANCIES, OR AMBIGUITIES EXIST PRIOR TO PROCEEDING WITH CONSTRUCTION. NO EXTRA COMPENSATION WILL BE PAID TO THE CONTRACTOR FOR WORK WHICH HAS TO BE REDONE OR REPAIRED DUE TO DIMENSIONS OR GRADES SHOWN INCORRECTLY ON THESE PLANS PRIOR TO CONTRACTOR GIVING ENGINEER WRITTEN NOTIFICATION OF SAME AND ENGINEER, THEREAFTER, PROVIDING CONTRACTOR WITH WRITTEN AUTHORIZATION TO PROCEED WITH SUCH ADDITIONAL WORK.

9. CONTRACTOR MUST REFER TO THE ARCHITECTURAL/BUILDING PLANS "OF RECORD" FOR EXACT LOCATIONS AND DIMENSIONS OF ENTRY/EXIT POINTS, ELEVATIONS, PRECISE BUILDING DIMENSIONS, AND EXACT BUILDING UTILITY LOCATIONS.

10. PRIOR TO THE START OF CONSTRUCTION, THE CONTRACTOR MUST COORDINATE THE BUILDING LAYOUT BY CAREFUL REVIEW OF THE ENTIRE SITE PLAN AND THE LATEST ARCHITECTURAL PLANS INCLUDING, BUT NOT LIMITED TO, STRUCTURAL, MECHANICAL, ELECTRICAL, PLUMBING AND FIRE SUPPRESSION PLAN, WHERE APPLICABLE. CONTRACTOR MUST IMMEDIATELY NOTIFY OWNER, ARCHITECT AND SITE ENGINEER, IN WRITING, OF ANY CONFLICTS, DISCREPANCIES OR AMBIGUITIES WHICH EXIST.

11. DEBRIS MUST NOT BE BURIED ON THE SUBJECT SITE AND ALL UNSUITABLE EXCAVATED MATERIAL AND DEBRIS (SOLID WASTE) MUST BE DISPOSED OF IN ACCORDANCE WITH THE REQUIREMENTS OF ANY AND ALL GOVERNMENTAL AUTHORITIES WHICH HAVE JURISDICTION OVER THIS PROJECT OR OVER CONSTRUCTION.

12. THE CONTRACTOR IS RESPONSIBLE FOR IDENTIFYING WHEN SHORING IS REQUIRED AND FOR INSTALLING ALL SHORING REQUIRED DURING EXCAVATION (TO BE PERFORMED IN ACCORDANCE WITH CURRENT OSHA STANDARDS) AND ANY ADDITIONAL PRECAUTIONS TO BE TAKEN TO ASSURE THE STABILITY OF ADJACENT, NEARBY AND CONTIGUOUS STRUCTURES AND PROPERTIES.

13. THE CONTRACTOR IS TO EXERCISE EXTREME CARE WHEN PERFORMING ANY WORK ACTIVITIES ADJACENT TO PAVEMENT, STRUCTURES, ETC. WHICH ARE TO REMAIN EITHER FOR AN INITIAL PHASE OF THE PROJECT OR AS PART OF THE FINAL CONSTRUCTION. CONTRACTOR IS RESPONSIBLE FOR TAKING ALL APPROPRIATE MEASURES REQUIRED TO ENSURE THE STRUCTURAL STABILITY OF SIDEWALKS AND PAVEMENT, UTILITIES, BUILDINGS, AND INFRASTRUCTURE WHICH ARE TO REMAIN, AND TO PROVIDE A SAFE WORK AREA FOR THIRD PARTIES, PEDESTRIANS AND ANYONE INVOLVED WITH THE PROJECT.

14. THE CONTRACTOR IS RESPONSIBLE FOR REPAIRING ANY DAMAGE DONE TO ANY NEW OR EXISTING CONSTRUCTION OR PROPERTY DURING THE COURSE OF CONSTRUCTION, INCLUDING BUT NOT LIMITED TO: PAVEMENT, CURBS, ETC. AND SHALL BEAR ALL COSTS ASSOCIATED WITH SAME. CONTRACTOR IS RESPONSIBLE TO INCLUDE, BUT NOT BE LIMITED TO, REDESIGN, RE-SURVEY, RE-PERMITTING AND CONSTRUCTION. THE CONTRACTOR IS RESPONSIBLE FOR AND MUST REPLACE ALL SIGNAL INTERCONNECTION CABLE, WIRING CONDUITS, AND ANY UNDERGROUND ACCESSORY EQUIPMENT DAMAGED DURING CONSTRUCTION AND MUST BEAR ALL COSTS ASSOCIATED WITH SAME. THE REPAIR OF ANY SUCH NEW OR EXISTING CONSTRUCTION OR PROPERTY MUST RESTORE SUCH CONSTRUCTION OR PROPERTY TO A CONDITION EQUIVALENT TO OR BETTER THAN THE CONDITIONS PRIOR TO COMMENCEMENT OF THE CONSTRUCTION, AND IN CONFORMANCE WITH APPLICABLE CODES, LAWS, RULES, REGULATIONS, STATUTORY REQUIREMENTS AND STANDARDS. CONTRACTOR MUST BEAR ALL COSTS ASSOCIATED WITH SAME. CONTRACTOR IS RESPONSIBLE TO DOCUMENT ALL EXISTING DAMAGE AND TO NOTIFY THE OWNER AND THE CONSTRUCTION MANAGER PRIOR TO THE START OF CONSTRUCTION.

15. ALL CONCRETE MUST BE AIR ENTRAINED AND HAVE THE MINIMUM COMPRESSIVE STRENGTH OF 4,000 PSI AT 28 DAYS UNLESS OTHERWISE NOTED ON THE PLANS, DETAILS AND/OR GEOTECHNICAL REPORT.

16. THE ENGINEER IS NOT RESPONSIBLE FOR CONSTRUCTION METHODS, MEANS, TECHNIQUES OR PROCEDURES, GENERALLY OR FOR THE CONSTRUCTION MEANS, METHODS, TECHNIQUES OR PROCEDURES FOR THE WORK DESCRIBED BOTH ON THESE PLANS, AND FOR ANY CONFLICTS/SCENARIOS/REVISIONS WHICH MAY BE REQUIRED TO COMPLETION OF THE WORK. CONTRACTOR IS RESPONSIBLE FOR DETERMINING THE METHODS/MEANS FOR COMPLETION OF THE WORK PRIOR TO THE COMMENCEMENT OF CONSTRUCTION.

17. THE ENGINEER OF RECORD IS NOT RESPONSIBLE FOR JOB SITE SAFETY. THE ENGINEER OF RECORD HAS NOT BEEN RETAINED TO PERFORM OR BE RESPONSIBLE FOR JOB SITE SAFETY, SAME BEING WHOLLY OUTSIDE OF ENGINEER'S SERVICES AS RELATED TO THE PROJECT. THE ENGINEER OF RECORD IS NOT RESPONSIBLE TO IDENTIFY OR RECTIFY ANY JOB SITE SAFETY ISSUES, AT ANY TIME.

18. ALL CONTRACTORS MUST CARRY THE SPECIFIED STATUTORY WORKER'S COMPENSATION INSURANCE, EMPLOYER'S LIABILITY INSURANCE AND LIMITS OF COMMERCIAL GENERAL LIABILITY INSURANCE (CGL). ALL CONTRACTORS MUST HAVE THEIR CGL POLICIES ENDORSED TO NAME BOHLER ENGINEERING, AND ITS PAST, PRESENT AND FUTURE OWNERS, OFFICERS, DIRECTORS, PARTNERS, SHAREHOLDERS, MEMBERS, PRINCIPALS, COMMISSIONERS, AGENTS, SERVANTS, EMPLOYEES, AFFILIATES, SUBSIDIARIES, AND RELATED ENTITIES, AND ITS SUBCONTRACTORS AND SUBCONSULTANTS AS ADDITIONAL NAMED INSURED AND TO PROVIDE CONTRACTUAL LIABILITY COVERAGE SUFFICIENT TO INSURE THIS HOLD HARMLESS AND INDEMNITY OBLIGATIONS ASSUMED BY THE CONTRACTORS. ALL CONTRACTORS MUST FURNISH BOHLER ENGINEERING WITH CERTIFICATIONS OF INSURANCE AS EVIDENCE OF THE REQUIRED INSURANCE PRIOR TO COMMENCING WORK AND UPON RENEWAL OF EACH POLICY DURING THE ENTIRE PERIOD OF CONSTRUCTION AND FOR ONE YEAR AFTER THE COMPLETION OF CONSTRUCTION. IN ADDITION, ALL CONTRACTORS WILL TO THE FULLEST EXTENT PERMITTED UNDER THE LAW, INDEMNIFY, DEFEND AND HOLD HARMLESS BOHLER ENGINEERING AND ITS PAST, PRESENT AND FUTURE OWNERS, OFFICERS, DIRECTORS, PARTNERS, SHAREHOLDERS, MEMBERS, PRINCIPALS, COMMISSIONERS, AGENTS, SERVANTS, EMPLOYEES, AFFILIATES, SUBSIDIARIES, AND RELATED ENTITIES, AND ITS SUBCONTRACTORS AND SUBCONSULTANTS FROM AND AGAINST ANY DAMAGES, INJURIES, CLAIMS, ACTIONS, PENALTIES, EXPENSES, PUNITIVE DAMAGES, TORT DAMAGES, STATUTORY CLAIMS, STATUTORY CAUSES OF ACTION, LOSSES, CAUSES OF ACTION, LIABILITIES, BUT NOT LIMITED TO, REASONABLE ATTORNEY'S FEES AND DEFENSE COSTS, ARISING OUT OF OR IN ANY WAY CONNECTED WITH OR TO THE PROJECT, INCLUDING ALL CLAIMS BY EMPLOYEES OF THE CONTRACTORS, ALL CLAIMS BY THIRD PARTIES AND ALL CLAIMS RELATED TO THE PROJECT. CONTRACTOR MUST NOTIFY ENGINEER, IN WRITING, AT LATEST THIRTY (30) DAYS PRIOR TO ANY TERMINATION, SUSPENSION OR CHANGE OF ITS INSURANCE HEREUNDER.

19. BOHLER ENGINEERING WILL REVIEW OR TAKE OTHER APPROPRIATE ACTION ON THE CONTRACTOR SUBMITTALS, SUCH AS SHOP DRAWINGS, PRODUCT DATA, SAMPLES, AND OTHER DATA, WHICH THE CONTRACTOR IS REQUIRED TO SUBMIT, BUT ONLY FOR THE LIMITED PURPOSE OF CHECKING FOR CONFORMANCE WITH THE DESIGN INTENT AND THE INFORMATION SHOWN IN THE CONSTRUCTION CONTRACT DOCUMENTS. CONSTRUCTION MEANS AND/OR METHODS AND/OR TECHNIQUES OR PROCEDURES FOR THE WORK WITH OTHER TRADERS, AND CONSTRUCTION SAFETY PRECAUTIONS ARE THE SOLE RESPONSIBILITY OF THE CONTRACTOR AND BOHLER HAS NO RESPONSIBILITY OR LIABILITY FOR SAME HEREUNDER. BOHLER ENGINEERING'S SHOP DRAWING REVIEW WILL BE CONDUCTED WITH REASONABLE PROMPTNESS WHILE ALLOWING SUFFICIENT TIME TO PERMIT ADEQUATE REVIEW. REVIEW OF A SPECIFIC ITEM MUST NOT INDICATE THAT BOHLER ENGINEERING HAS REVIEWED THE ENTIRE ITEM IS A COMPONENT. BOHLER ENGINEERING WILL NOT BE RESPONSIBLE FOR ANY DEVIATIONS FROM THE CONSTRUCTION DOCUMENTS NOT PROMPTLY AND IMMEDIATELY BROUGHT TO ITS ATTENTION, IN WRITING, BY THE CONTRACTOR. BOHLER ENGINEERING WILL NOT BE REQUIRED TO REVIEW PARTIAL SUBMISSIONS OR THOSE FOR WHICH SUBMISSIONS OF CORRELATED ITEMS HAVE NOT BEEN RECEIVED.

20. NEITHER THE PROFESSIONAL ACTIVITIES OF BOHLER ENGINEERING, NOR THE PRESENCE OF BOHLER ENGINEERING AND/OR ITS PAST, PRESENT AND FUTURE OWNERS, OFFICERS, DIRECTORS, PARTNERS, SHAREHOLDERS, MEMBERS, PRINCIPALS, COMMISSIONERS, AGENTS, SERVANTS, EMPLOYEES, AFFILIATES, SUBSIDIARIES, AND RELATED ENTITIES, AND ITS SUBCONTRACTORS AND SUBCONSULTANTS AT A CONSTRUCTION/PROJECT SITE, SHALL RELIEVE THE GENERAL CONTRACTOR OF ITS OBLIGATIONS, DUTIES AND RESPONSIBILITIES INCLUDING, BUT NOT LIMITED TO, CONSTRUCTION MEANS, METHODS, SEQUENCE, TECHNIQUES OR PROCEDURES NECESSARY FOR PERFORMING, OVERSEEING, SUPERINTENDING AND COORDINATING THE WORK IN ACCORDANCE WITH THE CONTRACT DOCUMENTS AND COMPLIANCE WITH ANY HEALTH OR SAFETY PRECAUTIONS REQUIRED BY ANY REGULATORY AGENCIES WITH JURISDICTION OVER THE PROJECT AND/OR PROPERTY. BOHLER ENGINEERING AND ITS PERSONNEL HAVE NO AUTHORITY TO EXERCISE ANY CONTROL OVER ANY CONSTRUCTION CONTRACTOR OR ITS EMPLOYEES IN CONNECTION WITH THEIR WORK OR ANY HEALTH OR SAFETY PROGRAMS OR PROCEDURES. THE GENERAL CONTRACTOR IS SOLELY RESPONSIBLE FOR JOB SITE SAFETY. BOHLER ENGINEERING SHALL BE INDEMNIFIED BY THE GENERAL CONTRACTOR AND MUST BE NAMED AN ADDITIONAL INSURED UNDER THE GENERAL CONTRACTOR'S POLICIES OF GENERAL LIABILITY INSURANCE AS DESCRIBED ABOVE IN NOTE 19 FOR JOB SITE SAFETY.

21. IF THE CONTRACTOR DEVIATES FROM THE PLANS AND SPECIFICATIONS, INCLUDING THE NOTES CONTAINED HEREIN, WITHOUT FIRST OBTAINING THE PRIOR WRITTEN AUTHORIZATION OF THE ENGINEER FOR SUCH DEVIATIONS, THE CONTRACTOR IS SOLELY RESPONSIBLE FOR THE PAYMENT OF ALL COSTS INCURRED IN CORRECTING ANY WORK DONE WHICH DEVIATES FROM THE PLANS, ALL FINES AND/OR PENALTIES ASSESSED WITH RESPECT THERETO AND ALL COMPENSATORY OR PUNITIVE DAMAGES RESULTING THEREFROM AND, FURTHER, SHALL DEFEND, INDEMNIFY AND HOLD HARMLESS THE ENGINEER, TO THE FULLEST EXTENT PERMITTED UNDER THE LAW, IN ACCORDANCE WITH PARAGRAPH 9 HEREIN, FOR AND FROM ALL FEES, ATTORNEY'S FEES, DAMAGES, COSTS, JUDGMENTS, PENALTIES AND THE LIKE RELATED TO SAME.

22. CONTRACTOR IS RESPONSIBLE FOR MAINTENANCE AND PROTECTION OF TRAFFIC PLAN FOR ALL WORK THAT AFFECTS PUBLIC TRAVEL EITHER IN THE R.O.W. OR ON SITE. THE COST FOR THIS ITEM MUST BE INCLUDED IN THE CONTRACTOR'S PRICE.

23. ALL SIGNING AND PAVEMENT STRIPING MUST CONFORM TO MANUAL ON UNIFORM TRAFFIC CONTROL DEVICES OR LOCALLY APPROVED SUPPLEMENT.

24. ENGINEER IS NOT RESPONSIBLE FOR ANY INJURY OR DAMAGES RESULTING FROM CONTRACTOR'S FAILURE TO BUILD OR CONSTRUCT IN STRICT ACCORDANCE WITH THE APPROVED PLANS. IF CONTRACTOR AND/OR OWNER FAIL TO BUILD OR CONSTRUCT IN STRICT ACCORDANCE WITH APPROVED PLANS, THEY AGREE TO JOINTLY AND SEVERALLY INDEMNIFY AND HOLD ENGINEER HARMLESS FOR ALL INJURIES AND DAMAGES THAT ENGINEER SUFFERS AND COSTS THAT ENGINEER INCURS.

25. OWNER MUST MAINTAIN AND PRESERVE ALL PHYSICAL SITE FEATURES AND DESIGN FEATURES DEPICTED ON THE PLANS AND RELATED DOCUMENTS, IN STRICT ACCORDANCE WITH THE APPROVED PLANS) AND DESIGN AND, FURTHER ENGINEER IS NOT RESPONSIBLE FOR ANY FAILURE TO SO MAINTAIN OR PRESERVE SITE AND/OR DESIGN FEATURES. IF OWNER FAILS TO MAINTAIN AND/OR PRESERVE ALL PHYSICAL SITE FEATURES AND/OR DESIGN FEATURES DEPICTED ON THE PLANS AND RELATED DOCUMENTS, OWNER AGREES TO INDEMNIFY AND HOLD ENGINEER HARMLESS FOR ALL INJURIES AND DAMAGES THAT ENGINEER SUFFERS AND COSTS THAT ENGINEER INCURS AS A RESULT OF SAID FAILURE.

26. ALL DIMENSIONS MUST BE TO FACE OF CURB, EDGE OF PAVEMENT, OR EDGE OF BUILDING, UNLESS NOTED OTHERWISE.

27. ALL CONSTRUCTION AND MATERIALS MUST COMPLY WITH AND CONFORM TO APPLICABLE FEDERAL, STATE AND LOCAL REGULATIONS, LAWS, ORDINANCES, RULES AND CODES, AND ALL APPLICABLE OSHA REQUIREMENTS.

28. CONTRACTOR AND OWNER MUST INSTALL ALL ELEMENTS AND COMPONENTS IN STRICT COMPLIANCE WITH AND ACCORDANCE WITH MANUFACTURERS' STANDARDS AND RECOMMENDED INSTALLATION CRITERIA AND SPECIFICATIONS. IF CONTRACTOR AND/OR OWNER FAIL TO DO SO, THEY AGREE TO JOINTLY AND SEVERALLY INDEMNIFY AND HOLD ENGINEER HARMLESS FOR ALL INJURIES AND DAMAGES THAT ENGINEER SUFFERS AND COSTS THAT ENGINEER INCURS AS A RESULT OF SAID FAILURE.

29. CONTRACTOR IS RESPONSIBLE TO MAINTAIN ON-SITE STORMWATER POLLUTION PREVENTION PLAN (SWPPP) IN COMPLIANCE WITH EPA REQUIREMENTS FOR SITES WHERE ONE (1) ACRE OR MORE (UNLESS THE LOCAL JURISDICTION REQUIRES FEWER) IS DISTURBED BY CONSTRUCTION ACTIVITIES. CONTRACTOR IS RESPONSIBLE TO ENSURE THAT ALL ACTIVE OR, INCLUDING THOSE OF SUBCONTRACTORS, ARE IN COMPLIANCE WITH THE SWPPP, INCLUDING BUT NOT LIMITED TO LOGGING ACTIVITIES (MINIMUM ONCE PER WEEK AND AFTER RAINFALL EVENTS) AND CORRECTIVE MEASURES, AS APPROPRIATE.

30. AS CONTAINED IN THESE DRAWINGS AND ASSOCIATED APPLICATION DOCUMENTS PREPARED BY THE SIGNATORY PROFESSIONAL ENGINEER, THE USE OF THE WORDS CERTIFY OR CERTIFICATION CONSTITUTES AN EXPRESSION OF "PROFESSIONAL OPINION" REGARDING THE INFORMATION WHICH IS THE SUBJECT OF THE UNDERSIGNED PROFESSIONAL'S KNOWLEDGE OR BELIEF AND IN ACCORDANCE WITH COMMON ACCEPTED PROCEDURE CONSISTENT WITH THE APPLICABLE STANDARDS OF PRACTICE, AND DOES NOT CONSTITUTE A WARRANTY OR GUARANTEE, EITHER EXPRESSED OR IMPLIED.

GENERAL GRADING & UTILITY PLAN NOTES

1. LOCATIONS OF ALL EXISTING AND PROPOSED SERVICES ARE APPROXIMATE AND MUST BE INDEPENDENTLY CONFIRMED WITH LOCAL UTILITY COMPANIES PRIOR TO COMMENCEMENT OF ANY CONSTRUCTION OR EXCAVATION. SANITARY SEWER AND ALL OTHER UTILITY SERVICE CONNECTION POINTS MUST BE INDEPENDENTLY CONFIRMED BY THE CONTRACTOR IN THE FIELD PRIOR TO THE COMMENCEMENT OF CONSTRUCTION. ALL DISCREPANCIES MUST IMMEDIATELY BE REPORTED, IN WRITING, TO THE ENGINEER. CONSTRUCTION MUST COMMENCE BEGINNING AT THE LOWEST INVERT (POINT OF CONNECTION) AND PROCEED UP GRADIENT. PROPOSED INTERFACE POINTS (CROSSINGS) WITH EXISTING UNDERGROUND UTILITIES SHALL BE FIELD VERIFIED BY TEST PIT PRIOR TO COMMENCEMENT OF CONSTRUCTION.
2. CONTRACTOR MUST VERTICALLY AND HORIZONTALLY LOCATE ALL UTILITIES AND SERVICES INCLUDING, BUT NOT LIMITED TO, GAS, WATER, ELECTRIC, SANITARY AND STORM SEWER, TELEPHONE, CABLE, FIBER OPTIC CABLE, ETC. WITHIN THE LIMITS OF DISTURBANCE OR WORK SPACE, WHICHEVER IS GREATER. THE CONTRACTOR MUST USE, REFER TO, AND COMPLY WITH THE REQUIREMENTS OF THE APPLICABLE UTILITY NOTIFICATION SYSTEM TO LOCATE ALL THE UNDERGROUND UTILITIES. THE CONTRACTOR IS RESPONSIBLE FOR REPAIRING ALL DAMAGE TO ANY EXISTING UTILITIES DURING CONSTRUCTION, AT NO COST TO THE OWNER. CONTRACTOR SHALL BEAR ALL COSTS ASSOCIATED WITH DAMAGE TO ANY EXISTING UTILITIES DURING CONSTRUCTION.

IT IS THE CONTRACTOR'S RESPONSIBILITY TO REVIEW ALL CONSTRUCTION CONTRACT DOCUMENTS INCLUDING, BUT NOT LIMITED TO, ALL OF THE DRAWINGS AND SPECIFICATIONS ASSOCIATED WITH THE PROJECT WORK SCOPE PRIOR TO THE INITIATION AND COMMENCEMENT OF CONSTRUCTION. SHOULD THE CONTRACTOR FIND A CONFLICT AND/OR DISCREPANCY BETWEEN THE DOCUMENTS RELATIVE TO THE SPECIFICATIONS OR THE RELATIVE OR APPLICABLE CODES, REGULATIONS, LAWS, RULES, STATUTES AND/OR ORDINANCES, IT IS THE CONTRACTOR'S SOLE RESPONSIBILITY TO NOTIFY THE PROJECT ENGINEER OF RECORD, IN WRITING, OF SAID CONFLICT AND/OR DISCREPANCY PRIOR TO THE START OF CONSTRUCTION. CONTRACTOR'S FAILURE TO NOTIFY THE PROJECT ENGINEER SHALL CONSTITUTE CONTRACTOR'S FULL AND COMPLETE ACCEPTANCE OF ALL RESPONSIBILITIES TO CORRECT THE SCOPE OF THE WORK AS DEFINED BY THE DRAWINGS AND IN FULL COMPLIANCE WITH ALL FEDERAL, STATE AND LOCAL REGULATIONS, LAWS, STATUTES, ORDINANCES AND CODES AND, FURTHER, CONTRACTOR SHALL BE RESPONSIBLE FOR ALL COSTS ASSOCIATED WITH SAME.

THE CONTRACTOR MUST LOCATE AND CLEARLY AND UNAMBIGUOUSLY DEFINE VERTICALLY AND HORIZONTALLY ALL ACTIVE AND INACTIVE UTILITY AND/OR SERVICE SYSTEMS THAT ARE TO BE REMOVED. THE CONTRACTOR IS RESPONSIBLE TO PROTECT AND MAINTAIN ALL ACTIVE AND INACTIVE SYSTEMS THAT ARE NOT BEING REMOVED/RELOCATED DURING SITE ACTIVITY.

THE CONTRACTOR MUST FAMILIARIZE ITSELF WITH THE APPLICABLE UTILITY SERVICE PROVIDER REQUIREMENTS AND IS RESPONSIBLE FOR ALL COORDINATION REGARDING UTILITY DEMOLITION AS IDENTIFIED OR REQUIRED FOR THE PROJECT. THE CONTRACTOR MUST PROVIDE THE OWNER WITH WRITTEN NOTIFICATION THAT THE EXISTING UTILITIES AND SERVICES HAVE BEEN TERMINATED AND ABANDONED IN ACCORDANCE WITH THE JURISDICTION AND UTILITY COMPANY REQUIREMENTS AND ALL OTHER APPLICABLE REQUIREMENTS, RULES, STATUTES, LAWS, ORDINANCES AND CODES.

THE CONTRACTOR MUST INSTALL ALL STORM SEWER AND SANITARY SEWER COMPONENTS WHICH FUNCTION BY GRAVITY PRIOR TO THE INSTALLATION OF ALL OTHER UTILITIES.

CONTRACTOR IS RESPONSIBLE FOR COORDINATION OF SITE PLAN DOCUMENTS AND ARCHITECTURAL DESIGN FOR EXACT BUILDING UTILITY CONNECTION LOCATIONS, GREASE TRAP REQUIREMENTS/DETAILS, DOOR ACCESS, AND EXTERIOR GRADING. THE ARCHITECT WILL DETERMINE THE UTILITY SERVICE SIZES. THE CONTRACTOR MUST COORDINATE INSTALLATION OF UTILITIES/SEWERS WITH THE ARCHITECT AND ARCHITECTURAL DESIGNER. THE CONTRACTOR MUST COORDINATE WITH THE ARCHITECT AND ARCHITECTURAL DESIGNER TO ENSURE THAT INSTALLATION OF ALL IMPROVEMENTS COMPLIES WITH ALL UTILITY REQUIREMENTS WITH JURISDICTION AND/OR CONTROL OF THE SITE, AND ALL OTHER APPLICABLE REQUIREMENTS, RULES, STATUTES, LAWS, ORDINANCES AND CODES AND, FURTHER, IS RESPONSIBLE FOR COORDINATING THE UTILITY TIE-IN/CONNECTIONS PRIOR TO CONNECTING TO ALL EXISTING UTILITY SERVICE, WHERE A CONFLICTS EXISTS BETWEEN THESE SITE PLANS AND THE ARCHITECTURAL PLANS, OR WHERE ARCHITECTURAL PLAN UTILITY CONNECTION POINTS DIFFER, THE CONTRACTOR MUST IMMEDIATELY NOTIFY THE ENGINEER, IN WRITING, AND PRIOR TO CONSTRUCTION, RESOLVE SAME.

WATER SERVICE MATERIALS, BURIAL DEPTH, AND COVER REQUIREMENTS MUST BE SPECIFIED BY THE LOCAL UTILITY COMPANY. CONTRACTOR'S PRICE FOR WATER SERVICE MUST INCLUDE ALL FEES, COSTS AND APPURTENANCES REQUIRED BY THE UTILITY TO PROVIDE FULL AND COMPLETE WORKING SERVICE. CONTRACTOR MUST CONTACT THE APPLICABLE MUNICIPALITY TO CONFIRM THE PROPER WATER METER AND VALVE, PRIOR TO COMMENCING CONSTRUCTION.

ALL NEW UTILITIES/SERVICES, INCLUDING ELECTRIC, TELEPHONE, CABLE, TV, ETC. ARE TO BE INSTALLED UNDERGROUND. ALL NEW UTILITIES/SERVICES MUST BE INSTALLED IN ACCORDANCE WITH THE UTILITY SERVICE PROVIDER INSTALLATION SPECIFICATIONS AND STANDARDS.

SITE GRADING MUST BE PERFORMED IN ACCORDANCE WITH THESE PLANS AND SPECIFICATIONS AND THE RECOMMENDATIONS SET FORTH IN THE GEOTECHNICAL REPORT REFERENCED IN THIS PLAN SET. THE CONTRACTOR IS RESPONSIBLE FOR REMOVING AND REPLACING UNSUITABLE MATERIALS WITH SUITABLE MATERIALS AS SPECIFIED IN THE GEOTECHNICAL REPORT. ALL EXCAVATED OR FILLED AREAS MUST BE COMPACTED AS OUTLINED IN THE GEOTECHNICAL REPORT. MOISTURE CONTENT AT TIME OF PLACEMENT MUST BE SUBMITTED IN A COMPACTION REPORT PREPARED BY A QUALIFIED GEOTECHNICAL ENGINEER, REGISTERED WITH THE STATE WHERE THE WORK IS PERFORMED, VERIFYING THAT ALL FILLED AREAS AND SUBGRADE AREAS WITHIN THE BUILDING PAD AREA AND AREAS TO BE PAVED HAVE BEEN COMPACTED IN ACCORDANCE WITH THESE PLANS, SPECIFICATIONS AND THE RECOMMENDATIONS SET FORTH IN THE GEOTECHNICAL REPORT AND ALL APPLICABLE REQUIREMENTS, RULES, STATUTES, LAWS, ORDINANCES AND CODES. SUBBASE MATERIAL FOR SIDEWALKS, CURBS, OR ASPHALT MUST BE FREE OF ORGANIC AND OTHER UNSUITABLE MATERIALS. SHOULD SUBBASE BE DEEMED UNSUITABLE BY OWNER/ENGINEER, OR OWNER/DEVELOPER'S REPRESENTATIVE, SUBBASE IS TO BE REMOVED AND FILLED WITH APPROVED FILL MATERIAL COMPACTED AS DIRECTED BY THE GEOTECHNICAL REPORT. EARTHWORK ACTIVITIES INCLUDING, BUT NOT LIMITED TO, EXCAVATION, BACKFILL, AND COMPACTING MUST COMPLY WITH THE RECOMMENDATIONS IN THE GEOTECHNICAL REPORT AND ALL APPLICABLE REQUIREMENTS, RULES, STATUTES, LAWS, ORDINANCES AND CODES. EARTHWORK ACTIVITIES MUST COMPLY WITH THE STANDARD STATE DOT SPECIFICATIONS FOR ROADWAY CONSTRUCTION (LATEST EDITION) AND ANY AMENDMENTS OR REVISIONS THERETO.

ALL FILL, COMPACTION, AND BACKFILL MATERIALS REQUIRED FOR UTILITY INSTALLATION MUST BE AS PER THE RECOMMENDATIONS PROVIDED IN THE GEOTECHNICAL REPORT AND MUST BE COORDINATED WITH THE APPLICABLE UTILITY COMPANY SPECIFICATIONS, WHEN THE PROJECT DOES NOT HAVE GEOTECHNICAL RECOMMENDATIONS, FILL AND COMPACTION MUST, AT A MINIMUM, COMPLY WITH THE STATE DOT REQUIREMENTS AND SPECIFICATIONS. CONTRACTOR SHALL HAVE NO LIABILITY OR RESPONSIBILITY FOR OR AS RELATED TO FILL, COMPACTION AND BACKFILL. FURTHER, CONTRACTOR IS FULLY RESPONSIBLE FOR EARTHWORK BALANCE.

THE CONTRACTOR MUST COMPLY, TO THE FULLEST EXTENT, WITH THE LATEST OSHA STANDARDS AND REGULATIONS, AND/OR ANY OTHER AGENCY WITH JURISDICTION FOR EXCAVATION, AND TRENCHING PROCEDURES. THE CONTRACTOR IS RESPONSIBLE FOR DETERMINING THE "MEANS AND METHODS" REQUIRED TO MEET THE INTENT AND PERFORMANCE CRITERIA OF OSHA AS WELL AS ANY OTHER JURISDICTIONAL REQUIREMENTS AND OTHER TRENCHING PROCEDURES AND CONSULTANT SHALL HAVE NO RESPONSIBILITY FOR OR AS RELATED FOR OR AS RELATED TO EXCAVATION AND TRENCHING PROCEDURES.

PAVEMENT MUST BE SAW CUT IN STRAIGHT LINES, AND EXCEPT FOR EDGE OF BUTT JOINTS, MUST EXTEND TO THE FULL DEPTH OF THE EXISTING PAVEMENT. ALL DEBRIS FROM REMOVAL OPERATIONS MUST BE REMOVED FROM THE SITE AT THE TIME OF EXCAVATION. STOCKPILING OF DEBRIS WILL NOT BE PERMITTED.

ALL TOPS OF EXISTING MANHOLES, INLET STRUCTURES, AND SANITARY CLEANOUT TOPS MUST BE ADJUSTED, AS NECESSARY, TO MATCH PROPOSED GRADES IN ACCORDANCE WITH ALL APPLICABLE STANDARDS, REGULATIONS, RULES, STATUTES, LAWS, ORDINANCES AND CODES.

DURING THE INSTALLATION OF SANITARY SEWER, STORM SEWER, AND ALL UTILITIES, THE CONTRACTOR MUST MAINTAIN A CONTEMPORANEOUS AND THOROUGH RECORD OF CONSTRUCTION TO IDENTIFY THE AS-INSTALLED LOCATIONS OF ALL UNDERGROUND INFRASTRUCTURE. THE CONTRACTOR MUST CAREFULLY NOTE ANY INSTALLATIONS THAT DEViate FROM THE INFORMATION CONTAINED IN THE UTILITY PLAN. THIS RECORD MUST BE KEPT ON A CLEAN COPY OF THE DRAINAGE OR UTILITY PLAN, WHICH CONTRACTOR MUST PROMPTLY PROVIDE TO THE OWNER AT THE COMPLETION OF WORK.

WHEN THE SITE IMPROVEMENT PLANS INVOLVE MULTIPLE BUILDINGS, SOME OF WHICH MAY BE BUILT AT A LATER DATE, THE CONTRACTOR MUST EXTEND ALL LINES, INCLUDING BUT NOT LIMITED TO STORM SEWER, SANITARY SEWER, UTILITIES, AND IRRIGATION LINE, TO A POINT AT LEAST FIVE (5) FEET BEYOND THE PAVED AREAS FOR WHICH THE CONTRACTOR IS RESPONSIBLE. CONTRACTOR SHALL MAINTAIN RECORD LOCATIONS WITH A 2X4-8X8 SIGN NOTING THE LOCATION OF ALL OF THE ABOVE ON A CLEAN COPY OF THE DRAINAGE OR UTILITY PLAN, WHICH CONTRACTOR MUST PROMPTLY PROVIDE TO THE OWNER UPON COMPLETION OF THE WORK.

THE CONTRACTOR IS FULLY RESPONSIBLE FOR VERIFICATION OF EXISTING TOPOGRAPHIC INFORMATION AND UTILITY INVERT ELEVATIONS PRIOR TO COMMENCING ANY CONSTRUCTION. CONTRACTOR MUST CONFIRM AND ENSURE 0.75% MINIMUM SLOPE AGAINST ALL ISLANDS, CURBS, AND CURBS, 1.0% ON ALL CONCRETE SURFACES, AND 1.5% MINIMUM ON ASPHALT (EXCEPT WHERE ADA REQUIREMENTS OR EXISTING TOPOGRAPHY LIMIT GRADES), TO PREVENT PONDING. CONTRACTOR MUST IMMEDIATELY NOTIFY, IN WRITING, TO THE ENGINEER, ANY DISCREPANCIES THAT MAY OR COULD AFFECT THE PUBLIC SAFETY, HEALTH OR GENERAL WELFARE, OR PROJECT COST. IF CONTRACTOR PROCEEDS WITH CONSTRUCTION WITHOUT PROVIDING PROPER NOTIFICATION, MUST BE AT THE CONTRACTOR'S OWN RISK AND, FURTHER, CONTRACTOR SHALL INDEMNIFY, DEFEND AND HOLD HARMLESS THE DESIGN ENGINEER FOR ANY DAMAGES, COSTS, INJURIES, ATTORNEY'S FEES AND THE LIKE WHICH RESULT FROM SAME.

PROPOSED TOP OF CURB ELEVATIONS ARE GENERALLY 1' ABOVE EXISTING LOCAL ASPHALT GRADE UNLESS OTHERWISE NOTED. FIELD ADJUST TO CREATE A MINIMUM OF 0.75% GUTTER GRADE ALONG CURB FACE. IT IS CONTRACTOR'S OBLIGATION TO ENSURE THAT DESIGN ENGINEER APPROVES FINAL CURBING CUT SHEETS PRIOR TO INSTALLATION OF SAME.

IN THE EVENT OF DISCREPANCIES AND/OR CONFLICTS BETWEEN PLANS OR RELATIVE TO OTHER PLANS, THE SITE PLAN WILL TAKE PRECEDENCE AND CONTROL. CONTRACTOR MUST IMMEDIATELY NOTIFY THE DESIGN ENGINEER, IN WRITING, OF ANY DISCREPANCIES AND/OR CONFLICTS.

CONTRACTOR IS REQUIRED TO SECURE ALL NECESSARY AND/OR REQUIRED PERMITS AND APPROVALS FOR ALL OFF SITE MATERIAL SOURCES AND DISPOSAL FACILITIES. CONTRACTOR MUST SUPPLY A COPY OF APPROVALS TO ENGINEER AND OWNER PRIOR TO INITIATING ANY WORK.

WHERE RETAINING WALLS (WHETHER OR NOT THEY MEET THE JURISDICTIONAL DEFINITION) ARE IDENTIFIED ON PLANS, ELEVATIONS IDENTIFIED ARE FOR THE EXPOSED PORTION OF THE WALL. WALL FOOTINGS/FOUNDATION ELEVATIONS ARE NOT IDENTIFIED HEREIN AND ARE TO BE SET DETERMINED BY THE CONTRACTOR BASED ON FINAL STRUCTURAL DESIGN SHOP DRAWINGS PREPARED BY THE APPROPRIATE PROFESSIONAL LICENSED IN THE STATE WHERE THE CONSTRUCTION OCCURS.

STORM DRAINAGE PIPE UNLESS INDICATED OTHERWISE, ALL STORM SEWER PIPE MUST BE REINFORCED CONCRETE PIPE (RCP) CLASS III WITH SILT TIGHT JOINTS. WHEN HIGH-DENSITY POLYETHYLENE PIPE (HDPE) IS CALLED FOR ON THE PLANS, IT MUST CONFORM TO AASHTO M28 AND TYPE S (SMOOTH INTERIOR WITH ANGULAR CORRUGATIONS) WITH GASKET FOR SILT TIGHT JOINT. PVC PIPE FOR DRAIN CONNECTION MUST BE SDR 26 OR SCHEDULE 40 UNLESS INDICATED OTHERWISE.

UNLESS INDICATED OTHERWISE ON THE DRAWINGS, SANITARY SEWER PIPE SHALL BE AS FOLLOWS:

- FOR PIPES LESS THAN 12" DEEP: POLYVINYL CHLORIDE (PVC) SDR 35 PER ASTM D3034
- FOR PIPES MORE THAN 12" DEEP: POLYVINYL CHLORIDE (PVC) SDR 35 PER ASTM D3034
- FOR PIPE WITH 18" OF BUILDING MATERIAL COVER: WITH ADEQUATE BUILDING AND PLUMBING CODES. CONTRACTOR TO VERIFY WITH LOCAL OFFICIALS.

STORM AND SANITARY SEWER PIPE LENGTHS INDICATED ARE NOMINAL AND MEASURED CENTER OF INLET AND/OR MANHOLES STRUCTURE TO CENTER OF STRUCTURE.

STORMWATER ROOF DRAIN LOCATIONS ARE BASED ON PRELIMINARY ARCHITECTURAL PLANS. CONTRACTOR IS RESPONSIBLE TO AND FOR VERIFYING LOCATIONS OF SAME BASED ON FINAL ARCHITECTURAL PLANS.

SEWERS CROSSING STREAMS AND/OR LOCATION WITHIN 10 FEET OF THE STREAM EMBANKMENT, OR WHERE SITE CONDITIONS SO INDICATE, MUST BE CONSTRUCTED OF STEEL. REINFORCED CONCRETE, DUCTILE IRON OR OTHER SUITABLE MATERIAL. SEWERS CONVEYING SANITARY FLOW COMBINED SANITARY AND STORMWATER FLOW OR INDUSTRIAL FLOW MUST BE SEPARATED FROM WATER MAINS BY A DISTANCE OF AT LEAST 12 FEET HORIZONTALLY. IF SUCH LATERAL SEPARATION IS NOT POSSIBLE, THE PIPES MUST BE IN SEPARATE TRENCHES WITH THE SEWER AT LEAST 18 INCHES BELOW THE BOTTOM OF THE WATER MAIN, OR SUCH OTHER SEPARATION AS APPROVED BY THE GOVERNMENT AGENCY WITH JURISDICTION OVER SAME.

- WHERE APPROPRIATE SEPARATION FROM A WATER MAIN IS NOT POSSIBLE, THE SEWER MUST BE ENCASED IN CONCRETE, OR CONSTRUCTED OF DUCTILE IRON PIPE USING MECHANICAL OR SLIP-ON JOINTS FOR A DISTANCE OF AT LEAST 10 FEET ON EITHER SIDE OF THE CROSSING. IN ADDITION, ONE FULL LENGTH OF SEWER PIPE SHOULD BE LOCATED SO BOTH JOINTS WILL BE AS FAR FROM THE WATER LINE AS POSSIBLE. WHERE A WATER MAIN CROSSES UNDER A SEWER, ADEQUATE STRUCTURAL SUPPORT FOR THE SEWER MUST BE PROVIDED.

WATER MAIN PIPING MUST BE INSTALLED IN ACCORDANCE WITH THE REQUIREMENTS AND SPECIFICATIONS OF THE LOCAL WATER PURVEYOR. IN THE ABSENCE OF SUCH REQUIREMENTS, WATER MAIN PIPING MUST BE MINIMUM 1/2" DUCTILE IRON (DIP) MINIMUM CLASS 55 THICKNESS, ALL PIPE AND APPURTENANCES MUST COMPLY WITH THE APPLICABLE AWWA STANDARDS IN EFFECT AT THE TIME OF APPLICATION.

CONTRACTOR MUST ENSURE THAT ALL UTILITY TRENCHES LOCATED IN EXISTING PAVED ROADWAYS INCLUDING SEWER, WATER AND STORM SYSTEMS, MUST BE REPAIRED IN ACCORDANCE WITH REFERENCED MUNICIPAL, COUNTY AND/OR DOT DETAILS AS APPLICABLE. CONTRACTOR MUST COORDINATE INSPECTION AND APPROVAL OF COMPLETED WORK WITH THE AGENCY WITH JURISDICTION OVER SAME.

LOCATION OF PROPOSED UTILITY POLE RELLOCATION IS AT THE SOLE DISCRETION OF UTILITY COMPANY.

CONSULTANT IS NEITHER LIABLE NOR RESPONSIBLE FOR ANY SUBSURFACE CONDITIONS AND THEREFORE, SHALL HAVE NO LIABILITY FOR ANY HAZARDOUS MATERIALS, HAZARDOUS SUBSTANCES, OR POLLUTANTS ON, ABOUT OR UNDER THE PROPERTY.

GENERAL DEMOLITION NOTES

THIS PLAN REFERENCES DOCUMENTS AND INFORMATION BY:

1. "ALTA / NSPS LAND TITLE SURVEY" PREPARED BY CONTROL POINT ASSOCIATES, INC., DATED 06/07/21, REVISED THRU 08/20/21.
2. CONTRACTOR SHALL PERFORM ALL WORK IN ACCORDANCE WITH THE REQUIREMENTS OF THE OCCUPATIONAL SAFETY AND HEALTH ACT OF 1970, (29 U.S.C. 651 et seq.), AS AMENDED AND ANY MODIFICATIONS, AMENDMENTS OR REVISIONS TO SAME.
3. BOHLER ENGINEERING HAS NO CONTRACTUAL, LEGAL, OR OTHER RESPONSIBILITY FOR JOB SITE SAFETY OR JOB SITE SUPERVISION, OR ANYTHING RELATED TO SAME.
4. THE DEMOLITION PLAN IS INTENDED TO PROVIDE GENERAL INFORMATION, ONLY, REGARDING ITEMS TO BE DEMOLISHED AND/OR REMOVED. THE CONTRACTOR MUST ALSO REVIEW THE OTHER SITE PLAN DRAWINGS AND INCLUDE IN DEMOLITION ACTIVITIES ALL INCIDENTAL WORK NECESSARY FOR THE CONSTRUCTION OF THE NEW SITE IMPROVEMENTS.

CONTRACTOR MUST RAISE ANY QUESTIONS CONCERNING THE ACCURACY OR INTENT OF THESE PLANS OR SPECIFICATIONS, CONCERNS REGARDING THE APPLICABLE SAFETY STANDARDS, OR THE SAFETY OF THE CONTRACTOR OR THIRD PARTIES IN PERFORMANCE OF THE WORK ON THIS PROJECT, WITH BOHLER ENGINEERING, IN WRITING, AND RESPONDED TO BY BOHLER, IN WRITING, PRIOR TO THE INITIATION OF ANY SITE ACTIVITY AND ANY DEMOLITION ACTIVITY. ALL DEMOLITION ACTIVITIES MUST BE PERFORMED IN ACCORDANCE WITH THE REQUIREMENTS OF THESE PLANS AND SPECIFICATIONS AND ALL APPLICABLE FEDERAL, STATE AND LOCAL REGULATIONS, RULES, REQUIREMENTS, STATUTES, ORDINANCES AND CODES.

PRIOR TO STARTING ANY DEMOLITION, CONTRACTOR IS RESPONSIBLE FOR/TO:

A. OBTAINING ALL REQUIRED PERMITS AND MAINTAINING THE SAME ON SITE FOR REVIEW BY THE ENGINEER AND OTHER PUBLIC AGENCIES WITH JURISDICTION THROUGHOUT THE DURATION OF THE PROJECT, SITE WORK, AND DEMOLITION WORK.

B. NOTIFYING, AT A MINIMUM, THE MUNICIPAL ENGINEER, DESIGN ENGINEER, AND LOCAL SOIL CONSERVATION DISTRICT, 72 HOURS PRIOR TO THE START OF WORK.

C. INSTALLING THE REQUIRED SOIL EROSION AND SEDIMENT CONTROL MEASURES PRIOR TO SITE DISTURBANCE.

D. IN ACCORDANCE WITH STATE LAW, THE CONTRACTOR MUST CALL THE STATE ONE-CALL DAMAGE PROTECTION SYSTEM FOR UTILITY MARKOUT, IN ADVANCE OF ANY EXCAVATION.

E. LOCATING AND PROTECTING ALL UTILITIES AND SERVICES, INCLUDING BUT NOT LIMITED TO GAS, WATER, ELECTRIC, SANITARY AND STORM SEWER, TELEPHONE, CABLE, FIBER OPTIC CABLE, ETC. WITHIN AND ADJACENT TO THE LIMITS OF PROJECT ACTIVITIES. THE CONTRACTOR MUST USE AND COMPLY WITH THE REQUIREMENTS OF THE APPLICABLE UTILITY NOTIFICATION SYSTEM TO LOCATE ALL THE UNDERGROUND UTILITIES.

F. PROTECTING AND MAINTAINING IN OPERATION, ALL ACTIVE UTILITIES AND SYSTEMS THAT ARE NOT BEING REMOVED DURING ALL DEMOLITION ACTIVITIES.

G. ARRANGING FOR AND COORDINATING WITH THE APPLICABLE UTILITY SERVICE PROVIDER(S) FOR THE TEMPORARY OR PERMANENT TERMINATION OF SERVICE REQUIRED BY THE PROJECT PLANS AND SPECIFICATIONS. THE CONTRACTOR MUST PROVIDE THE UTILITY ENGINEER AND OWNER WRITTEN NOTIFICATION THAT THE EXISTING UTILITIES AND SERVICES HAVE BEEN TERMINATED AND ABANDONED IN ACCORDANCE WITH JURISDICTIONAL AND UTILITY COMPANY REQUIREMENTS.

H. COORDINATION WITH UTILITY COMPANIES REGARDING WORKING "OFF-PEAK" HOURS OR ON WEEKENDS AS MAY BE REQUIRED TO MINIMIZE THE IMPACT ON THE AFFECTED PARTIES. WORK REQUIRED TO BE DONE "OFF-PEAK" IS TO BE DONE AT NO ADDITIONAL COST TO THE OWNER.

I. IN THE EVENT THE CONTRACTOR DISCOVERS ANY HAZARDOUS MATERIAL, THE REMOVAL OF WHICH IS NOT ADDRESSED IN THE PROJECT PLANS AND SPECIFICATIONS, THE CONTRACTOR MUST IMMEDIATELY CEASE ALL WORK AND IMMEDIATELY NOTIFY THE OWNER AND ENGINEER OF THE DISCOVERY OF SUCH MATERIALS.


J. THE FIRM OR ENGINEER OF RECORD IS NOT RESPONSIBLE FOR JOB SITE SAFETY OR SUPERVISION. CONTRACTOR MUST PROCEED WITH THE DEMOLITION IN A SYSTEMATIC AND SAFE MANNER, FOLLOWING ALL THE OSHA REQUIREMENTS, TO ENSURE PUBLIC AND CONTRACTOR SAFETY.




K. THE CONTRACTOR MUST PROVIDE ALL "MEANS AND METHODS" NECESSARY TO PREVENT MOVEMENT, SETTLEMENT, OR COLLAPSE OF EXISTING STRUCTURES, AND ANY OTHER IMPROVEMENTS THAT ARE REMAINING OR TO BE USED TO ACCOMPLISH THE WORK. THE CONTRACTOR IS ALSO RESPONSIBLE FOR ALL REPAIRS OF DAMAGE TO ALL ITEMS THAT ARE TO REMAIN. CONTRACTOR MUST USE NEW MATERIAL FOR ALL REPAIRS. CONTRACTOR'S REPAIR MUST INCLUDE THE RESTORATION OF ANY ITEMS REPAIRED TO THE PRE-DEMOLITION CONDITION, OR BETTER. CONTRACTOR SHALL PERFORM ALL REPAIRS AT THE CONTRACTOR'S SOLE EXPENSE.


THE CONTRACTOR MUST NOT PERFORM ANY EARTH MOVEMENT ACTIVITIES, DEMOLITION OR REMOVAL OF FOUNDATION WALLS, FOOTINGS, OR OTHER MATERIALS WITHIN THE LIMITS OF DISTURBANCE UNLESS SAME IS IN STRICT ACCORDANCE AND CONFORMANCE WITH THE PROJECT PLANS AND SPECIFICATIONS, AND/OR UNDER THE WRITTEN DIRECTION OF THE OWNER'S STRUCTURAL OR GEOTECHNICAL ENGINEER.

CONTRACTOR MUST BACKFILL ALL EXCAVATION RESULTING FROM, OR INCIDENTAL TO, DEMOLITION ACTIVITIES. BACKFILL MUST BE ACCOMPLISHED WITH APPROVED MATERIALS, AND MUST BE SUFFICIENTLY COMPACTED TO SUPPORT NEW IMPROVEMENTS AND PERFORMED IN COMPLIANCE WITH THE RECOMMENDATIONS AND GUIDANCE IN THE GEOTECHNICAL REPORT. BACKFILLING MUST OCCUR IMMEDIATELY AFTER DEMOLITION ACTIVITIES, AND MUST BE DONE SO AS TO PREVENT WATER ENTERING THE EXCAVATION. FINISHED SURFACES MUST BE GRADED TO PROMOTE POSITIVE DRAINAGE.

EXPLOSIVES MUST NOT BE USED WITHOUT PRIOR WRITTEN CONSENT OF BOTH THE OWNER AND ALL APPLICABLE GOVERNMENTAL AUTHORITIES. ALL THE REQUIRED PERMITES AND EXPLOSIVE CONTROL MEASURES THAT ARE REQUIRED BY THE FEDERAL, STATE, AND LOCAL GOVERNMENTS MUST BE IN PLACE PRIOR TO CONTRACTOR STARTING AN EXPLOSIVE OPERATION OR ANY DEMOLITION. THE CONTRACT

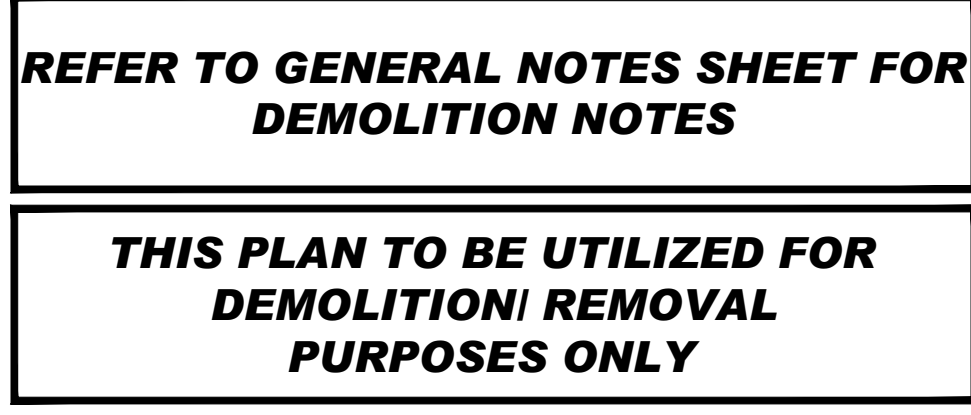

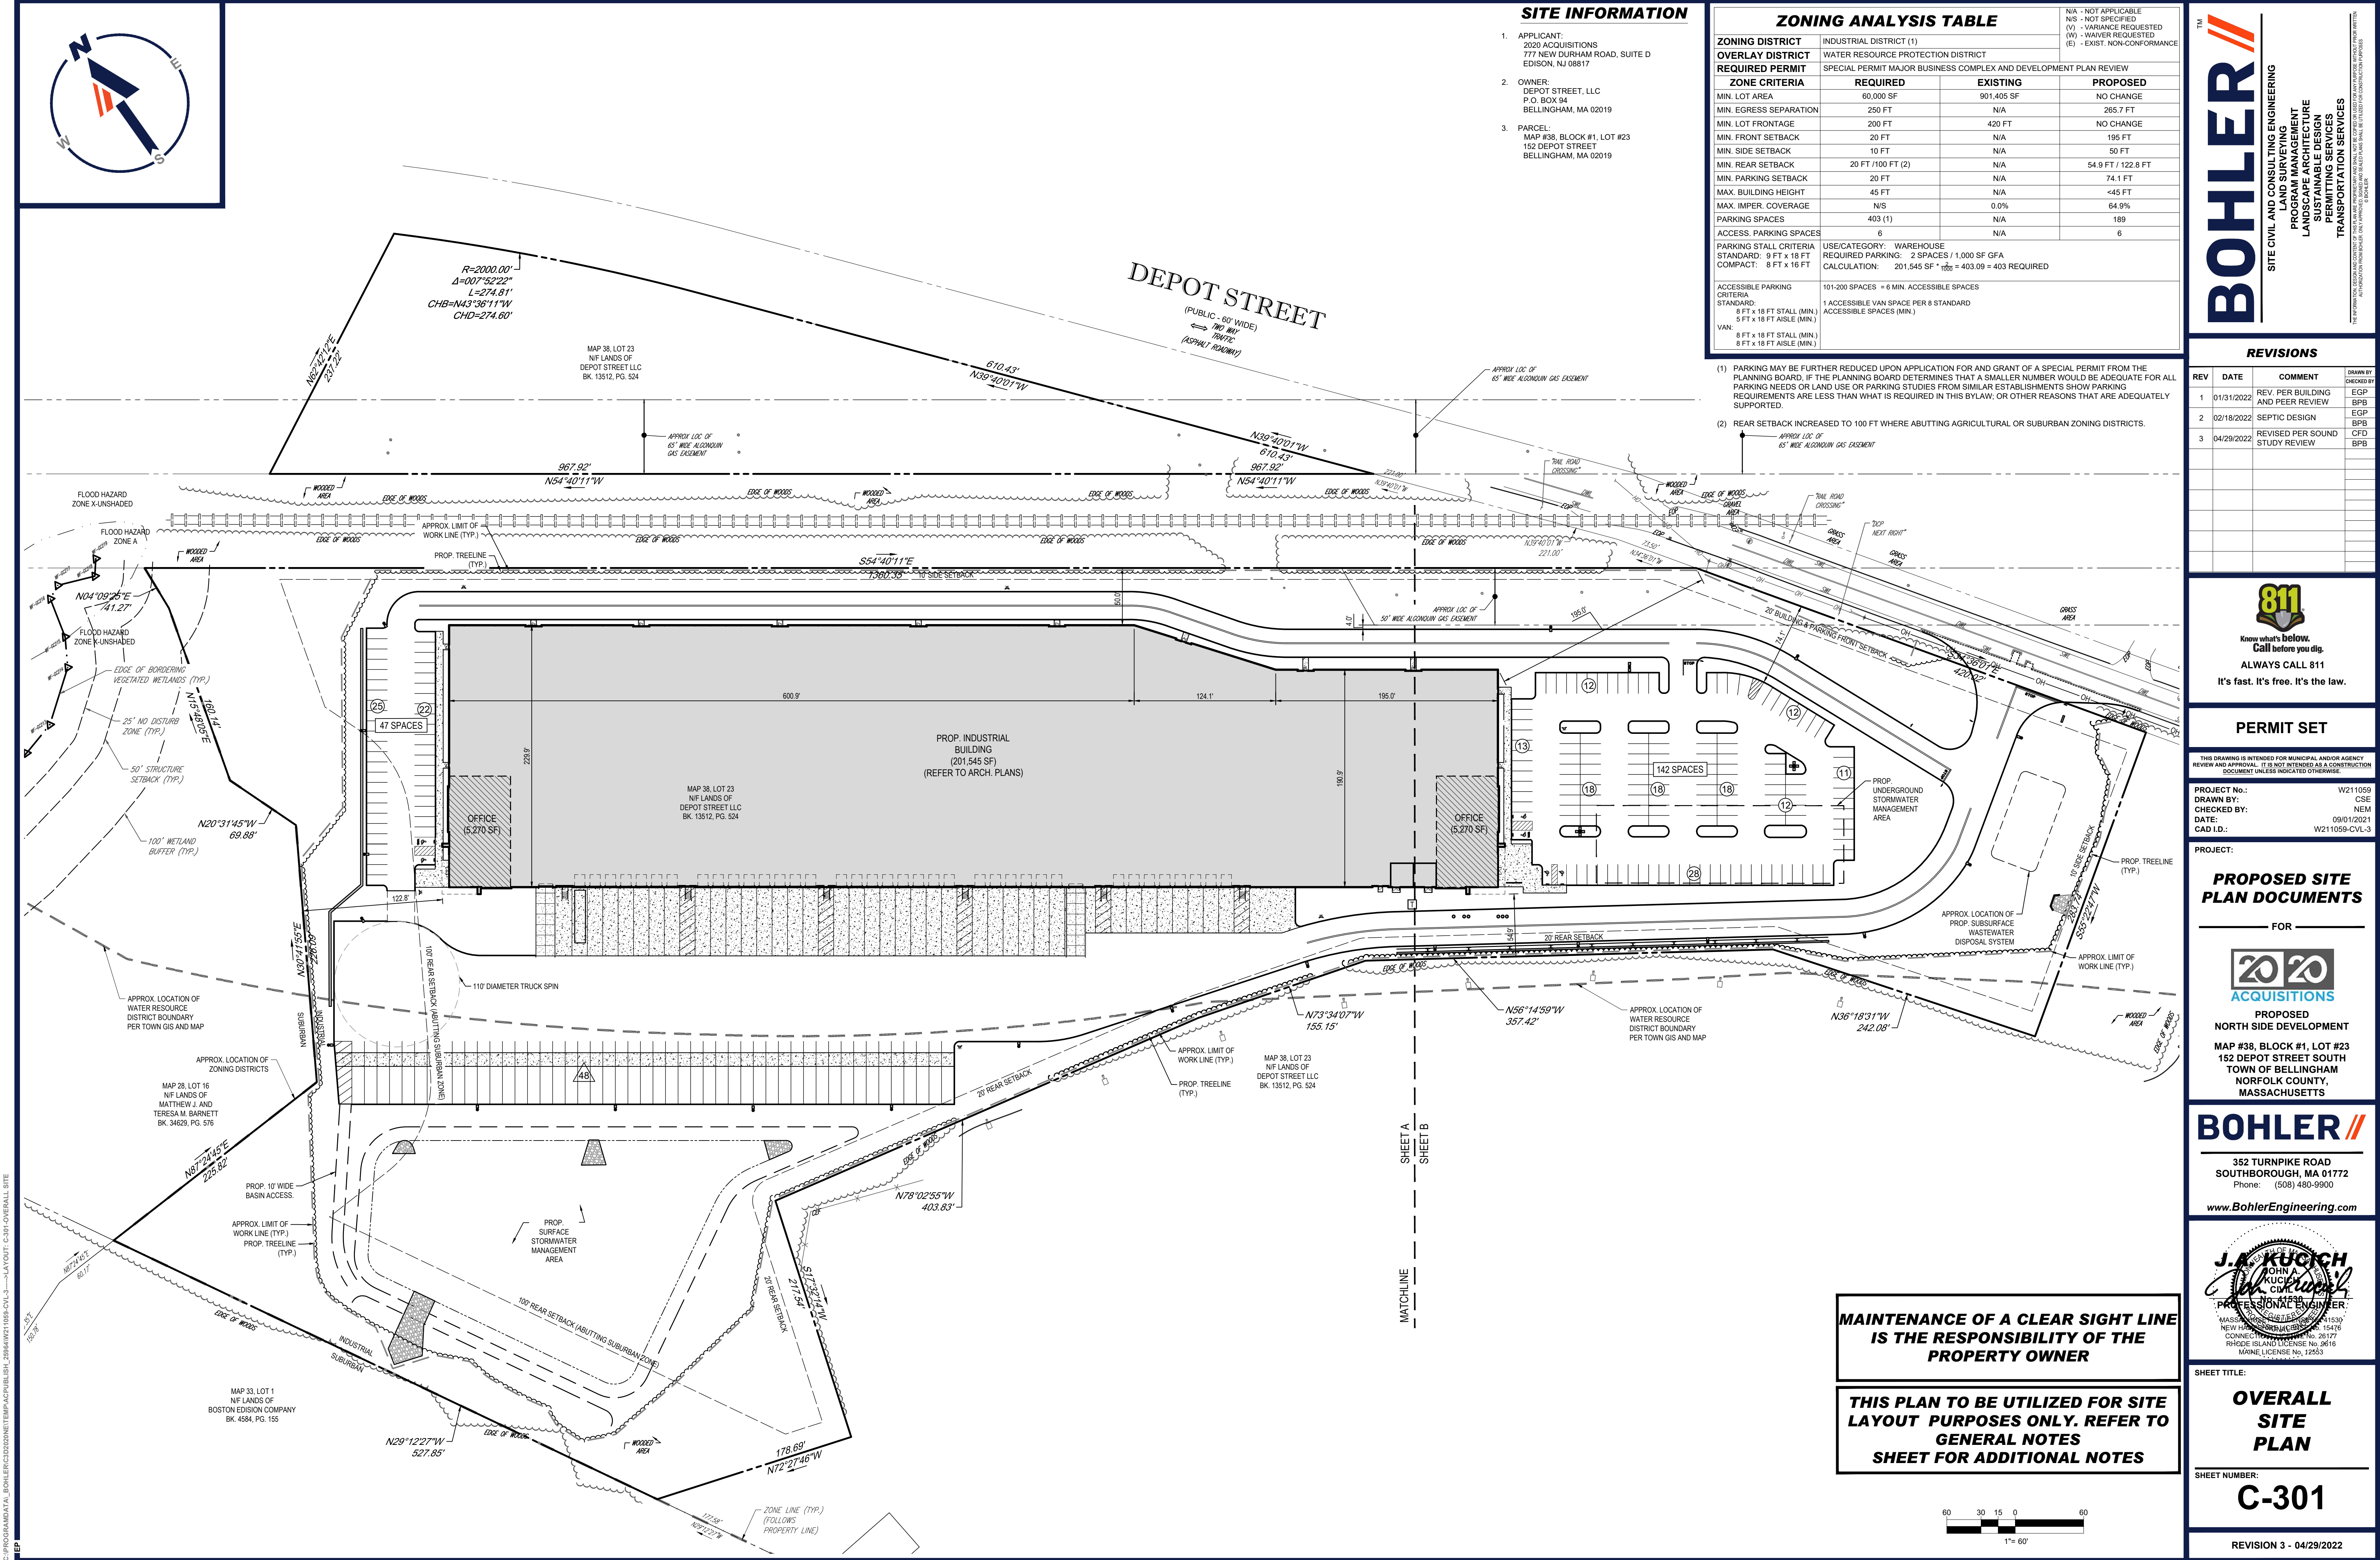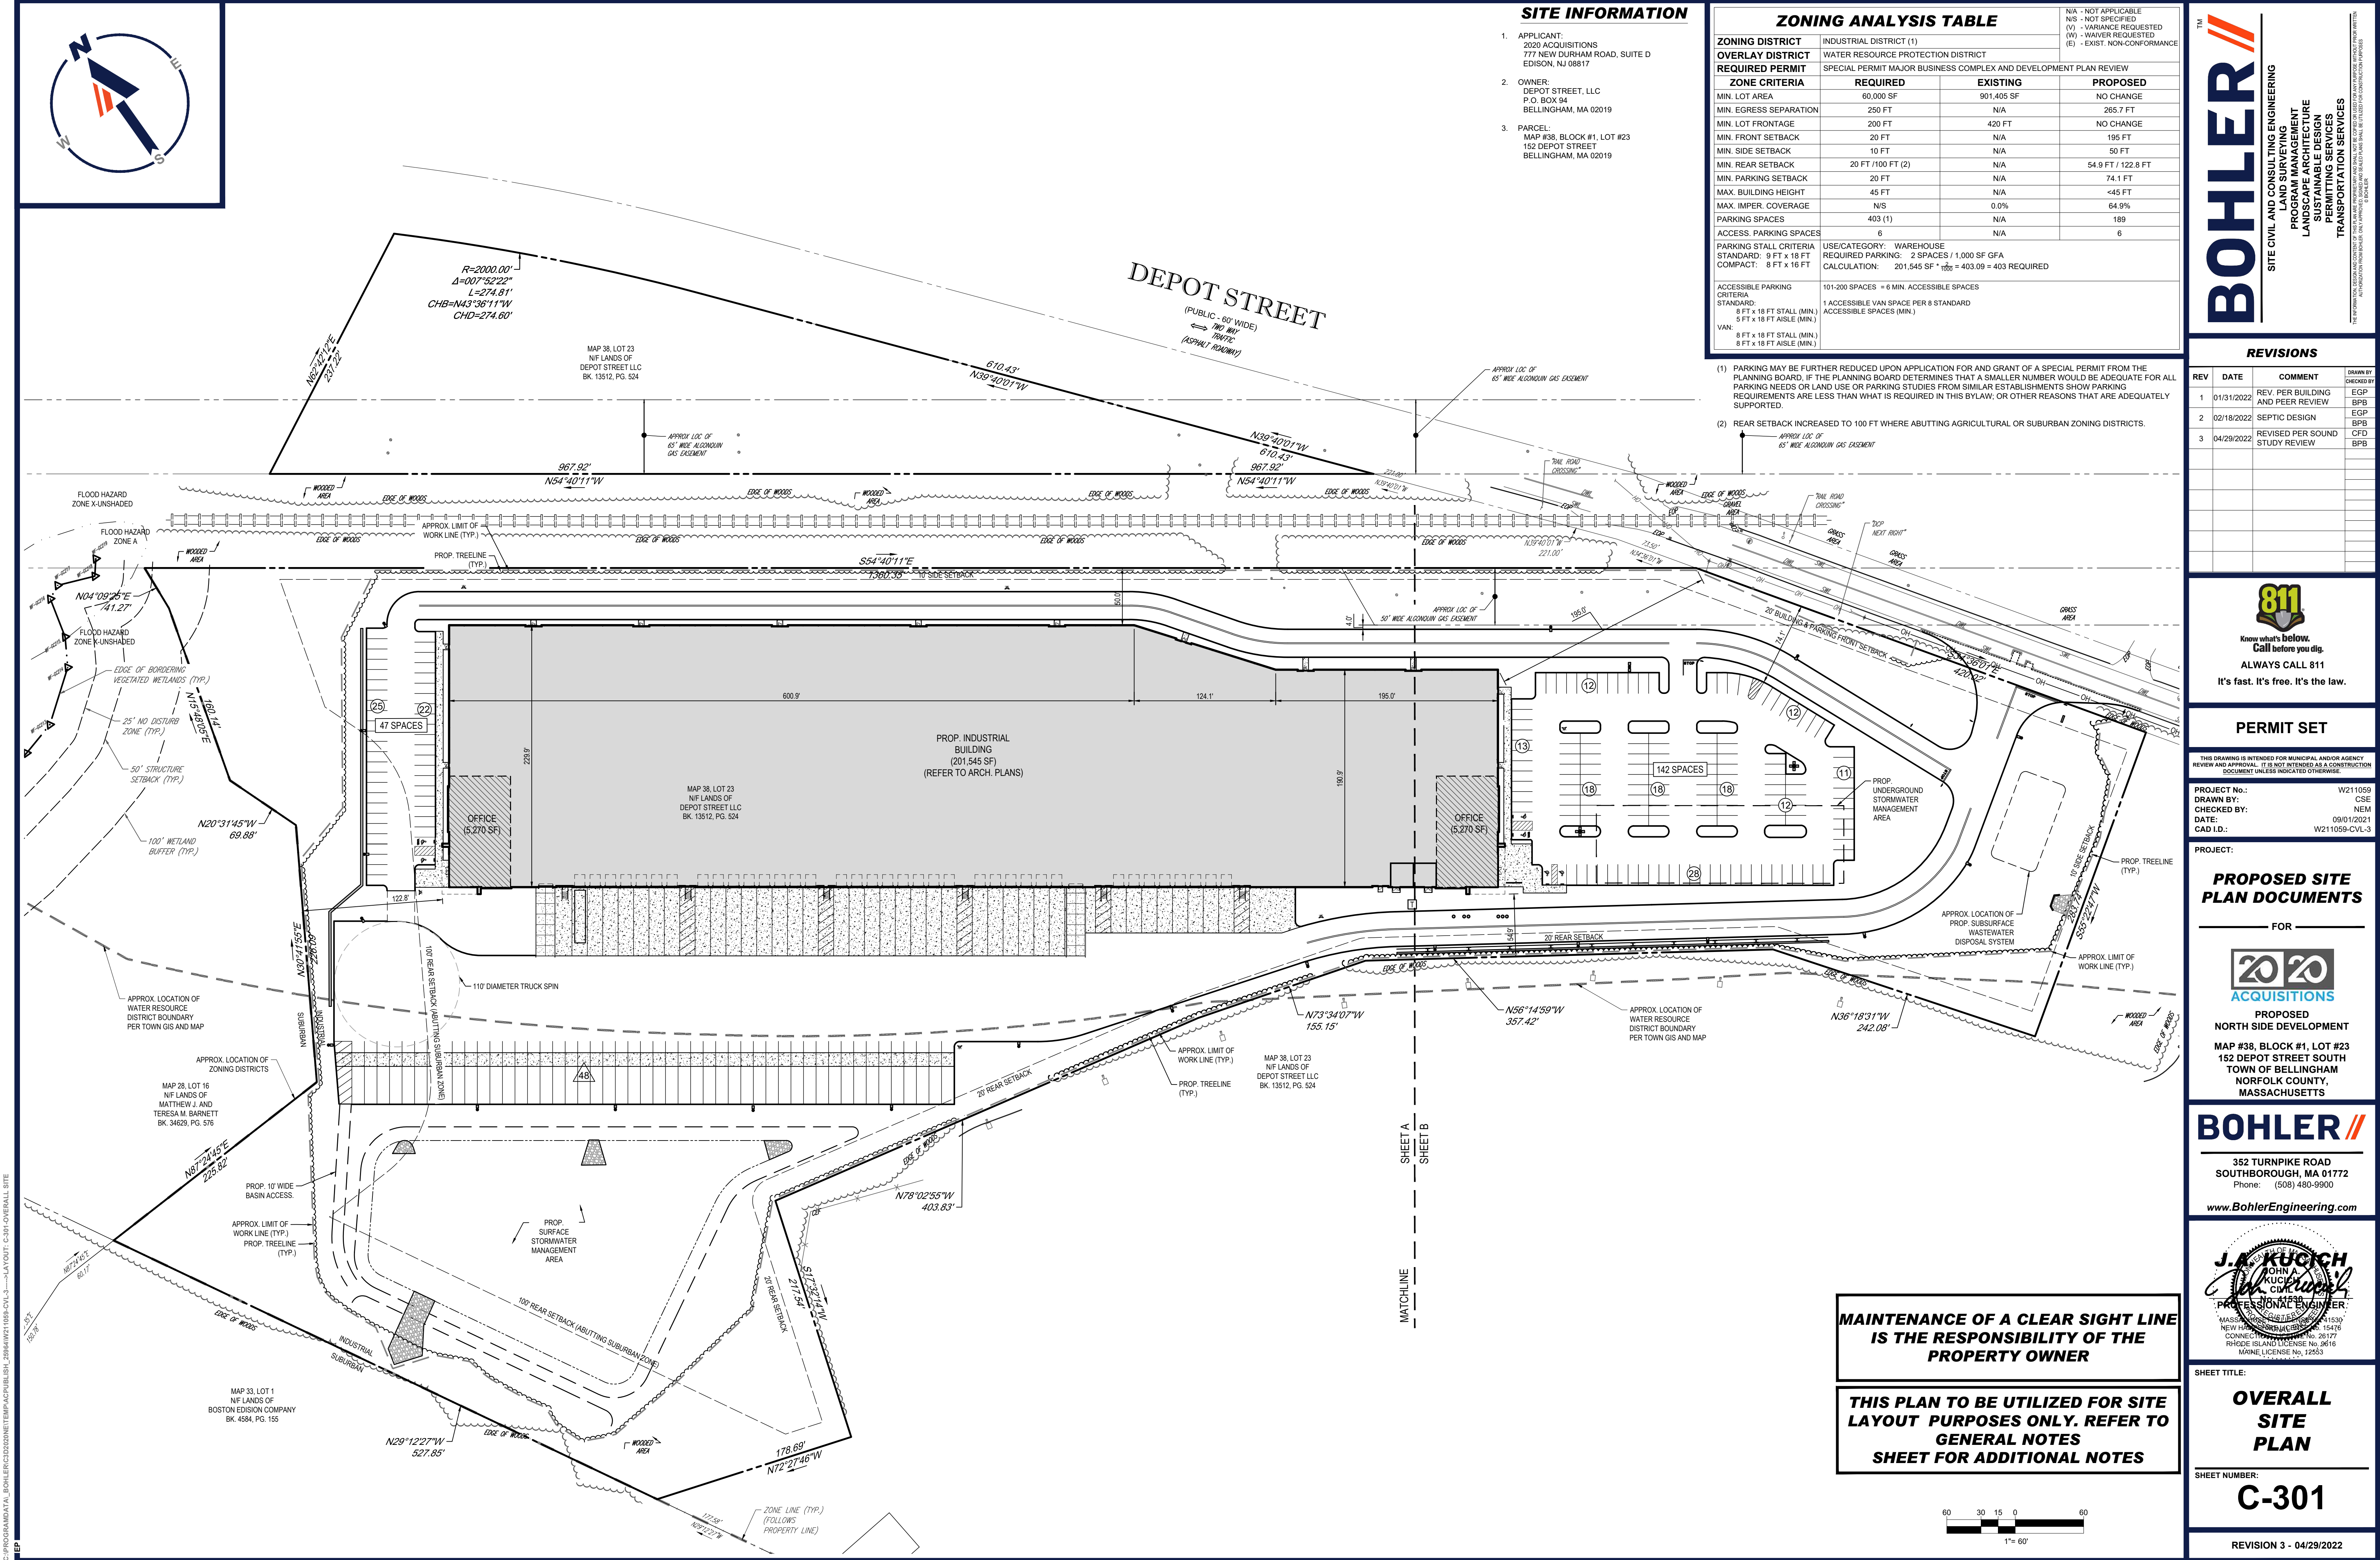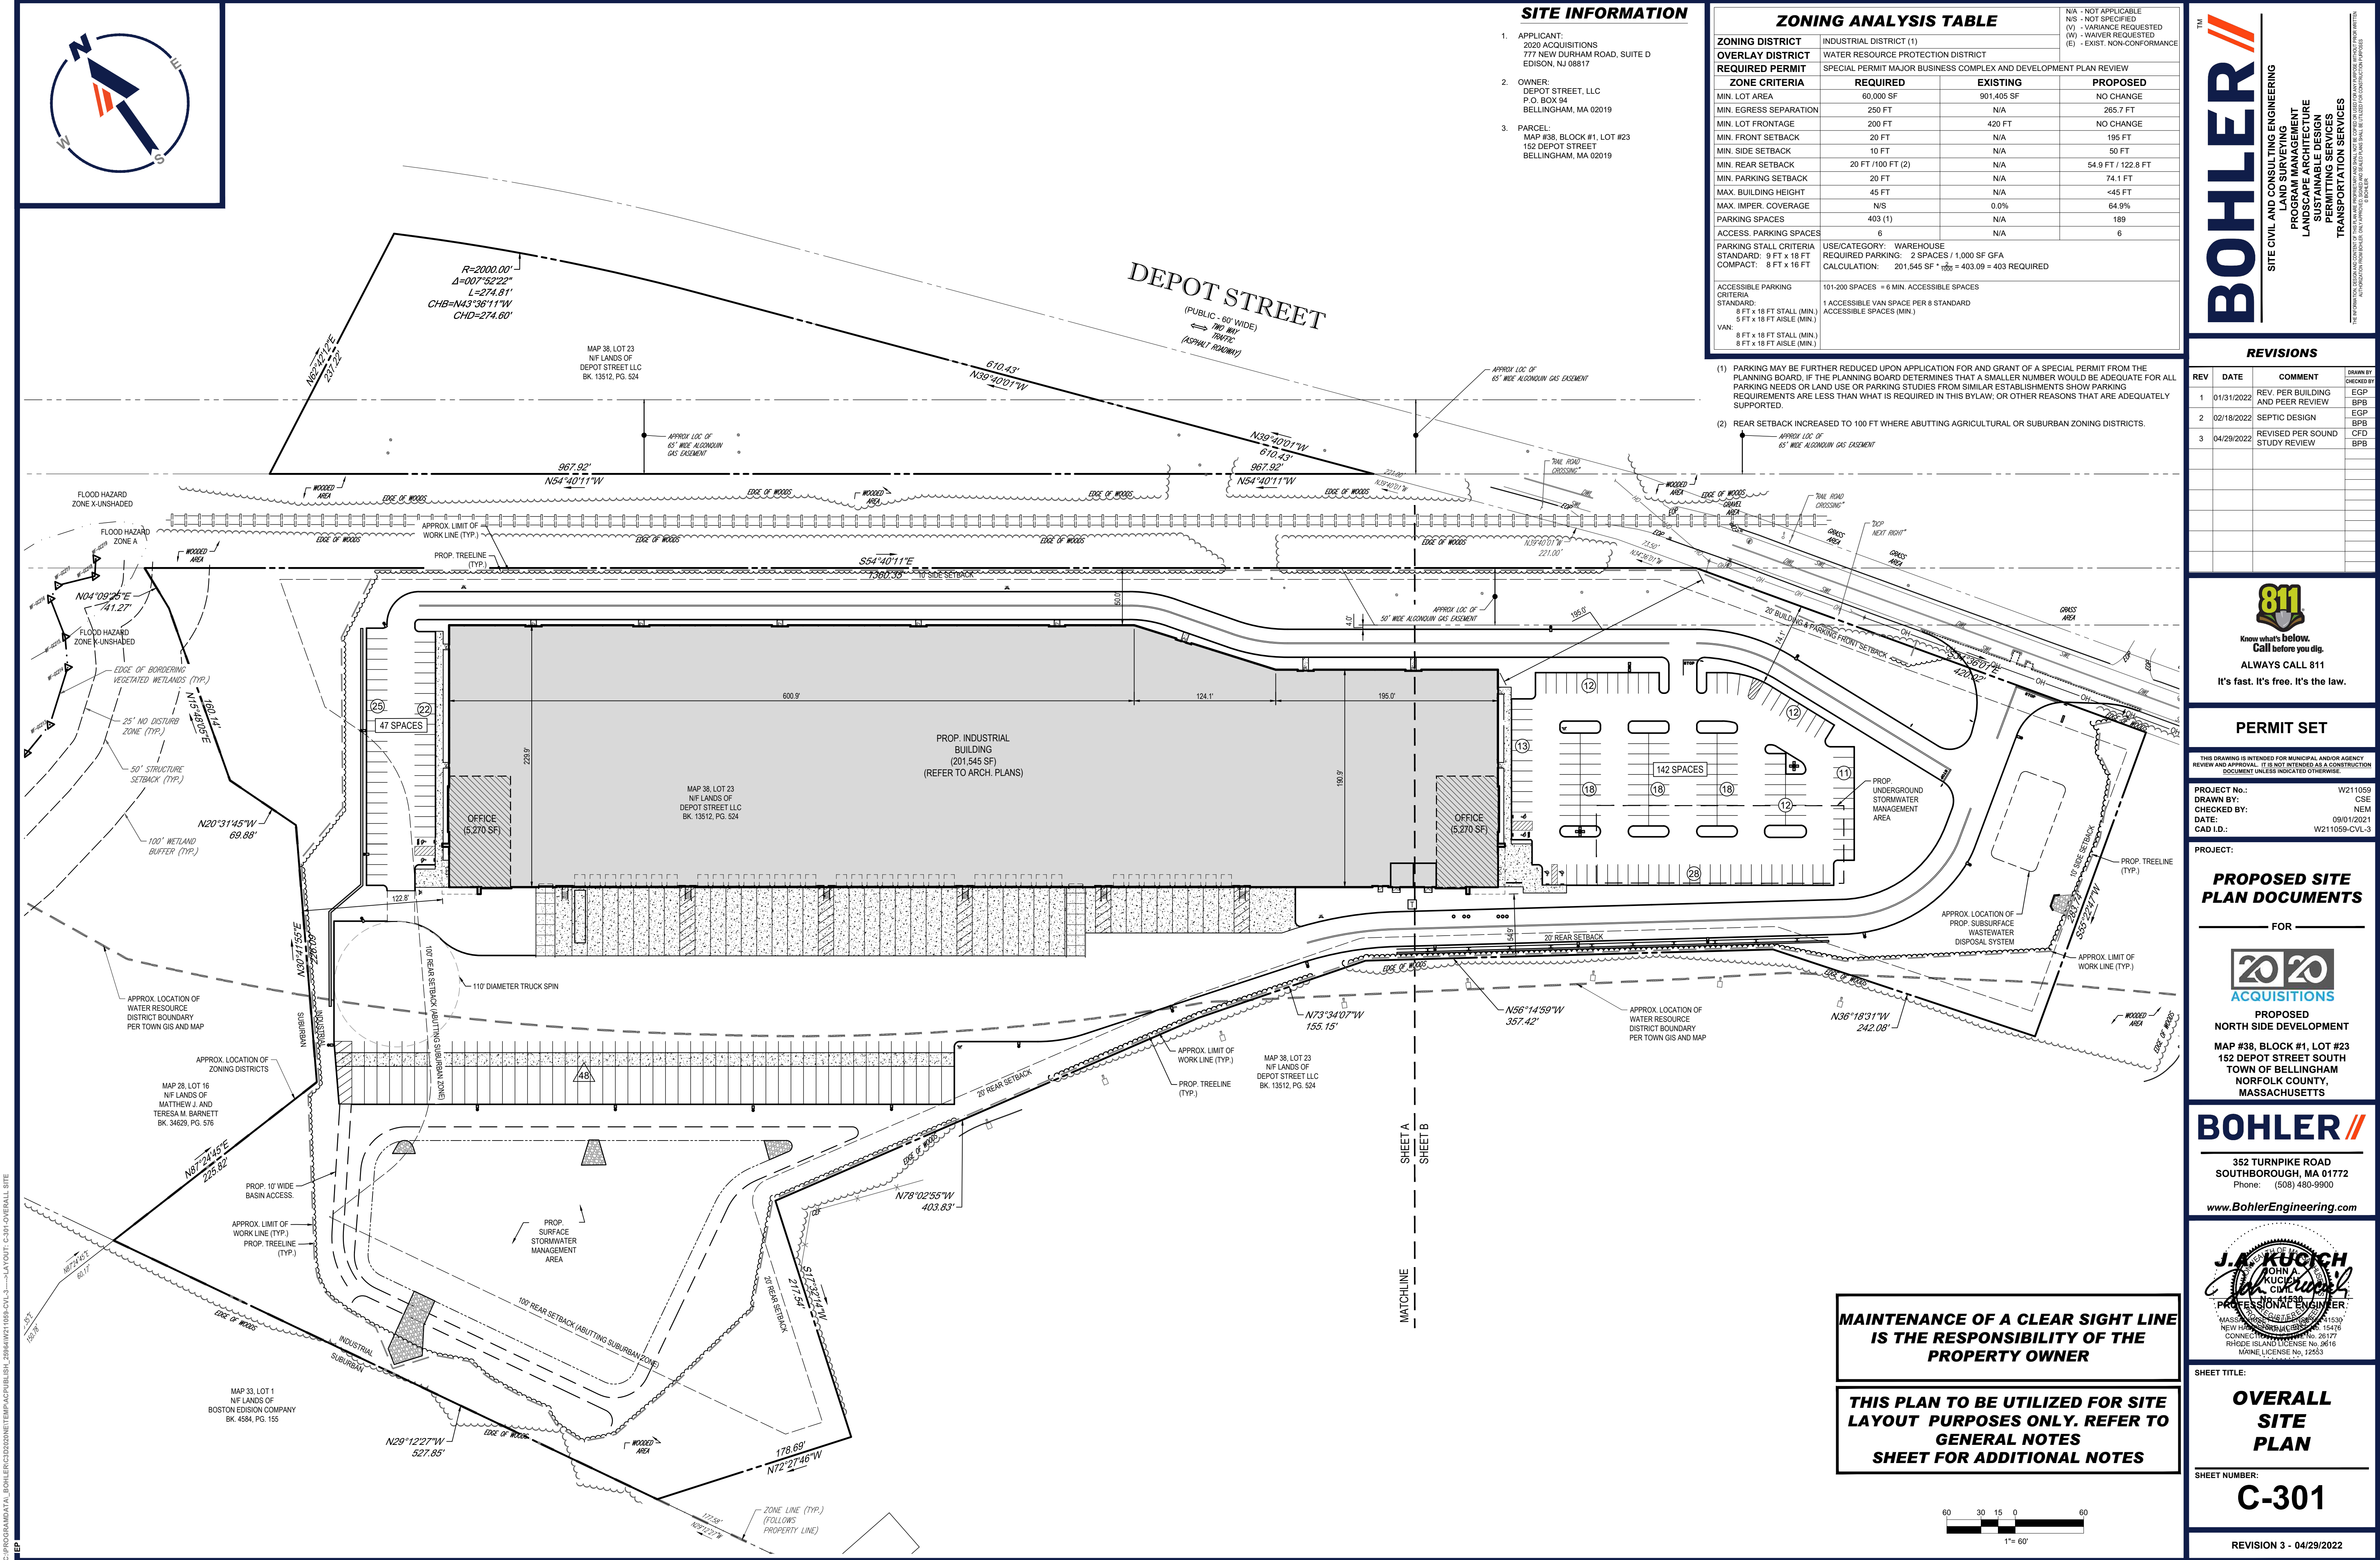

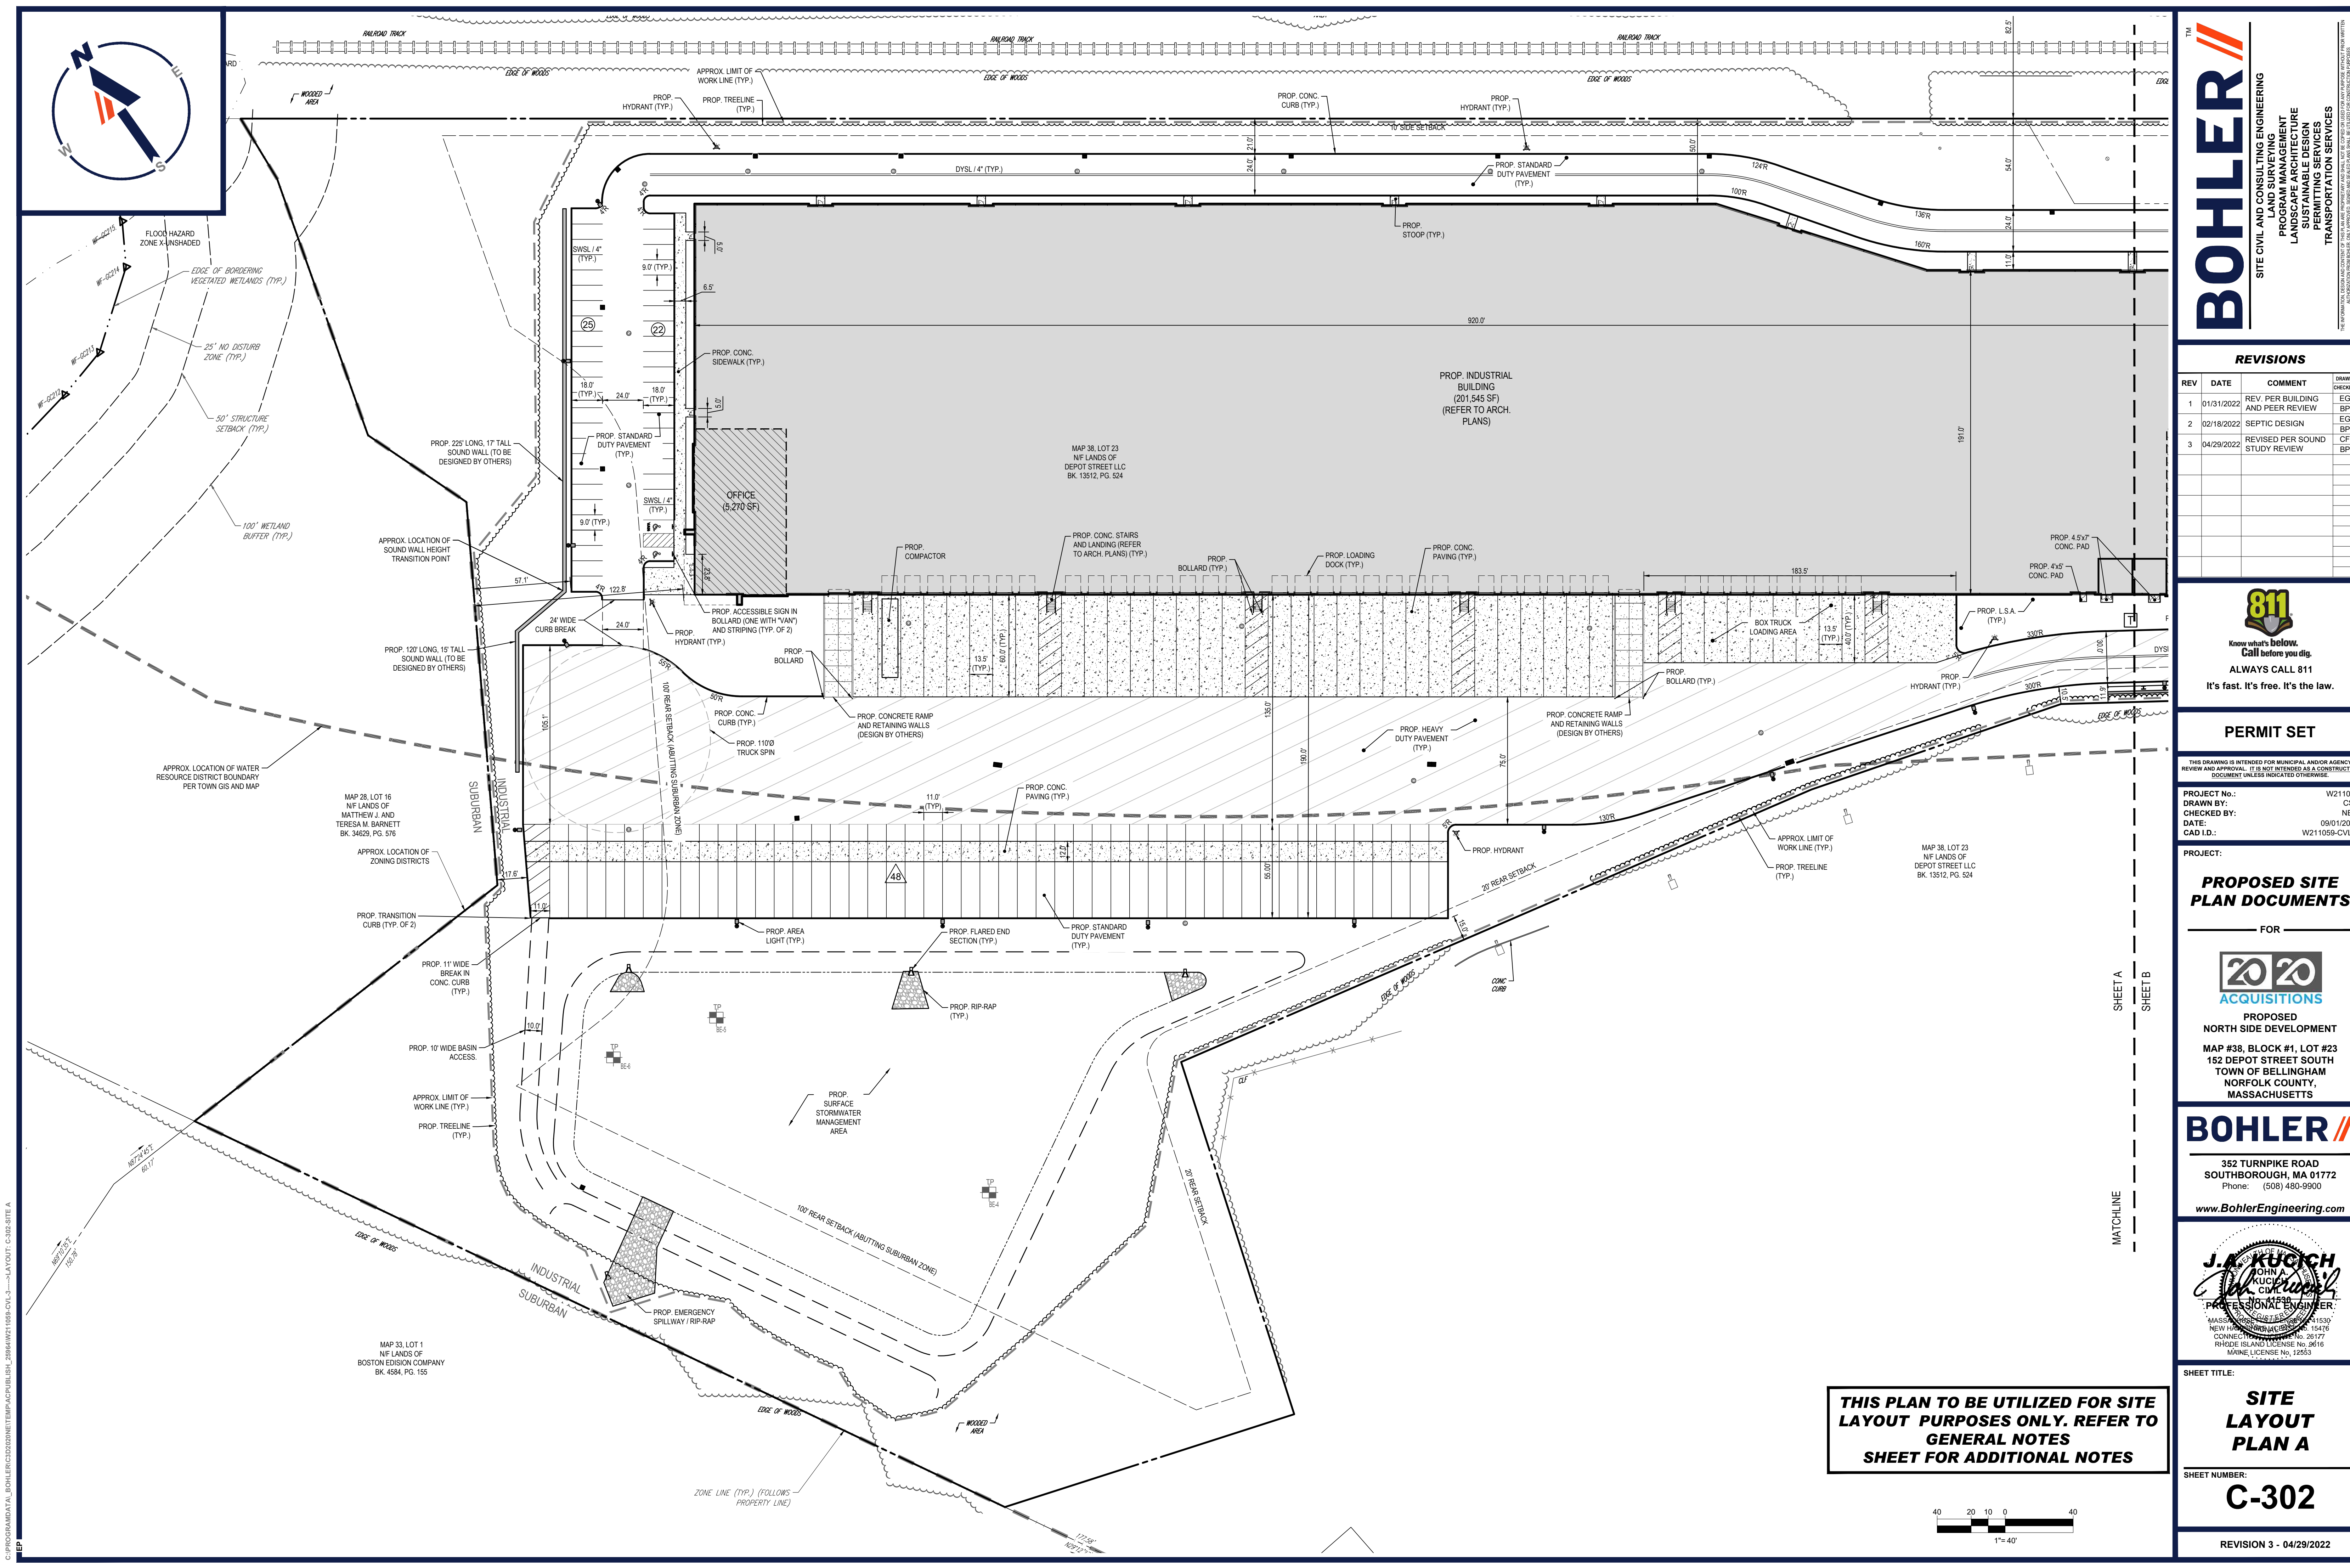

C:\PROGRAMDATA\BOHLER\302020\NETPAC\PUBLISH_2864\W211059-CVL-3---LAYOUT: C-302-SITE A

TM

BOHLER

SITE CIVIL AND CONSULTING ENGINEERING

LANDSCAPE ARCHITECTURE

PROGRAM MANAGEMENT

SUSTAINABLE DESIGN

PERMITTING SERVICES

TRANSPORTATION SERVICES

REVISIONS				
REV	DATE	COMMENT	CHECKED BY	DESIGNED BY
1	01/31/2022	REV. PER BUILDING AND PEER REVIEW	EGP	BPB
2	02/18/2022	SEPTIC DESIGN	EGP	BPB
3	04/29/2022	REVISED PER SOUND STUDY REVIEW	CPD	BPB

811

Know what's below.
Call before you dig.
ALWAYS CALL 811
It's fast. It's free. It's the law.

PERMIT SET

THIS DRAWING IS INTENDED FOR MUNICIPAL AND/OR AGENCY REVIEW AND APPROVAL. IT IS NOT INTENDED AS A CONSTRUCTION DOCUMENT UNLESS INDICATED OTHERWISE.

PROJECT No.: W211059
DRAWN BY: CSE
CHECKED BY: NEM
DATE: 09/01/2024
CAD I.D.: W211059-CVL-3

PROJECT:

PROPOSED SITE PLAN DOCUMENTS

FOR

2020

ACQUISITIONS

PROPOSED
NORTH SIDE DEVELOPMENT
MAP #38, BLOCK #1, LOT #23
152 DEPOT STREET SOUTH
TOWN OF BELLINGHAM
NORFOLK COUNTY,
MASSACHUSETTS

BOHLER

352 TURNPIKE ROAD
SOUTHBOROUGH, MA 01772
Phone: (508) 480-9900
www.BohlerEngineering.com

J.A. KUICICH

JOHN A. KUICICH

PROFESSIONAL ENGINEER


MASSACHUSETTS REG. NO. 11539
NEW HAMPSHIRE REG. NO. 15476
CONNECTICUT REG. NO. 26177
RHODE ISLAND LICENSE NO. 3616
MAINE LICENSE NO. 12553



SHEET TITLE:
SITE LAYOUT PLAN A

SHEET NUMBER:
C-302

REVISION 3 - 04/29/2022

THIS PLAN TO BE UTILIZED FOR SITE LAYOUT PURPOSES ONLY. REFER TO GENERAL NOTES SHEET FOR ADDITIONAL NOTES

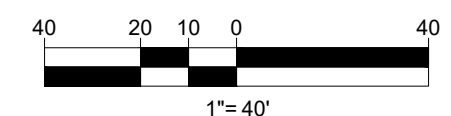


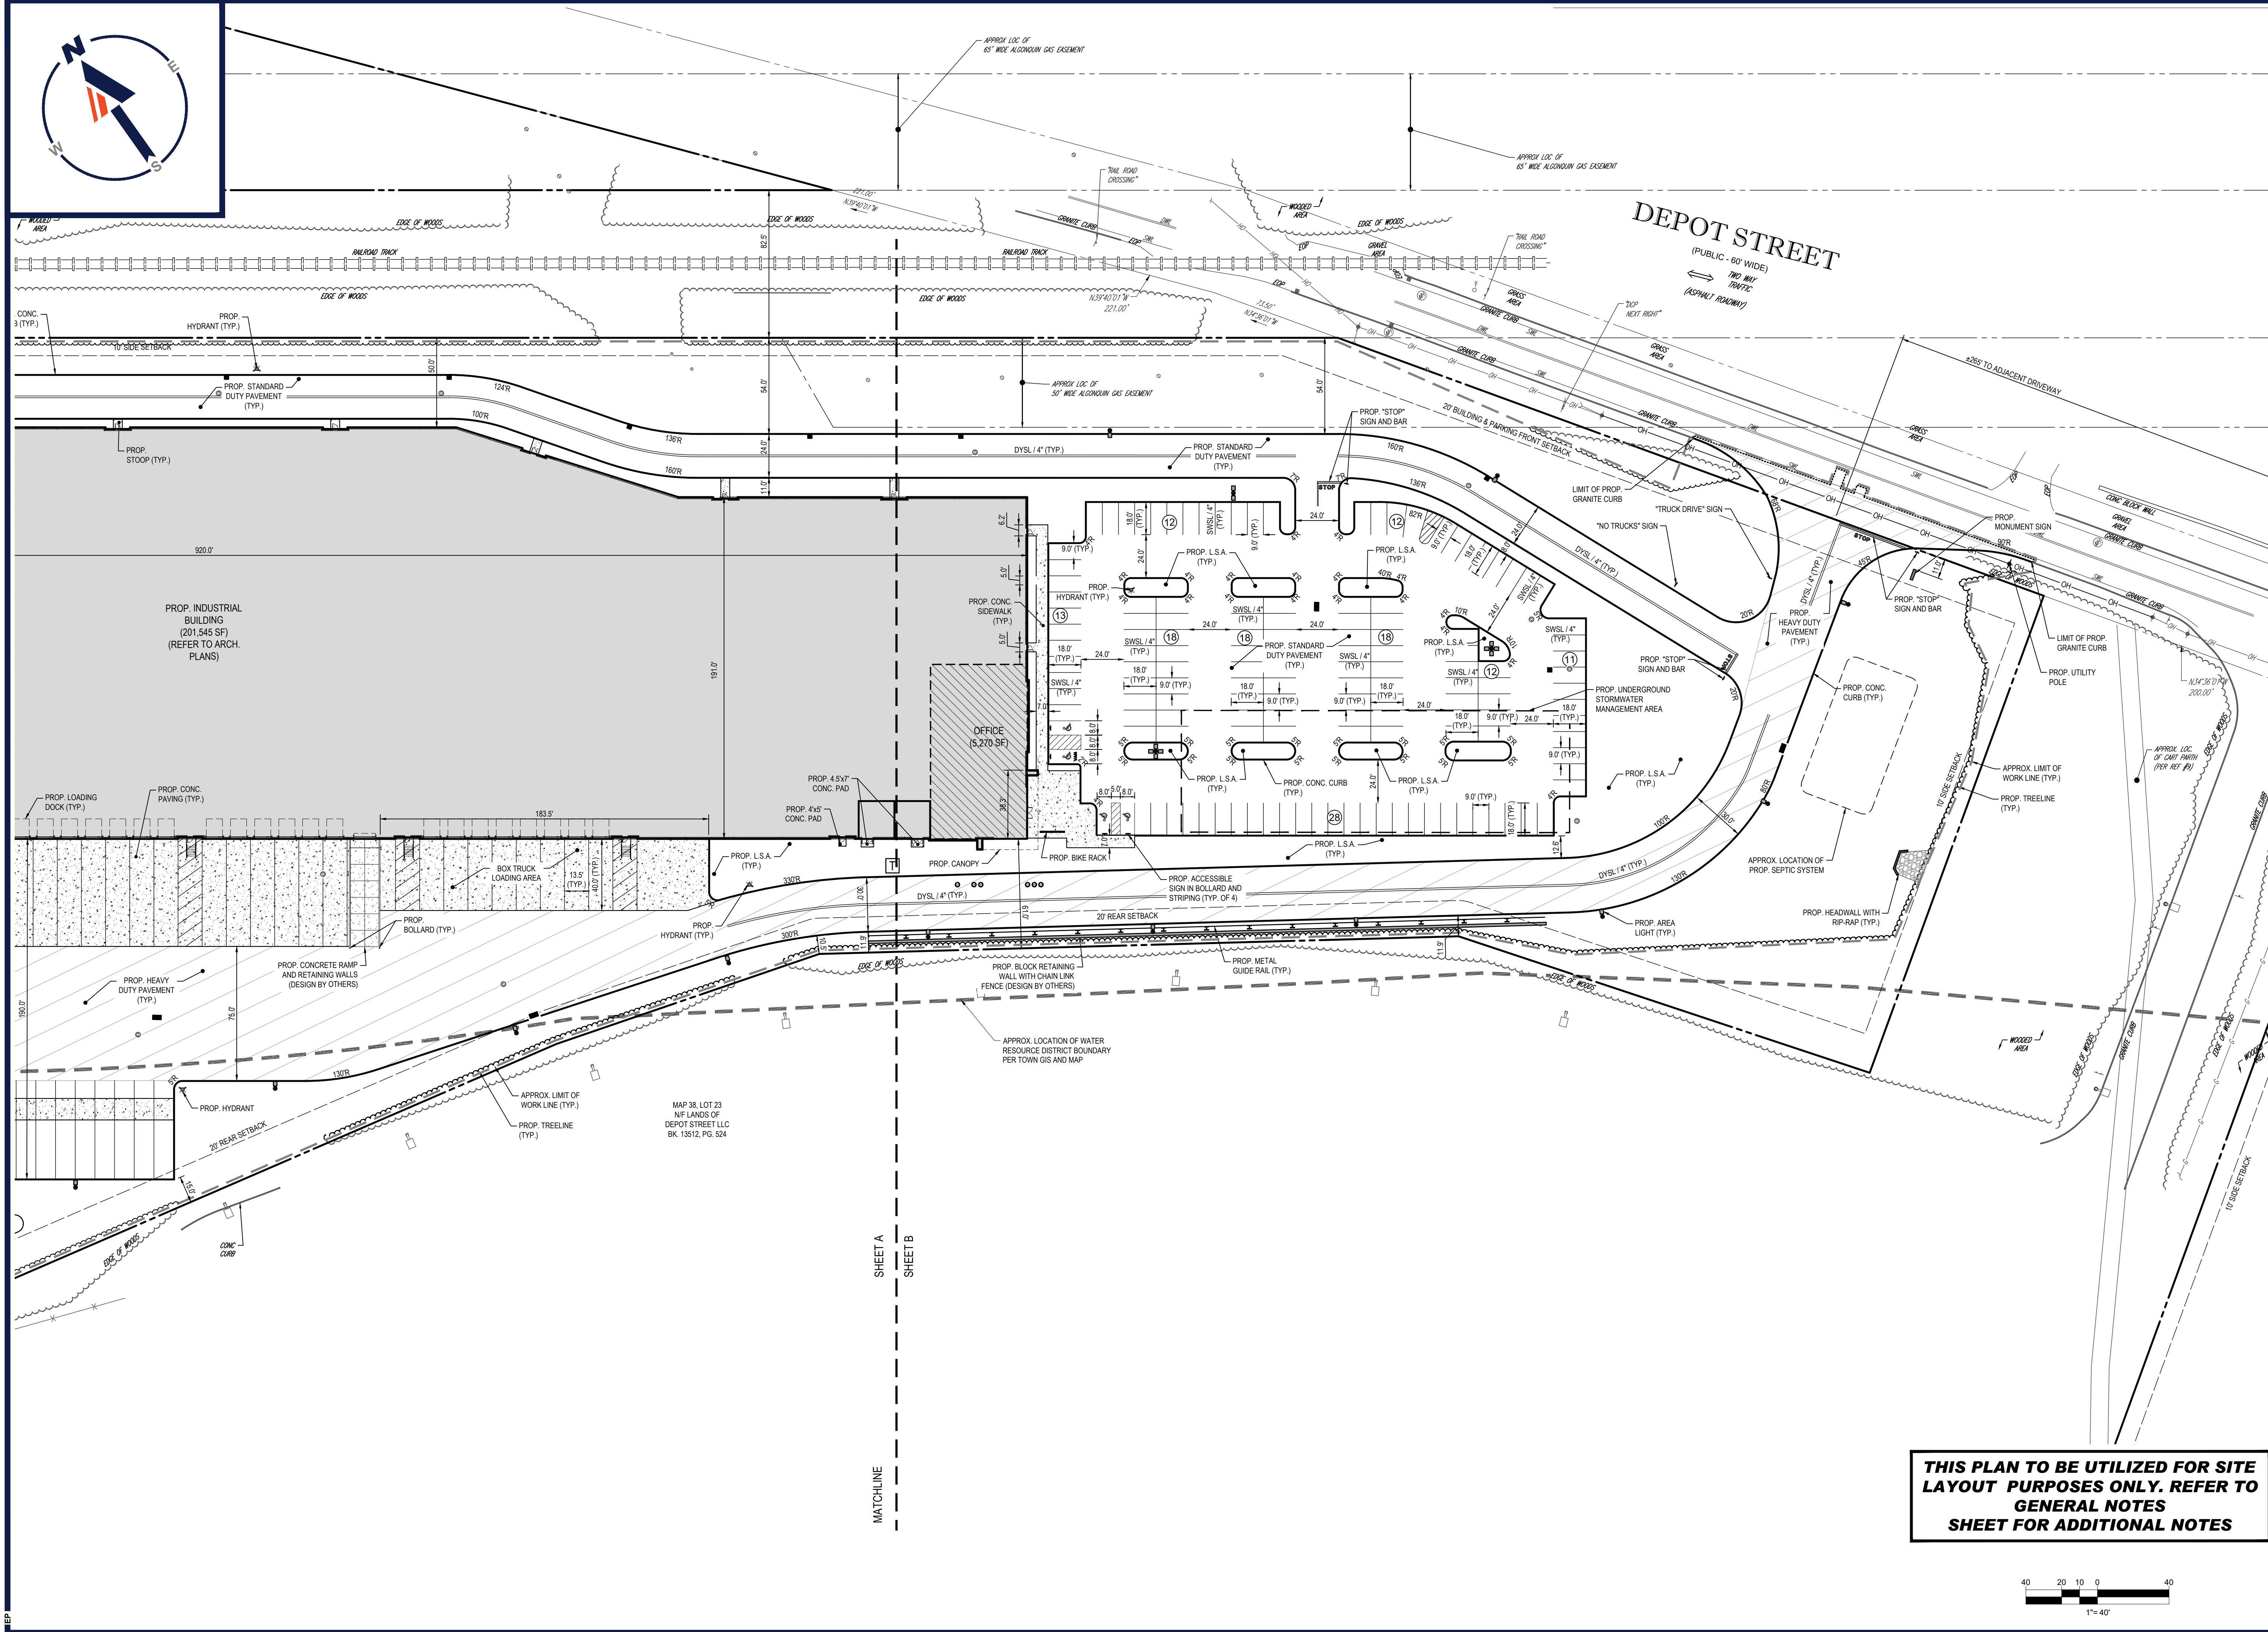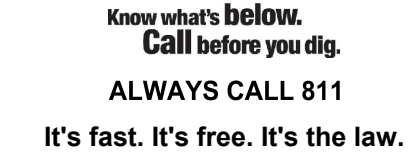[illegible]

THIS DRAWING IS INTENDED FOR MUNICIPAL AND/OR AGENCY
REVIEW AND APPROVAL. IT IS NOT INTENDED AS A CONSTRUCTION
DOCUMENT UNLESS INDICATED OTHERWISE.

PROJECT No.:	W211059
DRAWN BY:	CSE
CHECKED BY:	NEM
DATE:	09/01/2021
CAD I.D.:	W211059-CVL-3

FOR

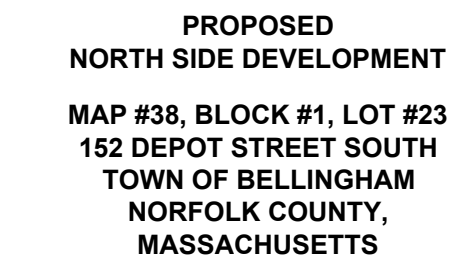


352 TURNPIKE ROAD
SOUTHBOROUGH, MA 01772
Phone: (508) 480-9900


www.BohlerEngineering.com



SHEET NUMBER:

REVISION 3 - 04/29/2022

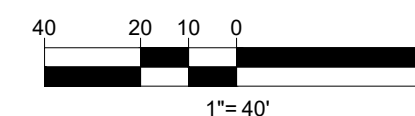

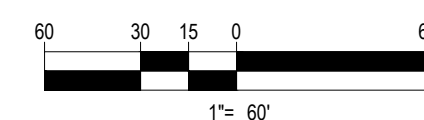

SHEET TITLE:

**OVERALL
GRADING AND
DRAINAGE
PLAN**



SHEET NUMBER:

C-401

REVISION 3 - 04/29/2022




SHEET TITLE:

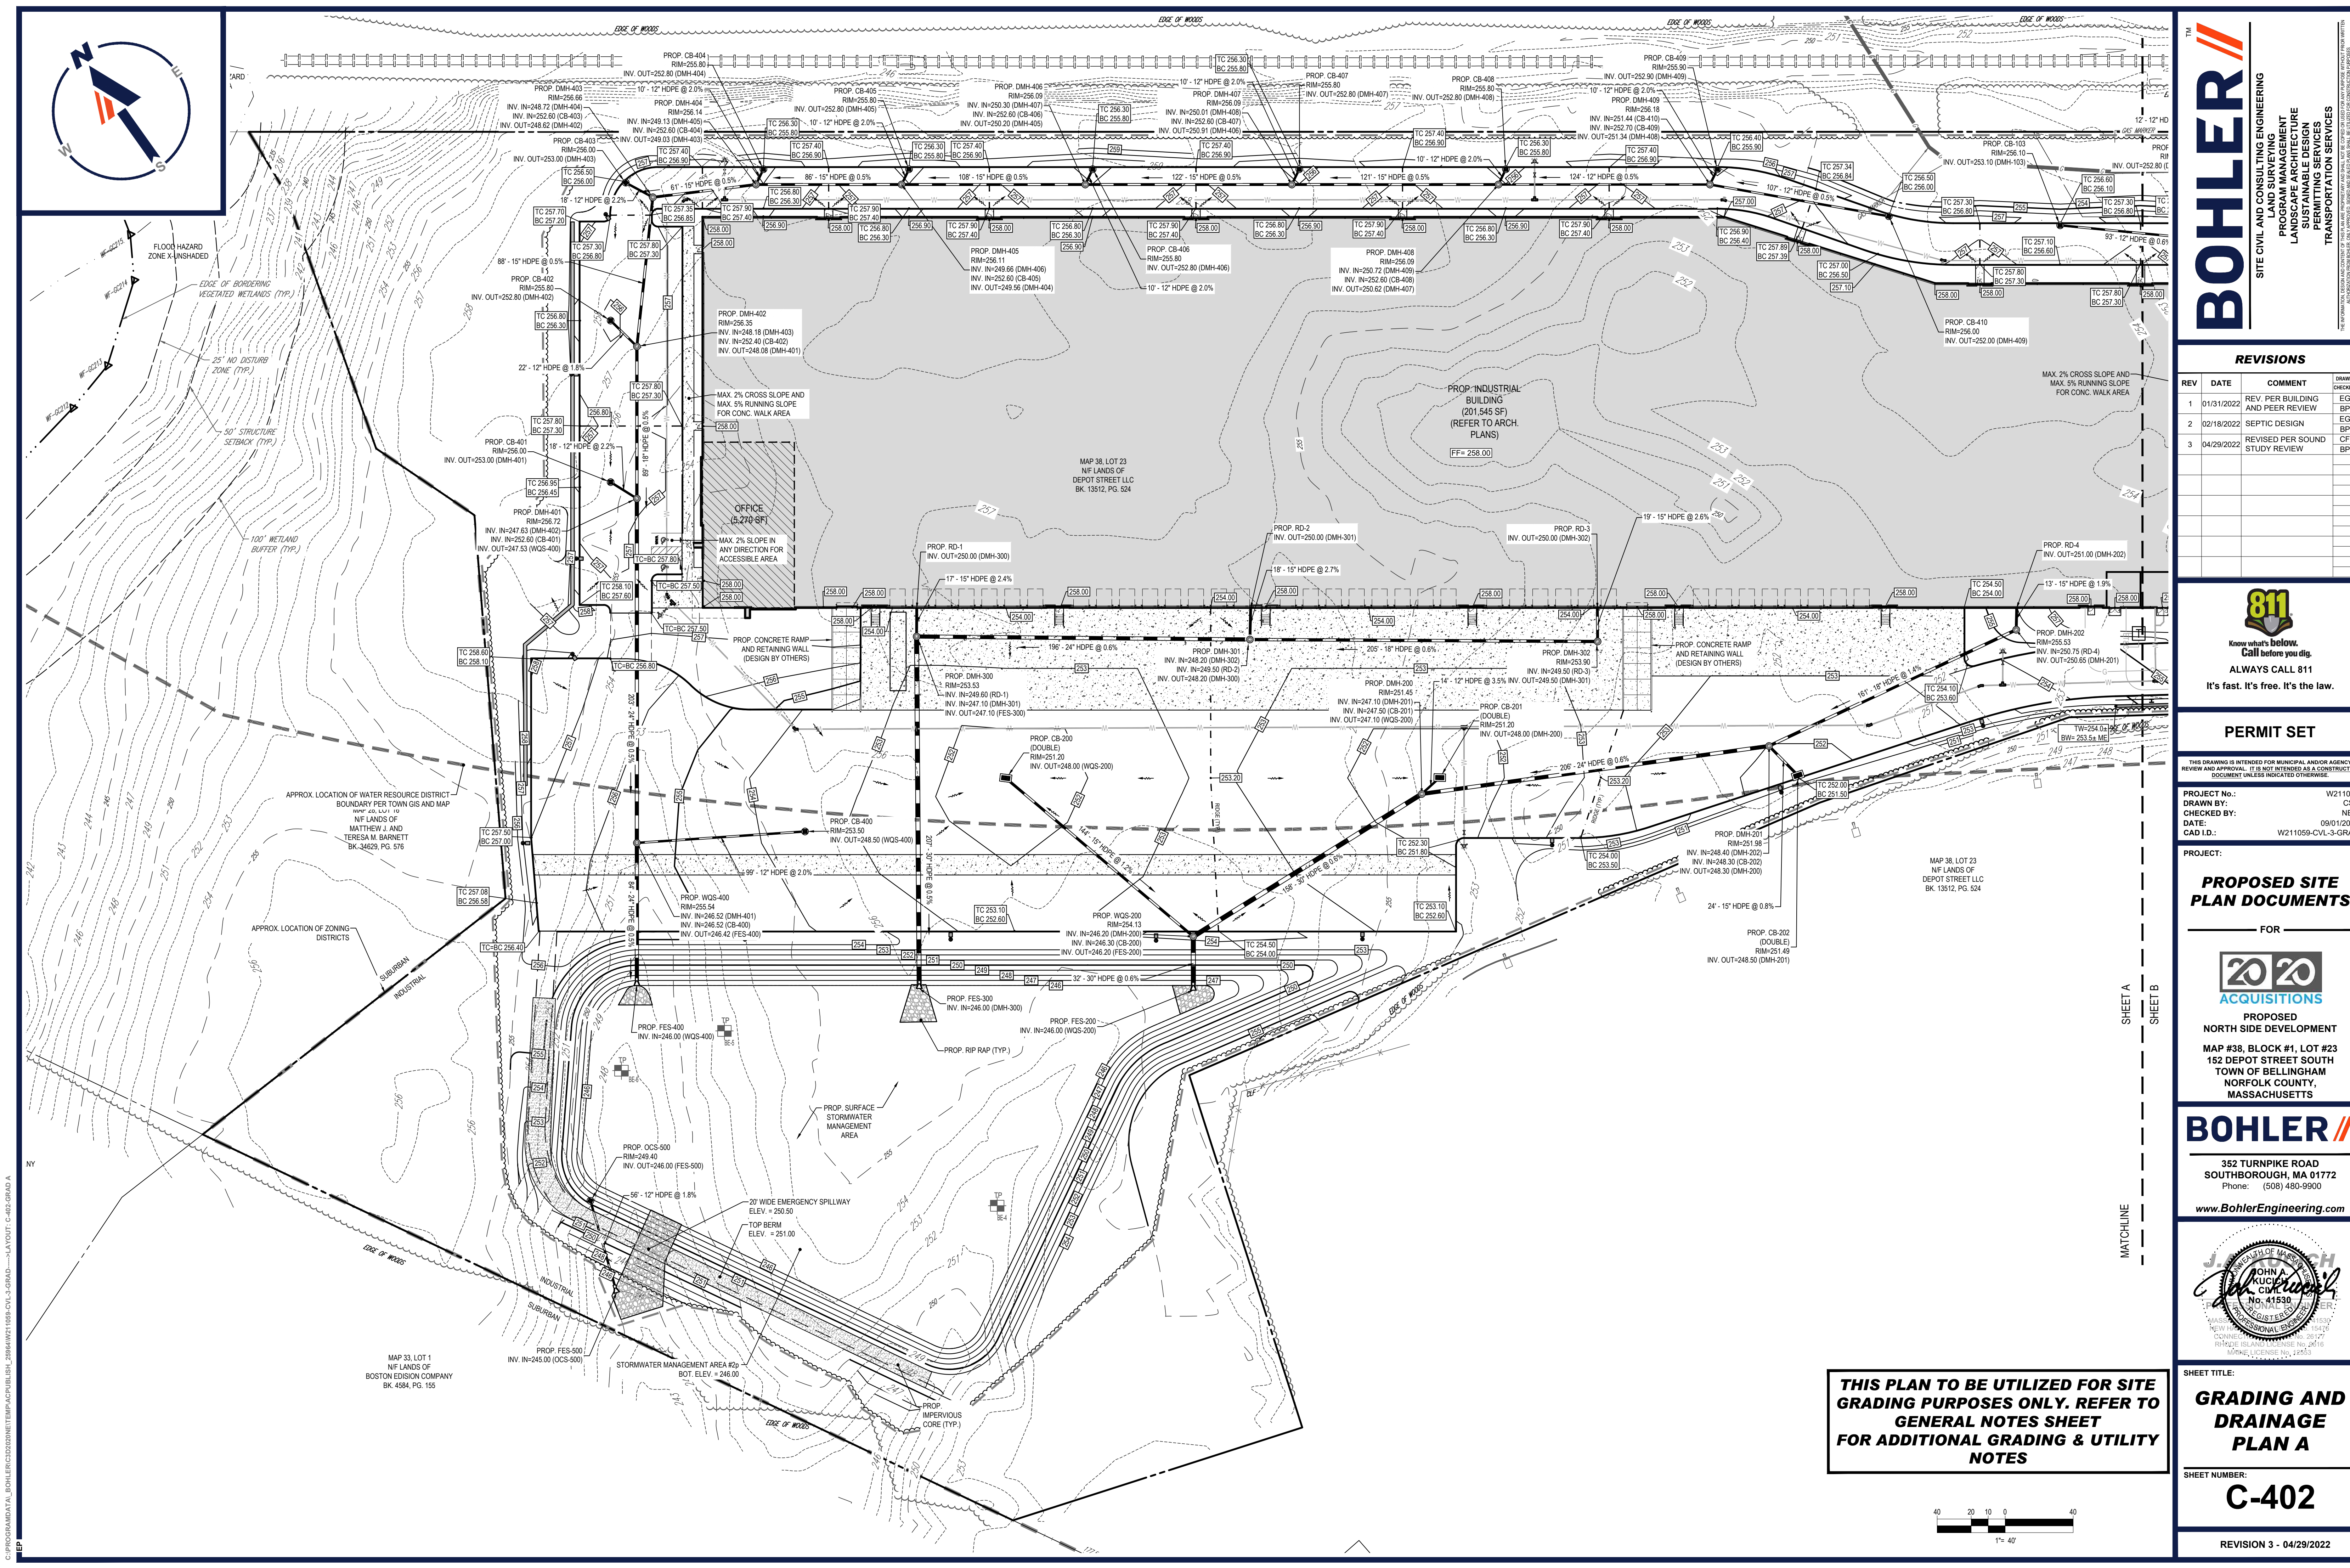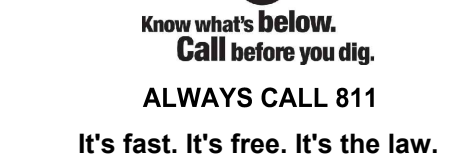[illegible]

THIS DRAWING IS INTENDED FOR MUNICIPAL AND/OR AGENCY
REVIEW AND APPROVAL. IT IS NOT INTENDED AS A CONSTRUCTION
DOCUMENT UNLESS INDICATED OTHERWISE.

PROJECT:

FOR

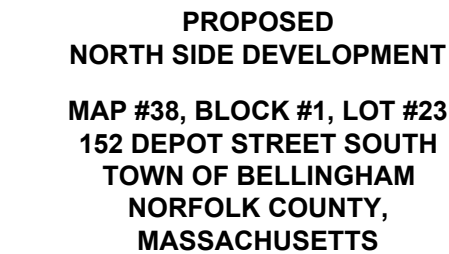



352 TURNPIKE ROAD
SOUTHBOROUGH, MA 01772
Phone: (508) 480-9900

Seal of the Commonwealth of Massachusetts, Professional Engineer, John A. Kucich, No. 41530, Registered Professional Engineer.

SHEET NUMBER:

C-402


REVISION 3 - 04/29/2022

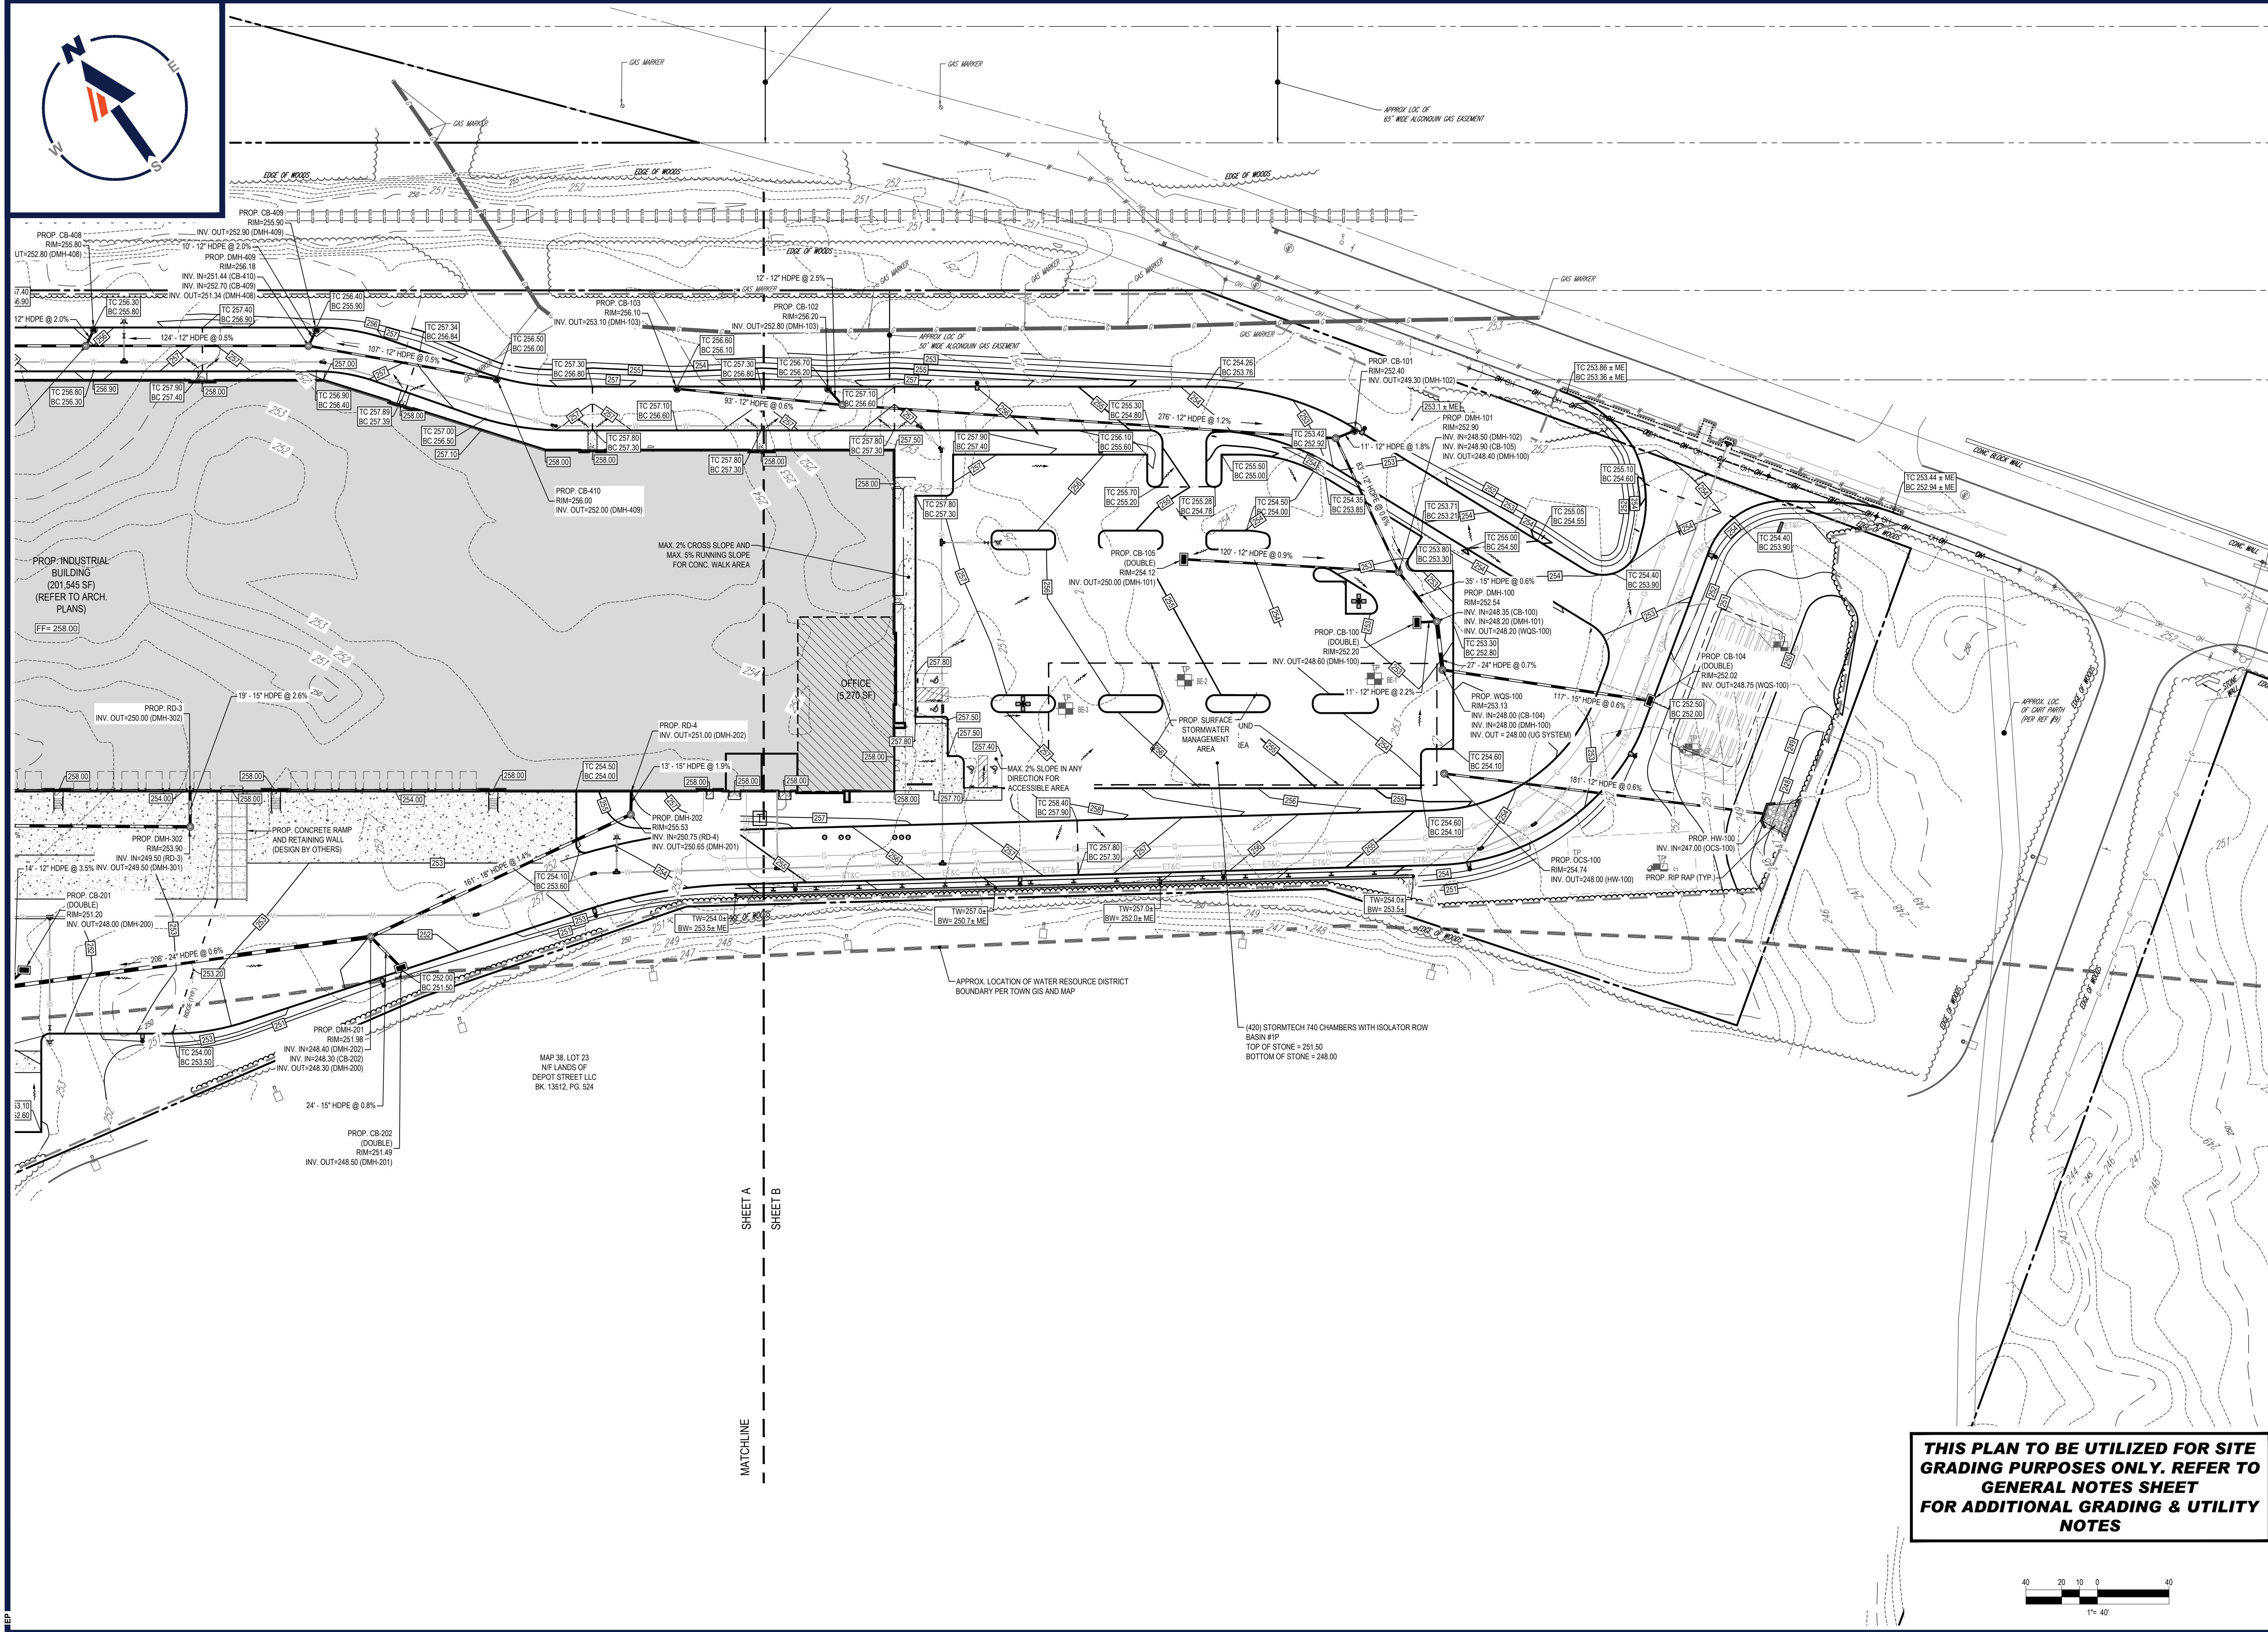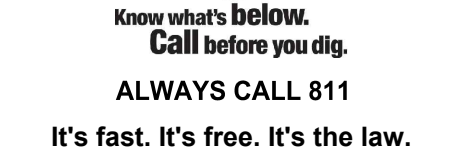[illegible]

THIS DRAWING IS INTENDED FOR MUNICIPAL AND/OR AGENCY
VIEW AND APPROVAL. IT IS NOT INTENDED AS A CONSTRUCT
DOCUMENT UNLESS INDICATED OTHERWISE.

PROJECT No.: W211059-CVL-3-GR
DRAWN BY: C
CHECKED BY: N
DATE: 09/01/20
AD I.D.: W211059-CVL-3-GR

FOR —

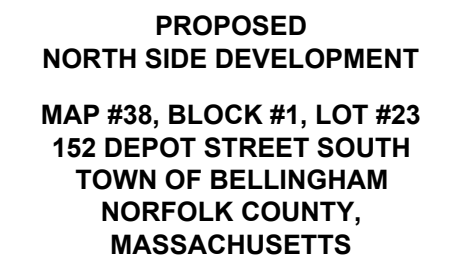


352 TURNPIKE ROAD
SOUTHBOROUGH, MA 01772
Phone: (508) 480-9900

www.BohlerEngineering.com



REVISION 3 - 04/29/2022

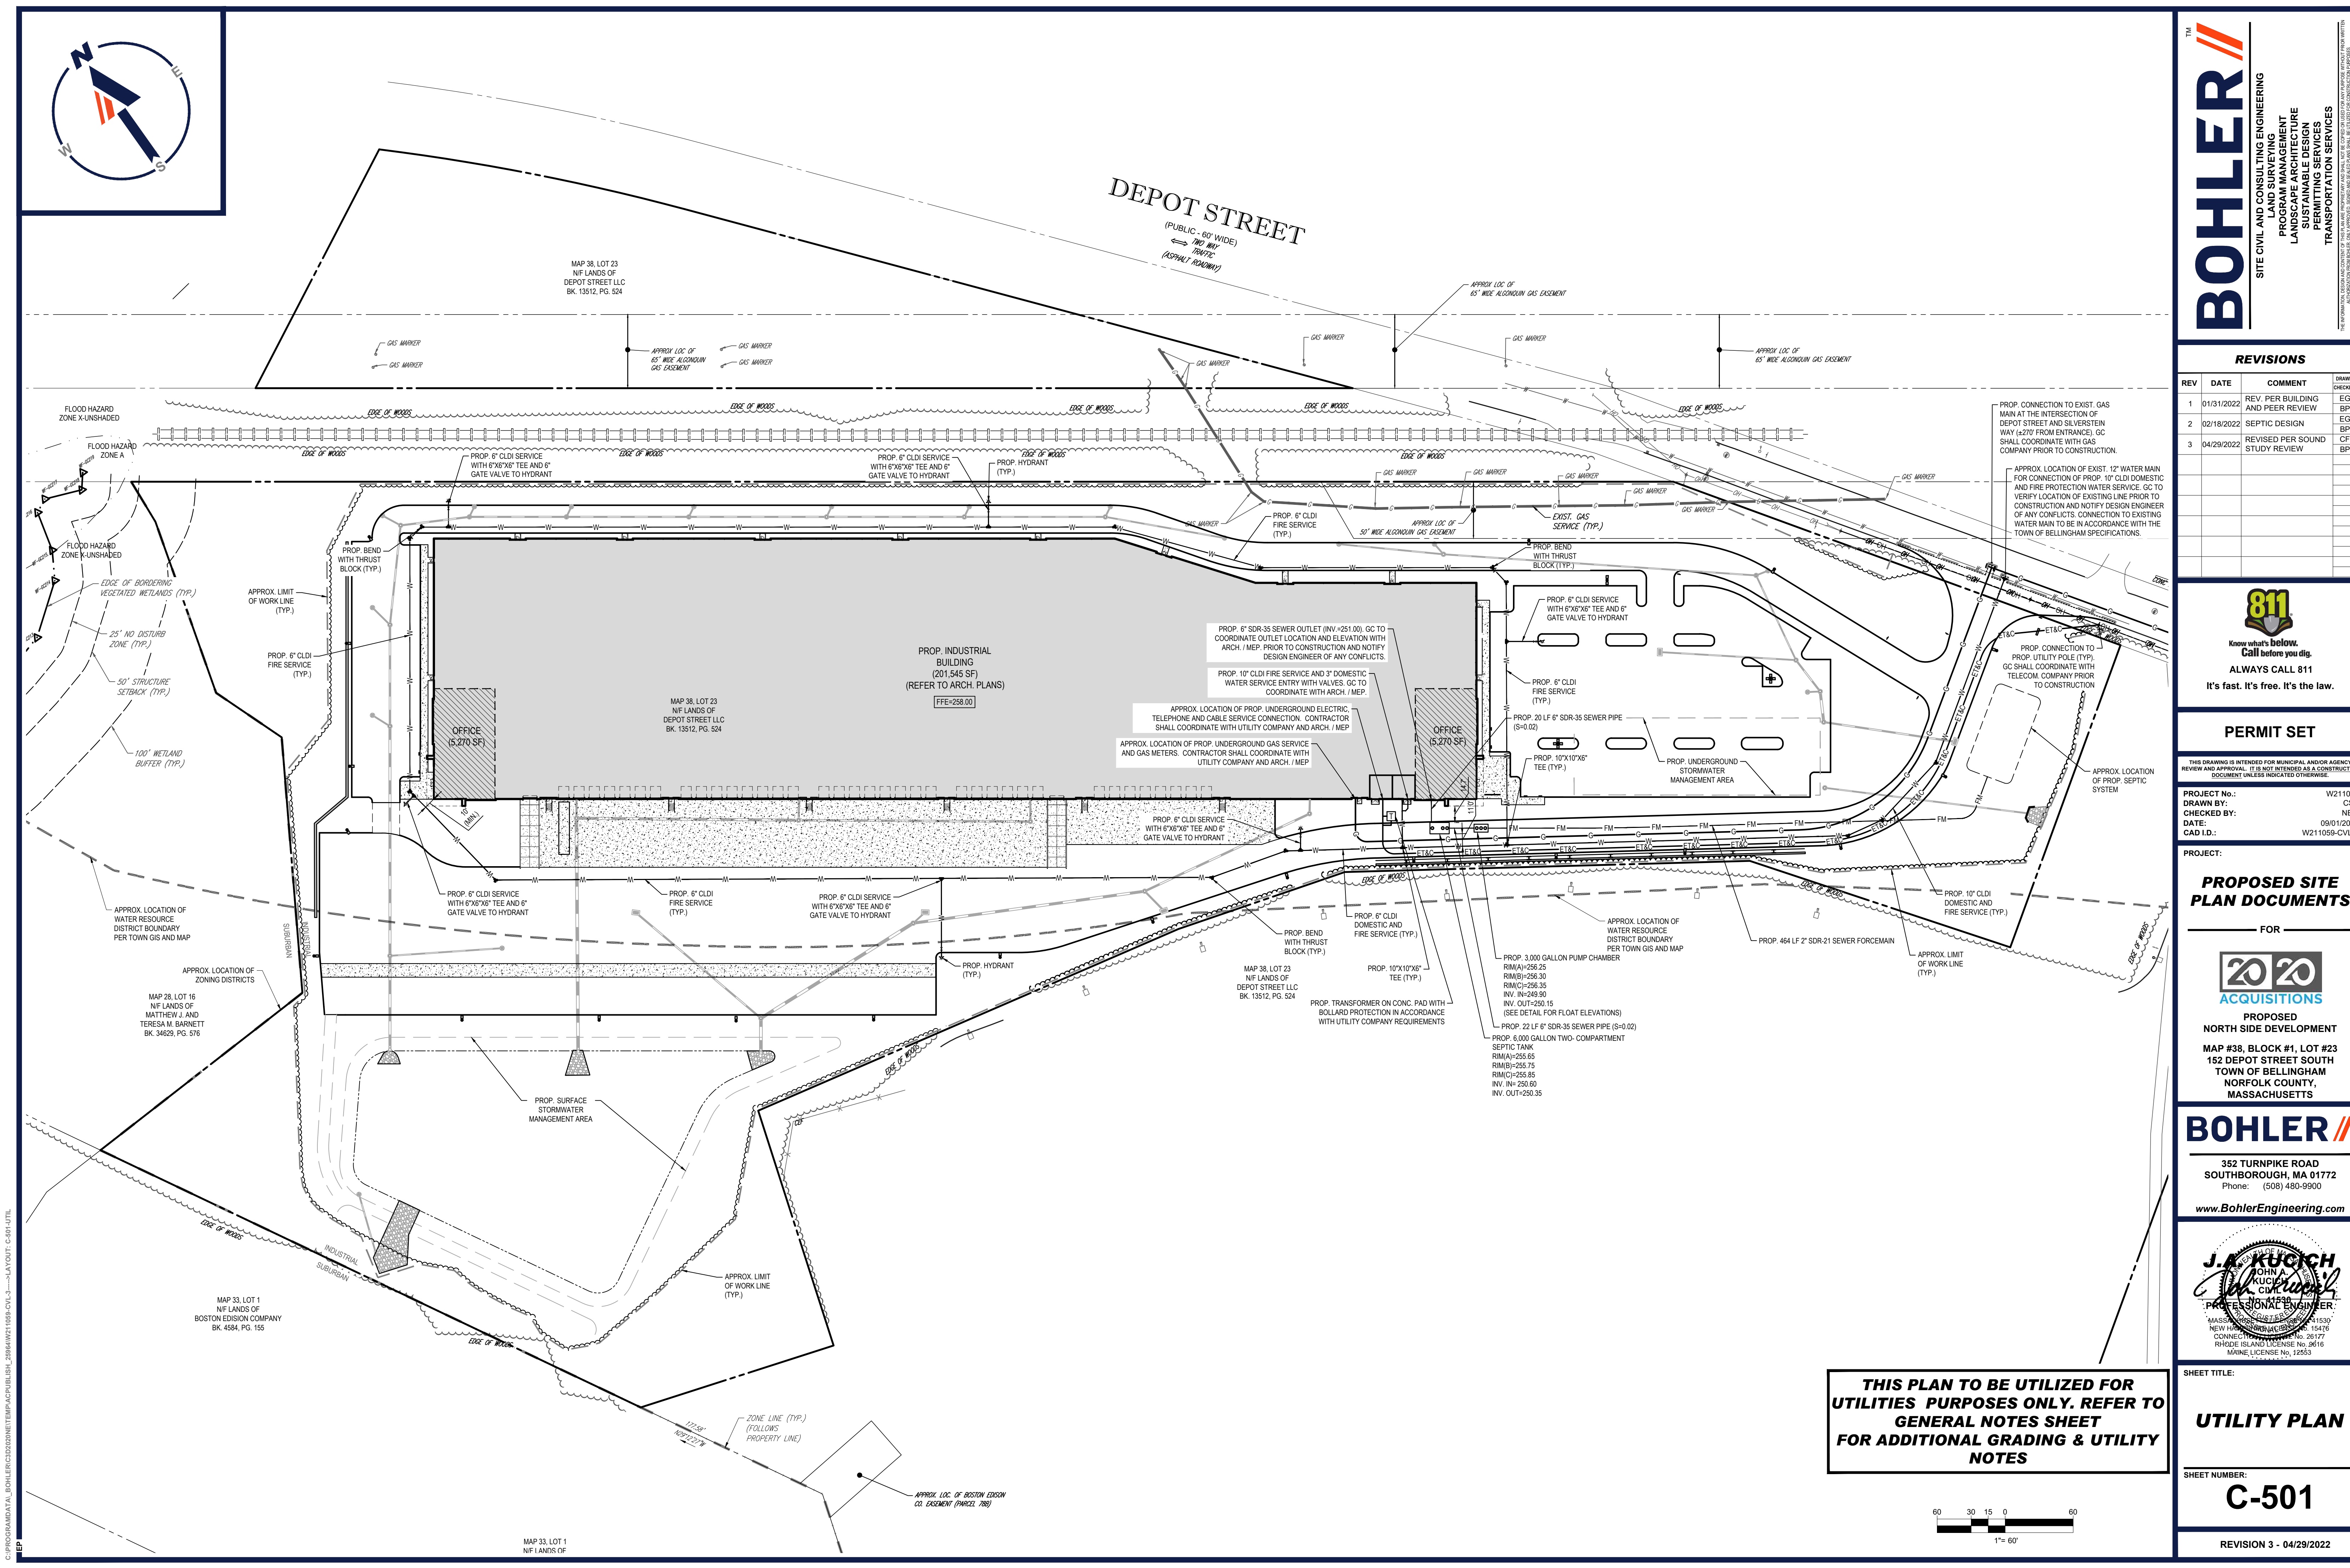

C:\PROGRAMDATA\BOHLER\3202020\NETEMPAC\PUBLISH_2886\W211059-CVL-3---LAYOUT: C-501.dwg

BOHLER

SITE CIVIL AND CONSULTING ENGINEERING
PROGRAM MANAGEMENT
LANDSCAPE ARCHITECTURE
SUSTAINABLE DESIGN
PERMITTING SERVICES
TRANSPORTATION SERVICES

REVISIONS				
REV	DATE	COMMENT	CHECKED BY	DRAWN BY
1	01/31/2022	REV. PER BUILDING AND PEER REVIEW	EGP	BPB
2	02/18/2022	SEPTIC DESIGN	EGP	BPB
3	04/29/2022	REVISED PER SOUND STUDY REVIEW	CFD	BPB

811

Know what's below.
Call before you dig.
ALWAYS CALL 811
It's fast. It's free. It's the law.

PERMIT SET

THIS DRAWING IS INTENDED FOR MUNICIPAL AND/OR AGENCY REVIEW AND APPROVAL. IT IS NOT INTENDED AS A CONSTRUCTION DOCUMENT UNLESS INDICATED OTHERWISE.

PROJECT No.:

W211059

DRAWN BY:

CSE

CHECKED BY:

NEM

DATE:

09/10/2021

CAD I.D.:

W211059-CVL-3

PROJECT:

PROPOSED SITE PLAN DOCUMENTS

FOR

2020

ACQUISITIONS

PROPOSED NORTH SIDE DEVELOPMENT
MAP #38, BLOCK #1, LOT #23
152 DEPOT STREET SOUTH
TOWN OF BELLINGHAM
NORFOLK COUNTY,
MASSACHUSETTS

BOHLER

352 TURNPIKE ROAD
SOUTHBOROUGH, MA 01772
Phone: (508) 480-9900
www.BohlerEngineering.com

J.A. KUCICH
JOHN A. KUCICH
PROFESSIONAL ENGINEER
MASSACHUSETTS REG. NO. 11539
NEW HAMPSHIRE REG. NO. 15476
CONNECTICUT REG. NO. 26177
RHODE ISLAND LICENSE NO. 3616
MAINE LICENSE NO. 12553

SHEET TITLE:


UTILITY PLAN


SHEET NUMBER:

C-501

REVISION 3 - 04/29/2022

THIS PLAN TO BE UTILIZED FOR UTILITIES PURPOSES ONLY. REFER TO GENERAL NOTES SHEET FOR ADDITIONAL GRADING & UTILITY NOTES

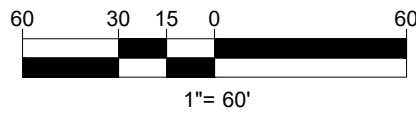

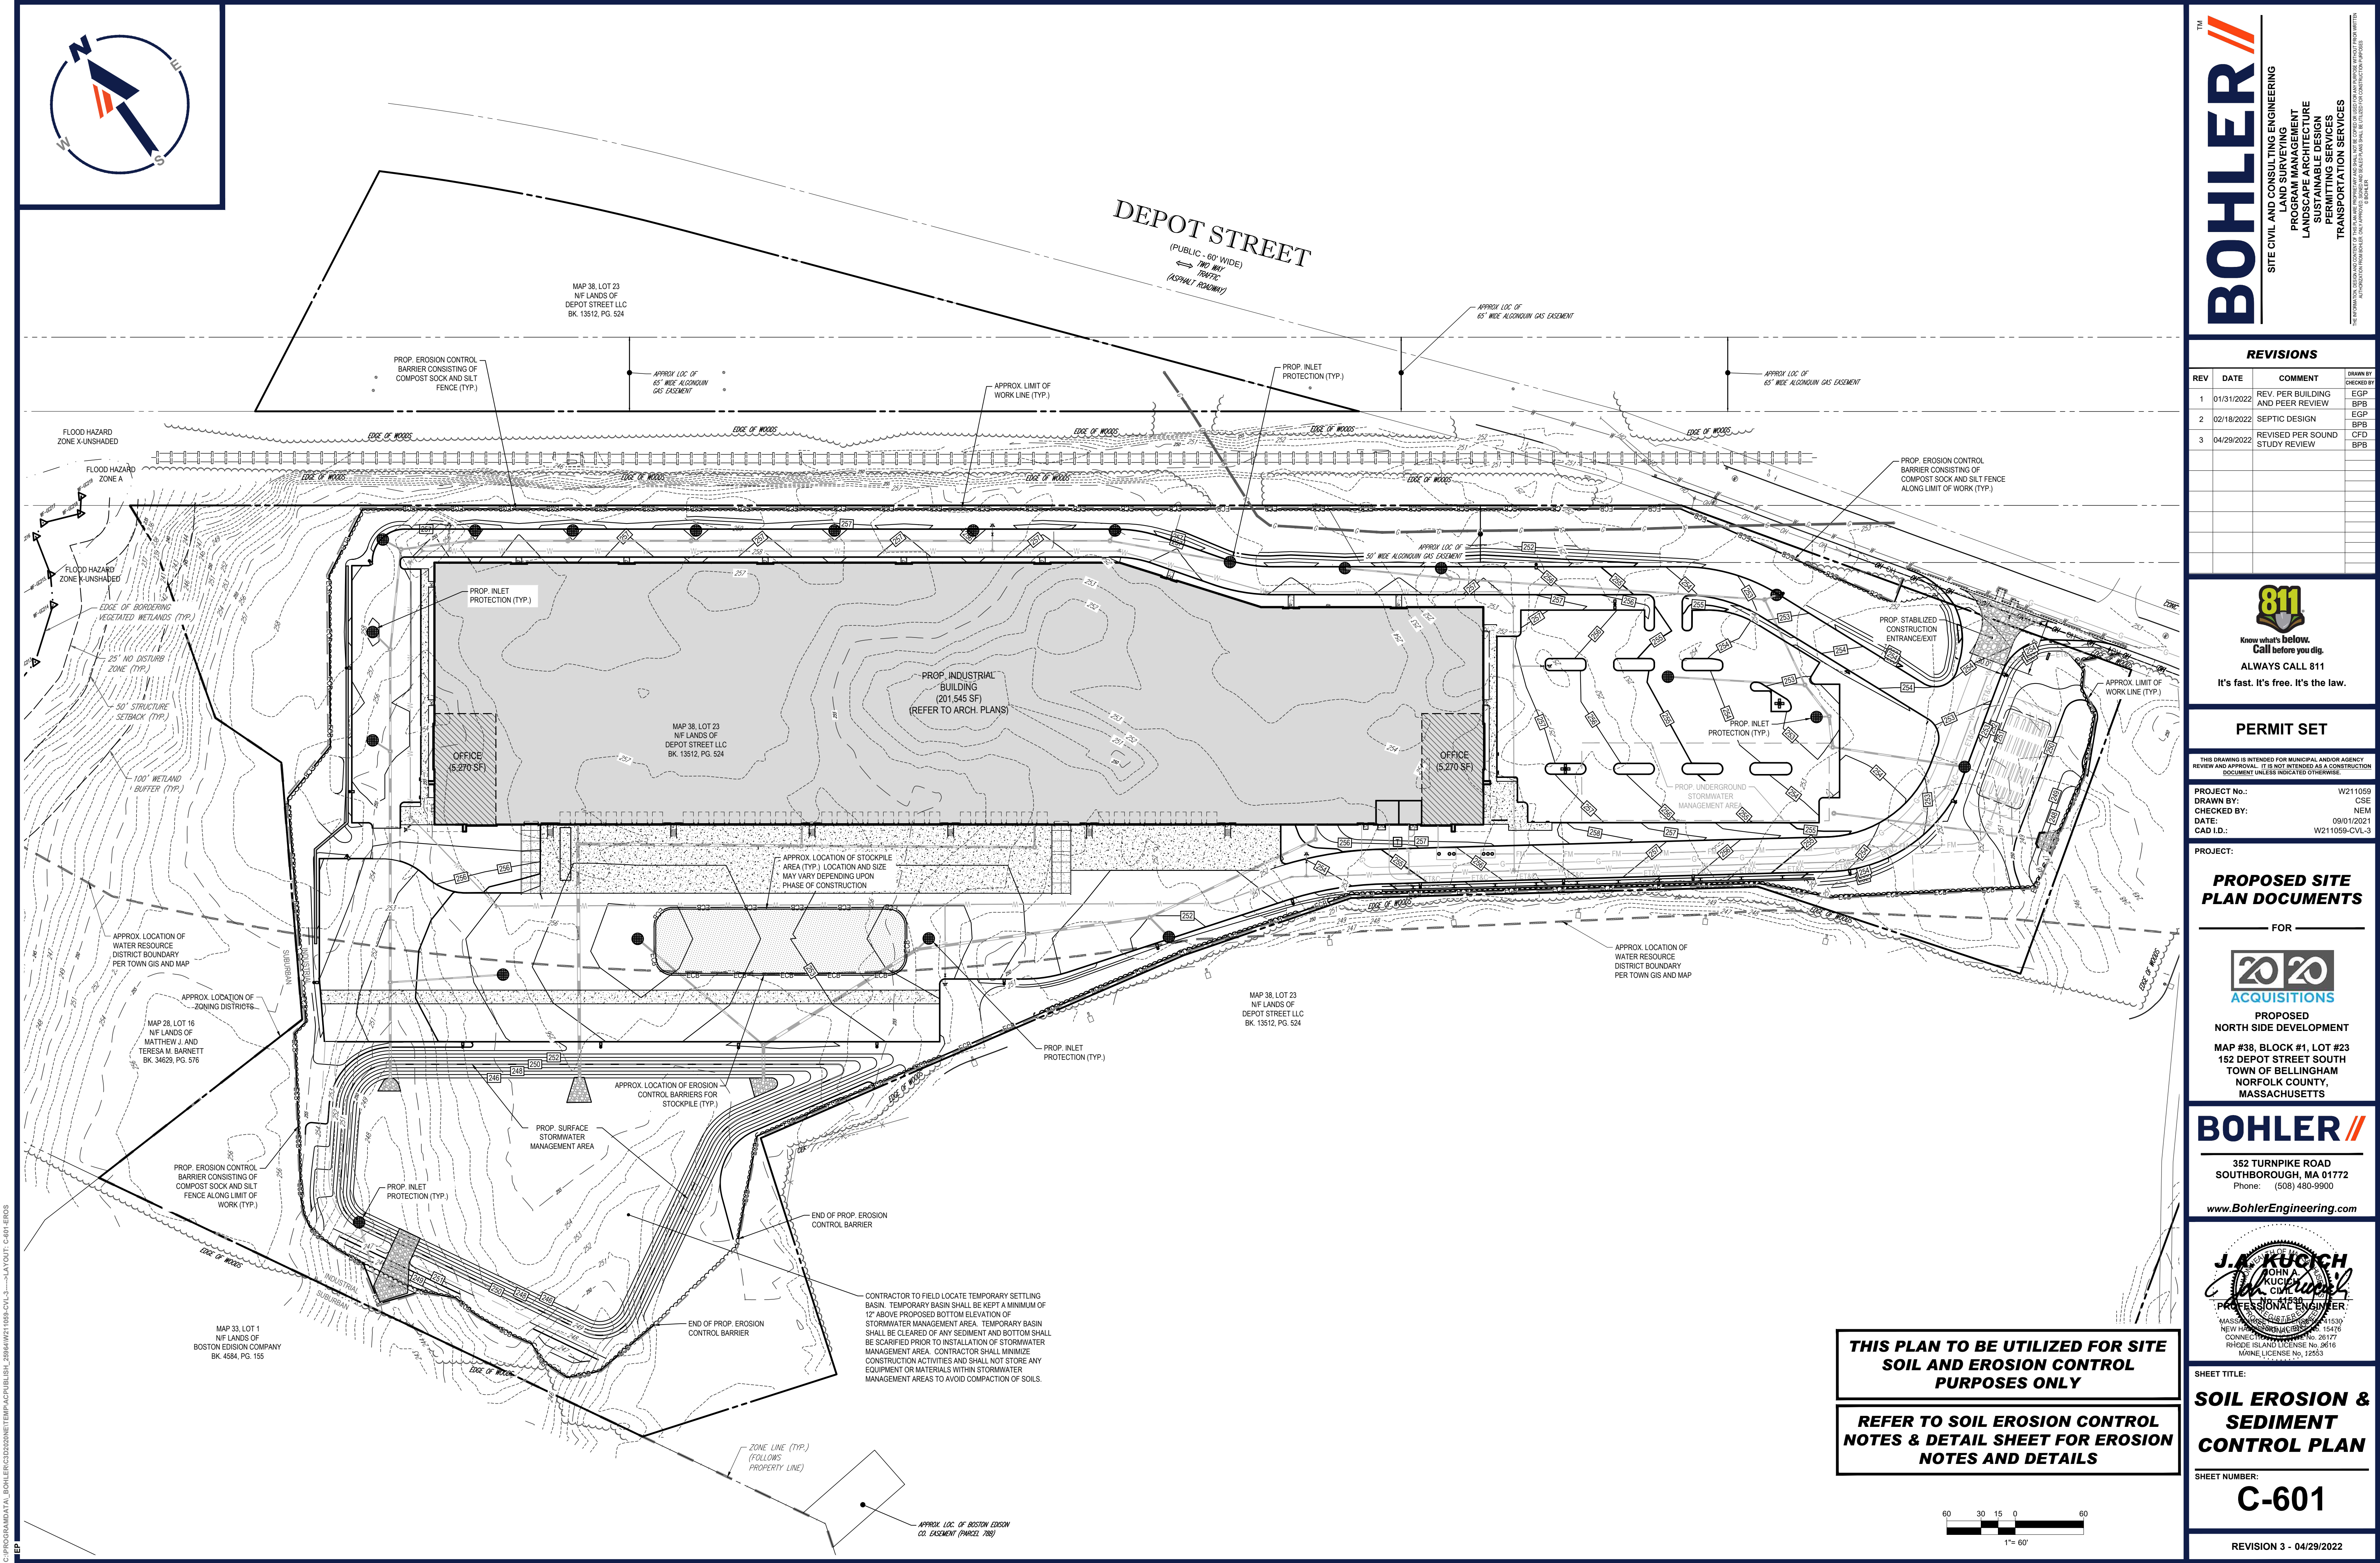

REVISIONS				
REV	DATE	COMMENT	CHECKED BY	DRAWN BY
1	01/31/2022	REV. PER BUILDING AND PEER REVIEW	EGP	BPB
2	02/18/2022	SEPTIC DESIGN	EGP	BPB
3	04/29/2022	REVISED PER SOUND STUDY REVIEW	CFD	BPB

811
Know what's below.
Call before you dig.
ALWAYS CALL 811
It's fast. It's free. It's the law.

PERMIT SET

THIS DRAWING IS INTENDED FOR MUNICIPAL AND/OR AGENCY REVIEW AND APPROVAL. IT IS NOT INTENDED AS A CONSTRUCTION DOCUMENT UNLESS INDICATED OTHERWISE.

PROJECT No.: W211059
DRAWN BY: CSE
CHECKED BY: NEM
DATE: 09/01/2021
CAD ID: W211059-CVL-3

PROJECT:

PROPOSED SITE PLAN DOCUMENTS

FOR

2020 ACQUISITIONS

PROPOSED
NORTH SIDE DEVELOPMENT

MAP #38, BLOCK #1, LOT #23
152 DEPOT STREET SOUTH
TOWN OF BELLINGHAM
NORFOLK COUNTY,
MASSACHUSETTS

BOHLER

352 TURNPIKE ROAD
SOUTHBOROUGH, MA 01772
Phone: (508) 480-9900

www.BohlerEngineering.com

J.A. KUCICH
JOHN A. KUCICH
PROFESSIONAL ENGINEER
MASSACHUSETTS REG. NO. 11539
NEW HAMPSHIRE REG. NO. 15476
CONNECTICUT REG. NO. 26177
RHODE ISLAND LICENSE NO. 3616
MAINE LICENSE NO. 12553


SHEET TITLE:
SOIL EROSION & SEDIMENT CONTROL PLAN

SHEET NUMBER:
C-601



REVISION 3 - 04/29/2022

THIS PLAN TO BE UTILIZED FOR SITE SOIL AND EROSION CONTROL PURPOSES ONLY

REFER TO SOIL EROSION CONTROL NOTES & DETAIL SHEET FOR EROSION NOTES AND DETAILS

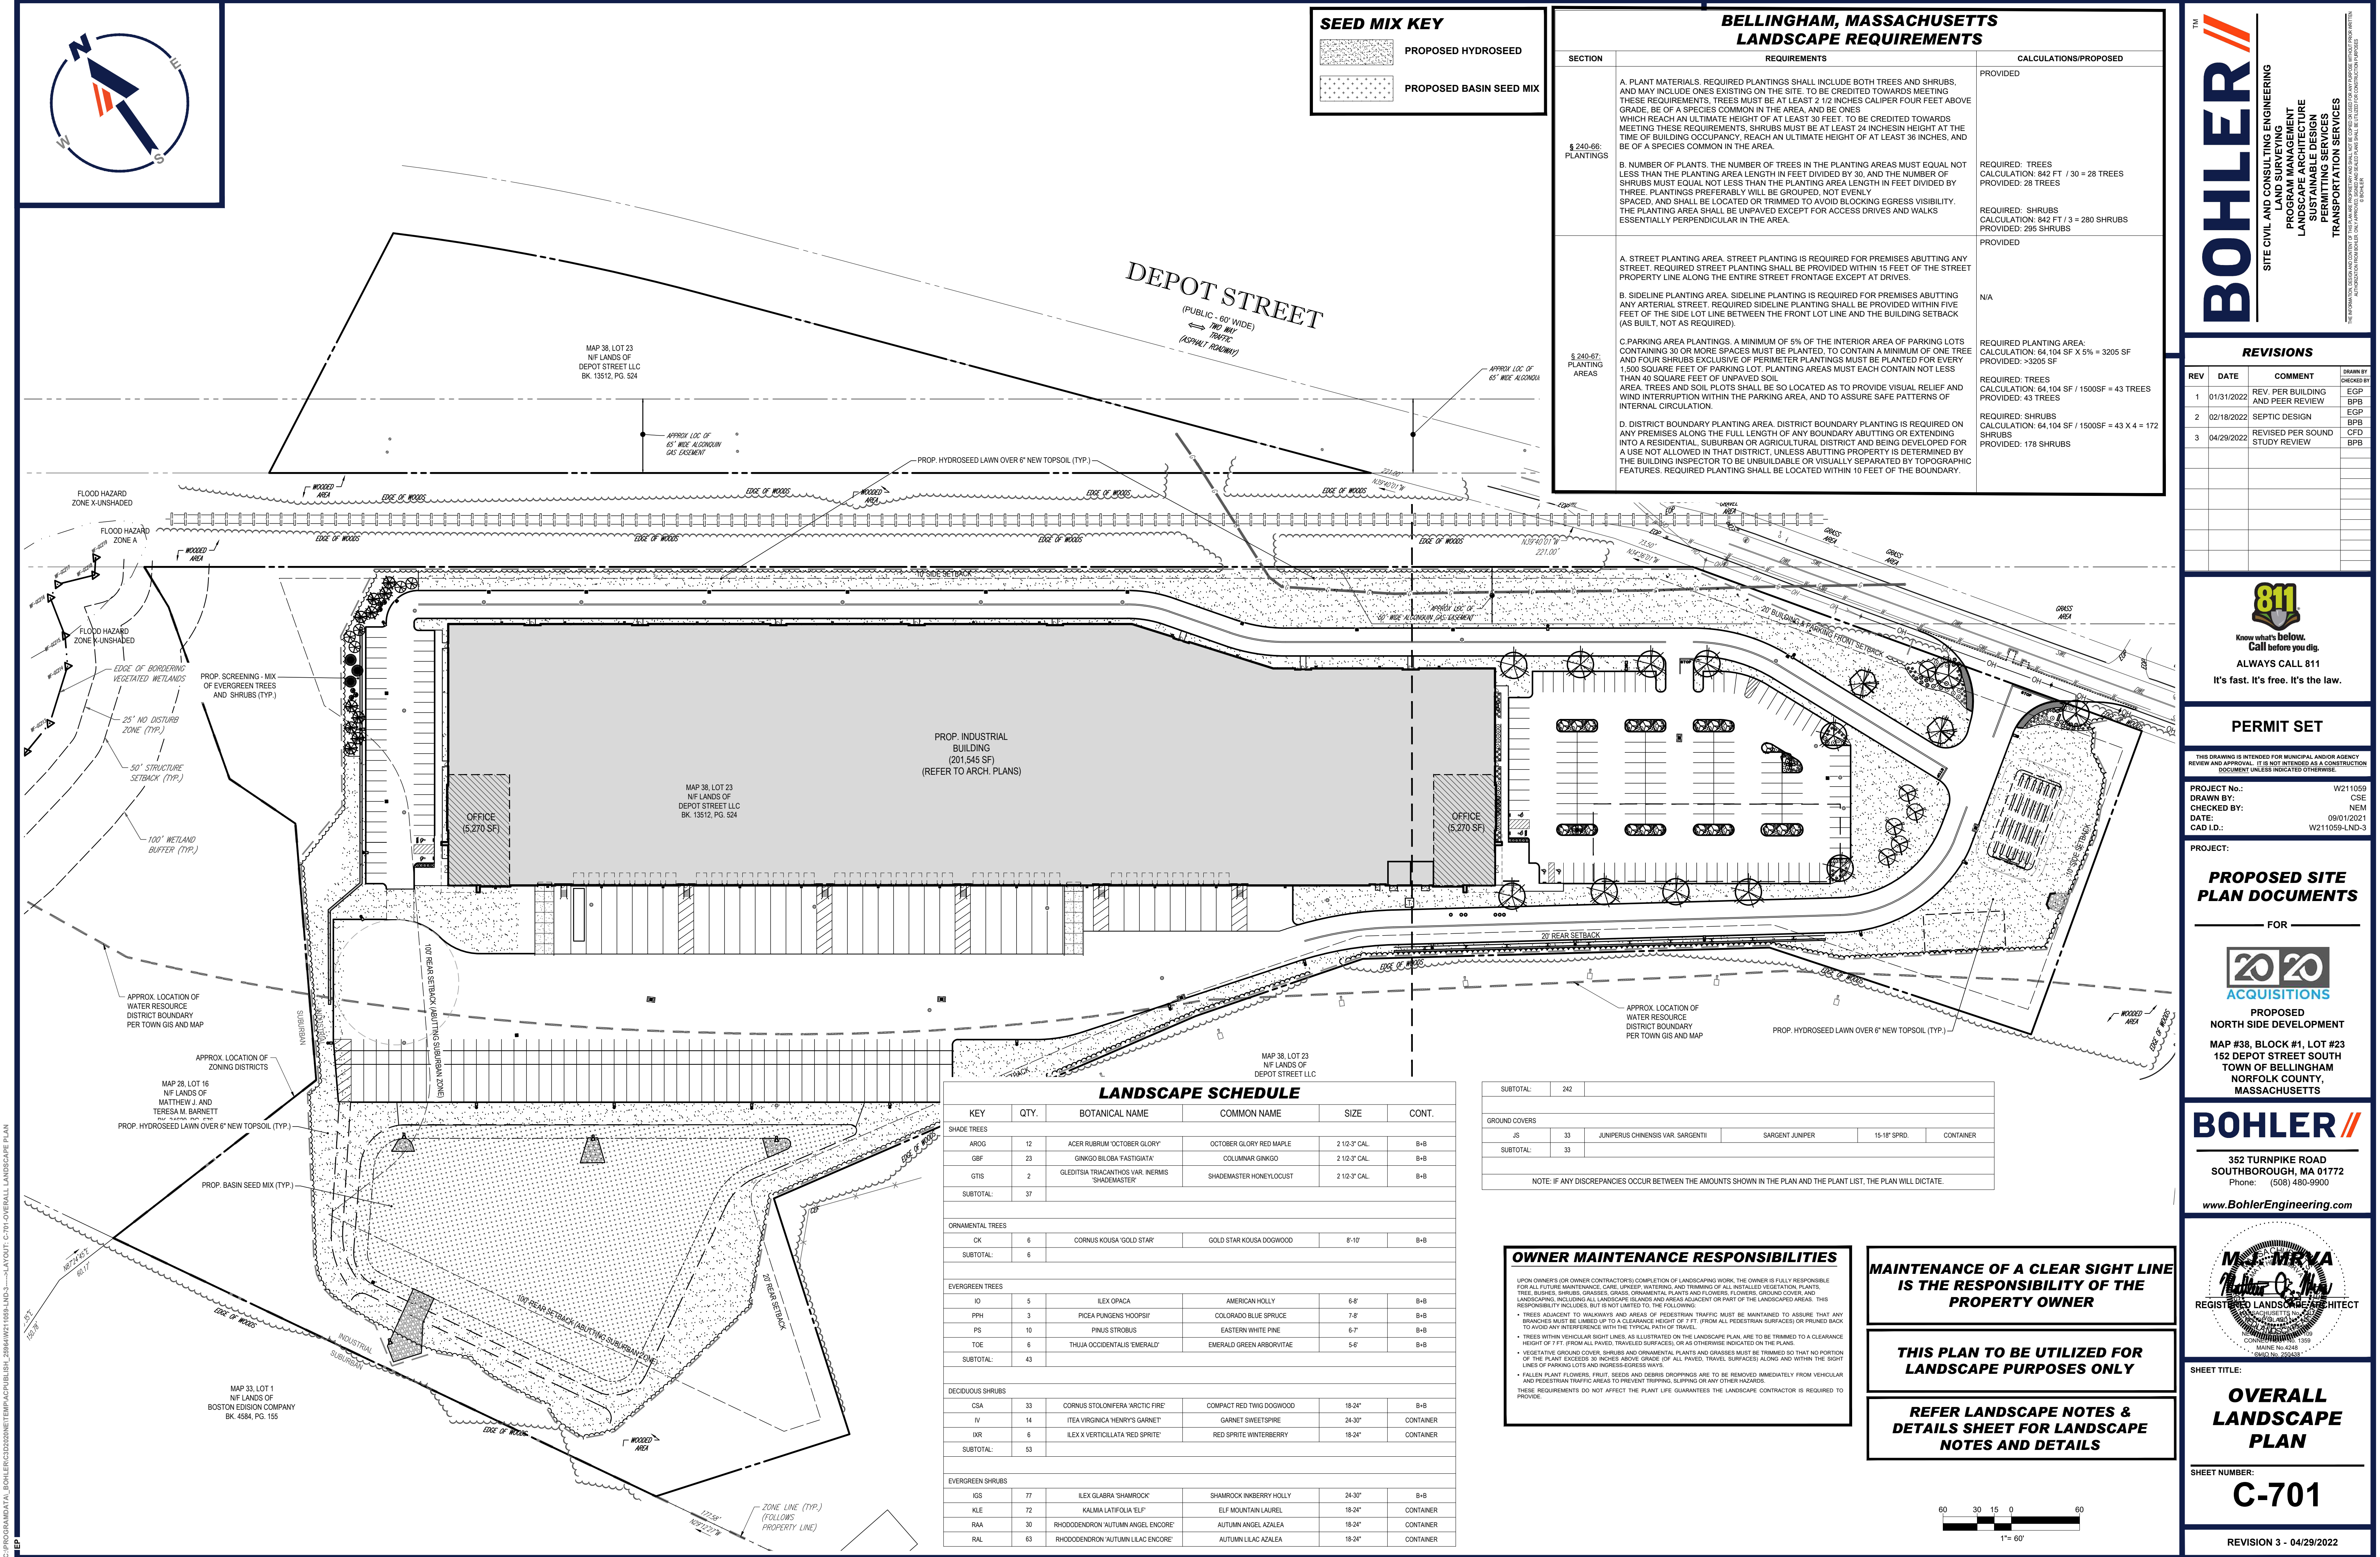

C:\PROGRAMDATA\BOHLER\302020\NETEMPAC\BUBLIN_2886\W211059-LND-3-J-LAYOUT: C-701-OVERALL LANDSCAPE PLAN

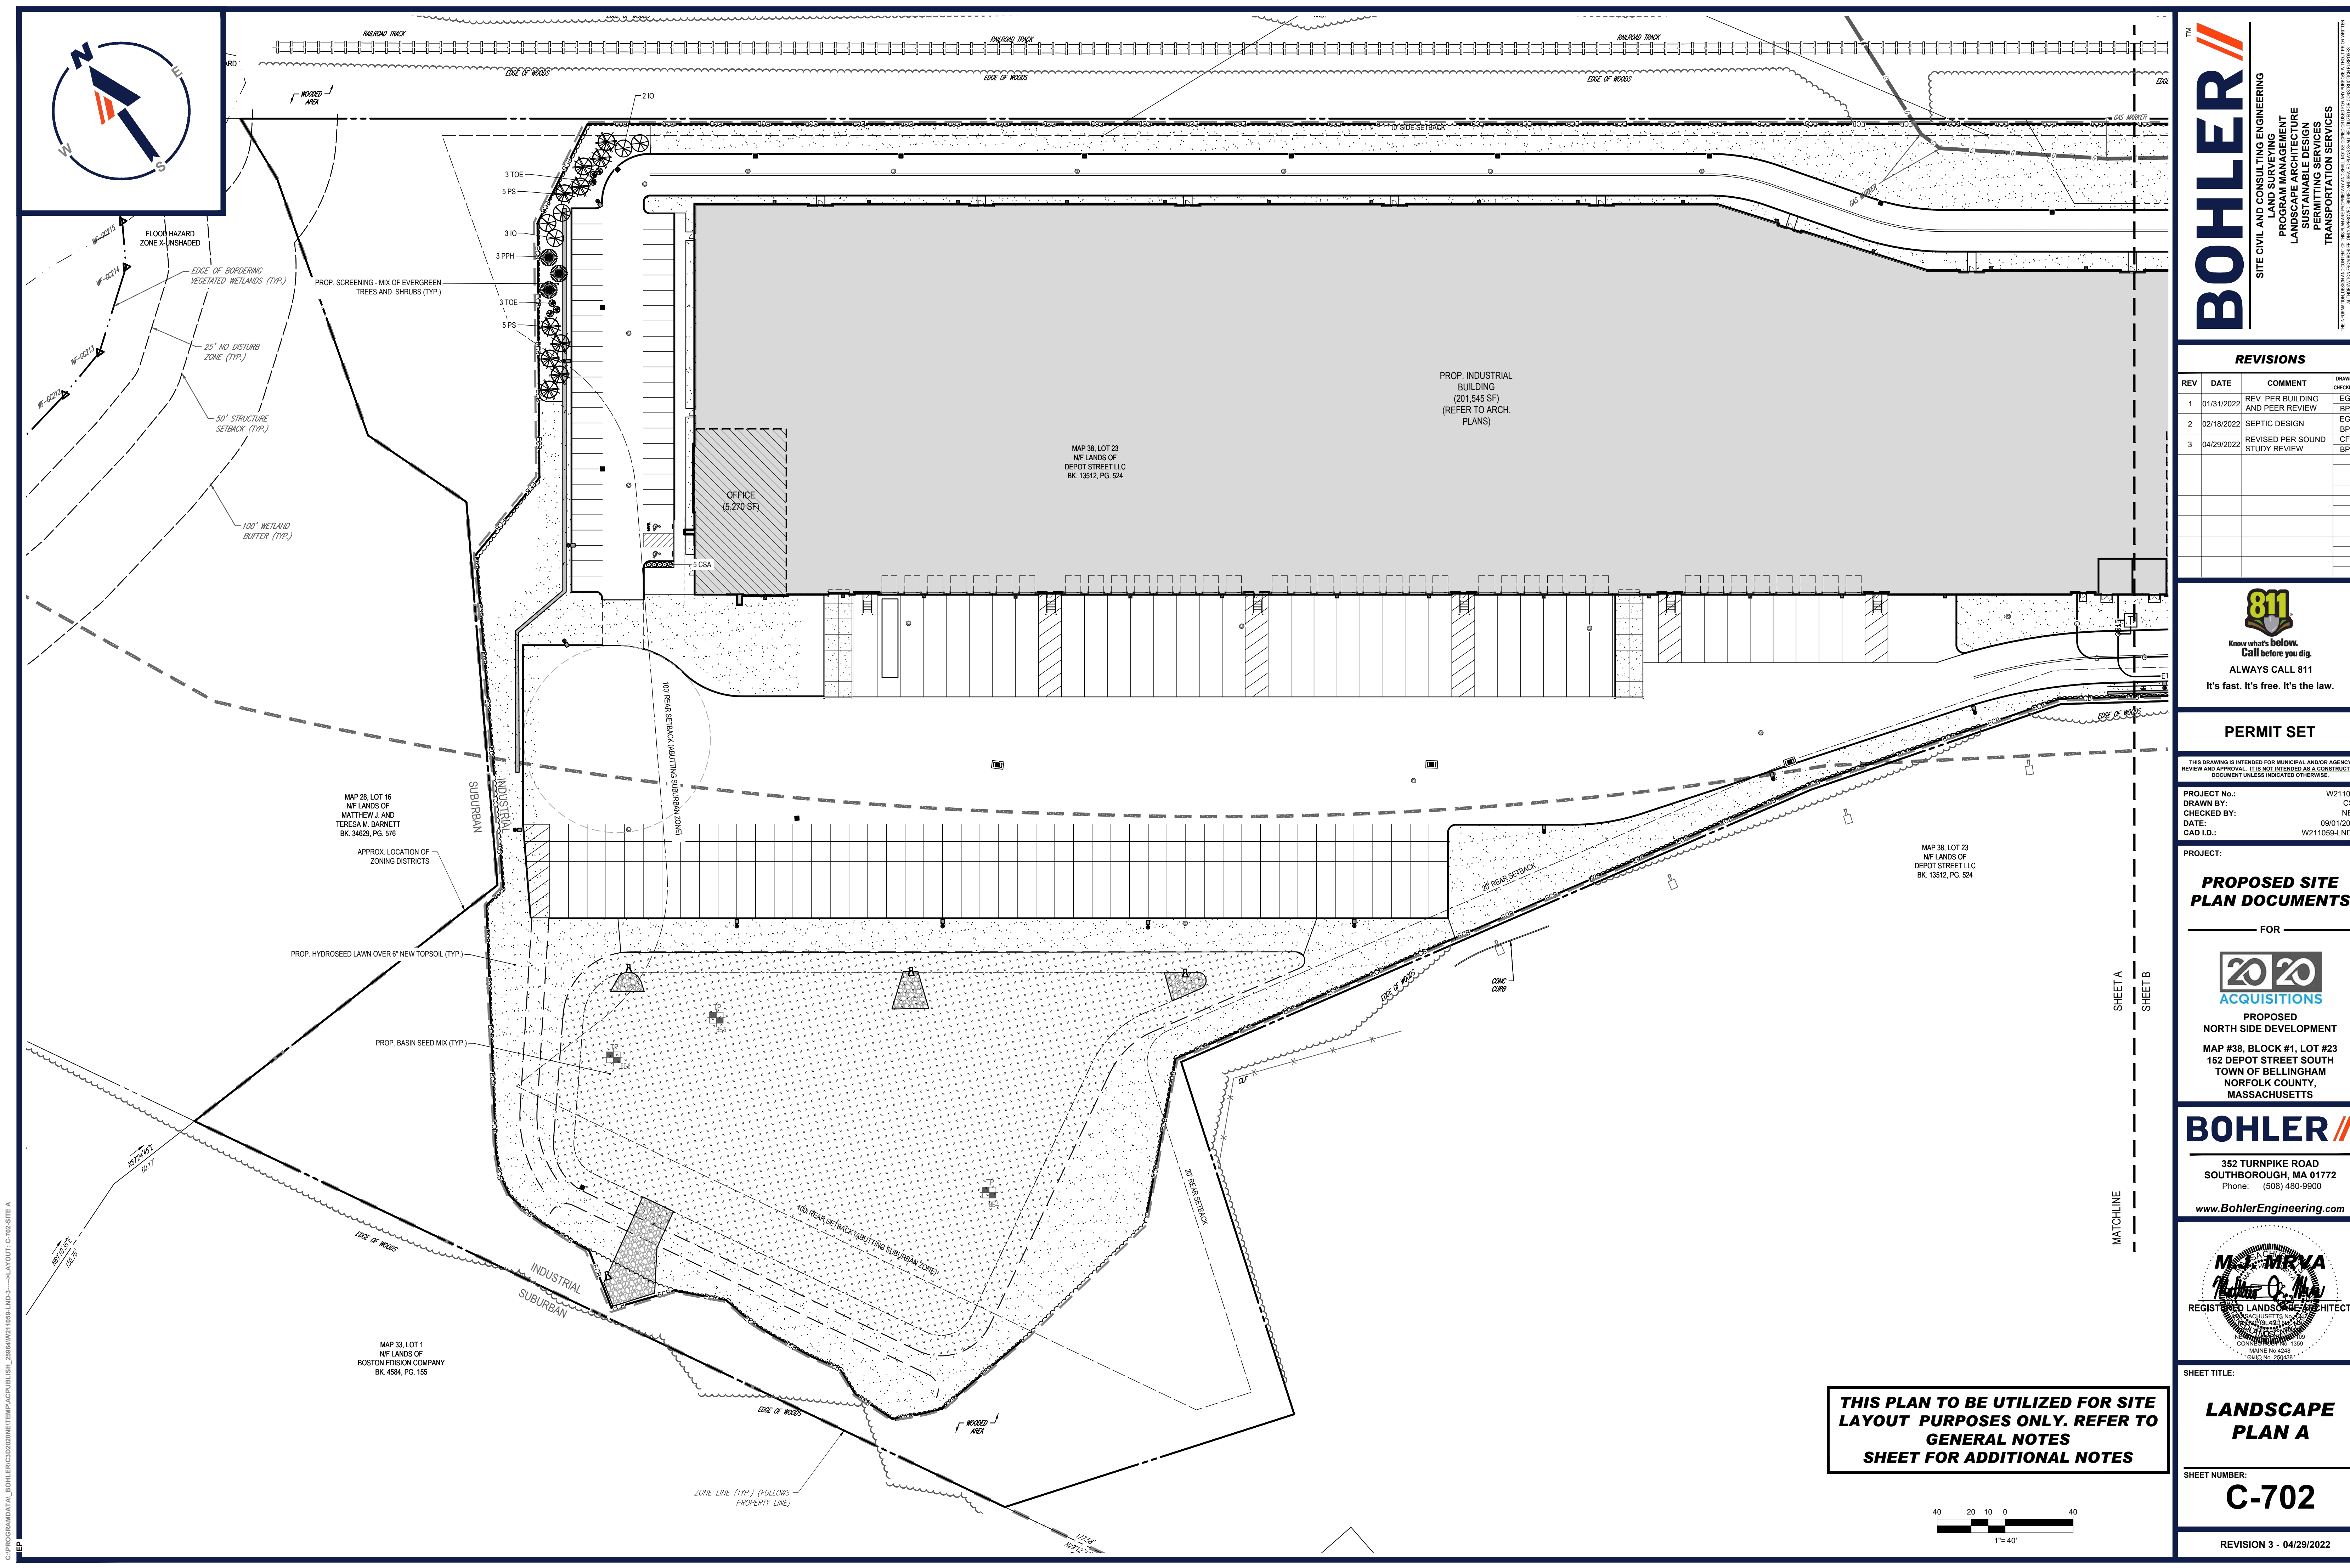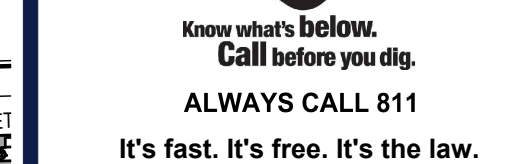[illegible]

THIS DRAWING IS INTENDED FOR MUNICIPAL AND/OR AGENCY REVIEW AND APPROVAL. IT IS NOT INTENDED AS A CONSTRUCTION DOCUMENT UNLESS INDICATED OTHERWISE.

PROJECT No.:	W211059-LND
DRAWN BY:	CR
CHECKED BY:	NE
DATE:	09/01/2010
CAD I.D.:	W211059-LND
PROJECT:	

FOR

ACQUISITIONS

PROPOSED
NORTH SIDE DEVELOPMENT

MAP #38, BLOCK #1, LOT #23
152 DEPOT STREET SOUTH
TOWN OF BELLINGHAM
NORFOLK COUNTY,
MASSACHUSETTS

[illegible]

SHEET TITLE:


**LANDSCAPE
PLAN A**


SHEET NUMBER:

C-702

REVISION 3 - 04/29/2022

**THIS PLAN TO BE UTILIZED FOR SITE
LAYOUT PURPOSES ONLY. REFER TO
GENERAL NOTES
SHEET FOR ADDITIONAL NOTES**

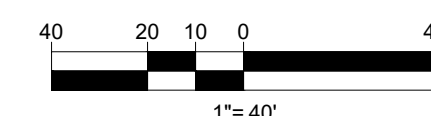

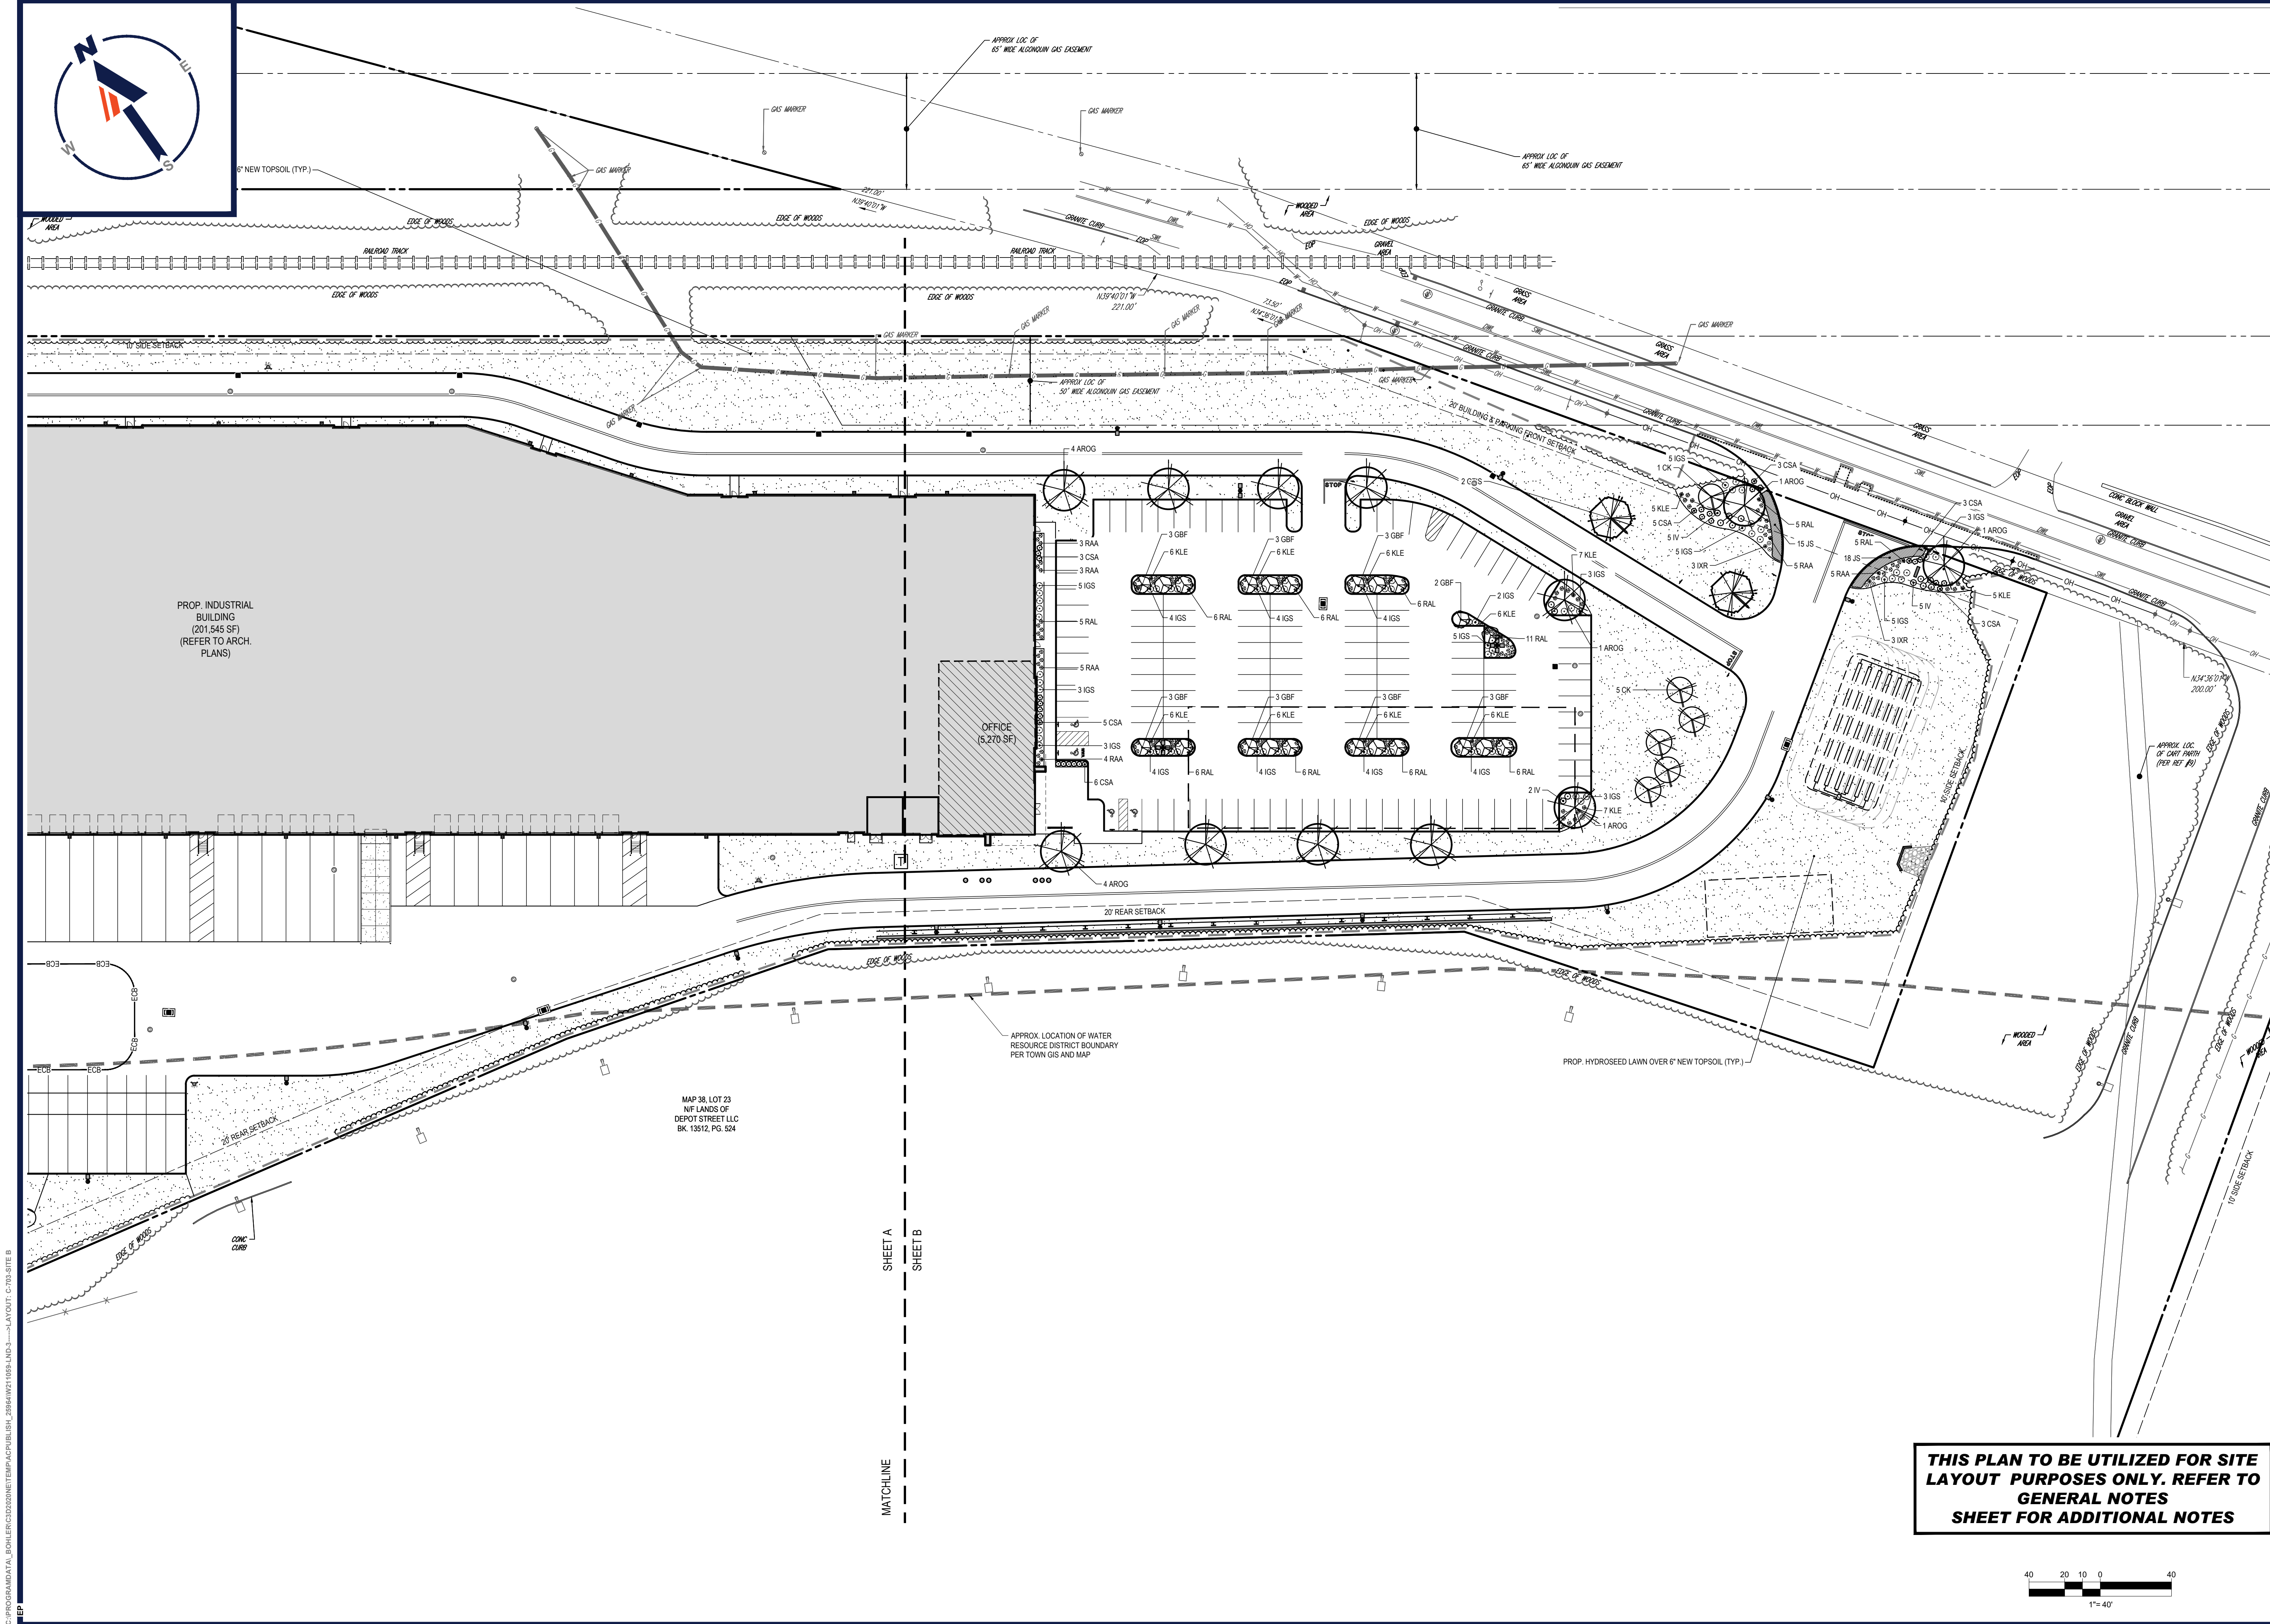

TM

BOHLER

SITE CIVIL AND CONSULTING ENGINEERING
PROGRAM MANAGEMENT
LANDSCAPE ARCHITECTURE
SUSTAINABLE DESIGN
PERMITTING SERVICES
TRANSPORTATION SERVICES

REVISIONS				
REV	DATE	COMMENT	CHECKED BY	DRAWN BY
1	01/31/2022	REV. PER BUILDING AND PEER REVIEW	EGP	BPB
2	02/18/2022	SEPTIC DESIGN	EGP	BPB
3	04/29/2022	REVISED PER SOUND STUDY REVIEW	CFD	BPB

811

Know what's below.
Call before you dig.
ALWAYS CALL 811
It's fast. It's free. It's the law.

PERMIT SET

THIS DRAWING IS INTENDED FOR MUNICIPAL AND/OR AGENCY REVIEW AND APPROVAL. IT IS NOT INTENDED AS A CONSTRUCTION DOCUMENT UNLESS INDICATED OTHERWISE.

PROJECT No.: W211059

DRAWN BY: CSE

CHECKED BY: NEM

DATE: 09/01/2024

CAD ID: W211059-LND-3

PROPOSED SITE PLAN DOCUMENTS

FOR

2020

ACQUISITIONS

PROPOSED NORTH SIDE DEVELOPMENT
MAP #38, BLOCK #1, LOT #23
152 DEPOT STREET SOUTH
TOWN OF BELLINGHAM
NORFOLK COUNTY,
MASSACHUSETTS

BOHLER

352 TURNPIKE ROAD
SOUTHBOROUGH, MA 01772
Phone: (508) 480-9900
www.BohlerEngineering.com

M.F. MRVA

Bohler & Mrva

REGISTERED LANDSCAPE ARCHITECT

MASSACHUSETTS No. 22045

DATE: 04/29/2022

SHEET TITLE:

LANDSCAPE PLAN B


SHEET NUMBER:

C-703

REVISION 3 - 04/29/2022

THIS PLAN TO BE UTILIZED FOR SITE LAYOUT PURPOSES ONLY. REFER TO GENERAL NOTES SHEET FOR ADDITIONAL NOTES

C:\PROGRAMDATA\BOHLER\3202020\NETPAC\PUBLISH_2024\W211059-LND-3-JAYOUT: C-703-SITE B

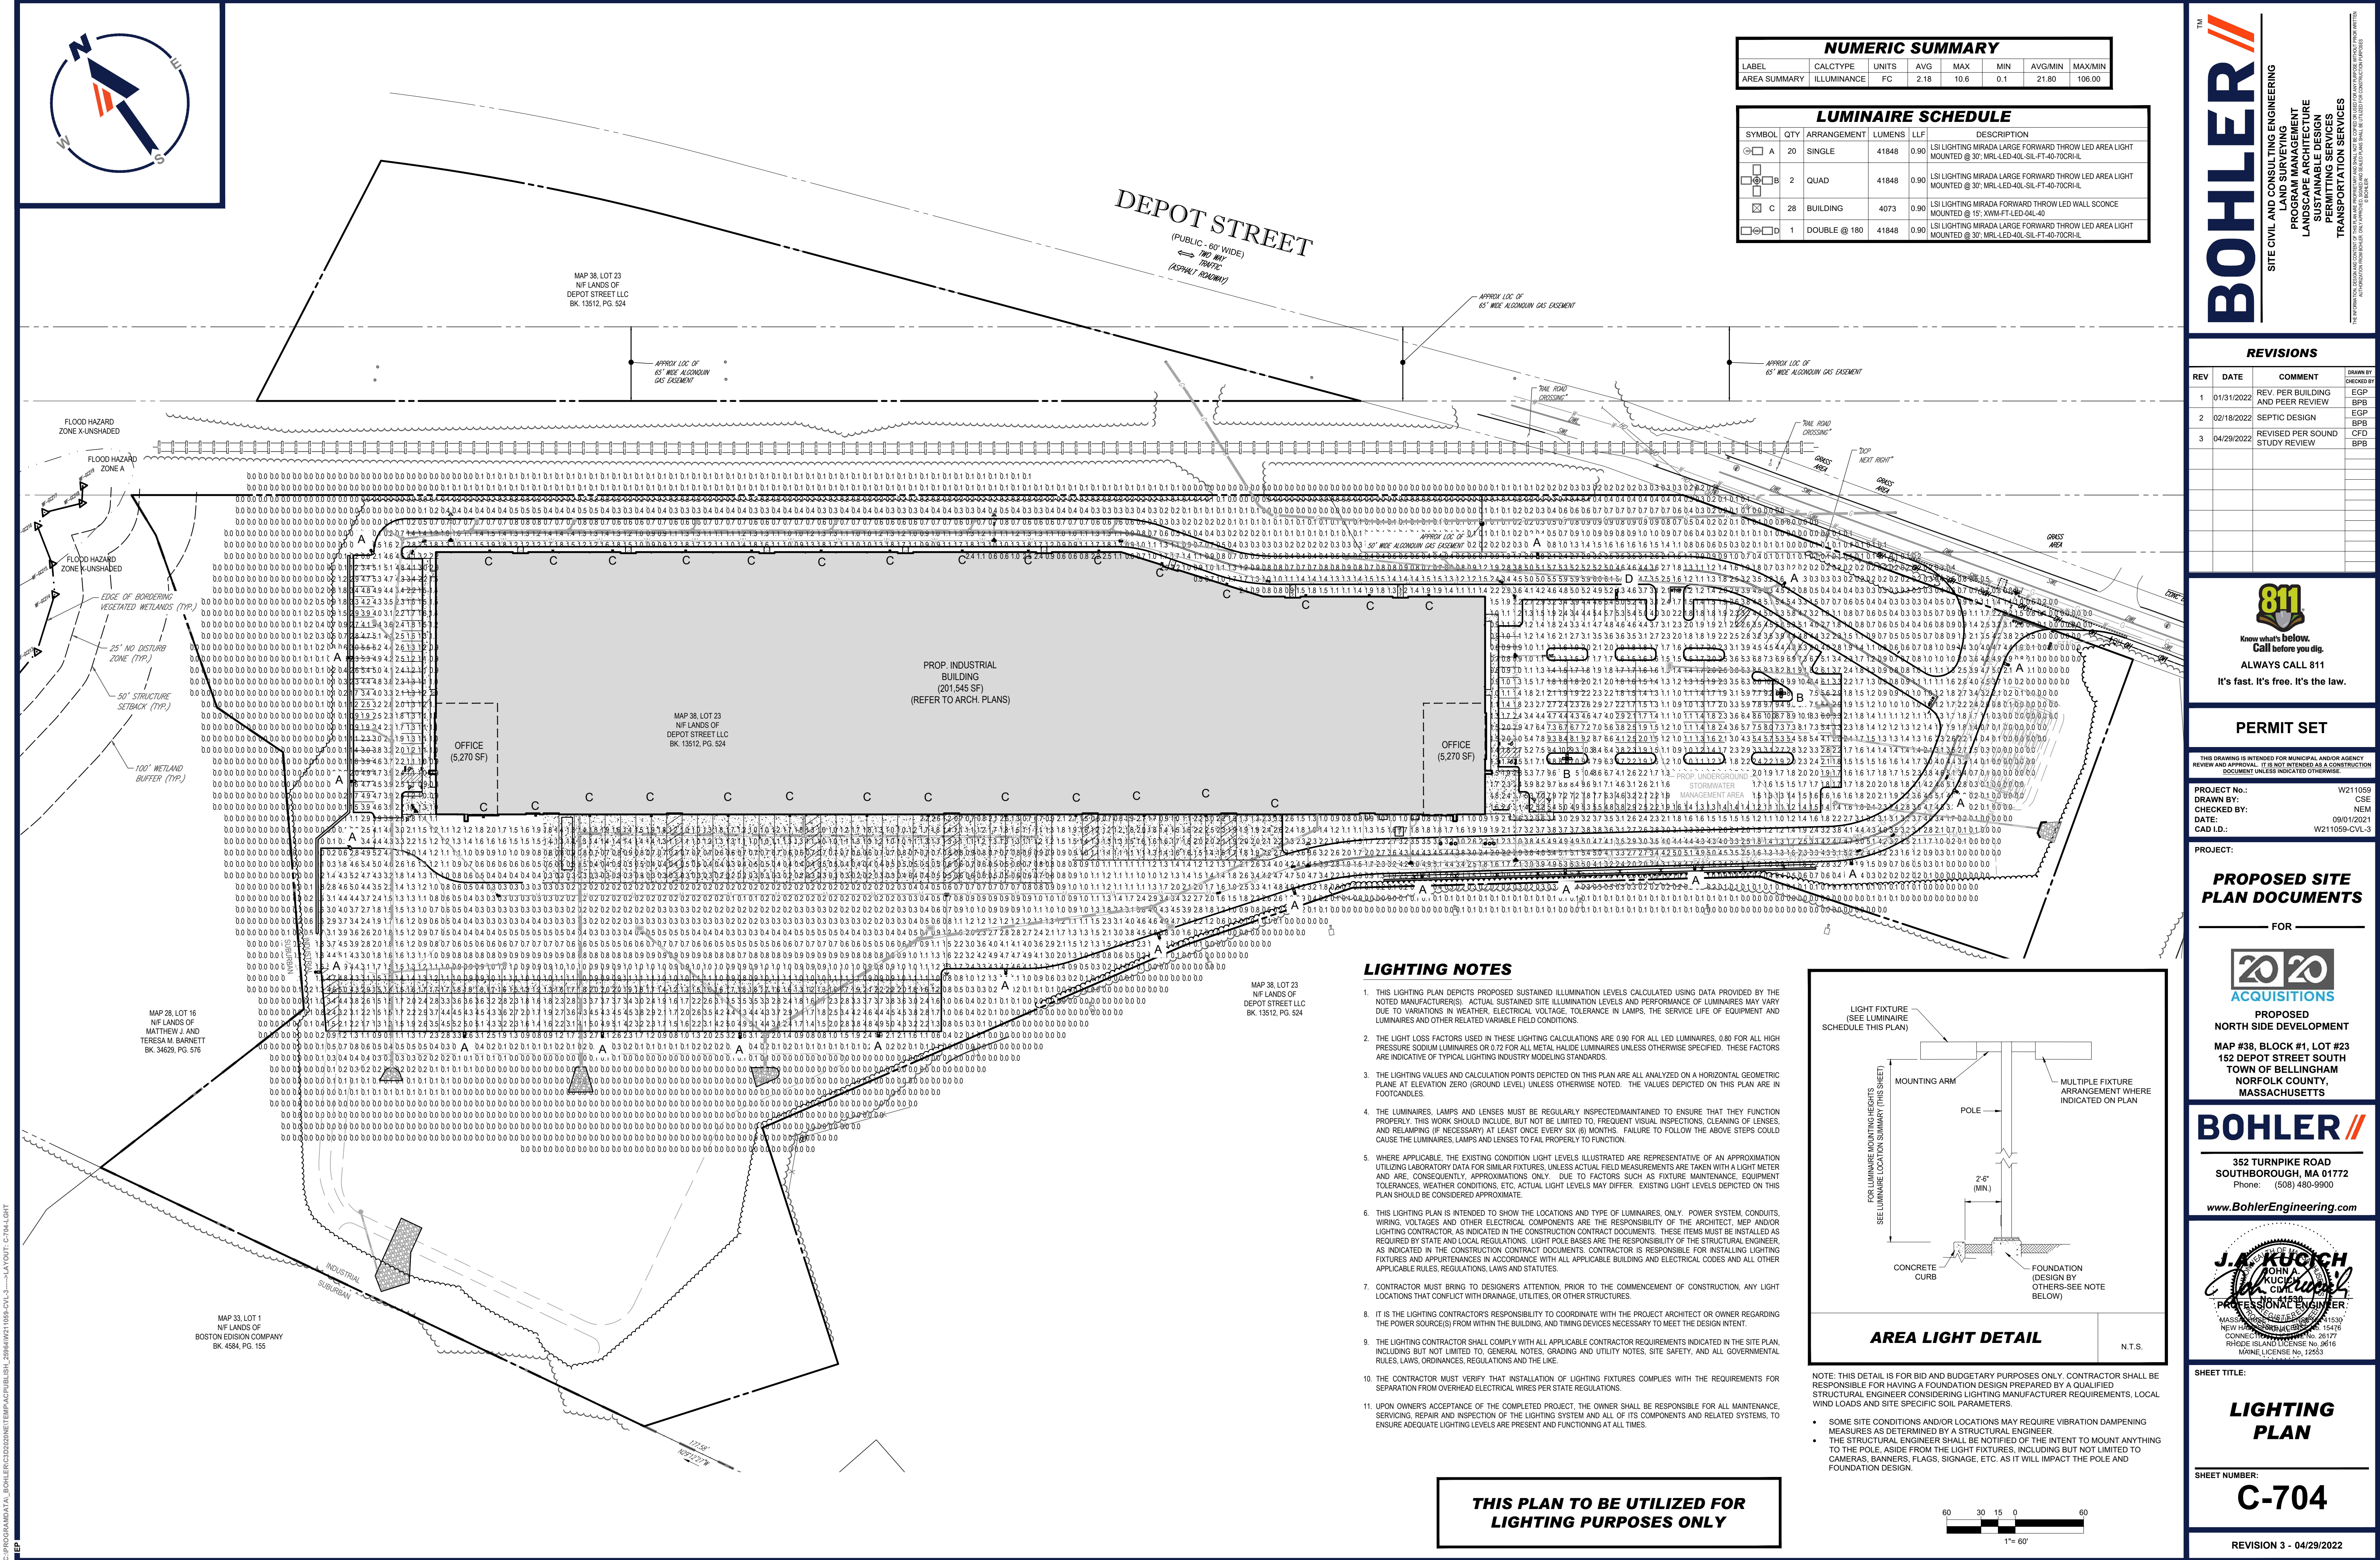

C:\PROGRAMDATA\BOHLER\320202\NETEMPAC\PUB\BOL_2886\W211689-CVL-3-JAYOUT_C704-LIGHT




N.T.S.



N.T.S.



N.T.S.

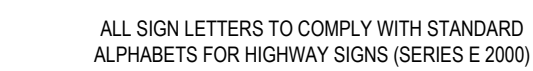

N.T.S.




N.T.S.




N.T.S.



N.T.S.

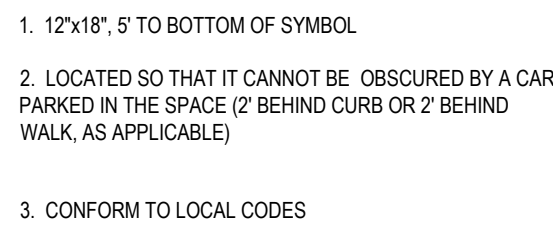


NOTE: WHEELCHAIR SYMBOL PAINT SHALL CONFORM TO THE STRIPING PAINT SPECIFIED AND SYMBOL SHALL BE CENTERED IN THE STALL

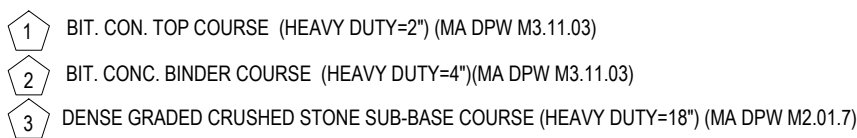

NOTE:

1. PAVEMENT BASE AND SUBBASE COURSES TO CONFORM TO STATE DEPARTMENT OF TRANSPORTATION
2. GC TO REFER TO GEOTECHNICAL REPORT FOR PAVEMENT SPECIFICATIONS

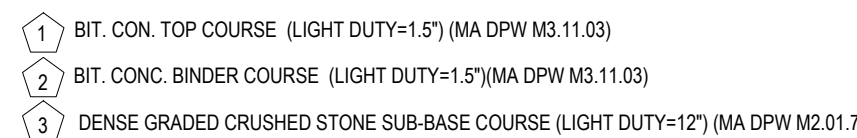


NOTE:

1. PAVEMENT BASE AND SUBBASE COURSES TO CONFORM TO STATE DEPARTMENT OF TRANSPORTATION
2. GC TO REFER TO GEOTECHNICAL REPORT FOR PAVEMENT SPECIFICATIONS



N.T.S.

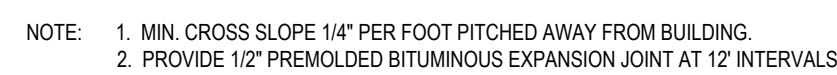

NTS



N.T.S.

**PERMIT SET**

THIS DRAWING IS INTENDED FOR MUNICIPAL AND/OR AGENCY
REVIEW AND APPROVAL. IT IS NOT INTENDED AS A CONSTRUCTION
DOCUMENT UNLESS INDICATED OTHERWISE.

PROJECT No.:	W2110
DRAWN BY:	C
CHECKED BY:	NE
DATE:	09/01/20
CAD I.D.:	W211059-CVL-3-D

PROJECT:

PROPOSED SITE PLAN DOCUMENTS

— FOR —



MAP #38, BLOCK #1, LOT #23
152 DEPOT STREET SOUTH
TOWN OF BELLINGHAM
NORFOLK COUNTY,
MASSACHUSETTS



www.BohlerEngineering.com




DETAIL SHEET

SHEET NUMBER


C-901

REVISION 3 - 04/29/2022

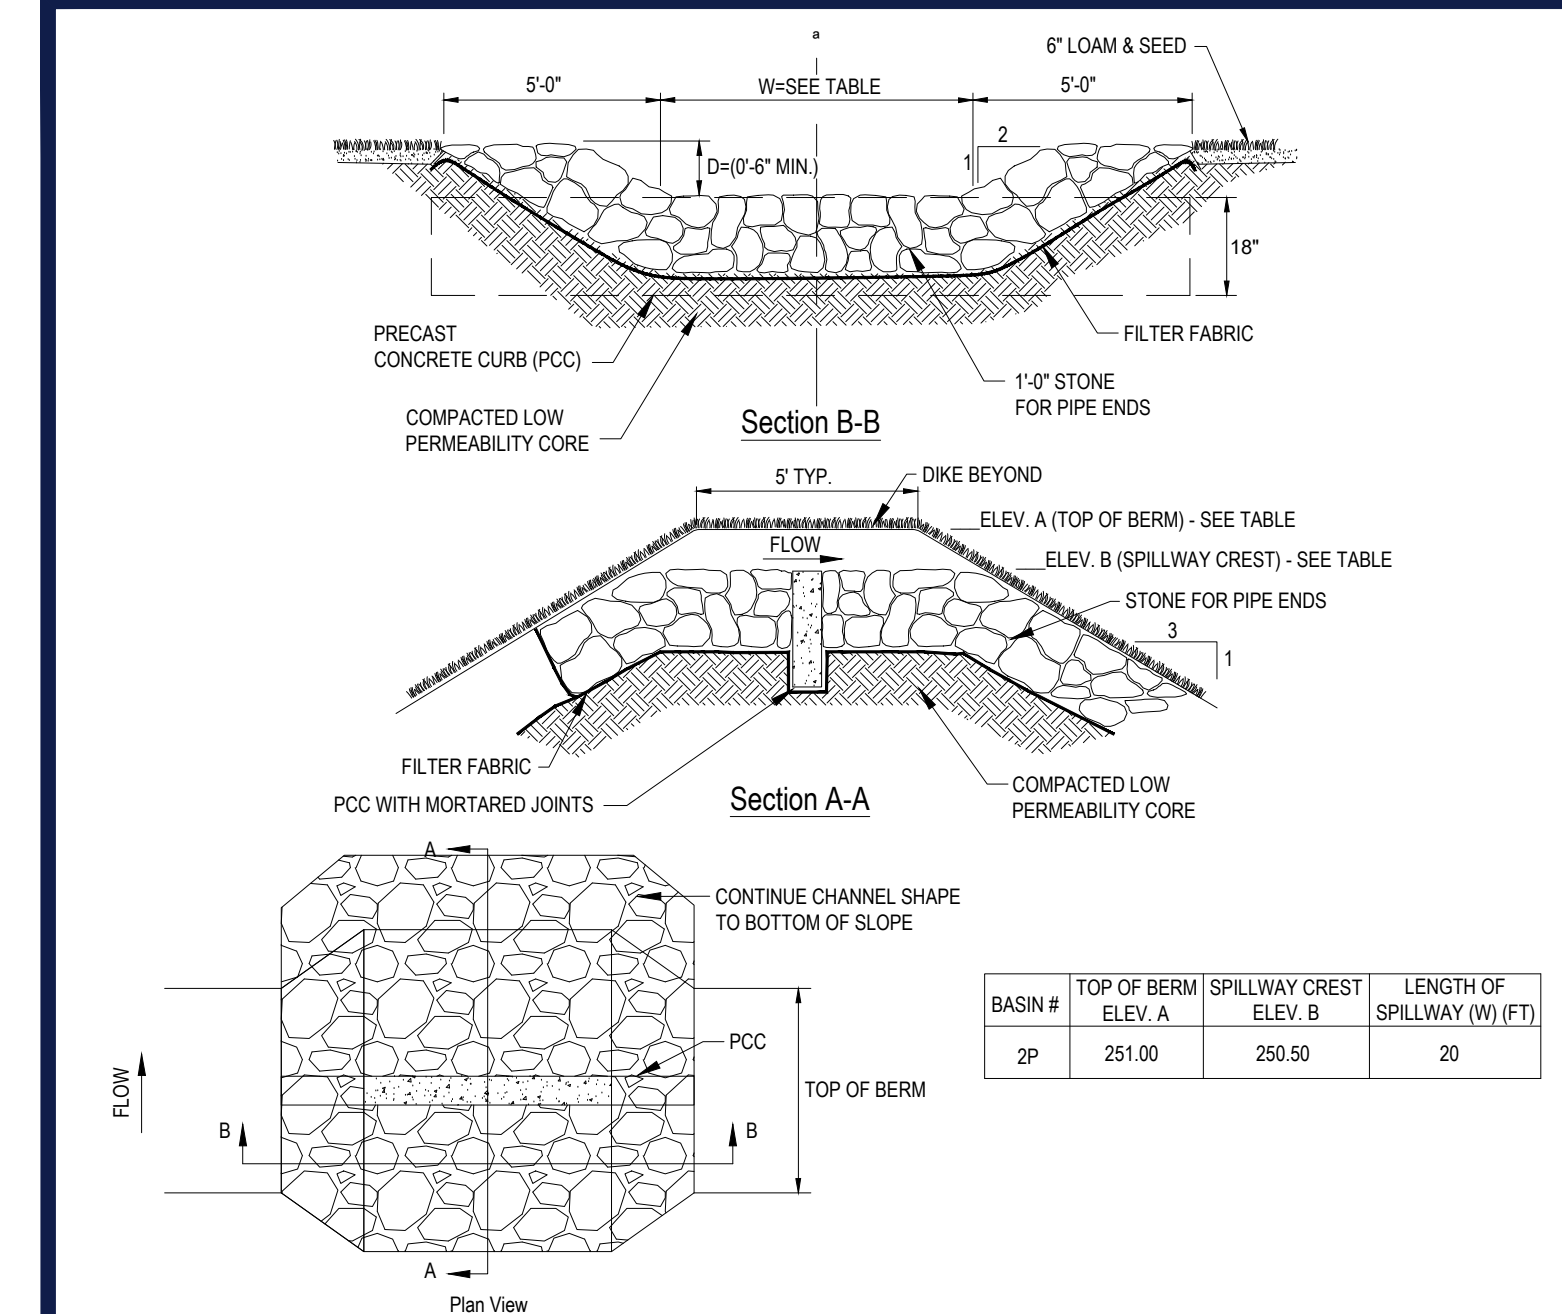


DETENTION BASIN EMERGENCY SPILLWAY

N.T.S.

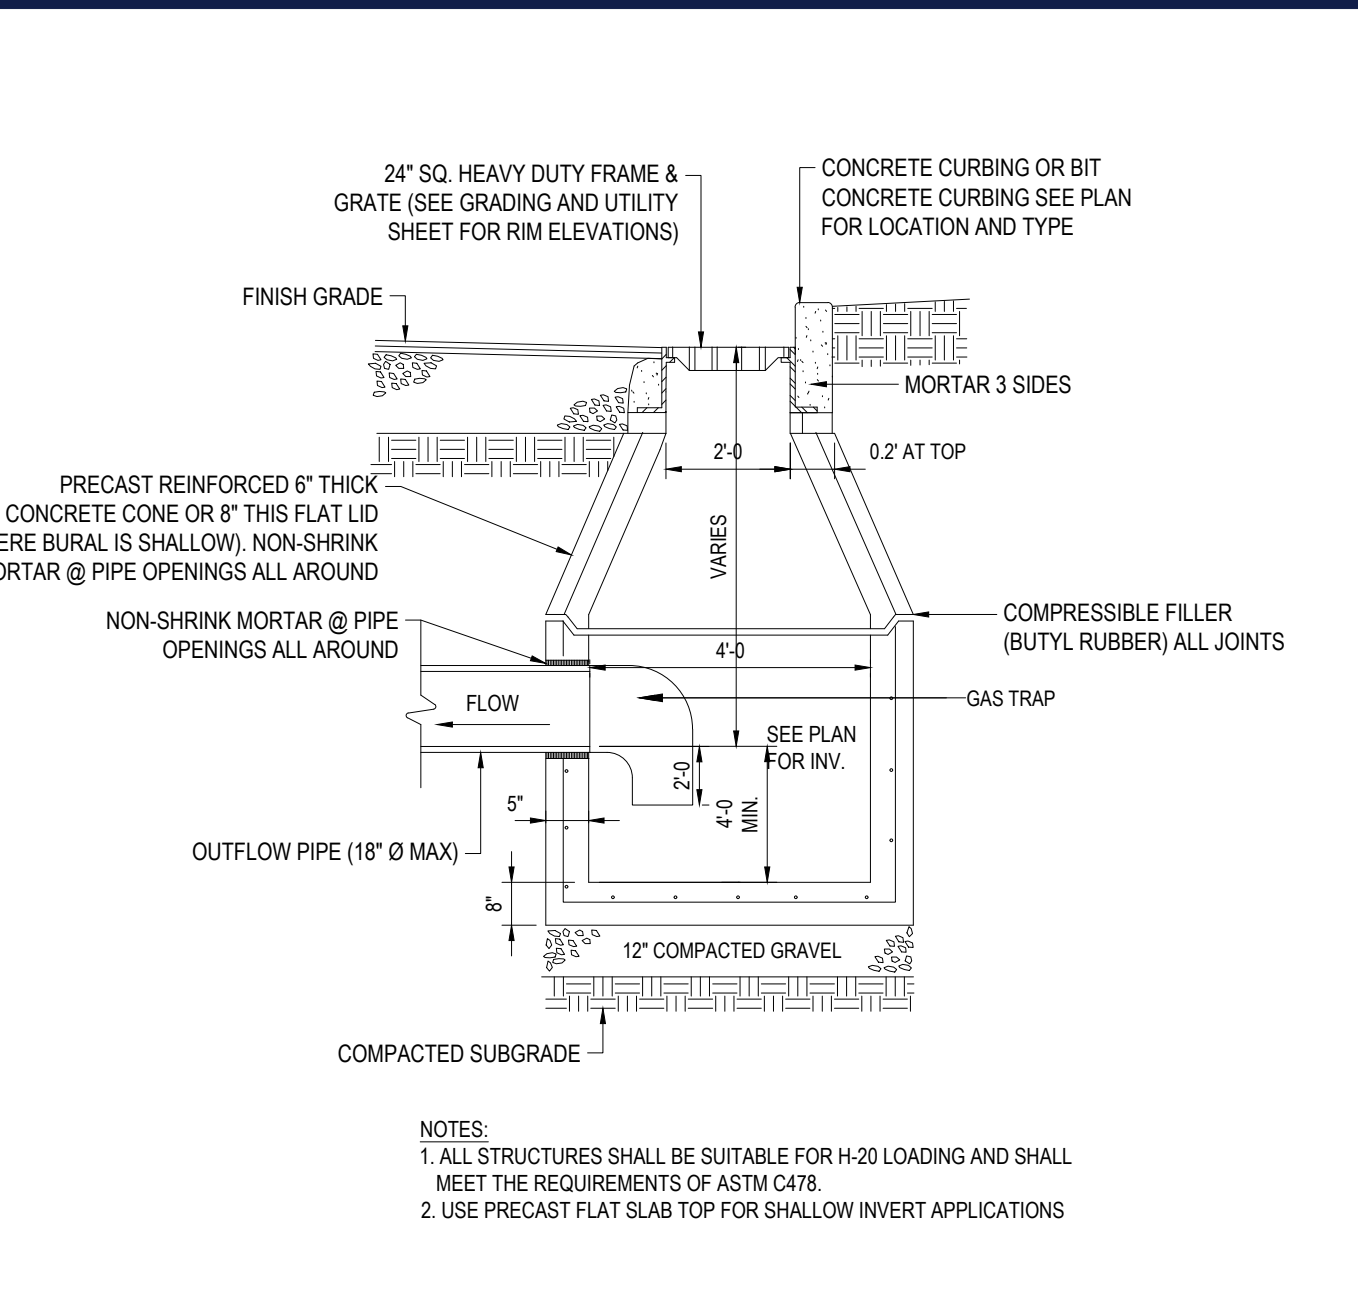


PRECAST CONCRETE DEEP SUMP CATCH BASIN

N.T.S.

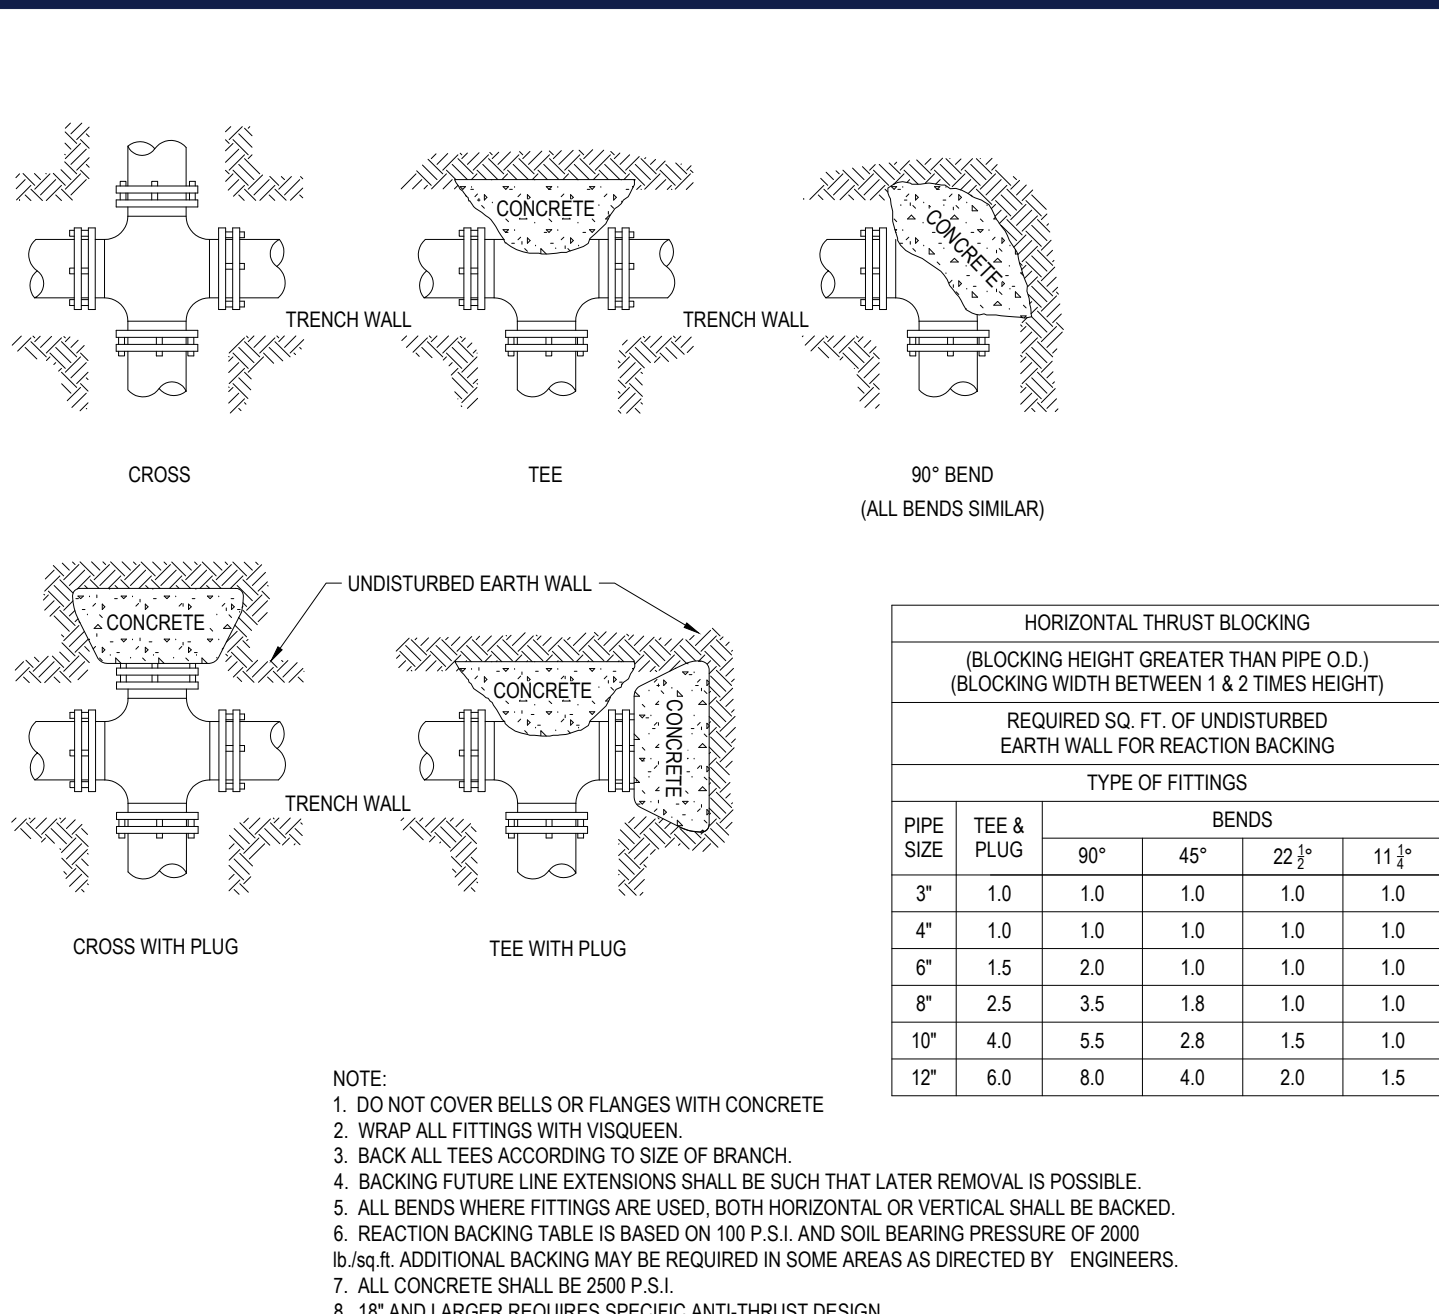


HORIZONTAL THRUST BLOCKING

N.T.S.

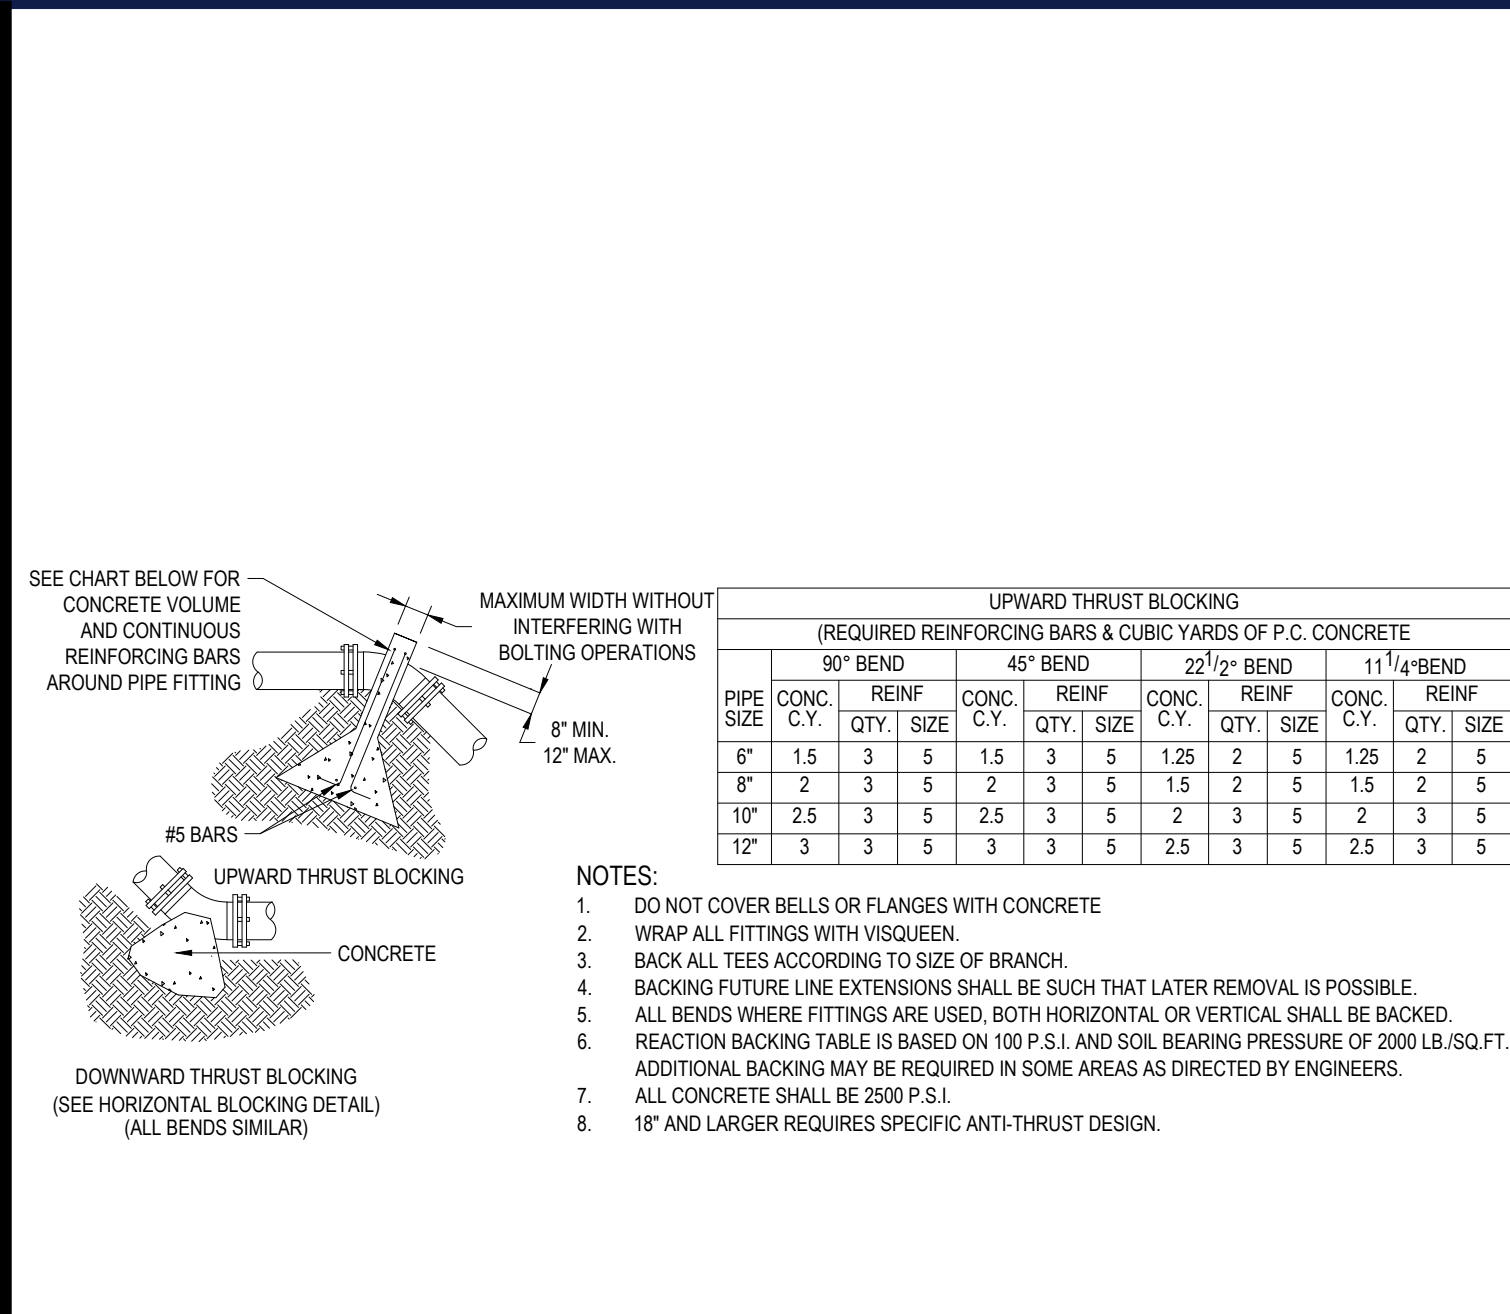


VERTICAL THRUST BLOCKING

N.T.S.

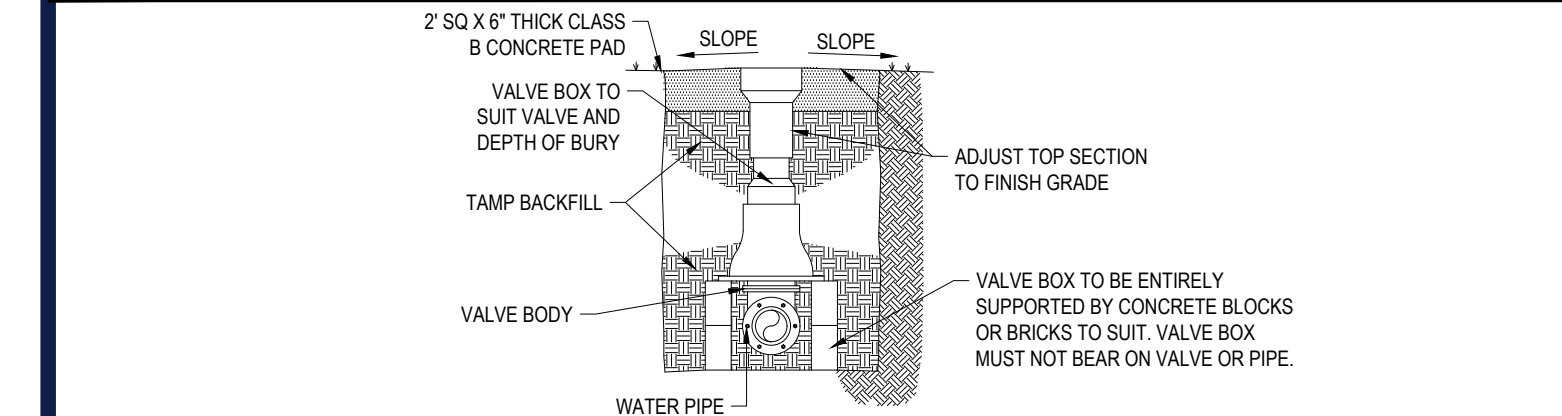


GATE VALVE

N.T.S.

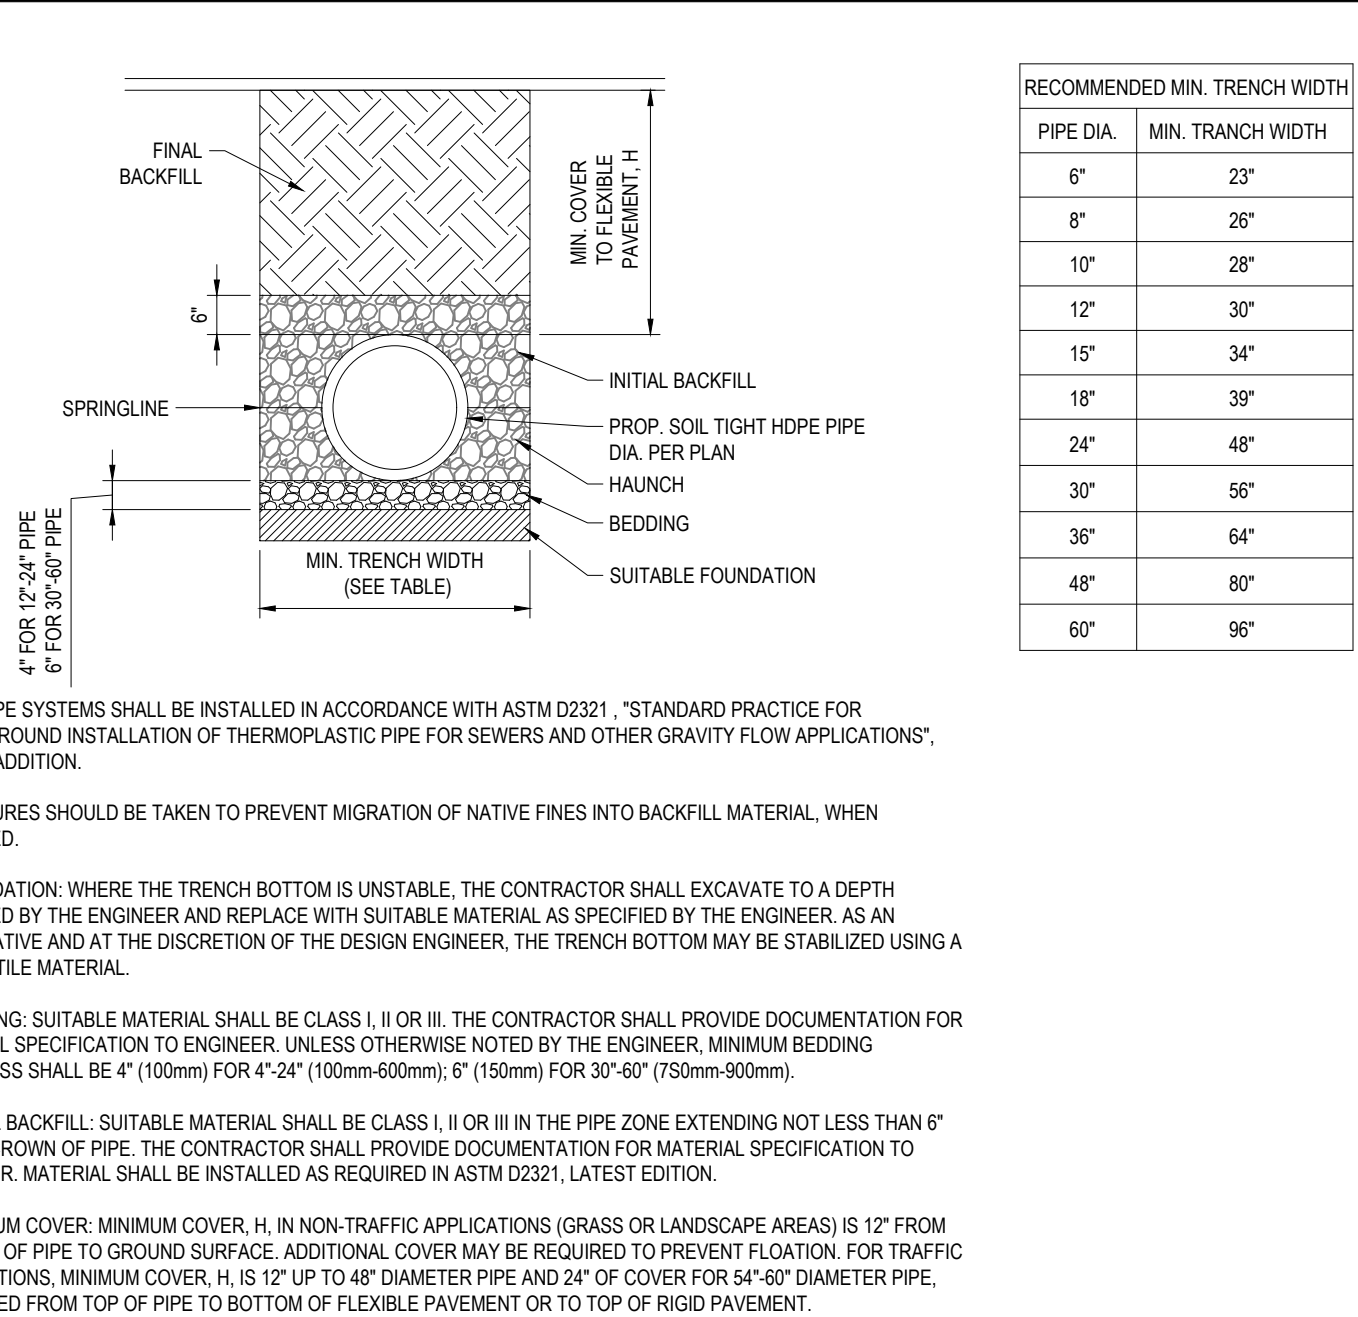


HDPE STORM DRAINAGE TRENCH

N.T.S.

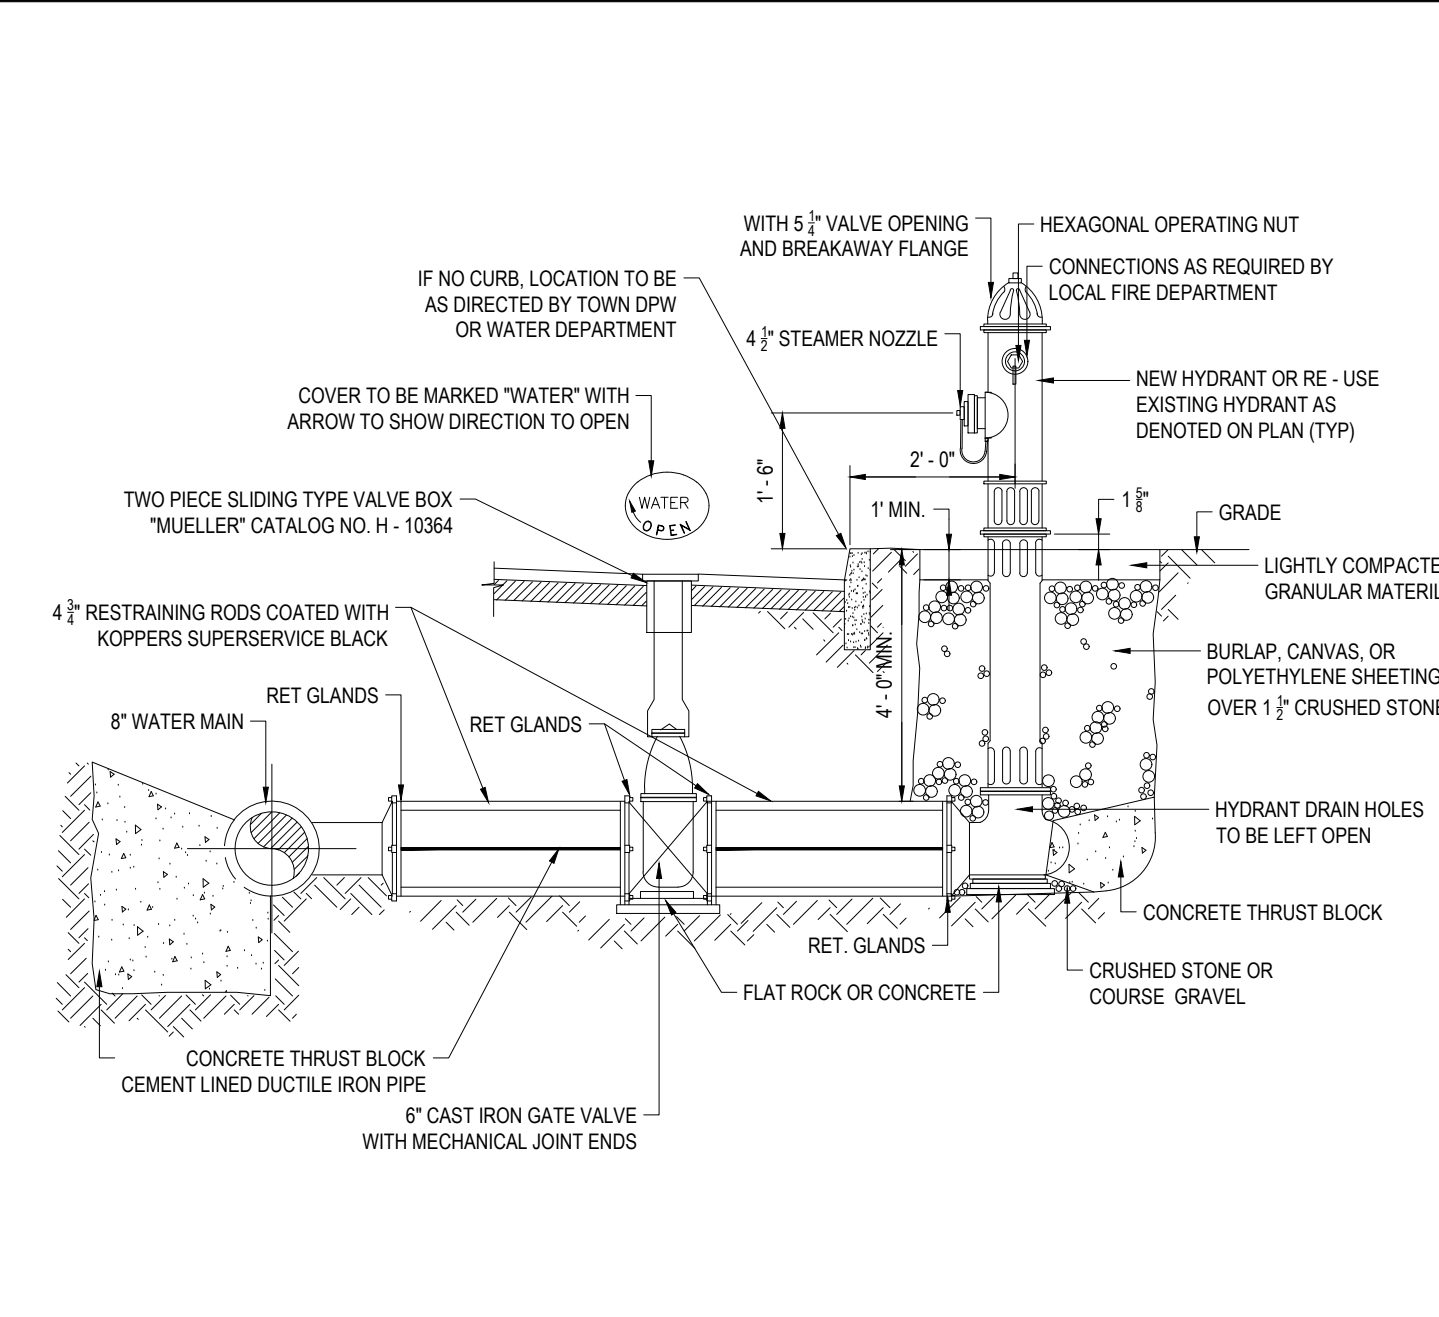


HYDRANT & VALVE INSTALLATION

N.T.S.

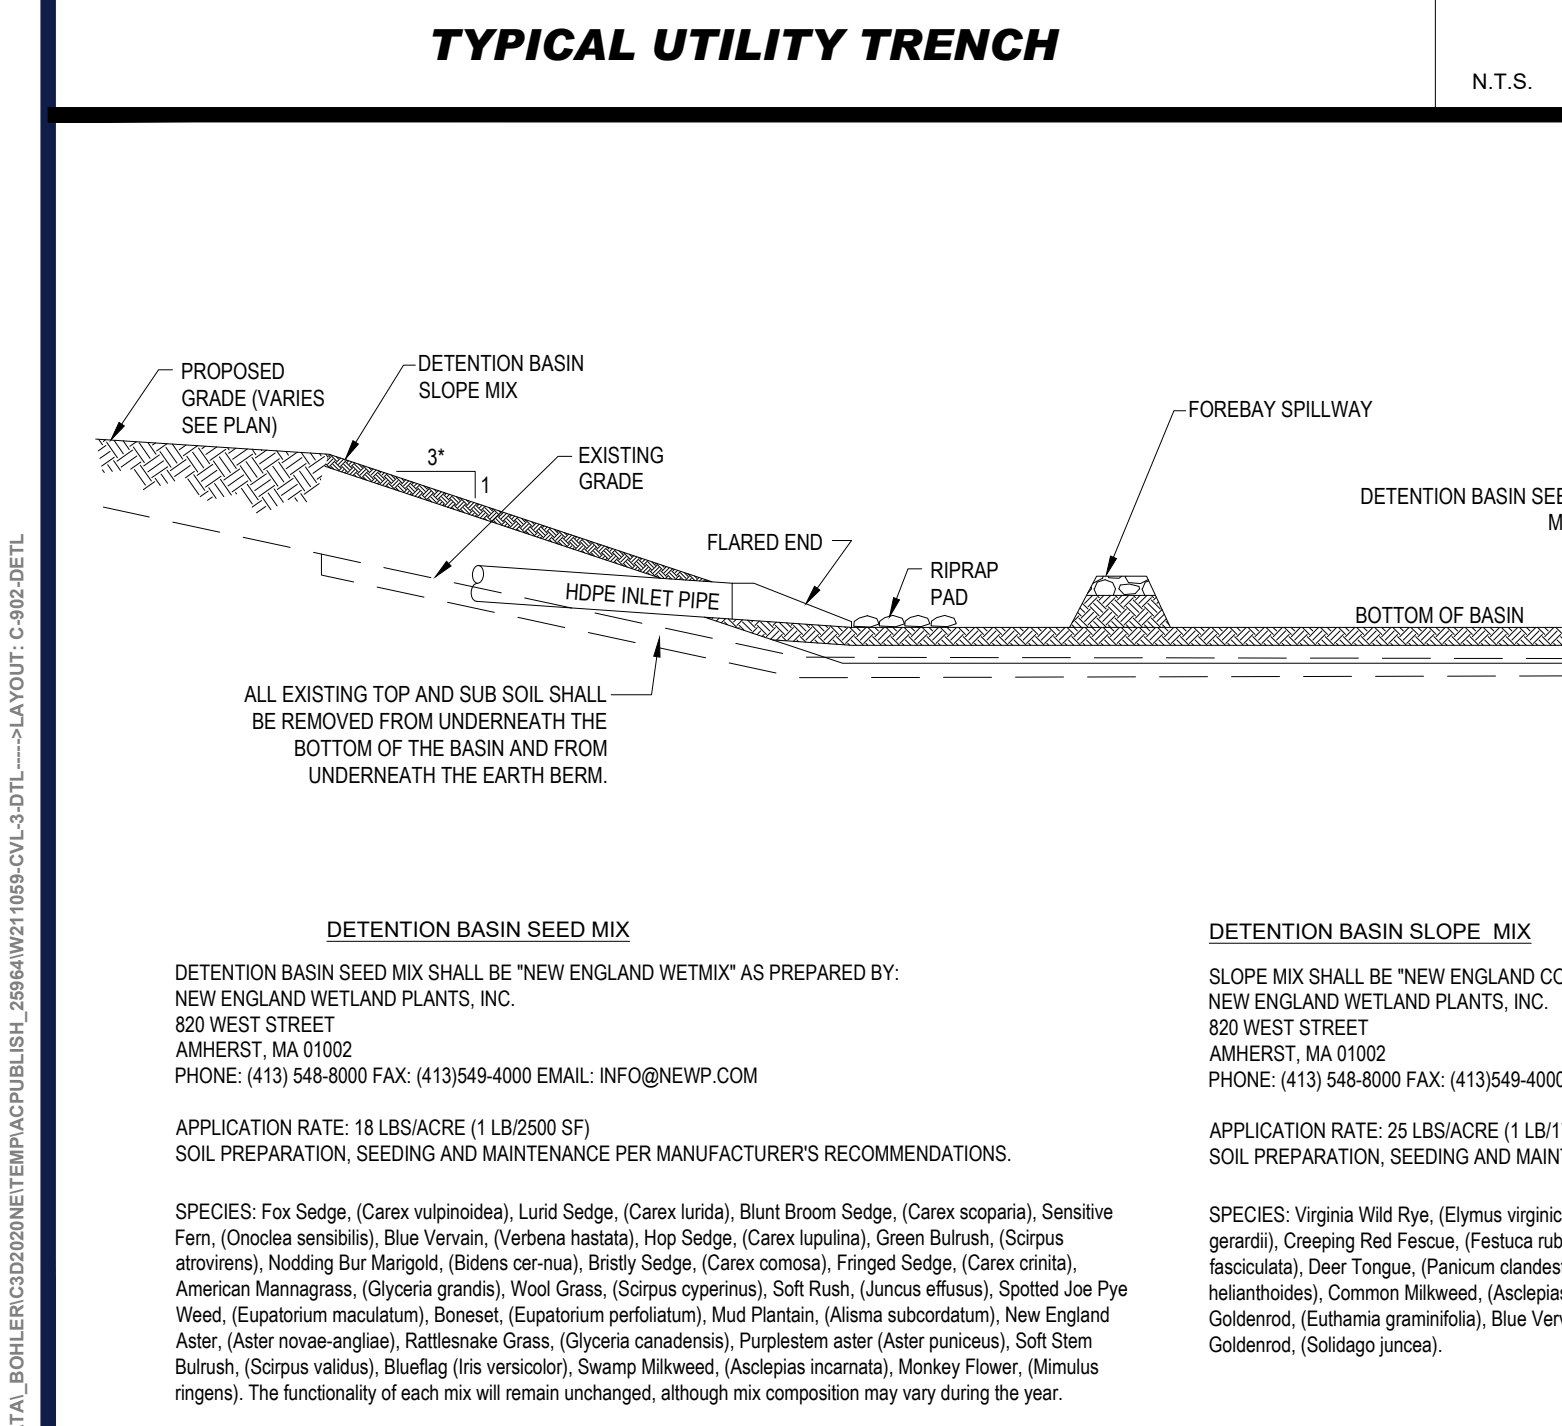


TYPICAL UTILITY TRENCH

N.T.S.

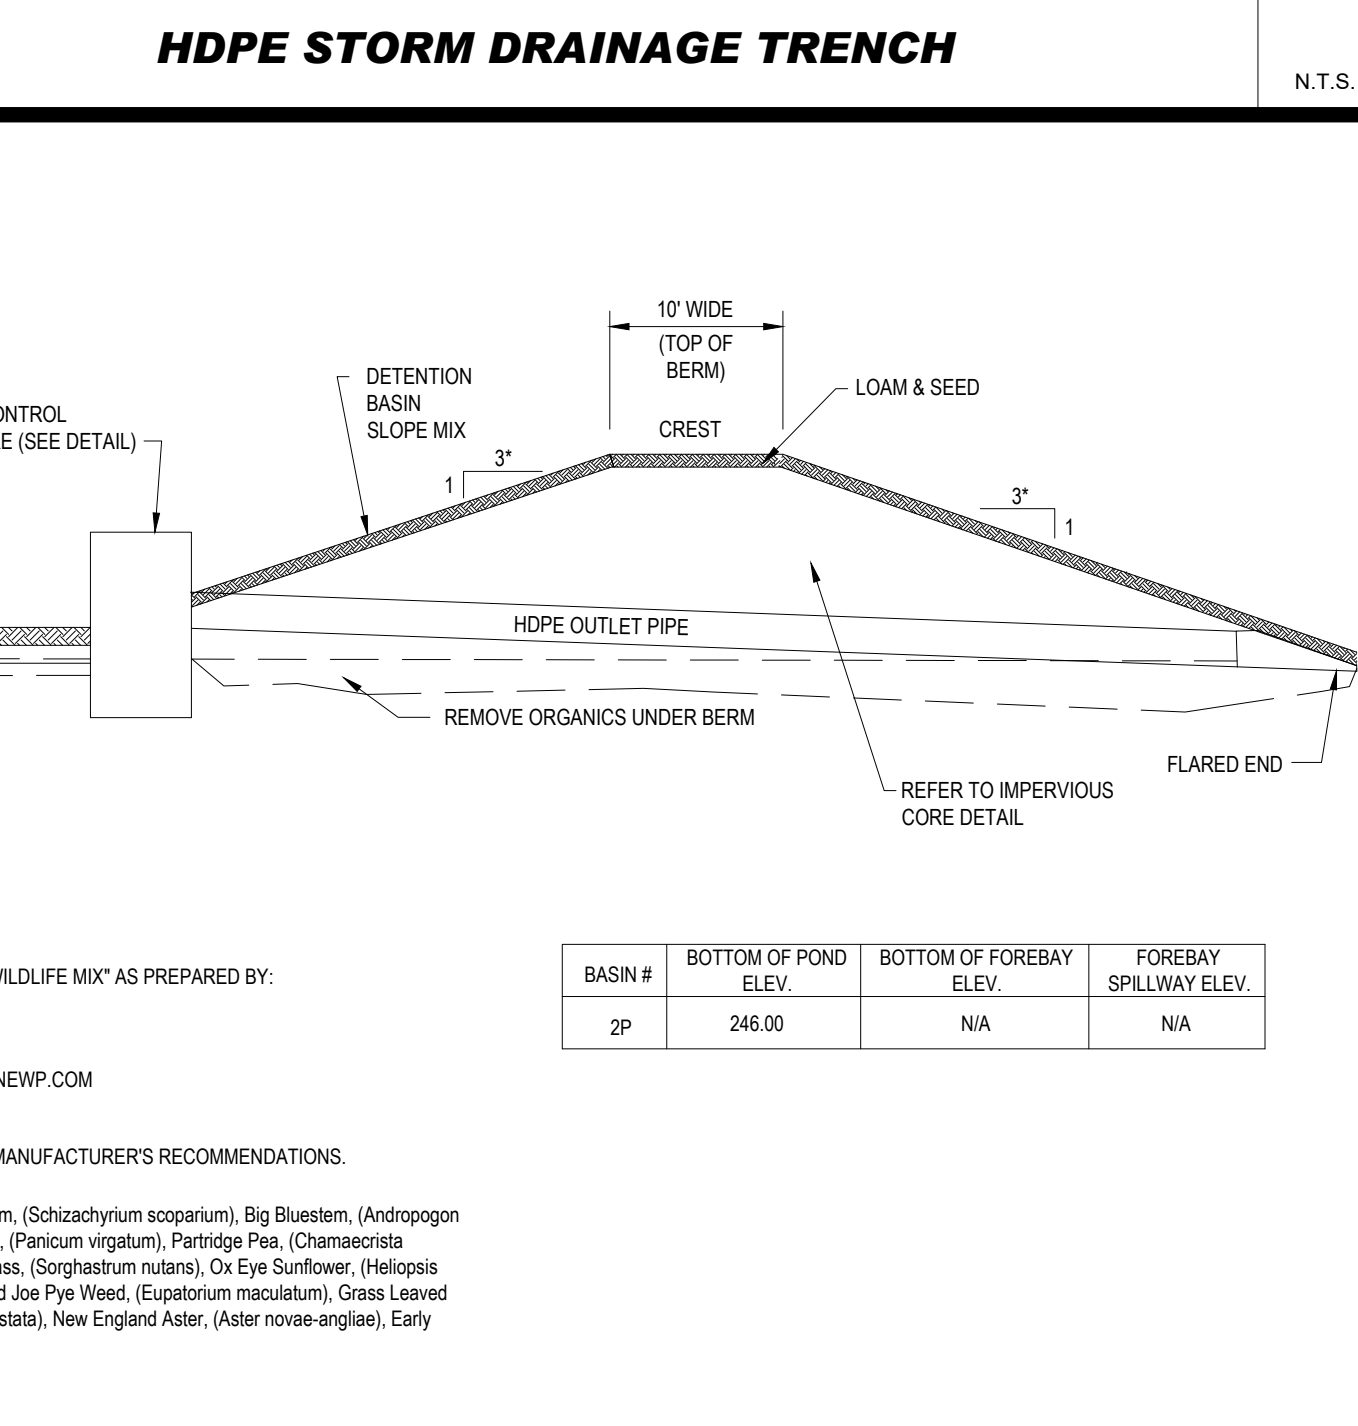


TYPICAL DETENTION POND BASIN

N.T.S.

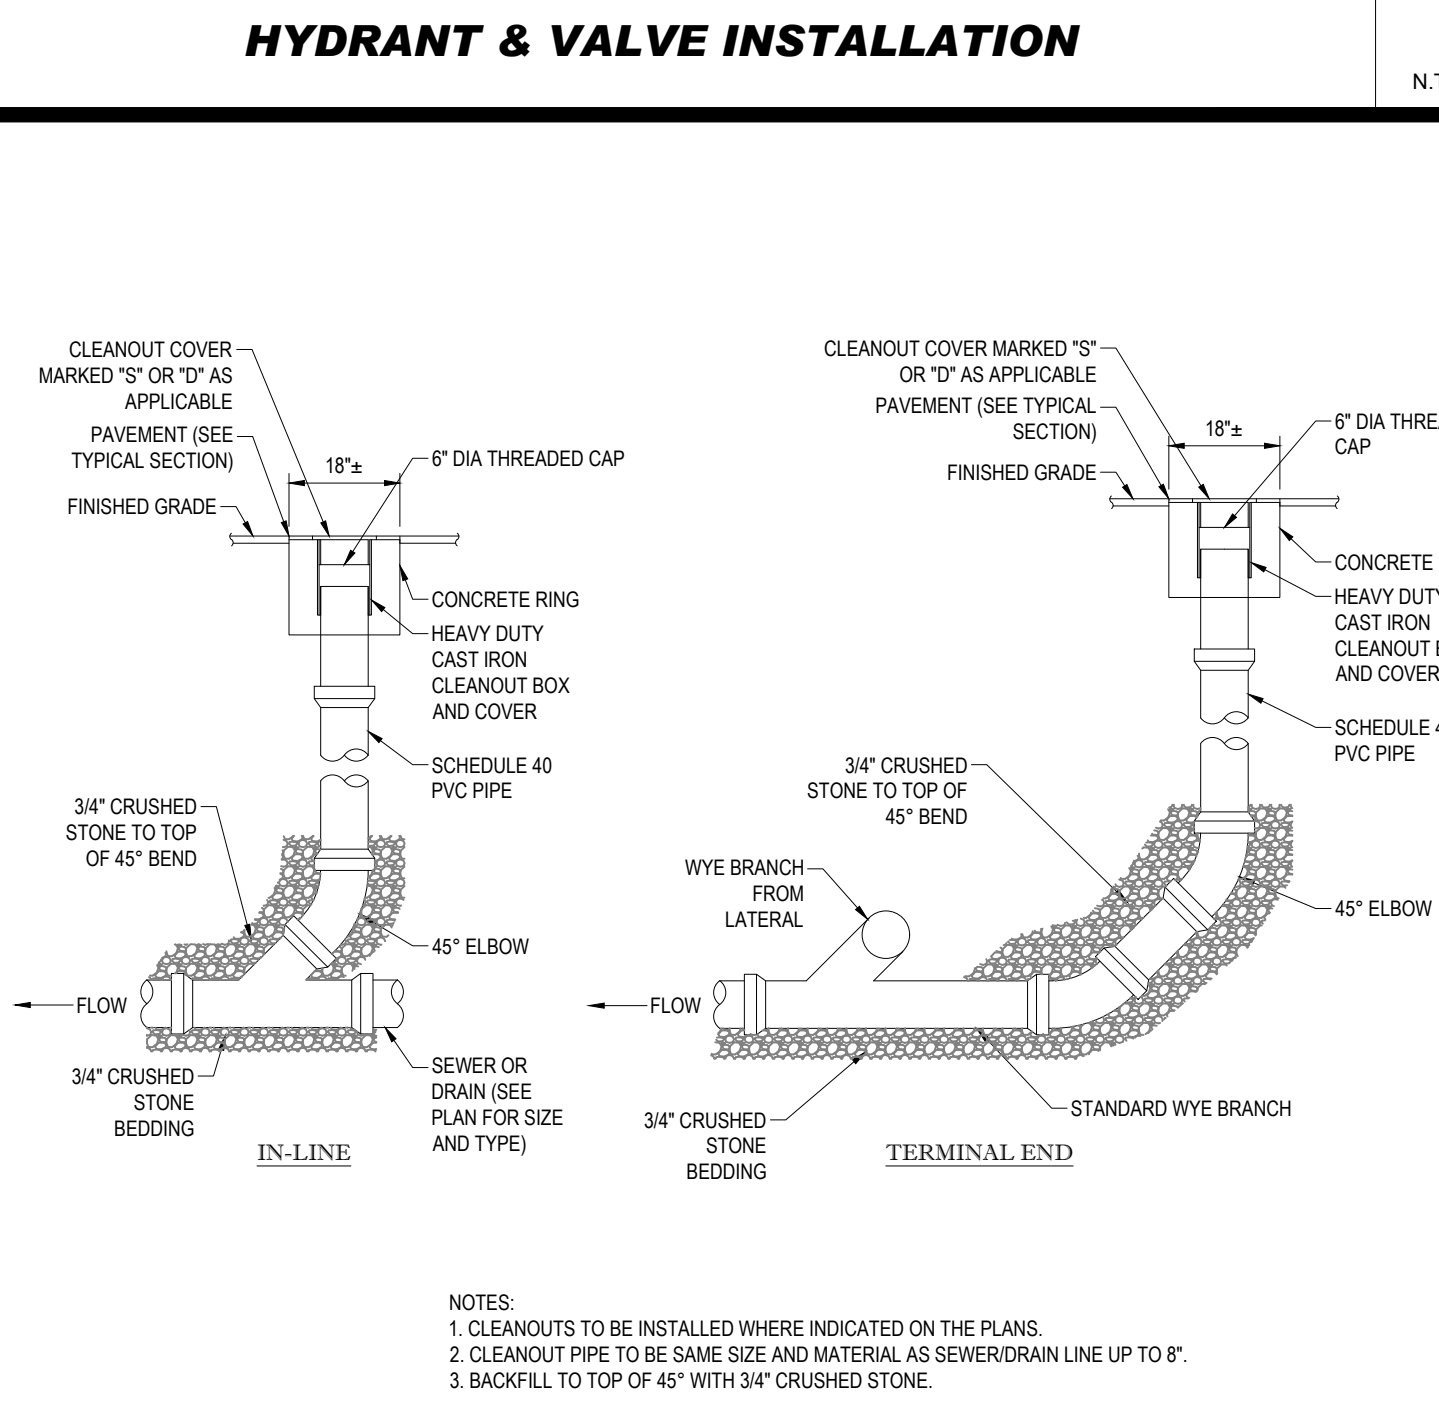

SEWER / DRAIN CLEANOUT

N.T.S.

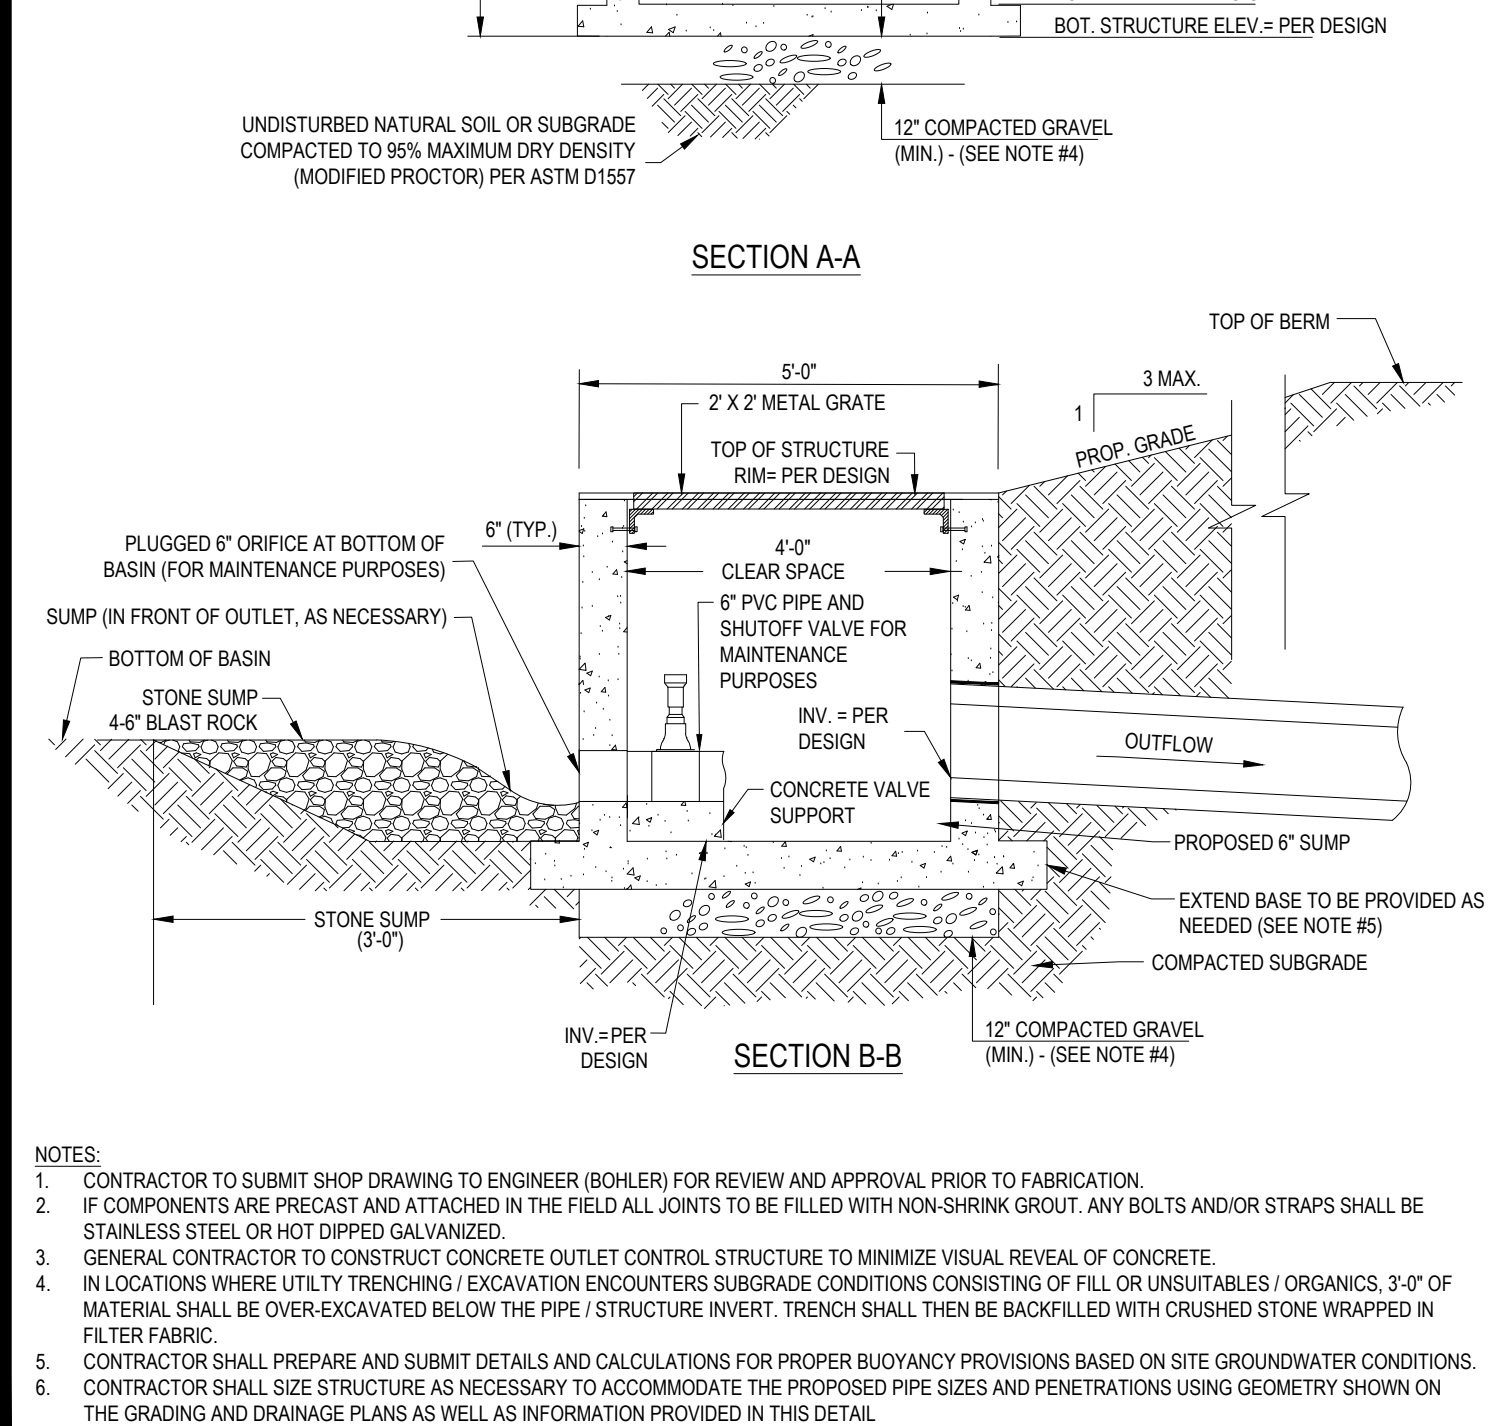

TYPICAL SURFACE BASIN OUTLET CONTROL STRUCTURE DETAIL

N.T.S.

BOHLER
 SITE CIVIL AND CONSULTING ENGINEERING
 PROGRAM MANAGEMENT
 LANDSCAPE ARCHITECTURE
 SUSTAINABLE DESIGN
 PERMITTING SERVICES
 TRANSPORTATION SERVICES

REVISIONS

REV	DATE	COMMENT	DRAWN BY
1	01/31/2022	REV. PER BUILDING AND PEER REVIEW	EGP
2	02/18/2022	SEPTIC DESIGN	BPB
3	04/29/2022	REVISED PER SOUND STUDY REVIEW	CFD
			BPB

Know what's below.
 Call before you dig.
 ALWAYS CALL 811
 It's fast. It's free. It's the law.

PERMIT SET

THIS DRAWING IS INTENDED FOR MUNICIPAL AND/OR AGENCY REVIEW AND APPROVAL. IT IS NOT INTENDED AS A CONSTRUCTION DOCUMENT UNLESS INDICATED OTHERWISE.

PROJECT No.: W211059
 DRAWN BY: CSE
 DATE: 09/01/2021
 CAD ID: W211059-CVL-3-DTL

PROPOSED SITE PLAN DOCUMENTS
 FOR

 PROPOSED NORTH SIDE DEVELOPMENT
 MAP #38, BLOCK #1, LOT #23
 152 DEPOT STREET SOUTH
 TOWN OF BELLINGHAM
 NORFOLK COUNTY,
 MASSACHUSETTS

BOHLER
 352 TURNPIKE ROAD
 SOUTHBOROUGH, MA 01772
 Phone: (508) 480-9900
 www.BohlerEngineering.com

SHEET TITLE:
DETAIL SHEET
 SHEET NUMBER:
C-902
 REVISION 3 - 04/29/2022



N.T.S.




N.T.S.



N.T.S.



N.T.S.

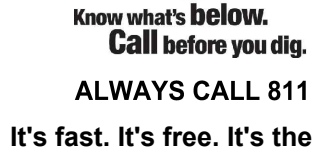[illegible]

PERMIT SET


THIS DRAWING IS INTENDED FOR MUNICIPAL AND/OR AGENCY
REVIEW AND APPROVAL. IT IS NOT INTENDED AS A CONSTRUCTION
DOCUMENT UNLESS INDICATED OTHERWISE.

PROJECT No.:	W211059
DRAWN BY:	CSE
CHECKED BY:	NEM
DATE:	09/01/2021
CAD I.D.:	W211059-CVL-3-DTL

PROJECT:

PROPOSED SITE PLAN DOCUMENTS

FOR

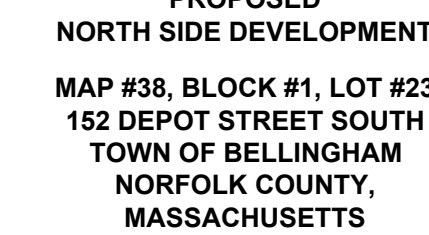

BOHLER//

352 TURNPIKE ROAD
SOUTHBOROUGH, MA 01772
Phone: (508) 480-9900

www.BohlerEngineering.com



DETAIL SHEET

SHEET NUMBER

C-903

REVISION 3 - 04/29/2022



FRAME AND COVER
(DIAMETER VARIES)
N.T.S.


SITE SPECIFIC DATA REQUIREMENTS			
STRUCTURE ID			
WATER QUALITY FLOW RATE (CFS OR L/s)			*
PEAK FLOW RATE (CFS OR L/s)			*
RETURN PERIOD OF PEAK FLOW (YRS)			*
SCREEN APERTURE (2400 OR 4700)			*
PIPE DATA:	I/E	MATERIAL	DIAMETER
INLET PIPE 1	*	*	*
INLET PIPE 2	*	*	*
OUTLET PIPE	*	*	*
RM ELEVATION			*
ANTI-FLOTATION BALLAST		WIDTH	HEIGHT
		*	*
NOTES/SPECIAL REQUIREMENTS:			
* PER ENGINEER OF RECORD			

GENERAL NOTES

1. CONTACT TO PROVIDE ALL MATERIALS UNLESS NOTED OTHERWISE.
2. DIMENSIONS MARKED WITH () ARE REFERENCE DIMENSIONS. ACTUAL DIMENSIONS MAY VARY.
3. FOR FABRICATION DRAWINGS WITH DETAILED STRUCTURE DIMENSIONS AND WEIGHTS, PLEASE CONTACT YOUR CONTECH ENGINEERED SOLUTIONS LOCAL REPRESENTATIVE. www.contechES.com
4. CDS WATER QUALITY STRUCTURE SHALL BE IN ACCORDANCE WITH ALL DESIGN DATA AND INFORMATION CONTAINED IN THIS DRAWING.
5. STRUCTURE SHALL MEET AASHTO HS20 AND CASTINGS SHALL MEET HS20 (AASHTO M 306) LOAD RATING, ASSUMING GROUNDWATER ELEVATION AT, OR BELOW, THE OUTLET PIPE INVERT ELEVATION. ENGINEER OF RECORD TO CONFORM ALL ACTUAL GROUNDWATER ELEVATION.
6. PVC HYDRAULIC SLURR PILE IS PLACED ON SHEET AT BOTTOM OF SCREEN CYCLONE. REMOVE AND REPLACE AS NECESSARY DURING MAINTENANCE CLEANING.

INSTALLATION NOTES

- A. ANY SUB-BASE, BACKFILL DEPTH, AND/OR ANTI-FLOTATION PROVISIONS ARE SITE-SPECIFIC DESIGN CONSIDERATIONS AND SHALL BE SPECIFIED BY ENGINEER OF RECORD.
- B. CONTRACTOR TO PROVIDE EQUIPMENT WITH SUFFICIENT LIFTING AND REACH CAPACITY TO LIFT AND SET THE CDS MANHOLE STRUCTURE (LIFTING CLUTCHES PROVIDED).
- C. CONTRACTOR TO ADD JOINT SEALANT BETWEEN ALL STRUCTURE SECTIONS, AND ASSEMBLE STRUCTURE.
- D. CONTRACTOR TO PROVIDE, INSTALL, AND GROUT PIPES. MATCH PIPE INVERTS WITH ELEVATIONS SHOWN.
- E. CONTRACTOR TO TAKE APPROPRIATE MEASURES TO ASSURE UNIT IS WATER TIGHT, HOLDING WATER TO FLOWLINE INVERT MINIMUM. IT IS SUGGESTED THAT ALL JOINTS BELOW PIPE INVERTS ARE GROUTED.

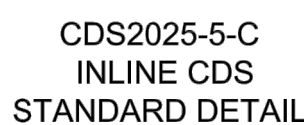

N.T.S.




N.T.S.

LOCATION	D (in.)	X	La (ft.)	W ₂ (ft.)	d (in.)
HW-100	12	3	10	10	6
FES-500	12	3	10	10	6




N.T.S.

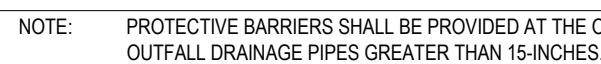

FLARED END SECTION WITH RIP RAP APRON / SCOUR HOLE DETAIL

N.T.S.

SC-740 TECHNICAL SPECIFICATION

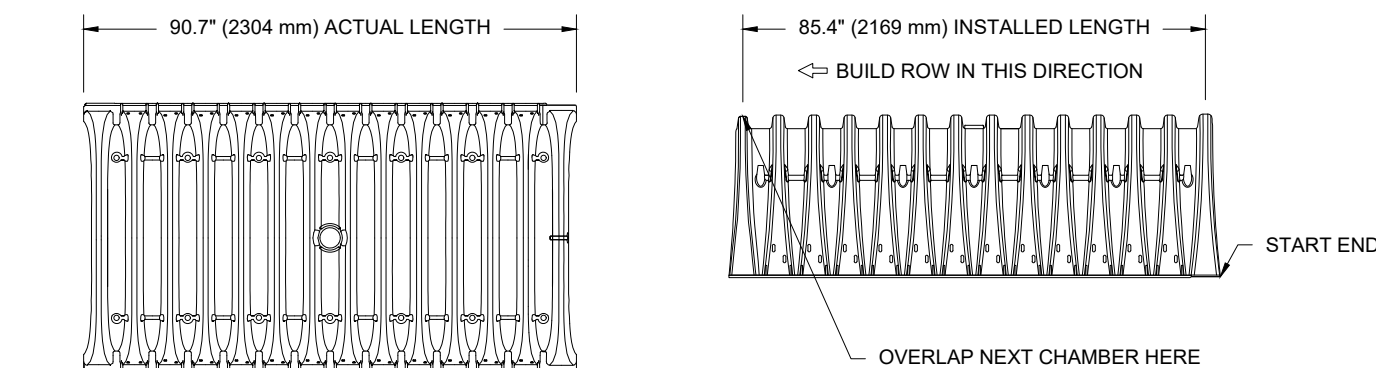

NOMINAL CHAMBER SPECIFICATIONS

SIZE (W X H X INSTALLED LENGTH)	51.0" X 30.0" X 85.4"	(1295 mm X 762 mm X 2169 mm)
CHAMBER STORAGE	45.9 CUBIC FEET	(1.30 m ³)
MINIMUM INSTALLED STORAGE*	74.9 CUBIC FEET	(2.12 m ³)
WEIGHT	75.0 lbs.	(33.6 kg)

*ASSUMES 6" (152 mm) STONE ABOVE, BELOW, AND BETWEEN CHAMBERS

PRE-FAB STUBS AT BOTTOM OF END CAP FOR PART NUMBERS ENDING WITH "B"
PRE-FAB STUBS AT TOP OF END CAP FOR PART NUMBERS ENDING WITH "T"
PRE-CORED END CAPS END WITH "PC"

PART #	STUB	A	B	C
SC740EPE00T / SC740EPE00TPC	6" (150 mm)	10.9' (277 mm)	18.5' (470 mm)	---
SC740EPE00B / SC740EPE00BPC	---	---	---	0.5' (13 mm)
SC740EPE08T / SC740EPE08TPC	8" (200 mm)	12.2' (310 mm)	16.5' (419 mm)	---
SC740EPE08B / SC740EPE08BPC	---	---	---	0.6' (15 mm)
SC740EPE10T / SC740EPE10TPC	10" (250 mm)	13.4' (340 mm)	14.5' (368 mm)	---
SC740EPE10B / SC740EPE10BPC	---	---	---	0.7' (18 mm)
SC740EPE12T / SC740EPE12TPC	12" (300 mm)	14.7' (373 mm)	12.5' (318 mm)	---
SC740EPE12B / SC740EPE12BPC	---	---	---	1.2' (30 mm)
SC740EPE15T / SC740EPE15TPC	15" (375 mm)	18.4' (467 mm)	9.0' (229 mm)	---
SC740EPE15B / SC740EPE15BPC	---	---	---	1.3' (33 mm)
SC740EPE18T / SC740EPE18TPC	18" (450 mm)	19.7' (500 mm)	5.0' (127 mm)	---
SC740EPE18B / SC740EPE18BPC	---	---	---	1.6' (41 mm)
SC740EPE24B	24" (600 mm)	18.5' (470 mm)	---	0.1' (3 mm)

ALL STUBS, EXCEPT FOR THE SC740EPE24B ARE PLACED AT BOTTOM OF END CAP SUCH THAT THE OUTSIDE DIAMETER OF THE STUB IS FLUSH WITH THE BOTTOM OF THE END CAP. FOR ADDITIONAL INFORMATION CONTACT STORMTECH AT 1-888-892-2894.

* FOR THE SC740EPE24B THE 24" (600 mm) STUB LIES BELOW THE BOTTOM OF THE END CAP APPROXIMATELY 1.75" (44 mm). BACKFILL MATERIAL SHOULD BE REMOVED FROM BELOW THE N-12 STUB SO THAT THE FITTING SITS LEVEL.

NOTE: ALL DIMENSIONS ARE NOMINAL


STORMTECH SC-740 TECHNICAL SPECIFICATION

N.T.S.

ACCEPTABLE FILL MATERIALS: STORMTECH SC-740 CHAMBER SYSTEMS

MATERIAL LOCATION	DESCRIPTION	AASHTO MATERIAL CLASSIFICATIONS	COMPACTION / DENSITY REQUIREMENT
D FINAL FILL: FILL MATERIAL FOR LAYER 'D' STARTS FROM THE TOP OF THE 'C' LAYER TO THE BOTTOM OF FLEXIBLE PAVEMENT OR UNPAVED FINISHED GRADE ABOVE. NOTE THAT PAVEMENT SUBBASE MAY BE PART OF THE 'D' LAYER.	ANY SOIL/ROCK MATERIALS, NATIVE SOILS, OR PER ENGINEER'S PLANS. CHECK PLANS FOR PAVEMENT SUBGRADE REQUIREMENTS.	N/A	PREPARE PER SITE DESIGN ENGINEER'S PLANS. PAVED INSTALLATIONS MAY HAVE STRINGENT MATERIAL AND PREPARATION REQUIREMENTS.
C INITIAL FILL: FILL MATERIAL FOR LAYER 'C' STARTS FROM THE TOP OF THE EMBEDMENT STONE ('B' LAYER) TO 18" (450 mm) ABOVE THE TOP OF THE CHAMBER. NOTE THAT PAVEMENT SUBBASE MAY BE A PART OF THE 'C' LAYER.	GRANULAR WELL-GRADED SOIL/AGGREGATE MIXTURES, <35% FINES OR PROCESSED AGGREGATE. MOST PAVEMENT SUBBASE MATERIALS CAN BE USED IN LIEU OF THIS LAYER.	AASHTO M1451 A-1, A-2.4, A-3 OR AASHTO M431 3, 357, 4, 467, 5, 56, 57, 6, 57, 68, 7, 78, 8, 89, 9, 10	BEGIN COMPACTIONS AFTER 12" (300 mm) OF MATERIAL OVER THE CHAMBERS IS REACHED. COMPACT ADDITIONAL LAYERS IN 6" (150 mm) MAX LIFTS TO A MIN. 95% PROCTOR DENSITY FOR WELL GRADED MATERIAL AND 95% RELATIVE DENSITY FOR PROCESSED AGGREGATE MATERIALS. ROLLER GROSS VEHICLE WEIGHT NOT TO EXCEED 12,000 lbs (53 kN). DYNAMIC FORCE NOT TO EXCEED 20,000 lbs (89 kN).
B EMBEDMENT STONE: FILL SURROUNDING THE CHAMBERS FROM THE FOUNDATION STONE ('A' LAYER) TO THE 'C' LAYER ABOVE.	CLEAN, CRUSHED, ANGULAR STONE	AASHTO M431 3, 357, 4, 467, 5, 56, 57	NO COMPACTION REQUIRED.
A FOUNDATION STONE: FILL BELOW CHAMBERS FROM THE SUBGRADE UP TO THE FOOT (BOTTOM) OF THE CHAMBER.	CLEAN, CRUSHED, ANGULAR STONE	AASHTO M431 3, 357, 4, 467, 5, 56, 57	PLATE COMPACT OR ROLL TO ACHIEVE A FLAT SURFACE. ^{2,3}

- PLEASE NOTE:
- THE LISTED AASHTO DESIGNATIONS ARE FOR GRADATIONS ONLY. THE STONE MUST ALSO BE CLEAN, CRUSHED, ANGULAR. FOR EXAMPLE, A SPECIFICATION FOR #4 STONE WOULD STATE: "CLEAN, CRUSHED, ANGULAR NO. 4 (AASHTO M43) STONE".
 - STORMTECH COMPACTION REQUIREMENTS ARE MET FOR 'A' LOCATION MATERIALS WHEN PLACED AND COMPACTED IN 6" (150 mm) (MAX) LIFTS USING TWO FULL COVERAGES WITH A VIBRATORY COMPACTOR.
 - WHERE INFILTRATION SURFACES MAY BE COMPROMISED BY COMPACTION, FOR STANDARD DESIGN LOAD CONDITIONS, A FLAT SURFACE MAY BE ACHIEVED BY RAKING OR DRAGGING WITHOUT COMPACTION EQUIPMENT. FOR SPECIAL LOAD DESIGNS, CONTACT STORMTECH FOR COMPACTION REQUIREMENTS.

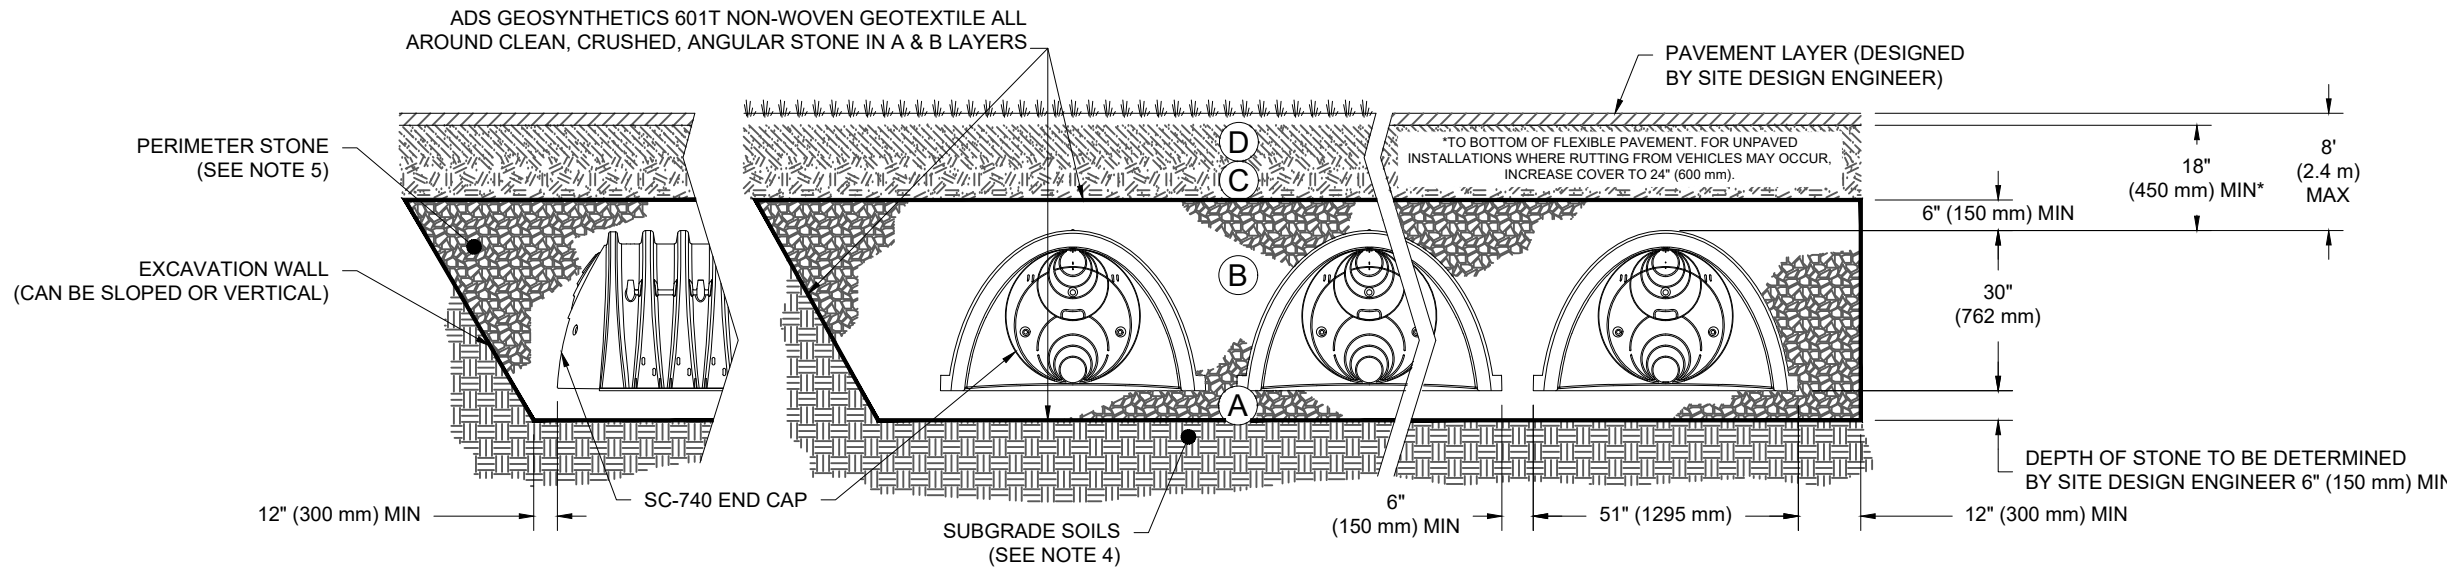

NOTES:

- SC-740 CHAMBERS SHALL CONFORM TO THE REQUIREMENTS OF ASTM F2418 "STANDARD SPECIFICATION FOR POLYPROPYLENE (PP) CORRUGATED WALL STORMWATER COLLECTION CHAMBERS", OR ASTM F2922 "STANDARD SPECIFICATION FOR POLYETHYLENE (PE) CORRUGATED WALL STORMWATER COLLECTION CHAMBERS".
- SC-740 CHAMBERS SHALL BE DESIGNED IN ACCORDANCE WITH ASTM F2787 "STANDARD PRACTICE FOR STRUCTURAL DESIGN OF THERMOPLASTIC CORRUGATED WALL STORMWATER COLLECTION CHAMBERS".
- "ACCEPTABLE FILL MATERIALS" TABLE ABOVE PROVIDES MATERIAL LOCATIONS, DESCRIPTIONS, GRADATIONS, AND COMPACTION REQUIREMENTS FOR FOUNDATION, EMBEDMENT, AND FILL MATERIALS.
- THE SITE DESIGN ENGINEER IS RESPONSIBLE FOR ASSESSING THE BEARING RESISTANCE (ALLOWABLE BEARING CAPACITY) OF THE SUBGRADE SOILS AND THE DEPTH OF FOUNDATION STONE WITH CONSIDERATION FOR THE RANGE OF EXPECTED SOIL MOISTURE CONDITIONS.
- PERIMETER STONE MUST BE EXTENDED HORIZONTALLY TO THE EXCAVATION WALL FOR BOTH VERTICAL AND SLOPED EXCAVATION WALLS.
- ONCE LAYER 'C' IS PLACED, ANY SOIL/MATERIAL CAN BE PLACED IN LAYER 'D' UP TO THE FINISHED GRADE. MOST PAVEMENT SUBBASE SOILS CAN BE USED TO REPLACE THE MATERIAL REQUIREMENTS OF LAYER 'C' OR 'D' AT THE SITE DESIGN ENGINEER'S DISCRETION.

STORMTECH SC-740 STANDARD CROSS SECTION

N.T.S.

INSPECTION & MAINTENANCE

- STEP 1) INSPECT ISOLATOR ROW FOR SEDIMENT
- INSPECTION PORTS (IF PRESENT)
 - REMOVE/OPEN LID ON NYLOPLAST INLINE DRAIN
 - REMOVE AND CLEAN FLEXSTORM FILTER IF INSTALLED
 - USING A FLASHLIGHT AND STADIA ROD, MEASURE DEPTH OF SEDIMENT AND RECORD ON MAINTENANCE LOG
 - LOWER A CAMERA INTO ISOLATOR ROW FOR VISUAL INSPECTION OF SEDIMENT LEVELS (OPTIONAL)
 - IF SEDIMENT IS AT, OR ABOVE, 3" (80 mm) PROCEED TO STEP 2. IF NOT, PROCEED TO STEP 3.
- B. ALL ISOLATOR ROWS
- REMOVE COVER FROM STRUCTURE AT UPSTREAM END OF ISOLATOR ROW
 - USING A FLASHLIGHT, INSPECT DOWN THE ISOLATOR ROW THROUGH OUTLET PIPE
 - MIRRORS ON POLES OR CAMERAS MAY BE USED TO AVOID A CONFINED SPACE ENTRY
 - FOLLOW OSHA REGULATIONS FOR CONFINED SPACE ENTRY IF ENTERING MANHOLE
 - IF SEDIMENT IS AT, OR ABOVE, 3" (80 mm) PROCEED TO STEP 2. IF NOT, PROCEED TO STEP 3.
- STEP 2) CLEAN OUT ISOLATOR ROW USING THE JETVAC PROCESS
- A FIXED CULVERT CLEANING NOZZLE WITH REAR FACING SPREAD OF 45" (1.1 m) OR MORE IS PREFERRED
 - APPLY MULTIPLE PASSES OF JETVAC UNTIL BACKFLUSH WATER IS CLEAN
 - VACUUM STRUCTURE SUMP AS REQUIRED
- STEP 3) REPLACE ALL COVERS, GRATES, FILTERS, AND LIDS; RECORD OBSERVATIONS AND ACTIONS.
- STEP 4) INSPECT AND CLEAN BASINS AND MANHOLES UPSTREAM OF THE STORMTECH SYSTEM.

NOTES


- INSPECT EVERY 6 MONTHS DURING THE FIRST YEAR OF OPERATION, ADJUST THE INSPECTION INTERVAL BASED ON PREVIOUS OBSERVATIONS OF SEDIMENT ACCUMULATION AND HIGH WATER ELEVATIONS.
- CONDUCT JETTING AND VACTORING ANNUALLY OR WHEN INSPECTION SHOWS THAT MAINTENANCE IS NECESSARY.

STORMTECH SC-740 ISOLATOR ROW DETAIL

N.T.S.

STORMTECH SC-740
6" INSPECTION PORT DETAIL

N.T.S.

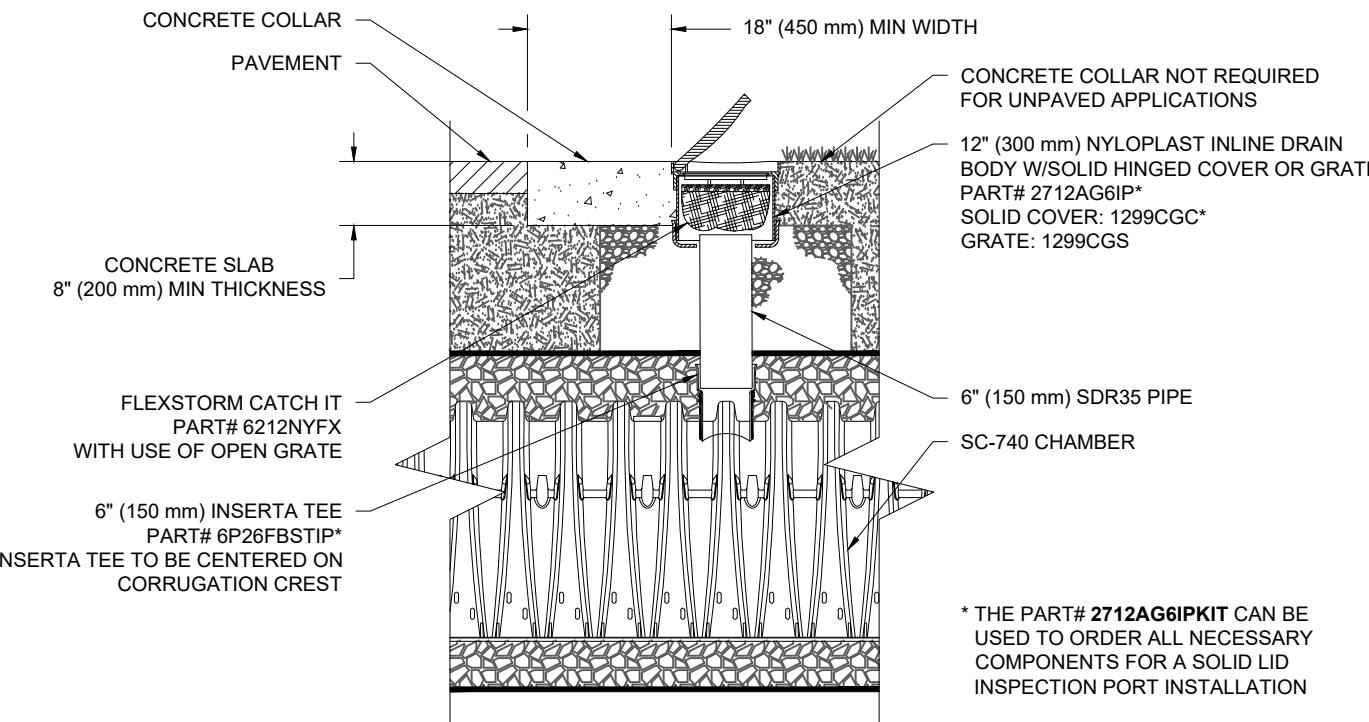

BOHLER

SITE CIVIL AND CONSULTING ENGINEERING
LANDSCAPE ARCHITECTURE
SUSTAINABLE DESIGN
PERMITTING SERVICES
TRANSPORTATION SERVICES

REVISIONS

REV	DATE	COMMENT	DRAWN BY
1	01/31/2022	REV. PER BUILDING AND PEER REVIEW	EGP
2	02/18/2022	SEPTIC DESIGN	EGP
3	04/29/2022	REVISED PER SOUND STUDY REVIEW	CFD



Know what's below.
Call before you dig.
ALWAYS CALL 811
It's fast. It's free. It's the law.

PERMIT SET

THIS DRAWING IS INTENDED FOR MUNICIPAL AND/OR AGENCY REVIEW AND APPROVAL. IT IS NOT INTENDED AS A CONSTRUCTION DOCUMENT UNLESS INDICATED OTHERWISE.

PROJECT No.: W211059
DRAWN BY: CSE
CHECKED BY: NEM
DATE: 09/10/2021
CAD ID: W211059-CVL-3-DTL

PROJECT:

PROPOSED SITE
PLAN DOCUMENTS

FOR



PROPOSED
NORTH SIDE DEVELOPMENT
MAP #38, BLOCK #1, LOT #23
152 DEPOT STREET SOUTH
TOWN OF BELLINGHAM
NORFOLK COUNTY,
MASSACHUSETTS

BOHLER

352 TURNPIKE ROAD
SOUTHBOROUGH, MA 01772
Phone: (508) 480-9900

www.BohlerEngineering.com



SHEET TITLE:

DETAIL
SHEET

SHEET NUMBER:

C-904

REVISION 3 - 04/29/2022


CONTROL POINT ASSOCIATES, INC. ALL RIGHTS RESERVED. NO PART OF THIS DOCUMENT MAY BE REPRODUCED OR TRANSMITTED IN ANY FORM OR BY ANY MEANS, ELECTRONIC OR MECHANICAL, WITHOUT THE WRITTEN PERMISSION OF CONTROL POINT ASSOCIATES, INC. IS PROHIBITED.



THE COMMONWEALTH OF MASSACHUSETTS REQUIRES NOTIFICATION BY EXCAVATORS, DESIGNERS, OR ANY PERSON PREPARING TO DISTURB THE EARTH'S SURFACE ANYWHERE IN THE COMMONWEALTH.

SEE SHEET 4

124	EXISTING CONTOUR	UP	UTILITY POLE
125	EXISTING SPOT ELEVATION	UPLP	UTILITY POLE/LIGHT POLE
X 123.45	EXISTING TOP OF CURB ELEVATION	GW	GUY WIRE
X TC 123.45	EXISTING GUTTER ELEVATION	SL	STREET LIGHT
X G 122.85	HYDRANT	MW	MONITORING WELL
W	WATER VALVE	AL	AREA LIGHT
WV	UNKNOWN VALVE	S	SIGN
WV	GAS VALVE	MR	METAL GUIDE RAIL
OH	OVERHEAD WIRES	P	POST
G	APPROX. LOC. UNDERGROUND GAS LINE	CLF	CHAIN LINK FENCE
EDP	EDGE OF PAVEMENT	EC	EDGE OF CONCRETE
LSA	LANDSCAPED AREA		

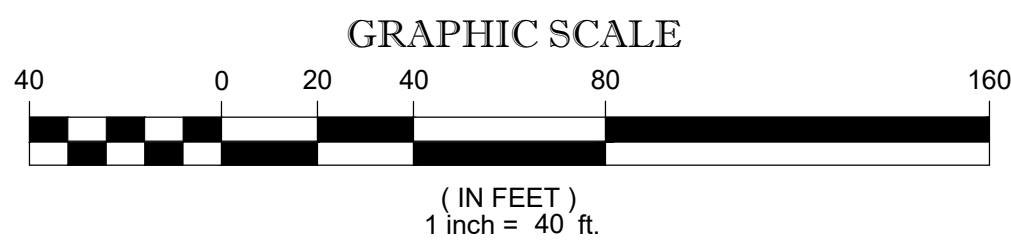

3	UPDATED PER ADDITIONAL WETLAND FLAGS & GAS MARKERS	J.D.O.	R.J.K.	G.L.H.	8-20-2021
2	REVISED TREE LINE & ADDED GAS EASEMENT	-	ELOC	G.L.H.	7-29-2021
1	GAS MARKERS ADDED	-	R.J.K.	G.L.H.	7-15-2021
No.	DESCRIPTION OF REVISION	FIELD CREW	DRAWN	APPROVED	DATE

THIS SURVEY IS CERTIFIED TO:
20/20 ACQUISITIONS CORP
CHICAGO TITLE INSURANCE COMPANY
2020 INDUSTRIAL LLC

THIS IS TO CERTIFY THAT THIS MAP OR PLAT AND THE SURVEY ON WHICH IT WAS BASED WERE MADE IN ACCORDANCE WITH THE '2016 MINIMUM STANDARD DETAIL REQUIREMENTS FOR ALTA/NSPS LAND TITLE SURVEYS', JOINTLY ESTABLISHED AND ADOPTED BY ALTA AND NSPS, AND INCLUDES ITEMS 2, 3, 4, 5, 7, 8, 9, 11, 13, 14, 16 & 17 OF TABLE A THEREOF. THE FIELDWORK WAS COMPLETED ON MAY 17, 2021.

NOT A VALID ORIGINAL DOCUMENT UNLESS EMBOSSED WITH RAISED IMPRESSION OR STAMPED WITH A BLUE INK SEAL.





GERRY L. HOLDRIGHT, PLS
MASSACHUSETTS PROFESSIONAL LAND SURVEYOR #42211

8-20-2021
DATE


FIELD DATE 5-2-2021 5-17-2021	ALTA/NSPS LAND TITLE SURVEY 20/20 ACQUISITIONS CORP 0 DEPOT STREET LOT 23, BLOCK 1, MAP 38 TOWN BELLINGHAM, NORFOLK COUNTY COMMONWEALTH OF MASSACHUSETTS
FIELD BOOK NO. 21-4 MA 21-3 MA	
FIELD BOOK PG. 21 47-57, 77	
FIELD CREW J.S.A. J.D.O.	CONTROL POINT ASSOCIATES, INC. ALBANY, NY 518-217-5010 HAUPPAUGE, NY 631-580-2645 MANHATTAN, NY 646-780-0411 SOUTH BOROUGHS, MA 01772 508.948.3000 - 508.948.3003 FAX
DRAWN: B.A.L.	
REVIEWED: G.L.H.	
APPROVED: G.L.H.	
DATE 6-7-2021	
SCALE 1" = 40'	
FILE NO. 03-210031	
DWG. NO. 2 OF 11	



SEE SHEET 3

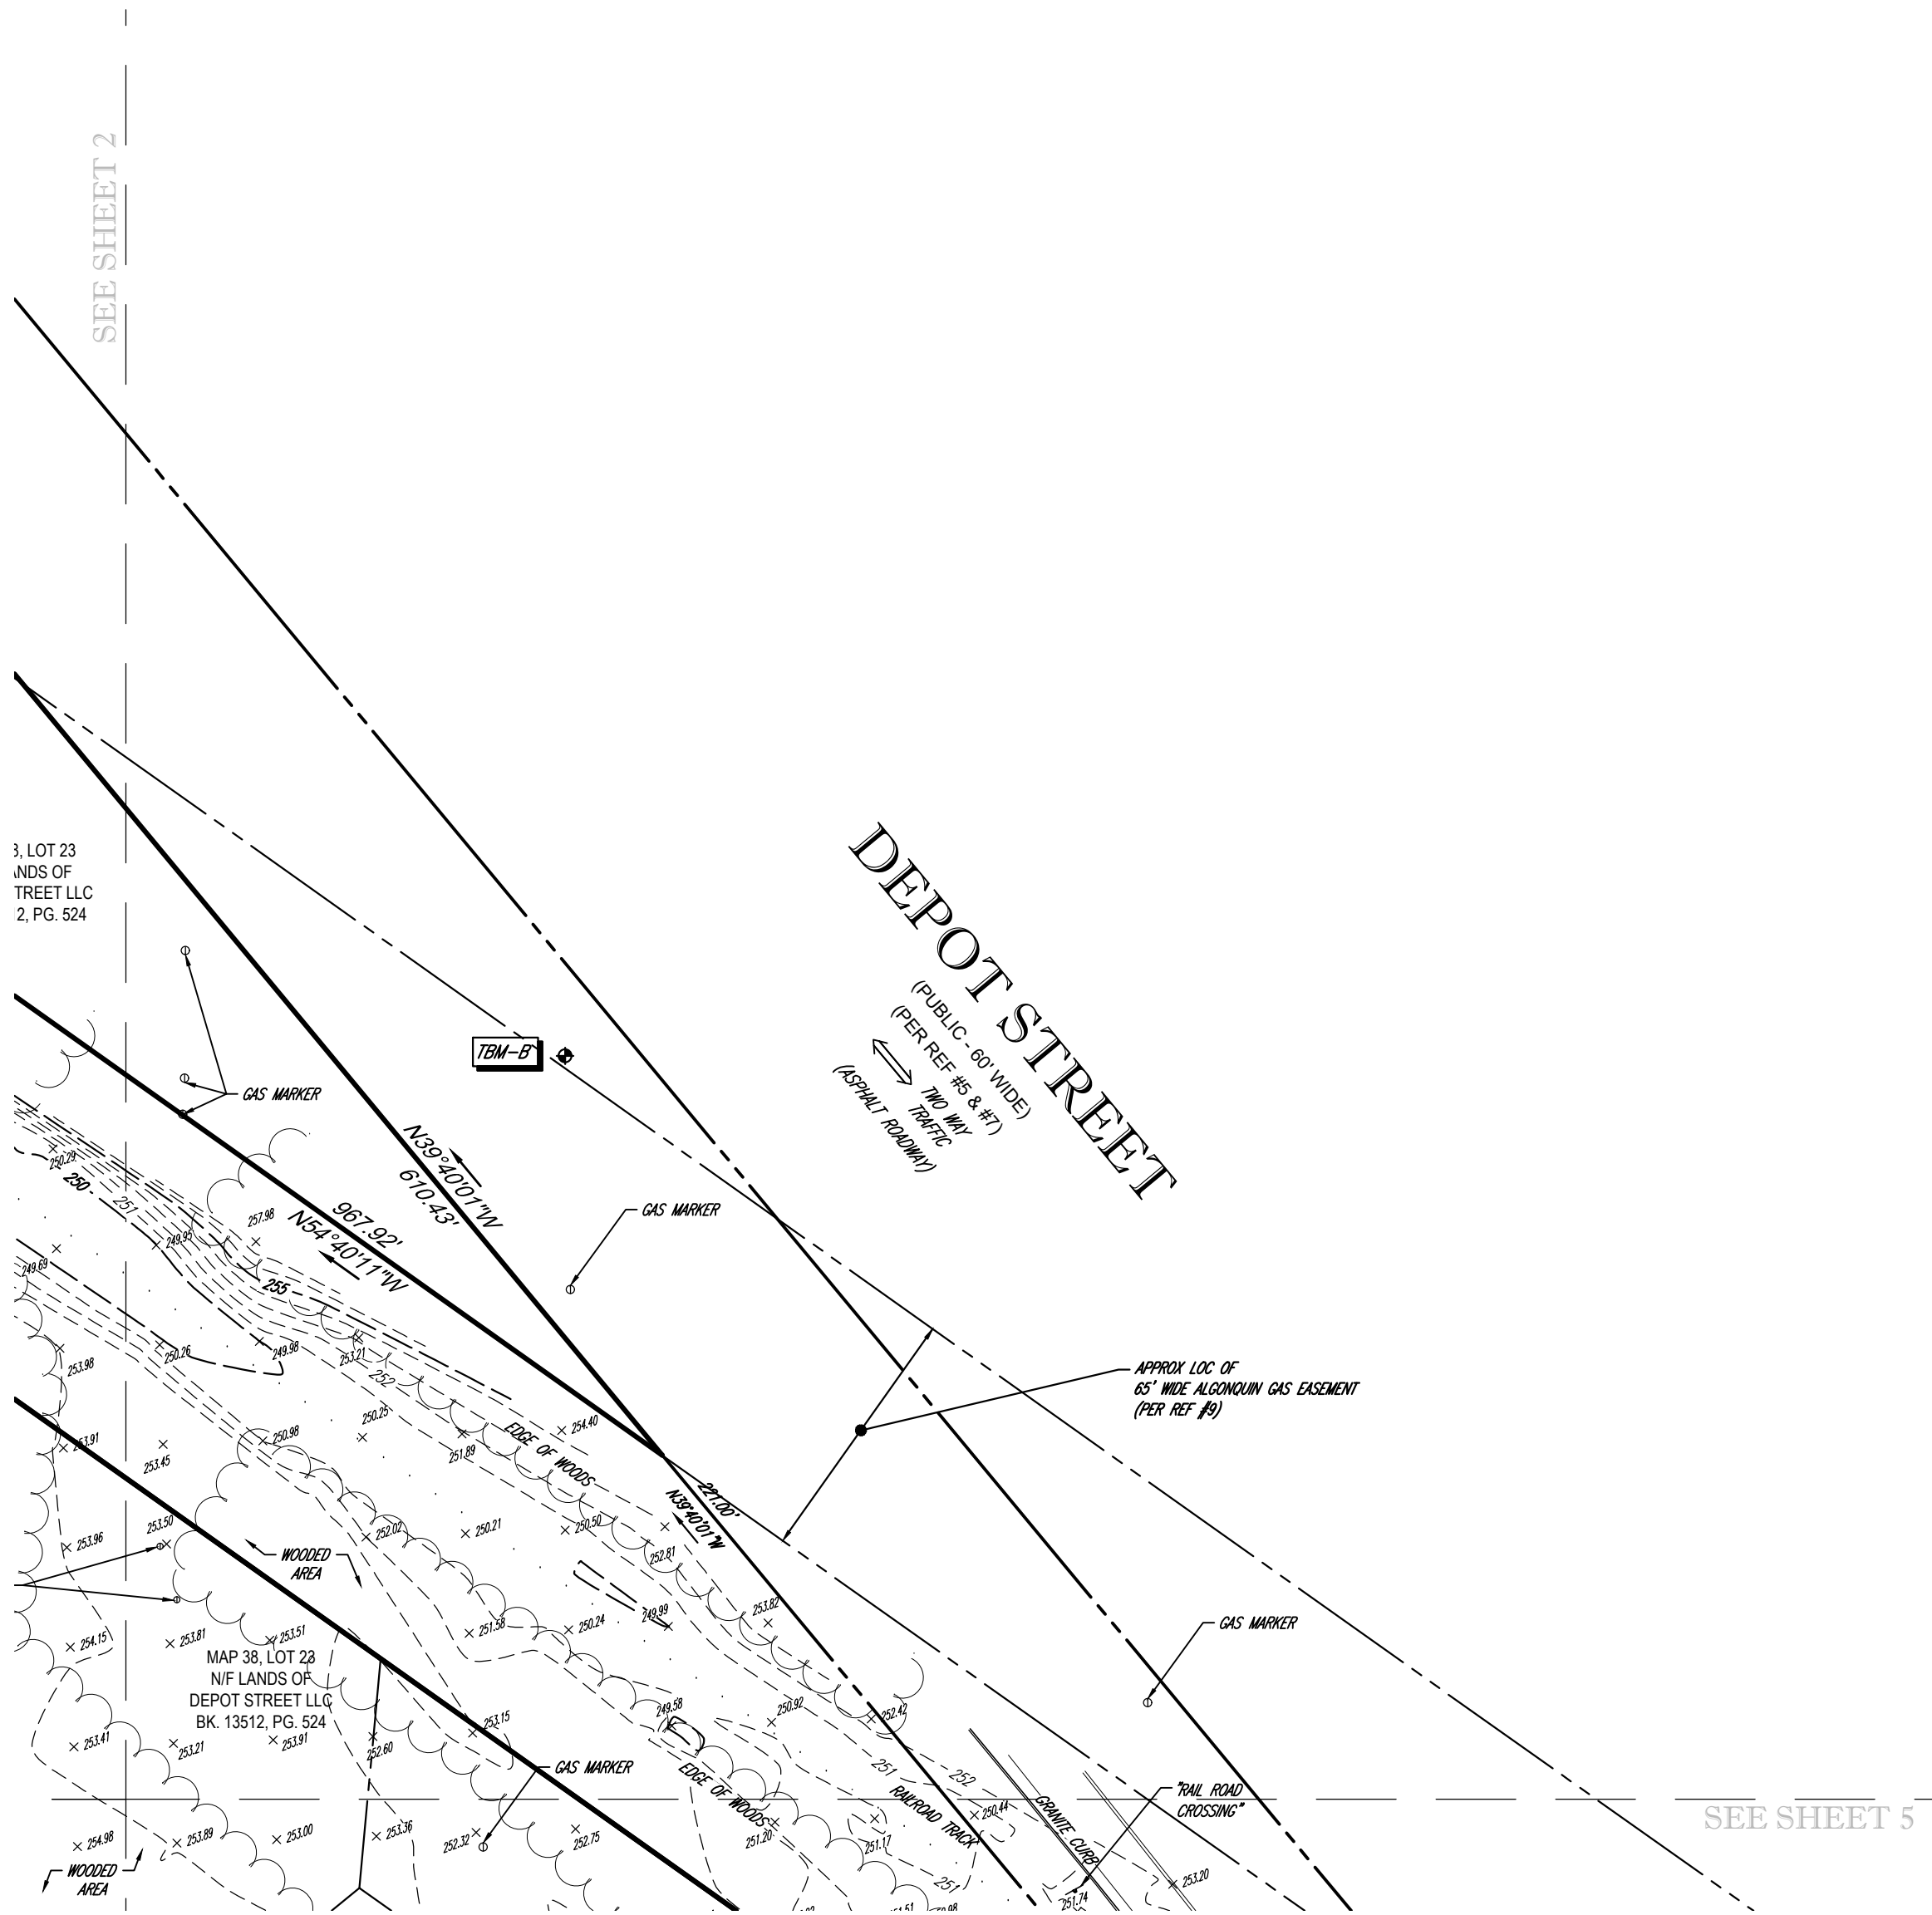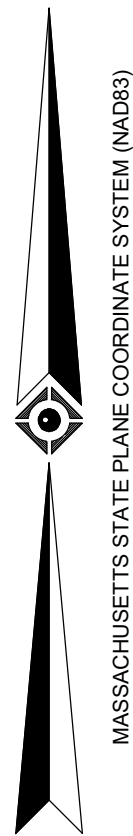

LEGEND			
--- 124 ---	EXISTING CONTOUR	UP 	UTILITY POLE
--- 125 ---	EXISTING SPOT ELEVATION	UPLP 	UTILITY POLE/LIGHT POLE
X 123.45	EXISTING TOP OF CURB ELEVATION	GW 	GUY WIRE
X 122.95	EXISTING GUTTER ELEVATION	SL 	STREET LIGHT
	HYDRANT	MW 	MONITORING WELL
	WATER VALVE	AL 	AREA LIGHT
	UNKNOWN VALVE	S 	SIGN
	GAS VALVE	MGR 	METAL GUIDE RAIL
OH 	OVERHEAD WIRES	P 	POST
G 	APPROX. LOC. UNDERGROUND GAS LINE	CLF 	CHAIN LINK FENCE
EQP 	EDGE OF PAVEMENT	EDC 	EDGE OF CONCRETE
LSA 	LANDSCAPED AREA		

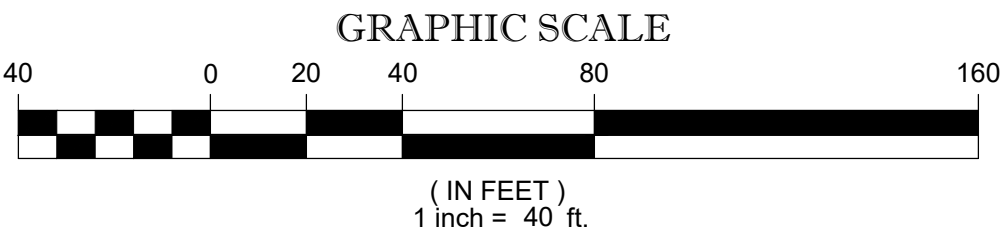

THIS SURVEY IS CERTIFIED TO:
20/20 ACQUISITIONS CORP
CHICAGO TITLE INSURANCE COMPANY
2020 INDUSTRIAL LLC

THIS IS TO CERTIFY THAT THIS MAP OR PLAT AND THE SURVEY
ON WHICH IT WAS BASED WERE MADE IN ACCORDANCE WITH THE
'2016 MINIMUM STANDARD DETAIL REQUIREMENTS FOR
ALTA/NSPS LAND TITLE SURVEYS'. JOINTLY ESTABLISHED AND
ADOPTED BY ALTA AND NSPS. AND INCLUDES ITEMS 2, 3, 4, 5, 7(A)
7(B)(1), 8, 9, 11, 13, 14, 16 & 17 OF TABLE A THEREOF. THE
FIELDWORK WAS COMPLETED ON MAY 17, 2021.

NOT A VALID ORIGINAL DOCUMENT UNLESS EMBOSSED
WITH RAISED IMPRESSION OR STAMPED WITH A BLUE INK SEAL



GERRY L. HOLDRIGHT, PLS
MASSACHUSETTS PROFESSIONAL LAND SURVEYOR #49211


8-20-2021
DATE

3	UPDATED PER ADDITIONAL WETLAND FLAGS & GAS MARKERS	J.D.O.	R.J.K.	G.L.H.	8-20-2021
2	REVISED TREE LINE & ADDED GAS EASEMENT	-	ELDC	G.L.H.	7-29-2021
1	GAS MARKERS ADDED	-	R.J.K.	G.L.H.	7-15-2021
No.	DESCRIPTION OF REVISION	FIELD CREW	DRAWN	APPROVED	DATE

FIELD DATE 5-2-2021 5-17-2021	ALTA/NSPS LAND TITLE SURVEY 20/20 AQUISITIONS CORP 0 DEPOT STREET LOT 23, BLOCK 1, MAP 38 TOWN BELLINGHAM, NORFOLK COUNTY COMMONWEALTH OF MASSACHUSETTS
FIELD BOOK NO. 21-4 MA 21-3 MA	
FIELD BOOK PG. 21 47-57, 77	
FIELD CREW J.S.A. J.D.O.	
DRAWN: B.A.L.	


	CONTROL POINT ASSOCIATES, INC. 352 TURNPIKE ROAD SOUTHBOROUGH, MA 01772 508.948.3000 - 508.948.3003 FAX	ALBANY, NY 518-217-5010 CHALFONT, PA 215-712-9800 HAUPPAUGE, NY 631-580-2645 MANHATTAN, NY 646-780-0411 MT LAUREL, NJ 609-357-2099 WARREN, NJ 908-668-0099
---	---	---

REVIEWED: G.L.H.	APPROVED: G.L.H.	DATE 6-7-2021	SCALE 1" = 40'	FILE NO. 03-210031	DWG. NO. 3 OF 11
---------------------	---------------------	------------------	-------------------	-----------------------	---------------------


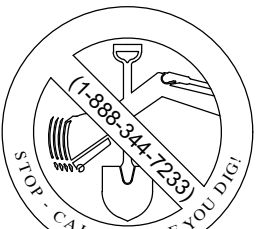



THE COMMONWEALTH OF MASSACHUSETTS REQUIRES NOTIFICATION
BY EXCAVATORS, DESIGNERS, OR ANY PERSON PREPARING TO
DISTURB THE EARTH'S SURFACE ANYWHERE IN THE COMMONWEALTH.

CONTROL POINT ASSOCIATES, INC. ALL RIGHTS RESERVED. NO PART OF THIS DOCUMENT MAY BE REPRODUCED OR TRANSMITTED IN ANY FORM OR BY ANY MEANS, ELECTRONIC OR MECHANICAL, WITHOUT THE WRITTEN PERMISSION OF CONTROL POINT ASSOCIATES, INC. IS PROHIBITED.

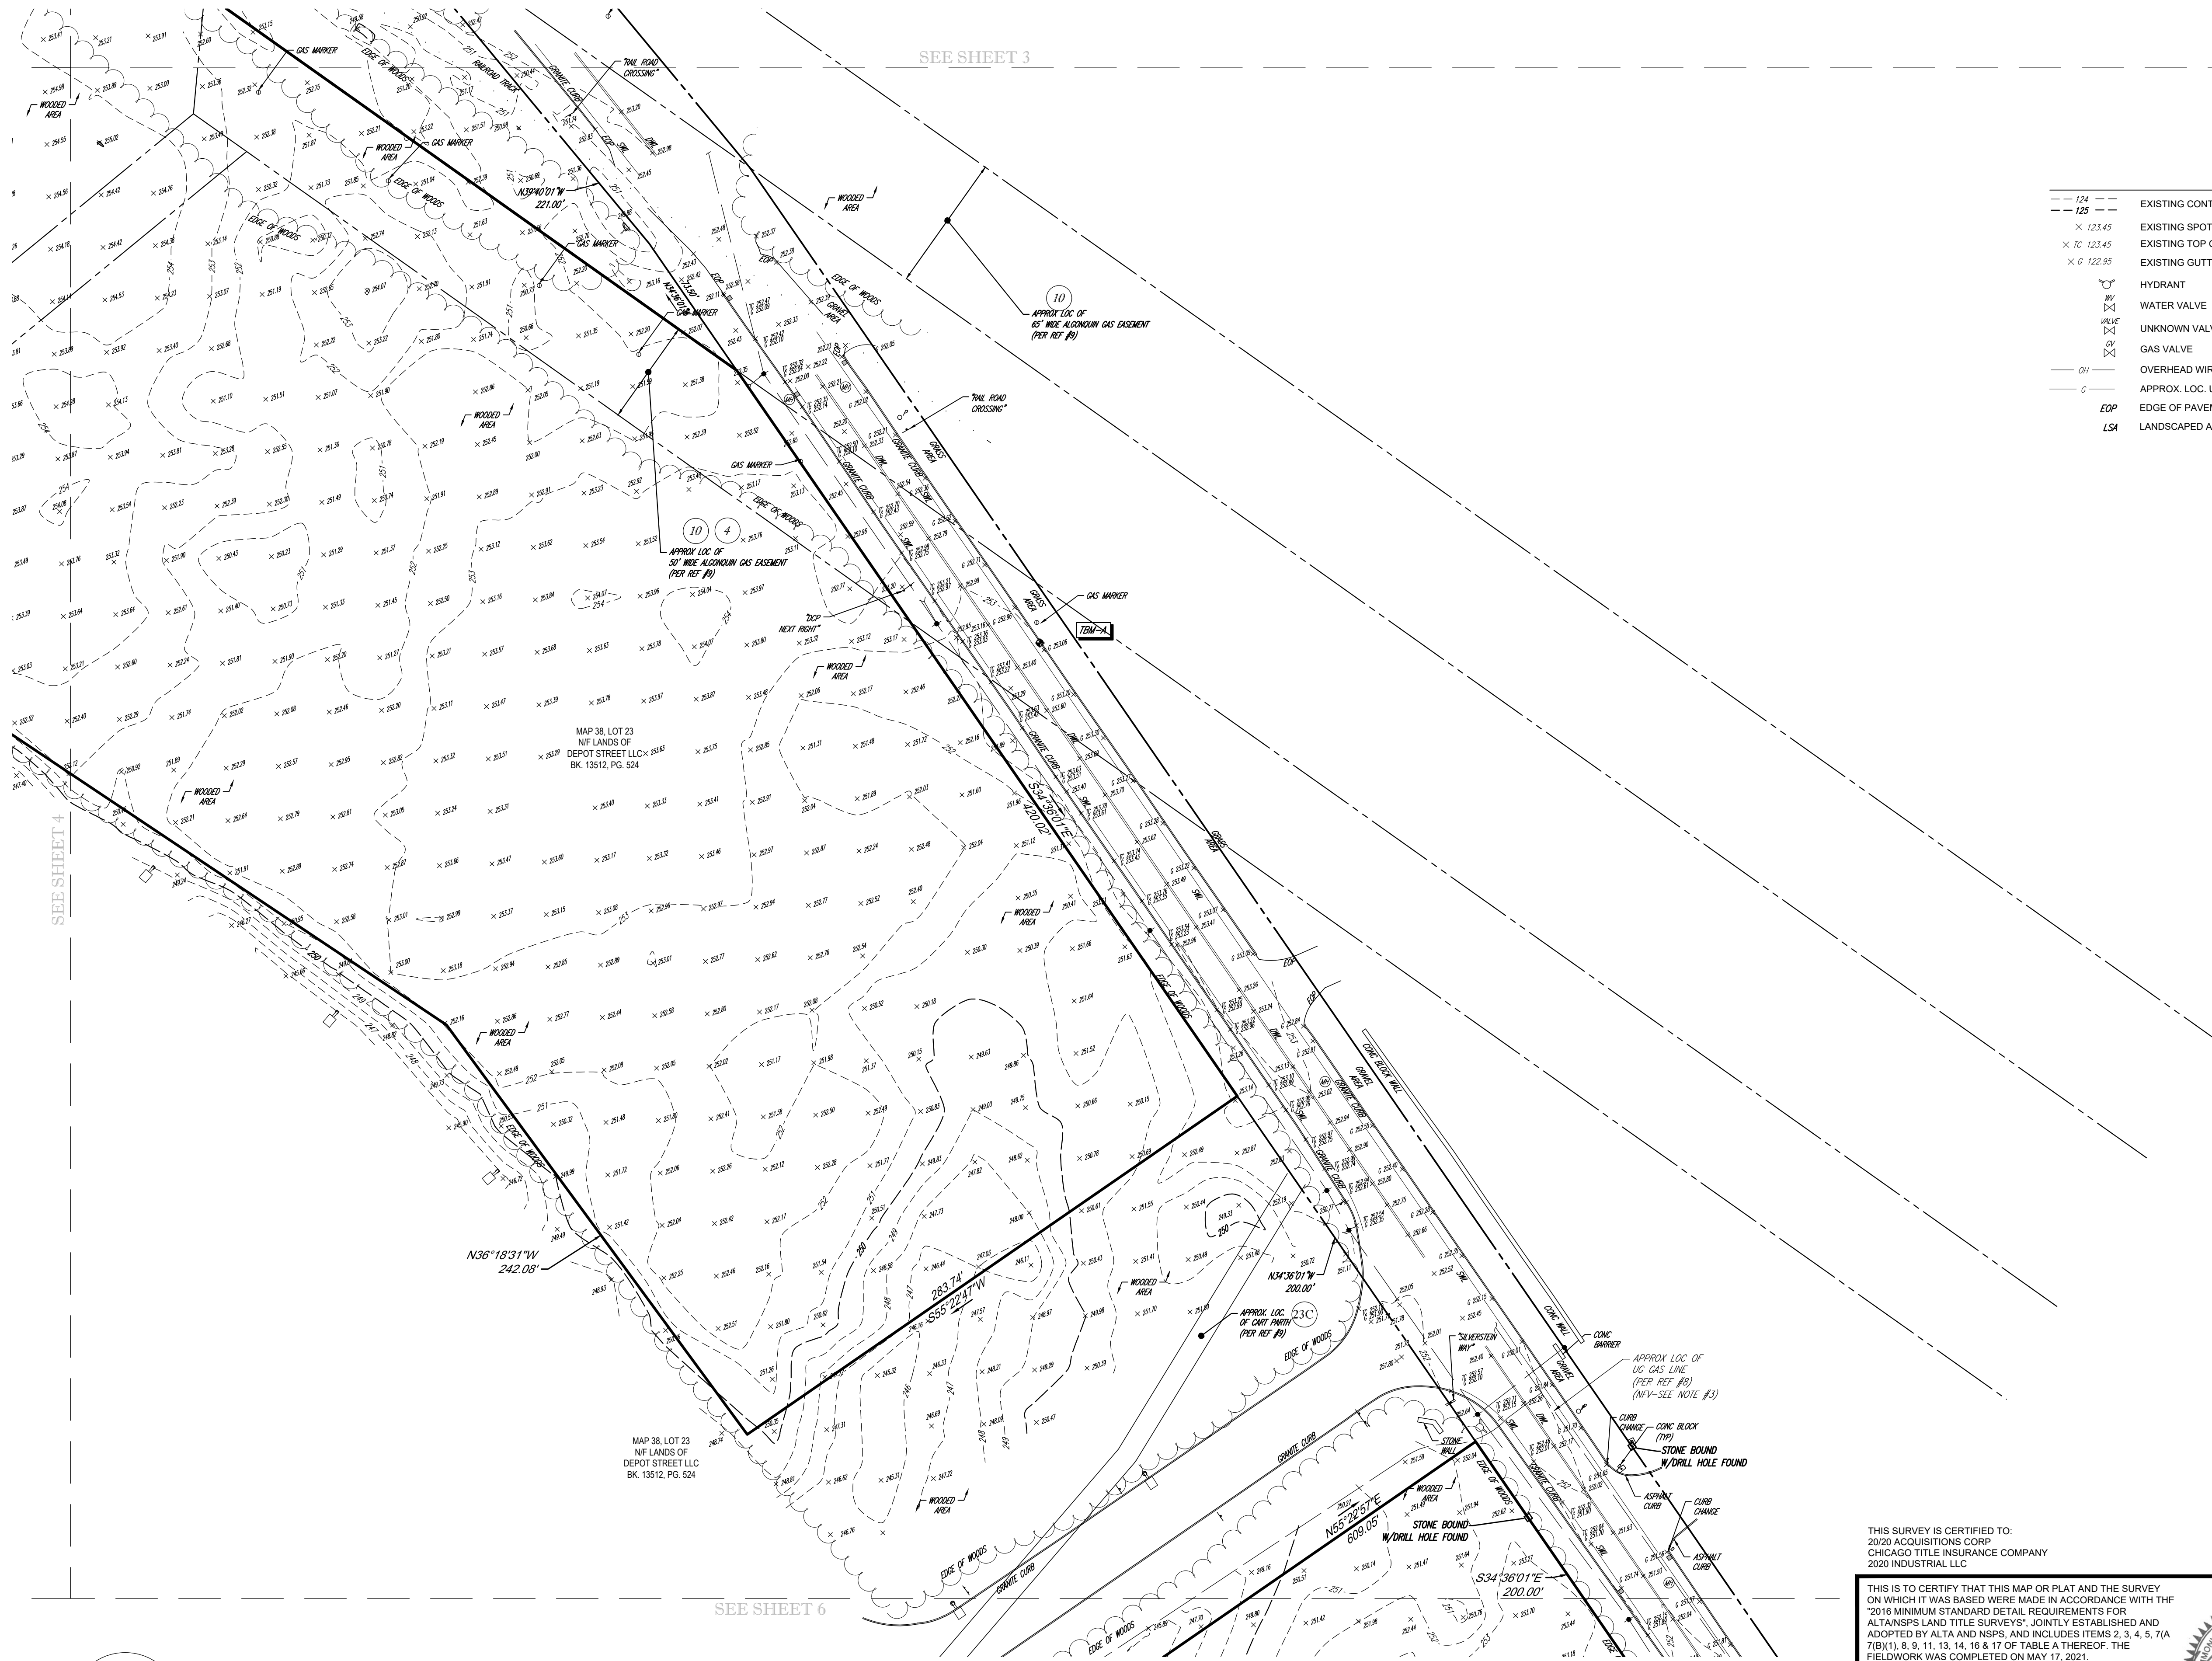

LEGEND

  	EXISTING CONTOUR		UTILITY POLE
	EXISTING SPOT ELEVATION		UTILITY POLE/LIGHT POLE
	EXISTING TOP OF CURB ELEVATION		GUY WIRE
	EXISTING GUTTER ELEVATION		STREET LIGHT
	HYDRANT		MONITORING WELL
	WATER VALVE		AREA LIGHT
	UNKNOWN VALVE		SIGN
	GAS VALVE		METAL GUIDE RAIL
	OVERHEAD WIRES		POST
	APPROX. LOC. UNDERGROUND GAS LINE		CHAIN LINK FENCE
	EDGE OF PAVEMENT		EDGE OF CONCRETE
	LANDSCAPED AREA		

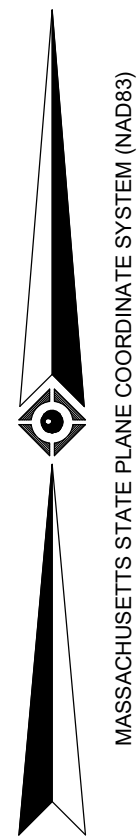

CONTROL POINT ASSOCIATES, INC. ALL RIGHTS RESERVED. NO PART OF THIS MAP OR PLAT MAY BE REPRODUCED OR TRANSMITTED IN ANY FORM OR BY ANY MEANS, ELECTRONIC OR MECHANICAL, WITHOUT THE WRITTEN PERMISSION OF CONTROL POINT ASSOCIATES, INC. IS PROHIBITED.



THE COMMONWEALTH OF MASSACHUSETTS REQUIRES NOTIFICATION BY EXCAVATORS, DESIGNERS, OR ANY PERSON PREPARING TO DISTURB THE EARTH'S SURFACE ANYWHERE IN THE COMMONWEALTH.

THIS SURVEY IS CERTIFIED TO:
20/20 ACQUISITIONS CORP
CHICAGO TITLE INSURANCE COMPANY
2020 INDUSTRIAL LLC

THIS IS TO CERTIFY THAT THIS MAP OR PLAT AND THE SURVEY ON WHICH IT WAS BASED WERE MADE IN ACCORDANCE WITH THE '2016 MINIMUM STANDARD DETAIL REQUIREMENTS FOR ALTA/NSPS LAND TITLE SURVEYS', JOINTLY ESTABLISHED AND ADOPTED BY ALTA AND NSPS, AND INCLUDES ITEMS 2, 3, 4, 5, 7(A) 7(B)(1), 8, 9, 11, 13, 14, 16 & 17 OF TABLE A THEREOF. THE FIELDWORK WAS COMPLETED ON MAY 17, 2021.

NOT A VALID ORIGINAL DOCUMENT UNLESS EMBOSSED WITH RAISED IMPRESSION OR STAMPED WITH A BLUE INK SEAL



GERRY L. HOLDRIGHT, PLS
MASSACHUSETTS PROFESSIONAL LAND SURVEYOR #49211

8-20-2021
DATE

3	UPDATED PER ADDITIONAL WETLAND FLAGS & GAS MARKERS	J.D.O.	R.J.K.	G.L.H.	8-20-2021
2	REVISED TREE LINE & ADDED GAS EASEMENT	-	ELOC	G.L.H.	7-29-2021
1	GAS MARKERS ADDED	-	R.J.K.	G.L.H.	7-15-2021
No.	DESCRIPTION OF REVISION	FIELD CREW	DRAWN	APPROVED	DATE

ALTA/NSPS LAND TITLE SURVEY
20/20 AQUISITIONS CORP
0 DEPOT STREET
LOT 23, BLOCK 1, MAP 38
TOWN BELLINGHAM, NORFOLK COUNTY
COMMONWEALTH OF MASSACHUSETTS


CONTROL POINT ASSOCIATES, INC.
352 TURNPIKE ROAD
SOUTHBOROUGH, MA 01772
508.948.3000 - 508.948.3003 FAX

FIELD DATE 5-2-2021 5-17-2021	FIELD BOOK NO. 21-4 MA 21-3 MA	FIELD BOOK PG. 21 47-57, 77	FIELD CREW J.S.A. J.D.O.	DRAWN B.A.L.	REVIEWED G.L.H.	APPROVED G.L.H.	DATE 6-7-2021	SCALE 1" = 40'	FILE NO. 03-210031	DWG. NO. 5 OF 11
-------------------------------------	--------------------------------------	-----------------------------------	--------------------------------	-----------------	--------------------	--------------------	------------------	-------------------	-----------------------	---------------------



SEE SHEET 5

MAP 38, LOT 23
NF LANDS OF
DEPOT STREET LLC
BK. 13512, PG. 524

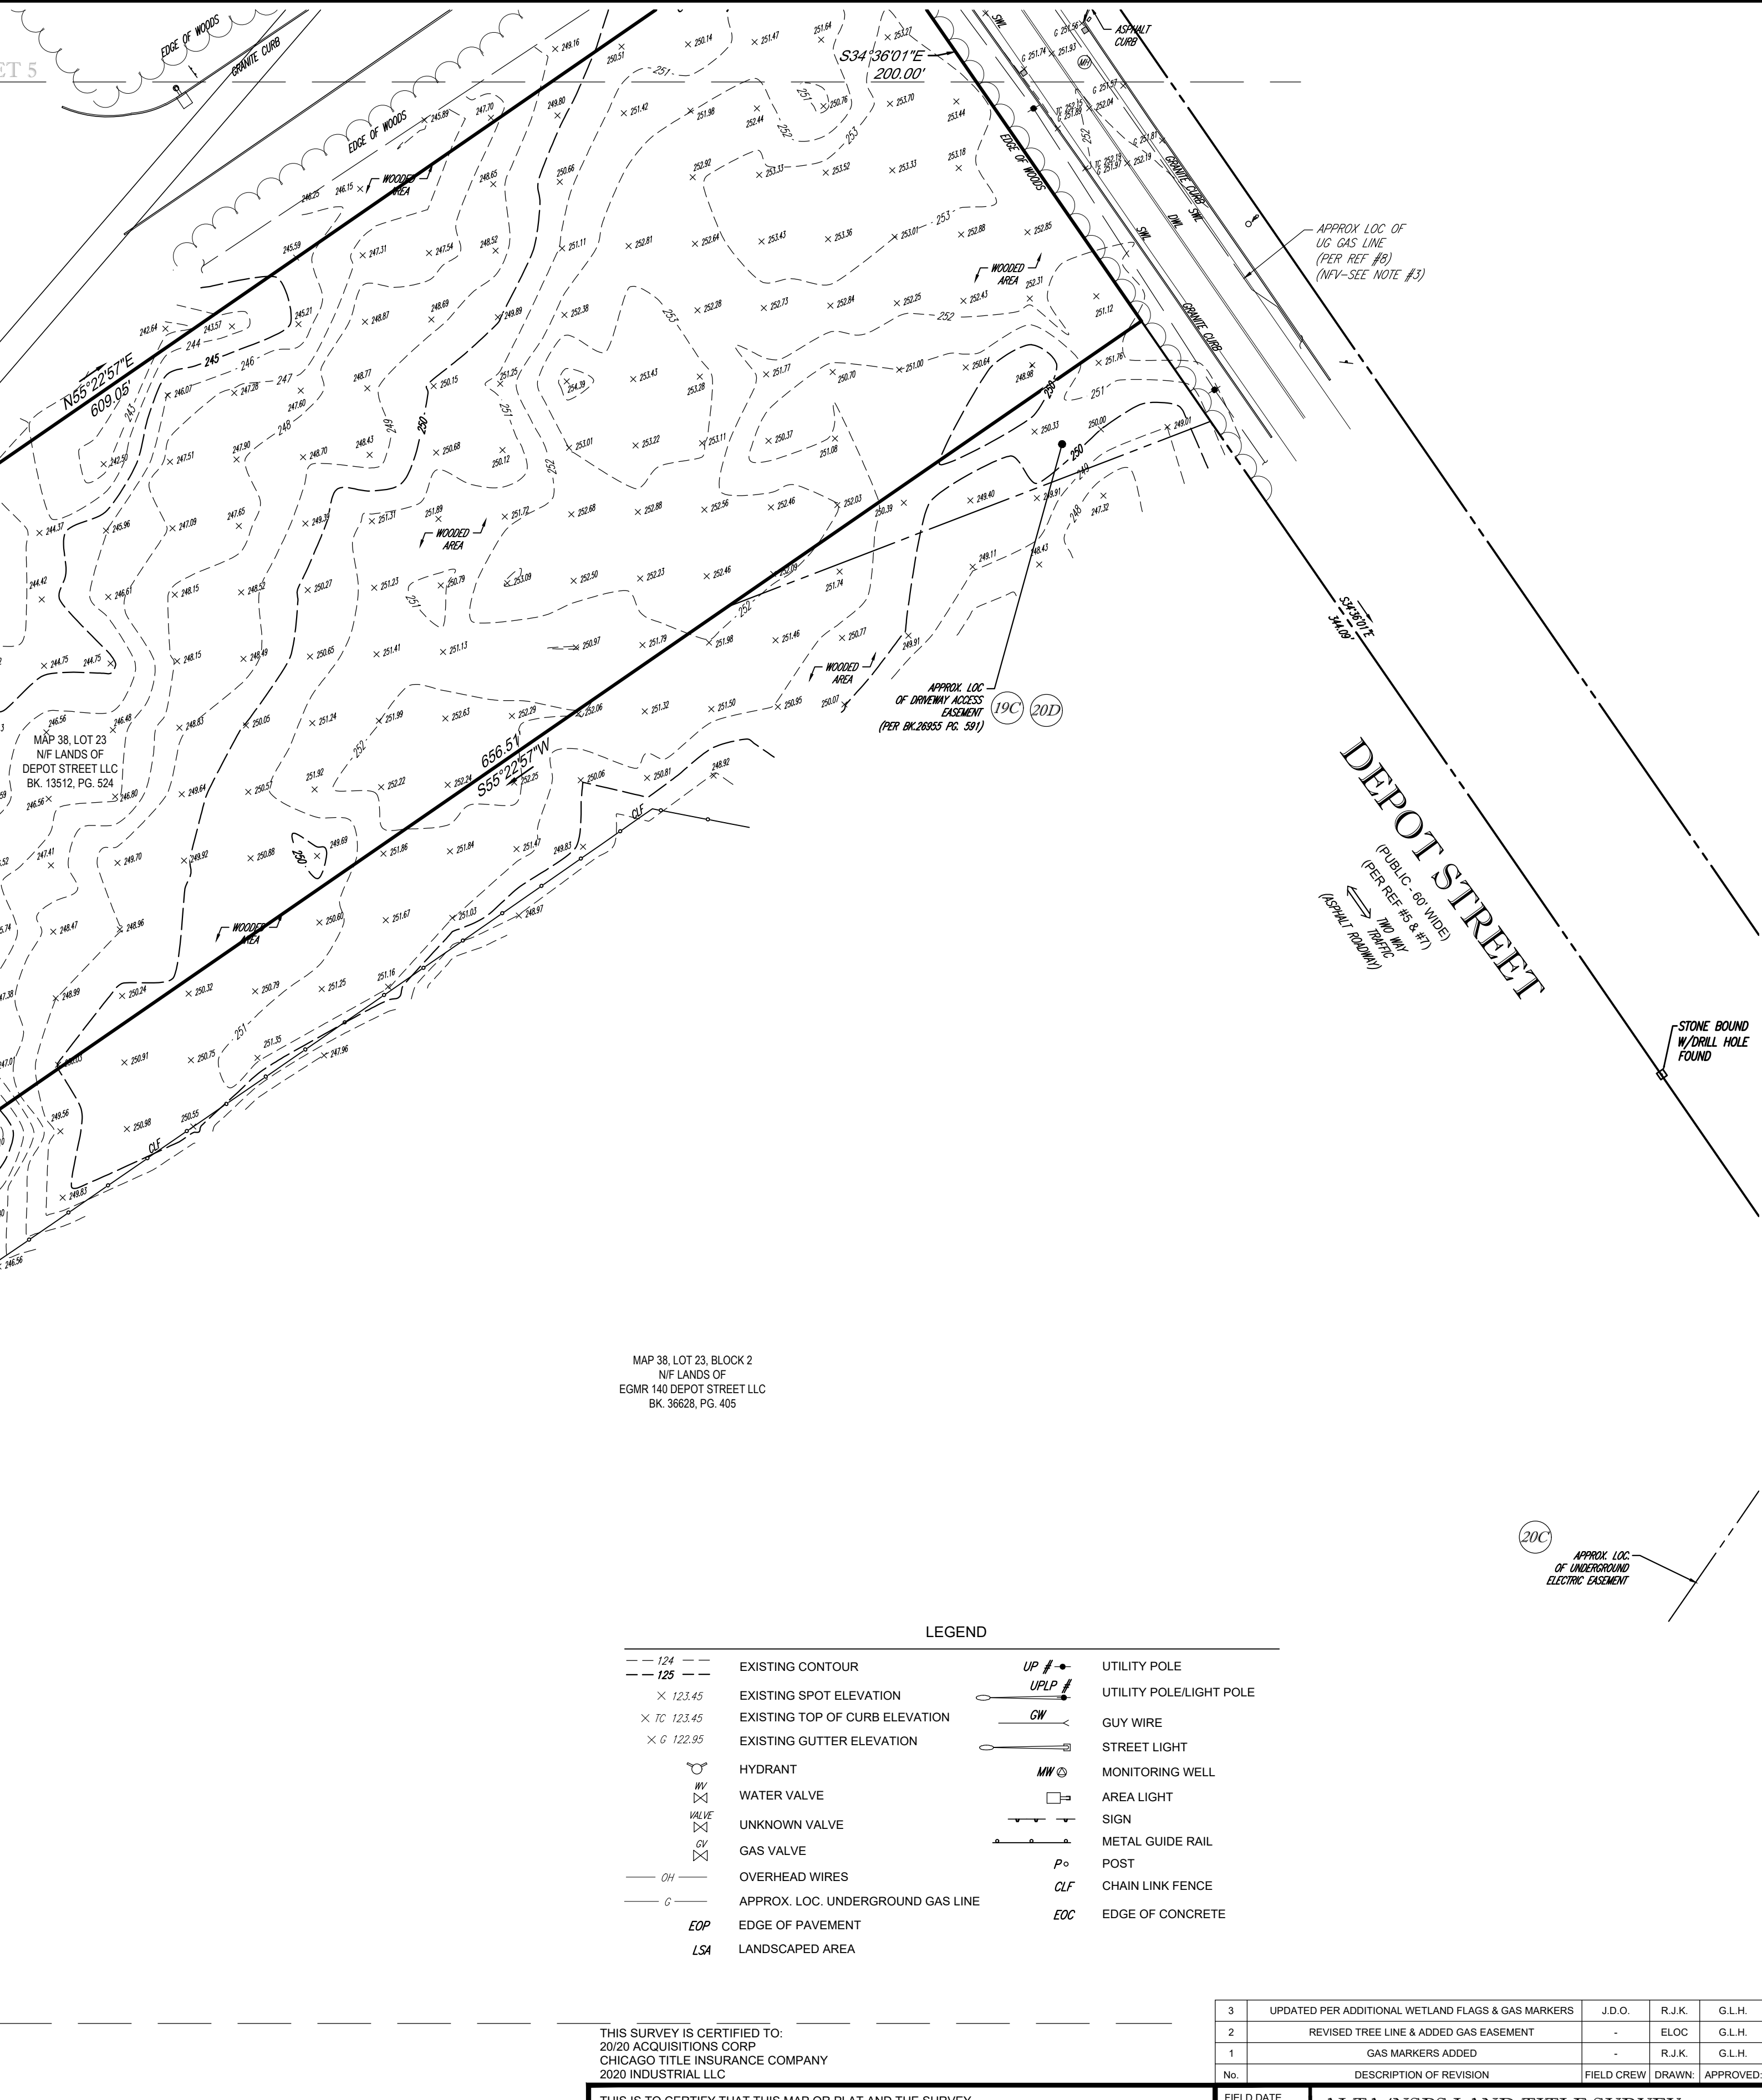

MAP 38, LOT 23, BLOCK 2
NF LANDS OF
EGMR 140 DEPOT STREET LLC
BK. 36628, PG. 405

LEGEND

- | | | | |
|-------------|-----------------------------------|--------|-------------------------|
| --- | EXISTING CONTOUR | UP # | UTILITY POLE |
| --- | EXISTING SPOT ELEVATION | UPLP # | UTILITY POLE/EIGHT POLE |
| X TC 123.45 | EXISTING TOP OF CURB ELEVATION | GW | GUY WIRE |
| X G 122.85 | EXISTING GUTTER ELEVATION | SL | STREET LIGHT |
| HY | HYDRANT | MW | MONITORING WELL |
| WV | WATER VALVE | AL | AREA LIGHT |
| UV | UNKNOWN VALVE | S | SIGN |
| GV | GAS VALVE | MGR | METAL GUIDE RAIL |
| OW | OVERHEAD WIRES | P | POST |
| G | APPROX. LOC. UNDERGROUND GAS LINE | CLF | CHAIN LINK FENCE |
| EOP | EDGE OF PAVEMENT | EOC | EDGE OF CONCRETE |
| LSA | LANDSCAPED AREA | | |

THIS SURVEY IS CERTIFIED TO:
20/20 ACQUISITIONS CORP
CHICAGO TITLE INSURANCE COMPANY
2020 INDUSTRIAL LLC

THIS IS TO CERTIFY THAT THIS MAP OR PLAT AND THE SURVEY
ON WHICH IT WAS BASED WERE MADE IN ACCORDANCE WITH THE
2016 MINIMUM STANDARD DETAIL REQUIREMENTS FOR
ALTA/NSPS LAND TITLE SURVEYS. JOINTLY ESTABLISHED AND
ADOPTED BY ALTA AND NSPS, AND INCLUDES ITEMS 2, 3, 4, 5, 7(A)
7(B)(1), 8, 9, 11, 13, 14, 16 & 17 OF TABLE A THEREOF. THE
FIELDWORK WAS COMPLETED ON MAY 17, 2021.

NOT A VALID ORIGINAL DOCUMENT UNLESS EMBOSSED
WITH RAISED IMPRESSION OR STAMPED WITH A BLUE INK SEAL



8-20-2021

GERRY L. HOLDRIGHT, PLS
MASSACHUSETTS PROFESSIONAL LAND SURVEYOR #49211

3	UPDATED PER ADDITIONAL WETLAND FLAGS & GAS MARKERS	J.D.O.	R.J.K.	G.L.H.	8-20-2021
2	REVISED TREE LINE & ADDED GAS EASEMENT	-	ELOC	G.L.H.	7-29-2021
1	GAS MARKERS ADDED	-	R.J.K.	G.L.H.	7-15-2021
No.	DESCRIPTION OF REVISION	FIELD CREW	DRAWN	APPROVED	DATE

FIELD DATE
5-2-2021
5-17-2021
FIELD BOOK NO.
21-4 MA
21-3 MA
FIELD BOOK PG.
21
47-57, 77
FIELD CREW
J.S.A.
J.D.O.
DRAWN
B.A.L.
REVIEWED
G.L.H.



ALTA/NSPS LAND TITLE SURVEY
20/20 AQUISITIONS CORP
0 DEPOT STREET
LOT 23, BLOCK 1, MAP 38
TOWN BELLINGHAM, NORFOLK COUNTY
COMMONWEALTH OF MASSACHUSETTS

CONTROL POINT
ASSOCIATES, INC.
ALBANY, NY 518-217-5010
CHALFONT, PA 215-712-9800
HAUPPAUGE, NY 631-880-2645
MANHATTAN, NY 646-780-0411
SOUTH BOROUGHS, MA 01772
508.948.3000 - 508.948.3003 FAX
WARREN, NJ 908-668-0099

REVIEWED	APPROVED	DATE	SCALE	FILE NO.	DWG. NO.
G.L.H.	G.L.H.	6-7-2021	1" = 40'	03-210031	6 OF 11


SEE SHEET 8

GRAPHIC SCALE

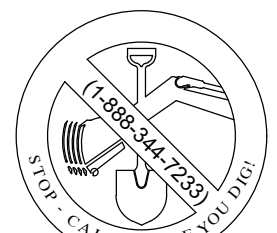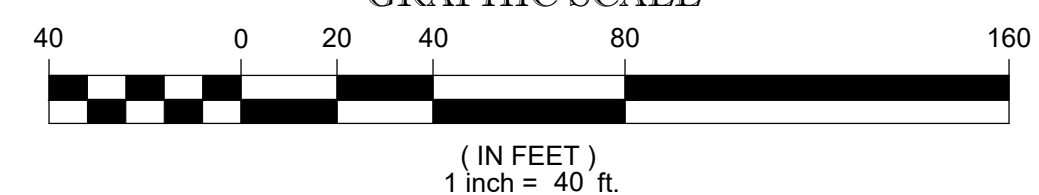

THE COMMONWEALTH OF MASSACHUSETTS REQUIRES NOTIFICATION
BY EXCAVATORS, DESIGNERS, OR ANY PERSON PREPARING TO
DISTURB THE EARTH'S SURFACE ANYWHERE IN THE COMMONWEALTH.

CONTROL POINT ASSOCIATES, INC. ALL RIGHTS RESERVED. NO PART OF THIS DOCUMENT MAY BE REPRODUCED OR TRANSMITTED IN ANY FORM OR BY ANY MEANS, ELECTRONIC OR MECHANICAL, WITHOUT THE WRITTEN PERMISSION OF CONTROL POINT ASSOCIATES, INC. IS PROHIBITED.

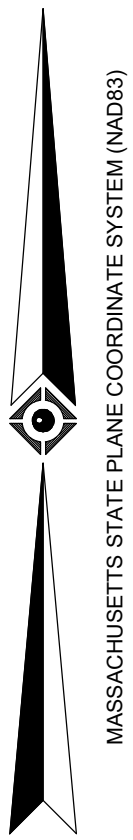

MAP 38, LOT 23
NF LANDS OF
DEPOT STREET LLC
BK. 13512, PG. 524

LEGEND

--- 124 ---	EXISTING CONTOUR	UP /	UTILITY POLE
--- 125 ---	EXISTING SPOT ELEVATION	UPLP /	UTILITY POLE/LIGHT POLE
X 123.45	EXISTING TOP OF CURB ELEVATION	GW	GUY WIRE
X G 122.95	EXISTING GUTTER ELEVATION		STREET LIGHT
	HYDRANT	MW	MONITORING WELL
	WATER VALVE		AREA LIGHT
	UNKNOWN VALVE		SIGN
	GAS VALVE		METAL GUIDE RAIL
OH	OVERHEAD WIRES	Po	POST
G	APPROX. LOC. UNDERGROUND GAS LINE	CLF	CHAIN LINK FENCE
EDP	EDGE OF PAVEMENT	LOC	EDGE OF CONCRETE
LSA	LANDSCAPED AREA		

MAP 33, LOT 1
NF LANDS OF
BOSTON EDITION COMPANY
BK. 4584, PG. 155

SEE SHEET 9

GRAPHIC SCALE

40 0 20 40 80 160

(IN FEET)
1 inch = 40 ft.

THIS SURVEY IS CERTIFIED TO:
2020 ACQUISITIONS CORP
CHICAGO TITLE INSURANCE COMPANY
2020 INDUSTRIAL LLC

THIS IS TO CERTIFY THAT THIS MAP OR PLAT AND THE SURVEY
ON WHICH IT WAS BASED WERE MADE IN ACCORDANCE WITH THE
"2018 MINIMUM STANDARD DETAIL REQUIREMENTS FOR
ALTA/NSPS LAND TITLE SURVEYS". JOINTLY ESTABLISHED AND
ADOPTED BY ALTA AND NSPS, AND INCLUDES ITEMS 2, 3, 4, 5, 7(A)
7(B)(1), 8, 9, 11, 13, 14, 16 & 17 OF TABLE A THEREOF. THE
FIELDWORK WAS COMPLETED ON MAY 17, 2021.

NOT A VALID ORIGINAL DOCUMENT UNLESS EMBOSSED
WITH RAISED IMPRESSION OR STAMPED WITH A BLUE INK SEAL



8-20-2021

GERRY L. HOLDRIGHT, PLS
MASSACHUSETTS PROFESSIONAL LAND SURVEYOR #49211

FIELD DATE
5-2-2021
5-17-2021

FIELD BOOK NO.
21-4 MA
21-3 MA

FIELD BOOK PG.
21
47-57, 77

FIELD CREW
J.S.A.
J.D.O.
DRAWN:
B.A.L.
REVIEWED:
G.L.H.


ALTA/NSPS LAND TITLE SURVEY
20/20 AQUISITIONS CORP
0 DEPOT STREET
LOT 23, BLOCK 1, MAP 38
TOWN BELLINGHAM, NORFOLK COUNTY
COMMONWEALTH OF MASSACHUSETTS

CONTROL POINT
ASSOCIATES, INC.
352 TURNPIKE ROAD
SOUTHBOROUGH, MA 01772
508.948.3000 - 508.948.3003 FAX

ALBANY, NY 518-217-5010
CHALFONT, PA 215-712-9800
HAUPPAUGE, NY 631-580-2645
MANHATTAN, NY 646-780-0411
MIT LAUREL, NJ 609-857-2999
WARREN, NJ 908-668-0099

FILE NO. 03-210031
DWG. NO. 7 OF 11

CONTROL POINT ASSOCIATES, INC. ALL RIGHTS RESERVED. NO PART OF THIS DOCUMENT MAY BE REPRODUCED OR TRANSMITTED IN ANY FORM OR BY ANY MEANS, ELECTRONIC OR MECHANICAL, WITHOUT THE WRITTEN PERMISSION OF CONTROL POINT ASSOCIATES, INC. IS PROHIBITED.

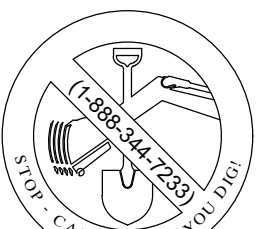

THE COMMONWEALTH OF MASSACHUSETTS REQUIRES NOTIFICATION
BY EXCAVATORS, DESIGNERS, OR ANY PERSON PREPARING TO
DISTURB THE EARTH'S SURFACE ANYWHERE IN THE COMMONWEALTH.

SEE SHEET 6

SEE SHEET 7

23C
APPROX. LOC.
OF GUY PHOTO
(PER REF. P)

MAP 38, LOT 23
NF LANDS OF
DEPOT STREET LLC
BK. 13512, PG. 524

MAP 38, LOT 23, BLOCK 2
NF LANDS OF
EOMR 140 DEPOT STREET LLC
BK. 36628, PG. 405

MAP 38, LOT 23
NF LANDS OF
DEPOT STREET LLC
BK. 13512, PG. 524

LEGEND

- | | | | | | |
|-----|-----------|-----|-----------------------------------|------|-------------------------|
| --- | 124 | --- | EXISTING CONTOUR | UP | UTILITY POLE |
| --- | 125 | --- | EXISTING CONTOUR | UPLP | UTILITY POLE/LIGHT POLE |
| X | 123.45 | X | EXISTING SPOT ELEVATION | GW | GUY WIRE |
| X | TC 123.45 | X | EXISTING TOP OF CURB ELEVATION | SL | STREET LIGHT |
| X | G 122.95 | X | EXISTING GUTTER ELEVATION | MW | MONITORING WELL |
| H | | H | HYDRANT | AL | AREA LIGHT |
| W | | W | WATER VALVE | S | SIGN |
| U | | U | UNKNOWN VALVE | MGR | METAL GUIDE RAIL |
| G | | G | GAS VALVE | P | POST |
| OW | | OW | OVERHEAD WIRES | CLF | CHAIN LINK FENCE |
| --- | | --- | APPROX. LOC. UNDERGROUND GAS LINE | EDC | EDGE OF CONCRETE |
| --- | | --- | EDGE OF PAVEMENT | | |
| --- | | --- | LANDSCAPED AREA | | |

THIS SURVEY IS CERTIFIED TO:
2020 ACQUISITIONS CORP
CHICAGO TITLE INSURANCE COMPANY
2020 INDUSTRIAL LLC

THIS IS TO CERTIFY THAT THIS MAP OR PLAT AND THE SURVEY
ON WHICH IT WAS BASED WERE MADE IN ACCORDANCE WITH THE
"2016 MINIMUM STANDARD DETAIL REQUIREMENTS FOR
ALTA/NSPS LAND TITLE SURVEYS", JOINTLY ESTABLISHED AND
ADOPTED BY ALTA AND NSPS, AND INCLUDES ITEMS 2, 3, 4, 5, 7(A),
7(B)(1), 8, 9, 11, 13, 14, 16 & 17 OF TABLE A THEREOF. THE
FIELDWORK WAS COMPLETED ON MAY 17, 2021.

NOT A VALID ORIGINAL DOCUMENT UNLESS EMBOSSED
WITH RAISED IMPRESSION OR STAMPED WITH A BLUE INK SEAL



8-20-2021
DATE

GERRY L. HOLDRIGHT, PLS
MASSACHUSETTS PROFESSIONAL LAND SURVEYOR #49211

3	UPDATED PER ADDITIONAL WETLAND FLAGS & GAS MARKERS	J.D.O.	R.J.K.	G.L.H.	8-20-2021
2	REVISED TREE LINE & ADDED GAS EASEMENT	-	ELOC	G.L.H.	7-29-2021
1	GAS MARKERS ADDED	-	R.J.K.	G.L.H.	7-15-2021
No.	DESCRIPTION OF REVISION	FIELD CREW	DRAWN	APPROVED	DATE


FIELD DATE
5-2-2021
5-17-2021
FIELD BOOK NO.
21-4 MA
21-3 MA
FIELD BOOK PG.
21
47-57, 77
FIELD CREW
J.S.O.
J.D.O.
DRAWN
B.A.L.
REVIEWED
G.L.H.

ALTA/NSPS LAND TITLE SURVEY
20/20 AQUISITIONS CORP
0 DEPOT STREET
LOT 23, BLOCK 1, MAP 38
TOWN BELLINGHAM, NORFOLK COUNTY
COMMONWEALTH OF MASSACHUSETTS

CONTROL POINT
ASSOCIATES, INC.
352 TURNPIKE ROAD
SOUTH BOKROUGH, MA 01772
508.948.3000 - 508.948.3003 FAX


ALBANY, NY 518-217-5010
CHALFONT, PA 215-712-9800
HAUPPAUGE, NY 631-880-2645
MANHATTAN, NY 646-780-0411
MIT LAUREL, NJ 609-857-2999
WARREN, NJ 908-668-0999

REVIEWED	APPROVED	DATE	SCALE	FILE NO.	DWG. NO.
G.L.H.	G.L.H.	6-7-2021	1" = 40'	03-210031	8 OF 11

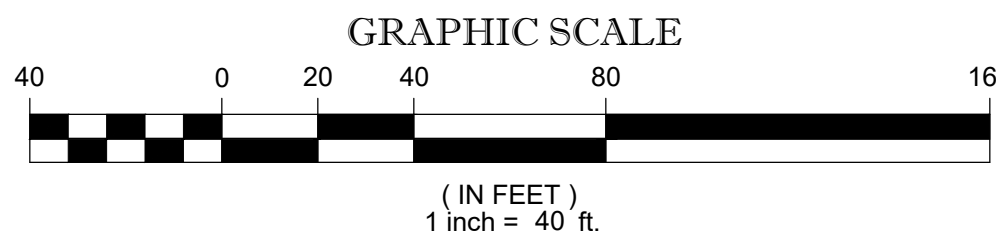

THE COMMONWEALTH OF MASSACHUSETTS REQUIRES NOTIFICATION
BY EXCAVATORS, DESIGNERS, OR ANY PERSON PREPARING TO
DISTURB THE EARTH'S SURFACE ANYWHERE IN THE COMMONWEALTH.

CONTROL POINT ASSOCIATES, INC. ALL RIGHTS RESERVED
NO PART OF THIS DOCUMENT MAY BE REPRODUCED OR TRANSMITTED IN ANY FORM OR BY ANY MEANS, ELECTRONIC OR MECHANICAL, WITHOUT THE WRITTEN PERMISSION OF CONTROL POINT ASSOCIATES, INC. IS PROHIBITED.

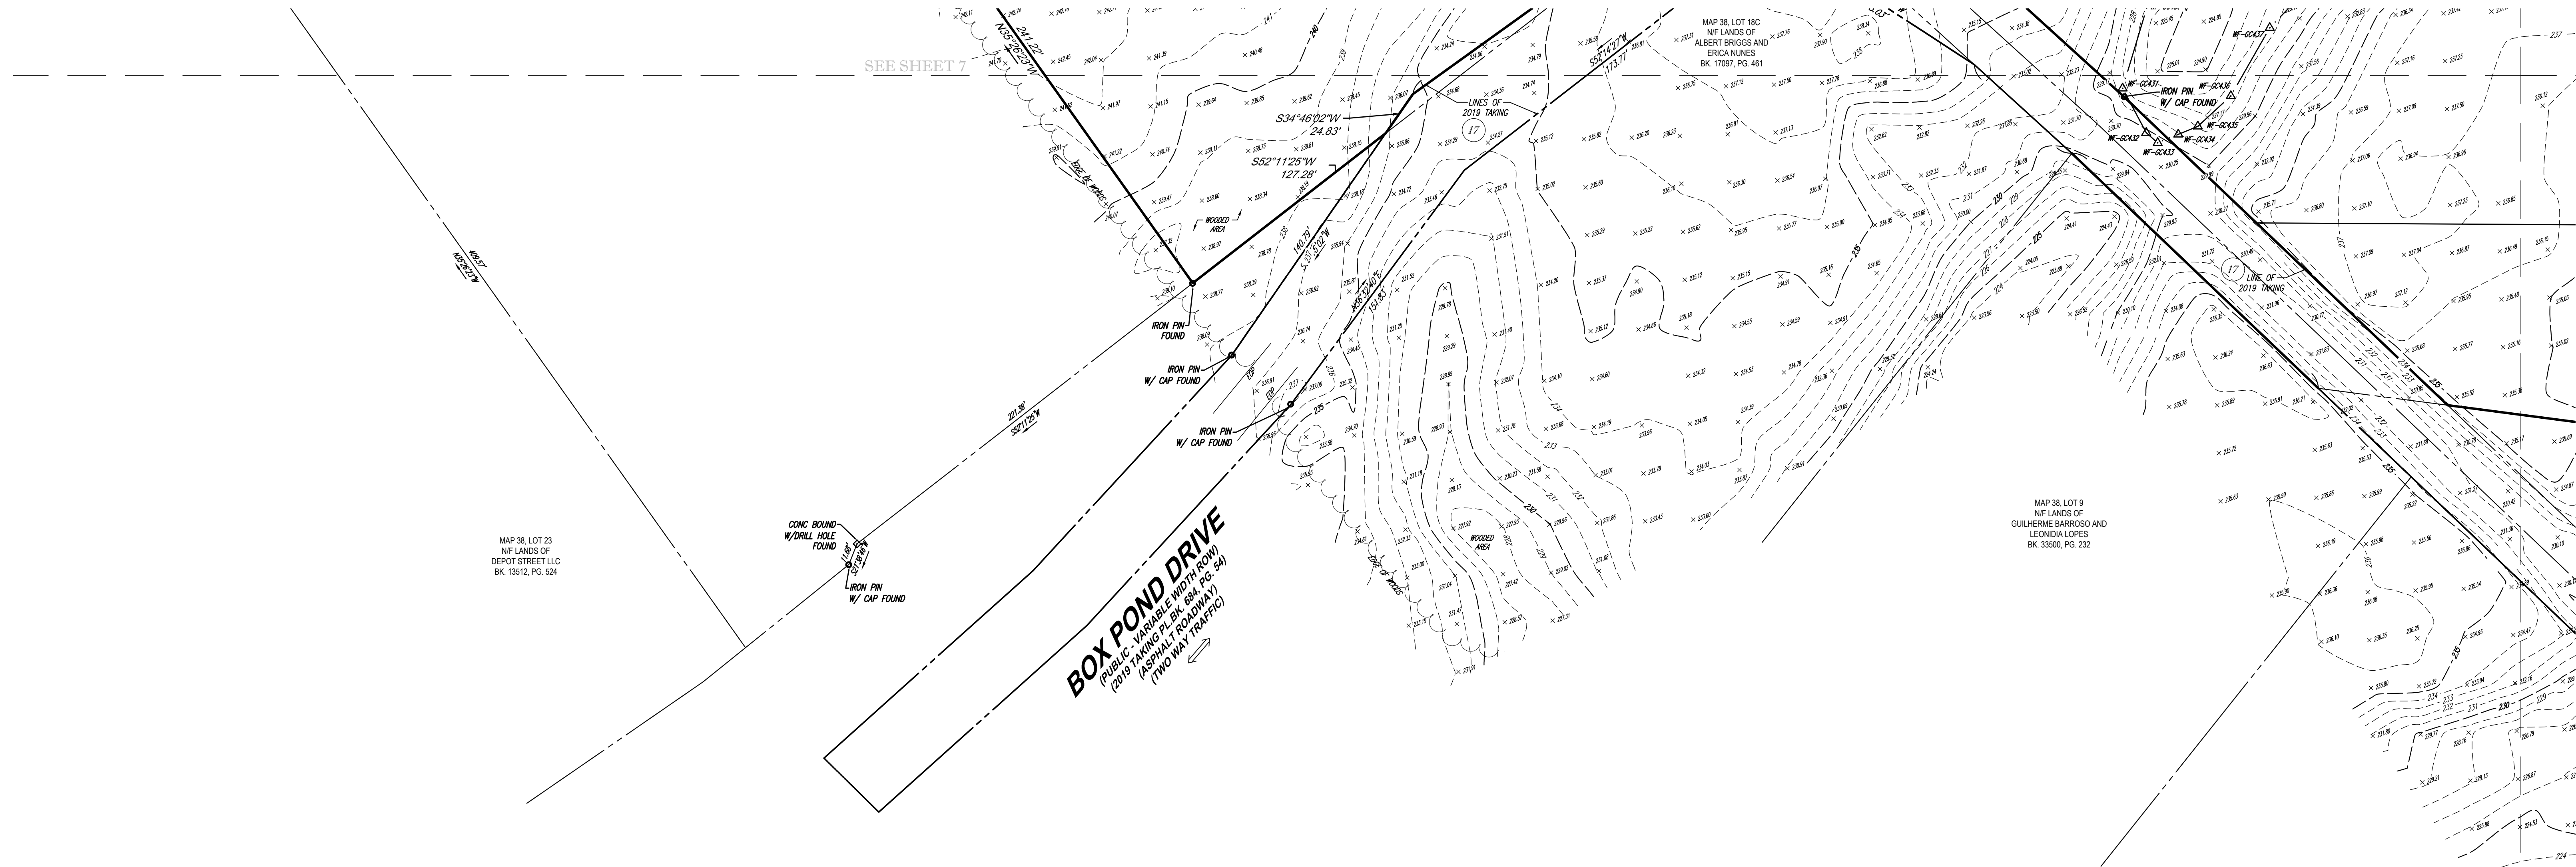

CONTROL POINT ASSOCIATES, INC. ALL RIGHTS RESERVED. NO PART OF THIS MAP OR PLAT MAY BE REPRODUCED OR TRANSMITTED IN ANY FORM OR BY ANY MEANS, ELECTRONIC OR MECHANICAL, WITHOUT THE WRITTEN PERMISSION OF CONTROL POINT ASSOCIATES, INC. IS PROHIBITED.



THE COMMONWEALTH OF MASSACHUSETTS REQUIRES NOTIFICATION BY EXCAVATORS, DESIGNERS, OR ANY PERSON PREPARING TO DISTURB THE EARTH'S SURFACE ANYWHERE IN THE COMMONWEALTH.

MAP 38, LOT 198
N/F LANDS OF
CHRISTOPHER J. AND
SHERRY BARRY
BK. 36725, PG. 578

MAP 38, LOT 23
N/F LANDS OF
DEPOT STREET LLC
BK. 13512, PG. 524

MAP 38, LOT 9
N/F LANDS OF
GUILHERME BARROSO AND
LEONILDA LOPES
BK. 33500, PG. 232

THIS SURVEY IS CERTIFIED TO:
2020 ACQUISITIONS CORP
CHICAGO TITLE INSURANCE COMPANY
2020 INDUSTRIAL LLC

THIS IS TO CERTIFY THAT THIS MAP OR PLAT AND THE SURVEY ON WHICH IT WAS BASED WERE MADE IN ACCORDANCE WITH THE 2016 MINIMUM STANDARD DETAIL REQUIREMENTS FOR ALTA/NSPS LAND TITLE SURVEYS, JOINTLY ESTABLISHED AND ADOPTED BY ALTA AND NSPS, AND INCLUDES ITEMS 2, 3, 4, 5, 7(A), 7(B)(1), 8, 9, 11, 13, 14, 16 & 17 OF TABLE A THEREOF. THE FIELDWORK WAS COMPLETED ON MAY 17, 2021.

NOT A VALID ORIGINAL DOCUMENT UNLESS EMBOSSED WITH RAISED IMPRESSION OR STAMPED WITH A BLUE INK SEAL



GERRY L. HOLDRIGHT, PLS
MASSACHUSETTS PROFESSIONAL LAND SURVEYOR #49211

8-20-2021
DATE


3	UPDATED PER ADDITIONAL WETLAND FLAGS & GAS MARKERS	J.D.O.	R.J.K.	G.L.H.	8-20-2021
2	REVISED TREE LINE & ADDED GAS EASEMENT	-	ELOC	G.L.H.	7-29-2021
1	GAS MARKERS ADDED	-	R.J.K.	G.L.H.	7-15-2021
No.	DESCRIPTION OF REVISION	FIELD CREW	DRAWN	APPROVED	DATE



FIELD DATE
5-2-2021
5-17-2021
FIELD BOOK NO.
21-4 MA
21-3 MA
FIELD BOOK PG.
21
47-57, 77
FIELD CREW
J.S.A.
J.D.O.
B.A.L.
REVIEWED:
G.L.H.

ALTA/NSPS LAND TITLE SURVEY
20/20 AQUISITIONS CORP
0 DEPOT STREET
LOT 23, BLOCK 1, MAP 38
TOWN BELLINGHAM, NORFOLK COUNTY
COMMONWEALTH OF MASSACHUSETTS


CONTROL POINT ASSOCIATES, INC.
352 TURNPIKE ROAD
SOUTH BOKROUGH, MA 01772
508.948.3000 - 508.948.3003 FAX
ALBANY, NY 518-217-5010
CHALFONT, PA 215-712-9800
HAUPPAUGE, NY 631-880-2645
MANHATTAN, NY 646-780-0411
MIT LAUREL, NJ 609-357-2999
WARREN, NJ 908-668-0099

FILE NO.	DWG. NO.
03-210031	9 OF 11

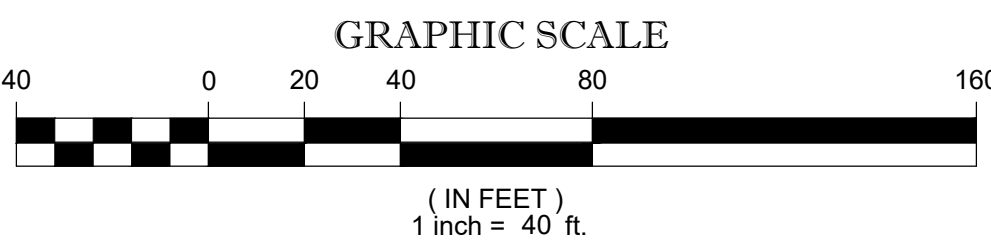

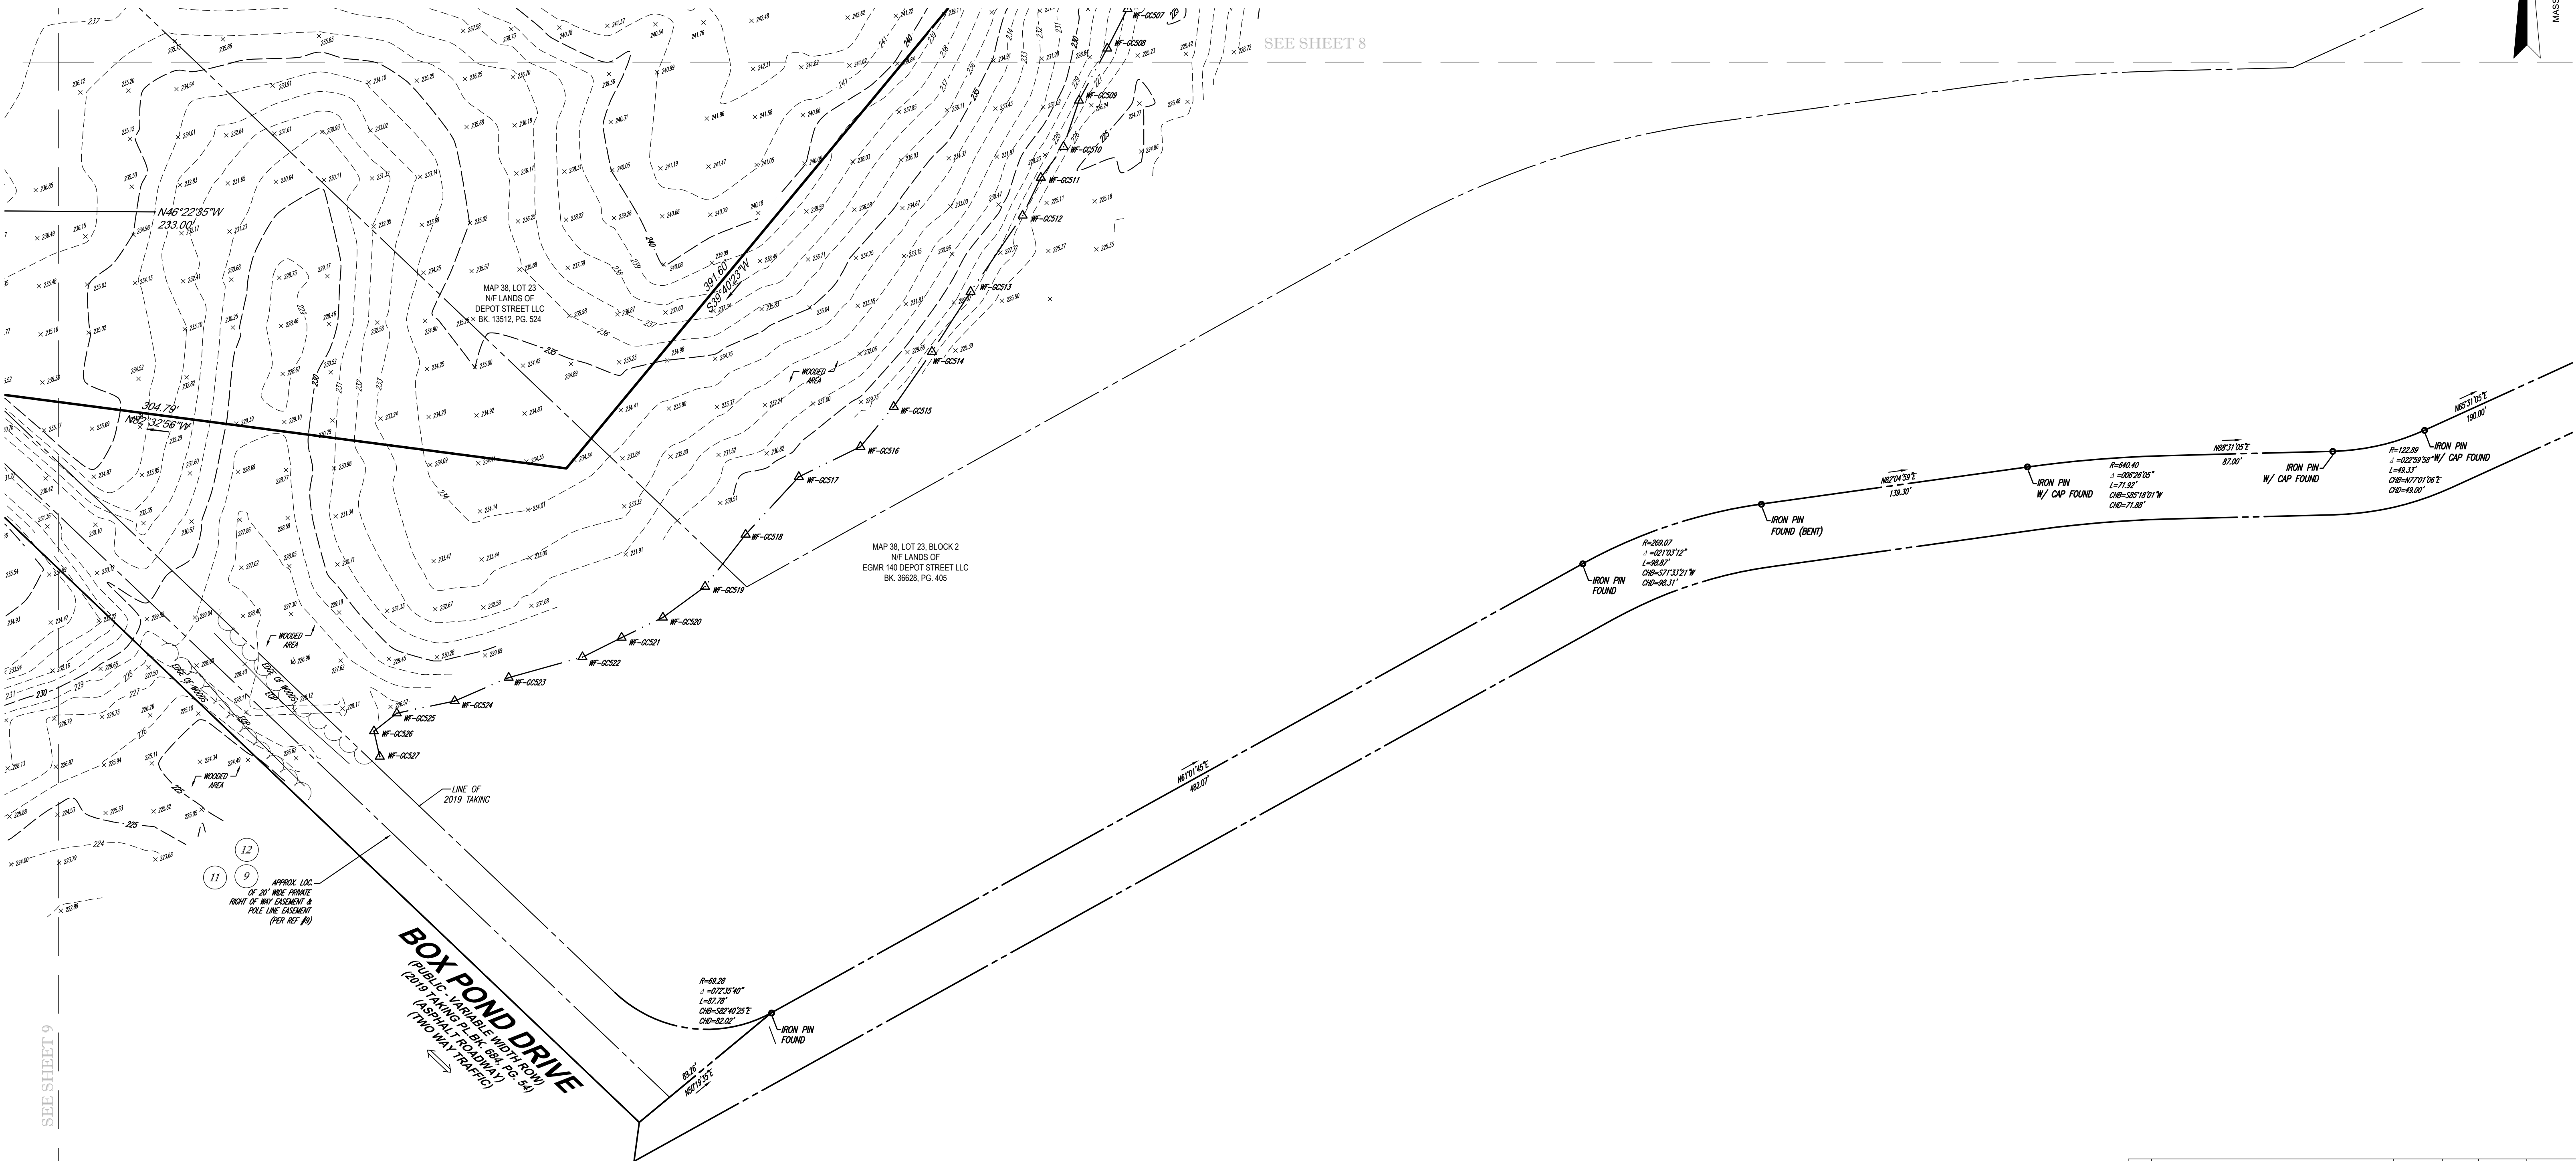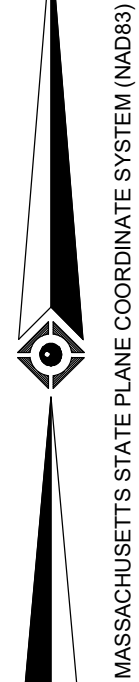

LEGEND			
--- 124 ---	EXISTING CONTOUR	UP #	UTILITY POLE
--- 125 ---	EXISTING SPOT ELEVATION	UPLP #	UTILITY POLE/LIGHT POLE
x 121.45	EXISTING TOP OF CURB ELEVATION	CW	GUY WIRE
x 121.45	EXISTING TOP OF CURB ELEVATION	SL	STREET LIGHT
x 122.95	EXISTING GUTTER ELEVATION	MW	MONITORING WELL
HY	HYDRANT	AL	AREA LIGHT
WV	WATER VALVE	S	SIGN
UV	UNKNOWN VALVE	MGR	METAL GUIDE RAIL
GV	GAS VALVE	P	POST
OW	OVERHEAD WIRES	CLF	CHAIN LINK FENCE
G	APPROX. LOC. UNDERGROUND GAS LINE	ECC	EDGE OF CONCRETE
EOP	EDGE OF PAVEMENT		
LSA	LANDSCAPED AREA		

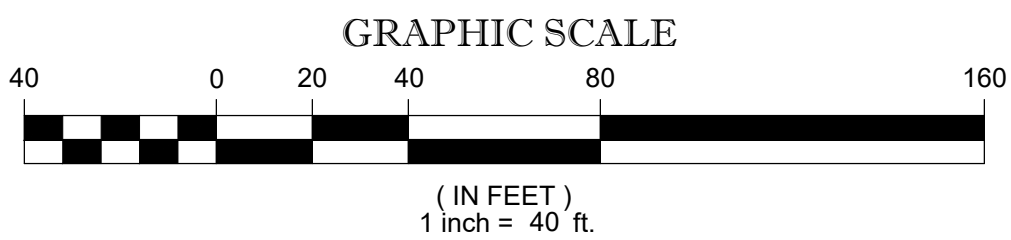

THIS SURVEY IS CERTIFIED TO:
2020 ACQUISITIONS CORP
CHICAGO TITLE INSURANCE COMPANY
2020 INDUSTRIAL LLC

THIS IS TO CERTIFY THAT THIS MAP OR PLAT AND THE SURVEY ON WHICH IT WAS BASED WERE MADE IN ACCORDANCE WITH THE 2018 MINIMUM STANDARD DETAIL REQUIREMENTS FOR ALTA/NSPS LAND TITLE SURVEYS. JOINTLY ESTABLISHED AND ADOPTED BY ALTA AND NSPS, AND INCLUDES ITEMS 2, 3, 4, 5, 7(A), 7(B)(1), 8, 9, 11, 13, 14, 16 & 17 OF TABLE A THEREOF. THE FIELDWORK WAS COMPLETED ON MAY 17, 2021.

NOT A VALID ORIGINAL DOCUMENT UNLESS EMBOSSED WITH RAISED IMPRESSION OR STAMPED WITH A BLUE INK SEAL



GERRY L. HOLDRIGHT, PLS
MASSACHUSETTS PROFESSIONAL LAND SURVEYOR #49211

3	UPDATED PER ADDITIONAL WETLAND FLAGS & GAS MARKERS	J.D.O.	R.J.K.	G.L.H.	8-20-2021
2	REVISED TREE LINE & ADDED GAS EASEMENT	-	ELDC	G.L.H.	7-29-2021
1	GAS MARKERS ADDED	-	R.J.K.	G.L.H.	7-15-2021
No.	DESCRIPTION OF REVISION	FIELD CREW	APPROVED	DATE	
FIELD DATE	5-2-2021	FIELD BOOK NO.	21-4 MA	21-3 MA	
FIELD BOOK PG.	21	FIELD CREW	J.S.A.	J.D.O.	
DRAWN:	B.A.L.	REVIEWED:	G.L.H.	DATE	8-20-2021
APPROVED:	G.L.H.	DATE	6-7-2021	SCALE	1" = 40'
FILE NO.	03-210031	DWG. NO.	10	OF	11

ALTA/NSPS LAND TITLE SURVEY
20/20 AQUISITIONS CORP
0 DEPOT STREET
LOT 23, BLOCK 1, MAP 38
TOWN BELLINGHAM, NORFOLK COUNTY
COMMONWEALTH OF MASSACHUSETTS

CONTROL POINT ASSOCIATES, INC.
352 TURNPIKE ROAD
SOUTHBOROUGH, MA 01772
508.948.3000 - 508.948.3003 FAX

ALBANY, NY 518-217-5010
CHALFONTE, PA 215-712-9800
HAUPPAUGE, NY 631-880-2645
MANHATTAN, NY 646-780-0411
MT LAUREL, NJ 609-357-2999
WARREN, NJ 908-668-0999

CONTROL POINT ASSOCIATES, INC. ALL RIGHTS RESERVED. NO PART OF THIS DOCUMENT MAY BE REPRODUCED OR TRANSMITTED IN ANY FORM OR BY ANY MEANS, ELECTRONIC OR MECHANICAL, INCLUDING PHOTOCOPYING, RECORDING, OR BY ANY INFORMATION STORAGE AND RETRIEVAL SYSTEM, WITHOUT THE WRITTEN PERMISSION OF CONTROL POINT ASSOCIATES, INC. IS PROHIBITED.



THE COMMONWEALTH OF MASSACHUSETTS REQUIRES NOTIFICATION BY EXCAVATORS, DESIGNERS, OR ANY PERSON PREPARING TO DISTURB THE EARTH'S SURFACE ANYWHERE IN THE COMMONWEALTH.

EXHIBIT "A"

THE LAND IS DESCRIBED AS FOLLOWS:

THE LAND ON AND OFF DEPOT STREET, BELLINGHAM, NORFOLK COUNTY, MASSACHUSETTS, DESCRIBED AS FOLLOWS:

LOT 2 SHOWN ON A "PLAN OF LAND CLAIMED BY VARNEY BROTHERS SAND & GRAVEL CO., INC. IN THE TOWN OF BELLINGHAM, NORFOLK COUNTY, MASSACHUSETTS" DATED JUNE 30, 1988 BY GUERRIERE & HALNON, INC., RECORDED WITH NORFOLK DEEDS IN PLAN BOOK 458, PLAN 523.

LOT 3 SHOWN ON A "PLAN OF LAND CLAIMED BY VARNEY BROTHERS SAND & GRAVEL CO., INC. IN THE TOWN OF BELLINGHAM, NORFOLK COUNTY, MASSACHUSETTS" DATED JULY 16, 1988 BY GUERRIERE & HALNON, INC., RECORDED WITH SAID DEEDS, PLAN BOOK 458, PLAN 524.

LOT 7 SHOWN ON A "PLAN OF LAND IN THE TOWN OF BELLINGHAM, NORFOLK COUNTY, MASSACHUSETTS" DATED JUNE 4, 2004 BY GUERRIERE & HALNON, INC., RECORDED WITH SAID DEEDS, PLAN BOOK 526, PLAN 59.

LOT 9B SHOWN ON A "PLAN OF LAND IN BELLINGHAM, MA OWNER: DEPOT STREET, LLC" DATED JUNE 5, 2008 BY GUERRIERE & HALNON, INC., RECORDED WITH SAID DEEDS, PLAN BOOK 587, PLAN 26.

TOGETHER WITH RESERVED AND APPURTENANT RIGHTS LISTED IN ITEM 18 OF THE TITLE REPORT.

THIS SURVEY WAS PREPARED WITH REFERENCE TO A TITLE REPORT PREPARED BY CHICAGO TITLE INSURANCE COMPANY, HAVING A COMMITMENT NO. RAMA-43007, WITH AN EFFECTIVE DATE OF APRIL 5, 2021, WHERE THE FOLLOWING SURVEY RELATED EXCEPTIONS APPEAR IN SCHEDULE B-SECTION 2:

GENERAL EXCEPTIONS 1, 22, 26 ARE NOT SURVEY RELATED AND HAVE NOT BEEN COMMENTED ON AS A PART OF THIS SURVEY.

2 RIGHT OF WAY AGREEMENT FROM L. FRANCIS THAYER TO NORTHEASTERN GAS TRANSMISSION COMPANY DATED SEPTEMBER 12, 1953, RECORDED WITH SAID DEEDS, BOOK 3214, PAGE 372, AS AFFECTED BY RATIFICATION AGREEMENT BY VARNEY BROS. SAND & GRAVEL, INC. DATED OCTOBER 6, 1953, RECORDED WITH SAID DEEDS, BOOK 3236, PAGE 540, AND AMENDING RIGHT OF WAY AGREEMENT BY VINCENT R. AND ISABELLE C. THAYER DATED JUNE 26, 1981, RECORDED WITH SAID DEEDS, BOOK 3916, PAGE 382. THE EASEMENTS LOCATION IS PREDICATED ON THE PHYSICAL LOCATION OF THE PIPELINE. DOCUMENTS PROVIDED AND LACK OF UTILITY RECORDS MAKES MAKE THIS EXCEPTION NOT PLOTTABLE. WE HAVE NOT OBSERVED ANY GAS LINES ON LOCUS OTHER THAN SERVICE LINES.

THE RATIFICATION ALSO REFERENCES AN EASEMENT IN WORCESTER COUNTY AT BOOK 3537, PAGE 423 THAT WAS NOT COPIED FOR THIS REPORT AS IT CURRENTLY APPEARS ALL OF LOCUS IS IN BELLINGHAM, NORFOLK COUNTY.

IT IS UNKNOWN THE REASON THE THAYER FAMILY AMENDED THE RIGHT OF WAY IN 1981 IF VARNEY WAS THEN THE PROPERTY OWNER. IT IS NOTED EARL AND RUEL THAYER CONVEYED A PARCEL TO VARNEY BY DEED DATED MAY 27, 1958, RECORDED WITH SAID DEEDS, BOOK 3642, PAGE 451 (SEE PARAGRAPH 21) ALTHOUGH UNKNOWN OF RECORD IF THAT CONNECTS TO THE RIGHT OF WAY DOCUMENTS.

3 TAKING, D.P.U. 13245, BY THE COMMONWEALTH OF MASSACHUSETTS DEPARTMENT OF PUBLIC UTILITIES, RECORDED WITH SAID DEEDS, BOOK 3916, PAGE 220, AS AFFECTED BY DEED FROM VARNEY BROS. SAND & GRAVEL, INC. TO NEW ENGLAND POWER COMPANY DATED SEPTEMBER 18, 1964, RECORDED WITH SAID DEEDS, BOOK 4203, PAGE 570. PLAN L-7180, L-7181, L-7182, L-7183 SHOW VARIOUS TAKING AREAS, UNABLE TO PLACE ON SURVEY, DUE TO NOT HAVING ENOUGH INFORMATION ON SAID PLANS.

PLEASE REFER TO A SURVEYOR FOR PLACEMENT. IT IS NOTED THE TAKING IS NOT INDEXED TO VARNEY ALTHOUGH VARNEY LAND WAS TAKEN. IT APPEARS THE COUNTY MIS-INDEXED THE DOCUMENT ONLY TO THE NAMES OF THE UTILITY COMPANIES. THE TAKING WAS LOCATED WHILE TRYING TO FIND THE EASEMENT REFERENCED IN ITEM 17.

4 GRANT OF EASEMENT FROM VARNEY BROS. SAND & GRAVEL, INC. TO ALGONQUIN GAS TRANSMISSION COMPANY DATED JULY 22, 1966, RECORDED WITH SAID DEEDS, BOOK 4371, PAGE 514. - 50' GAS EASEMENT SHOWN

5 GRANT OF EASEMENT FROM VARNEY BROS. SAND & GRAVEL, INC. TO ALGONQUIN GAS TRANSMISSION COMPANY DATED SEPTEMBER 23, 1966, RECORDED WITH SAID DEEDS, BOOK 4385, PAGE 127. EASEMENT NOT PLOTTABLE FROM DOCUMENTS SUPPLIED. ALGONQUIN GAS TRANSMISSION COMPANY PIPELINE RIGHT OF WAY OBSERVED OFF SITE SOUTH EASTERLY OF THE LOCUS.

6 GRANT OF EASEMENT FROM CLARENCE E. VARNEY ET AL TO ALGONQUIN GAS TRANSMISSION COMPANY DATED MARCH 18, 1967, RECORDED WITH SAID DEEDS, BOOK 4416, PAGE 448. EASEMENT NOT PLOTTABLE FROM DOCUMENTS SUPPLIED. ALGONQUIN GAS TRANSMISSION COMPANY PIPELINE RIGHT OF WAY OBSERVED OFF SITE SOUTH EASTERLY OF THE LOCUS.

7 DEED FROM VARNEY BROS. SAND & GRAVEL, INC. TO BOSTON EDISON COMPANY DATED APRIL 7, 1969, RECORDED WITH SAID DEEDS, BOOK 4584, PAGE 155 AND ORDER OF TAKING BY BOSTON EDISON COMPANY DATED FEBRUARY 23, 1970, RECORDED WITH SAID DEEDS, BOOK 4650, PAGE 351. - ORDER OF TAKING BY EMINENT DOMAIN FOR ELECTRIC TRANSMISSION, PARCEL 78 PER BK.4650, PG.351 SHOWN

PRIOR TO THE DEED AND TAKING, VARNEY GRANTED BOSTON EDISON COMPANY AN OPTION DATED FEBRUARY 7, 1969, RECORDED WITH SAID DEEDS, BOOK 4575, PAGE 301 THAT IS AFFECTED BY AN AFFIDAVIT DATED FEBRUARY 23, 1998, RECORDED WITH SAID DEEDS, BOOK 12287, PAGE 285.

8 ORDER OF TAKING BY THE INHABITANTS OF THE TOWN OF BELLINGHAM OF THE WAY KNOWN AS DEPOT STREET DATED JULY 20, 1971, RECORDED WITH SAID DEEDS, BOOK 4758, PAGE 588. - CURRENT RIGHT OF WAY LINES OF DEPOT STREET SHOWN

9 RIGHT OF WAY GRANTED FROM VARNEY BROTHERS SAND AND GRAVEL, INC. TO RAYMOND DUPUIS AND ALICE DUPUIS, ET AL DATED AUGUST 30, 1973, RECORDED WITH SAID DEEDS, BOOK 4985, PAGE 498. - 20 FT. WIDE PRIVE RIGHT-OF-WAY EASEMENT SHOWN. SEE ALSO ITEM 18B.

10 GRANT OF EASEMENT FROM VARNEY BROS. SAND & GRAVEL, INC. TO ALGONQUIN GAS TRANSMISSION COMPANY DATED JUNE 17, 1992, RECORDED WITH SAID DEEDS, BOOK 9385, PAGE 597. - GAS EASEMENT SHOWN

11 EASEMENT FROM VARNEY BROTHERS SAND AND GRAVEL, INC. TO ROBERT NASUTI AND RITA NASUTI, TRUSTEES OF NASUTI FAMILY TRUST DATED NOVEMBER 24, 1993, RECORDED WITH SAID DEEDS, BOOK 10240, PAGE 701. 20' RIGHT OF WAY EASEMENT SHOWN

12 GRANT OF EASEMENT FROM VARNEY BROTHERS SAND AND GRAVEL, INC. TO NEW ENGLAND TELEPHONE AND TELEGRAPH COMPANY AND MASSACHUSETTS ELECTRIC COMPANY DATED FEBRUARY 18, 1994, RECORDED WITH SAID DEEDS, BOOK 10400, PAGE 98. - POLE LINE EASEMENT SHOWN

13 THE CURRENT DEED AT BOOK 13512, PAGE 524 REFERENCES AND RESERVES RIGHTS SET FORTH IN A MEMORANDUM AND NOTICE OF OPTION AGREEMENT DATED MARCH 24, 1997 TO INFRASTRUCTURE DEVELOPMENT CORPORATION, AND SUCH A DOCUMENT DATED MARCH 24, 1997 IS RECORDED THEREWITH AT BOOK 13512, PAGE 532 ALTHOUGH IT RUNS TO IDC BELLINGHAM LLC. - NOT PLOTTABLE

THE OPTION STATES IT IS ONLY THROUGH NOVEMBER 14, 2001, PLUS 30 DAYS. BOTH IDC BELLINGHAM LLC AND INFRASTRUCTURE DEVELOPMENT CORPORATION WERE RESEARCHED COMMENCING MARCH 24, 1997 TO DATE AND THERE ARE NO OTHER RECORDED DOCUMENTS, SUGGESTING THE OPTION WAS NOT EXERCISED.

14 COVENANT BY DEPOT STREET, LLC DATED JUNE 25, 2001, RECORDED WITH SAID DEEDS, BOOK 15241, PAGE 579.

THE COVENANT REFERENCES THE SUBDIVISION PLAN DATED FEBRUARY 22, 1999, WHICH CORRESPONDS TO PLAN BOOK 471, PLAN 869 THAT SUBDIVIDED LOT 1 ON PLAN BOOK 458, PLAN 523 INTO LOTS 4, 5 AND 6 ON PLAN BOOK 471, PLAN 869. THERE ARE NO CONVEYANCES OR OTHER RECORDED DOCUMENTS WITH REFERENCE TO LOTS 4, 5 AND 6 ON PLAN BOOK 471, PLAN 869, WHICH WAS RE-SUBDIVIDED INTO LOTS 7 AND 8 ON PLAN BOOK 526, PLAN 59 AND LOTS 9A AND 9B ON PLAN BOOK 587, PLAN 29. THE COVENANT STATES THAT LOTS MAY BE RELEASED BY A CERTIFICATE OF RELEASE EXECUTED BY A MAJORITY OF THE TOWN'S PLANNING BOARD. THERE ARE NO RELEASES OF RECORD. THERE ALSO IS NOT A REPLACEMENT COVENANT THAT REFERENCES THE RE-SUBDIVISION PLANS. THE COVENANT REMAINS AN OUTSTANDING DOCUMENT NOTWITHSTANDING THE FEBRUARY 22, 1999 PLAN IN PLAN BOOK 471, PLAN 869 WAS SUPERSEDED. - NOT PLOTTABLE

15 AGREEMENTS MADE WITHIN THE QUITCLAIM DEED TO DUNKIN DONUTS NORTHEAST DISTRIBUTION CENTER, INC. DATED AUGUST 17, 2004, RECORDED WITH SAID DEEDS, BOOK 21442, PAGE 482. - NOT PLOTTABLE

RECORD TITLE ALSO INCLUDES THE FOLLOWING LAND USE DOCUMENTS RECORDED PRIOR TO THE DEED AT BOOK 21442, PAGE 482:

A. SPECIAL PERMIT DECISION DATED APRIL 29, 2004, RECORDED WITH SAID DEEDS, BOOK 21442, PAGE 467. - NOT PLOTTABLE

B. DEVELOPMENT PLAN APPROVAL DATED APRIL 29, 2004, RECORDED WITH SAID DEEDS, BOOK 21442, PAGE 474. - NOT PLOTTABLE

BOTH DOCUMENTS ARE IN THE NAME OF DEPOT STREET LLC AND ARE RECORDED SIMULTANEOUSLY BUT PRIOR TO THE DEED TO DUNKIN DONUTS NORTHEAST. BOTH DOCUMENTS REFERENCE THEY AFFECT APPROXIMATELY 3.5 ACRES OF A LARGER 114+ ACRE PARCEL. IT IS NOTED DUNKIN DONUTS NORTHEAST PURCHASED LOT 8 ON PLAN BOOK 526, PLAN 59 WHICH IS 35 ACRES.

16 DECLARATION OF RESTRICTIVE COVENANTS BY DEPOT STREET LLC UNDATED, NOTARIZED AUGUST 19, 2004, RECORDED WITH SAID DEEDS, BOOK 21442, PAGE 485, AS AFFECTED BY AFFIDAVIT UNDER G.L. C. 183, § 58 DATED SEPTEMBER 9, 2004, RECORDED WITH SAID DEEDS, BOOK 21526, PAGE 221. THE COVENANTS ARE TO REMAIN IN EFFECT UNTIL DECEMBER 31, 2033 AND MAY BE EXTENDED. THE COVENANTS AFFECT LOTS 7, 8 AND 9 ON PLAN BOOK 526, PLAN 59 WHICH TOGETHER ARE 114.963 ACRES+ (LOT 9 RE-SUBDIVIDED INTO LOTS 9A AND 9B ON PLAN BOOK 587, PLAN 29). VARNEY REMAINS THE OWNER OF LOT 7 (18.20+ ACRES) AND LOT 9A (33.819+ ACRES) FOR A TOTAL OF 52.02+ ACRES WHICH IS LESS THAN 50% THEREBY MAKING THE OWNERS OF LOTS 8 AND 9B TOGETHER THE ENFORCING ENTITIES OF THE COVENANTS. THE COVENANTS DO NOT REQUIRE CERTIFICATES OF APPROVAL, ALTHOUGH APPROVAL DOCUMENTS MAY BE REQUESTED FROM THE ENFORCING ENTITIES. THE COVENANTS ALSO PROVIDE THAT UPON (A) COMPLETED CONSTRUCTION; (B) ISSUANCE OF A CERTIFICATE OF OCCUPANCY; AND (C) PASSING OF 180 DAYS SHALL BE CONCLUSIVE EVIDENCE OF APPROVAL UNLESS NOTICE OF AN ENFORCEMENT ACTION IS RECORDED. - NOT PLOTTABLE

17 ORDER OF TAKING BY TOWN OF BELLINGHAM OF BOX POND DRIVE DATED AUGUST 15, 2019, RECORDED WITH SAID DEEDS, BOOK 37088, PAGE 105. - BOX POND TAKING SHOWN

18 PLAN BOOK 526, PLAN 59 SHOWS AND LABELS MANY EASEMENTS AND OTHER FEATURES. THERE IS A SMALL RECTANGLE IN LOT 2 AS IT ABUTS A TURN OF THE BOSTON EDISON TAKING AND MARKED AS "BOSTON EDISON CO. EASEMENT (PARCEL 73A)". SEE ITEM 6. NEITHER THE TAKING AT BOOK 4650, PAGE 351 NOR DEED AT BOOK 4585, PAGE 155 HAVE A PARCEL 73A. ALTHOUGH IT IS NOTED THAT THE TAKING AT BOOK 4650, PAGE 351 HAS A PARCEL 73. IT IS RECOMMENDED THE ISSUE IS REFERRED TO A SURVEYOR. - APPROXIMATE LOCATION OF (PARCEL 78A) SHOWN

19 THE TITLE RESEARCH RETURN THE FOLLOWING RESERVED OR APPURTENANT RIGHTS: A. RIGHTS RESERVED IN THE DEED FROM VARNEY BROS. SAND & GRAVEL, INC. TO BOSTON EDISON COMPANY DATED APRIL 7, 1969, RECORDED WITH SAID DEEDS, BOOK 4584, PAGE 155.

A. RESERVATION OF RIGHTS IN THE RIGHT OF WAY GRANTED FROM VARNEY BROTHERS SAND AND GRAVEL, INC. TO RAYMOND DUPUIS AND ALICE DUPUIS, ET AL DATED AUGUST 30, 1973, RECORDED WITH SAID DEEDS, BOOK 4953, PAGE 498. - NOT LOCUS

B. RESERVATION OF RIGHTS IN A RIGHT OF WAY RESERVED IN AN EASEMENT FROM VARNEY BROTHERS SAND AND GRAVEL, INC. TO ROBERT NASUTI AND RITA NASUTI, TRUSTEES OF NASUTI FAMILY TRUST DATED NOVEMBER 24, 1993, RECORDED WITH SAID DEEDS, BOOK 10240, PAGE 701. - BOOK AND PAGE IS A PROBATE DOCUMENT. NOT SURVEY RELATED

C. DRIVEWAY ACCESS EASEMENT AGREEMENT FROM ND BELLINGHAM II LLC TO DEPOT STREET LLC DATED AS OF JULY 31, 2009, RECORDED WITH SAID DEEDS, BOOK 26955, PAGE 591. - DRIVEWAY ACCESS EASEMENT SHOWN

20 THE EASEMENT AT BOOK 26955, PAGE 591 (ITEM 18D) IS A GRANT RATHER THAN A RESERVATION. VARNEY CONVEYED LOT 9A ON PLAN BOOK 587, PLAN 29 TO ND BELLINGHAM II LLC BY DEED DATED OCTOBER 6, 2008, RECORDED WITH SAID DEEDS, BOOK 26084, PAGE 385. ND BELLINGHAM'S TITLE BETWEEN THE OCTOBER 6, 2008 DEED AND THE JULY 31, 2009 EASEMENT WAS RESEARCHED, AND THE APPURTENANT EASEMENT IS SUBJECT TO THE FOLLOWING:

A. MEMORANDUM OF LEASE AGREEMENT TO BEST BUY STORES, L.P. DATED AS OF DECEMBER 1, 2008, RECORDED WITH SAID DEEDS, BOOK 26191, PAGE 369. - LEASE AREA SHOWN, ALSO KNOWN AS LOT 9A (PER REF #5)

B. ORDER OF RESOURCE AREA DELINEATION BY BELLINGHAM CONSERVATION COMMISSION, DEP FILE NO. 105-637, RECORDED WITH SAID DEEDS, BOOK 26255, PAGE 97. - NOT PLOTTABLE

C. GRANT OF EASEMENT FROM ND BELLINGHAM II LLC TO MASSACHUSETTS ELECTRIC COMPANY DATED JANUARY 22, 2009, RECORDED WITH SAID DEEDS, BOOK 26334, PAGE 322. - UNDERGROUND ELECTRIC EASEMENT SHOWN

D. ALL COVENANTS, RESTRICTIONS, CONDITIONS AND AGREEMENTS SET FORTH IN THE DRIVEWAY ACCESS EASEMENT AGREEMENT AT BOOK 26955, PAGE 591. - DRIVEWAY ACCESS EASEMENT SHOWN

21 SEE ITEMS 3, 4 AND 5, WHICH ARE EASEMENTS TO ALGONQUIN GAS TRANSMISSION COMPANY. ITS EASEMENT RIGHTS ARE SUBJECT TO AN

ORDER OF CONDITIONS BY BELLINGHAM CONSERVATION COMMISSION, DEP FILE NO. N105-149, RECORDED WITH SAID DEEDS, BOOK 8968, PAGE 8, WHICH DOES NOT HAVE A CERTIFICATE OF COMPLIANCE. THERE WAS ANOTHER EASEMENT TO ALGONQUIN GAS TRANSMISSION COMPANY LISTED IN ITEM 9 THAT WAS RECORDED AFTER THE ORDER OF CONDITIONS. ORDERS OF CONDITIONS ARE SPECIFICALLY EXCLUDED BY THE JACKET OF A TITLE INSURANCE POLICY AS LAND USE MATTERS. HOWEVER MASSACHUSETTS UNDERWRITERS WILL ANSWER QUESTIONS ABOUT THEM. IT IS ANTICIPATED AN UNDERWRITER WOULD ADVISE THE ORDER OF CONDITIONS ONLY AFFECTS ALGONQUIN'S EASEMENT AND NOT ALSO THE FEE SIMPLE OWNERSHIP, ALTHOUGH NO UNDERWRITING WAS DONE FOR THIS REPORT. - ORDER OF CONDITIONS NOT PLOTTABLE

INADDITION TO THE REFERENCED DEEDS TITLE ALSO INCLUDES THE FOLLOWING DEEDS TO VARNEY:

A. DEED FROM THE NEW YORK, NEW HAVEN AND HARTFORD RAILROAD COMPANY TO CLARENCE E. VARNEY AND DONALD A. VARNEY DATED MARCH 8, 1949, RECORDED WITH SAID DEEDS, BOOK 2826, PAGE 172. - NOT PLOTTABLE, RAILROAD PLAN NOT PROVIDED.

B. DEED FROM THE NEW YORK, NEW HAVEN AND HARTFORD RAILROAD COMPANY TO VARNEY BROS. SAND & GRAVEL, INC. DATED FEBRUARY 2, 1953, RECORDED WITH SAID DEEDS, BOOK 3157, PAGE 385. BOTH DEEDS CONVEY BY REFERENCE TO RAILROAD STATION NUMBERS BUT WITHOUT REFERENCE TO RECORDED PLANS. PLEASE REFER TO A SURVEYOR FOR PLACEMENT. THE REGISTRY OF DEEDS DOES NOT MAINTAIN PLAN INDEXES BASED ON RAILROAD STATION NUMBERS. UNABLE TO PLOT, RAILROAD PLAN NOT PROVIDED

TO THE EXTENT ANY OF THE CURRENT LOCUS IS FORMER RAILROAD LAND, IT IS SUBJECT TO THE PROVISIONS OF M.G.L. C. 40, 54A AND REQUIRES APPROVAL FROM THE MASSACHUSETTS DEPARTMENT OF TRANSPORTATION FOR CONSTRUCTION OVER A FORMER RAILROAD RIGHT OF WAY OR LAND APPURTENANT THERETO. NOT ALL FORMERLY OWNED RAILROAD LAND IS A FORMER RAILROAD RIGHT OF WAY OR LAND APPURTENANT THERETO, AND THE DEPARTMENT OF TRANSPORTATION WILL ADVISE WHETHER IT DEEMS IT HAS JURISDICTION OVER ANY FORMER RAILROAD LAND. THE STATUTE DOES NOT REQUIRE RECORDING THE DEPARTMENT OF TRANSPORTATION RESPONSE OR APPROVAL, ALTHOUGH RECORDING IS THE BETTER PRACTICE TO DOCUMENT THE PUBLIC RECORD AND INFORM FUTURE CONVEYANCERS.

C. ALL RIGHT TITLE AND INTEREST FROM LIONEL S. CADORET TO VARNEY BROTHERS SAND & GRAVEL, INC. DATED DECEMBER 4, 1972, RECORDED WITH SAID DEEDS, BOOK 4985, PAGE 500. VAGUE DESCRIPTION APPROXIMATE LOCATON OF CART PATH SHOWN PER REFERENCE #9

THE RELEASE IS OF A CART ROAD FROM PROPERTY OF NASUTI TO DEPOT STREET. THE RELEASE DOES NOT PROVIDE THE GRANTOR'S ORIGIN OF TITLE. IT IS NOTED THE RELEASE IS 48 1/2 YEARS OLD AND THAT MASSACHUSETTS HAS A 50 YEAR TITLE RESEARCH STANDARD. PLEASE CONTACT UNDERWRITING FOR APPROVAL TO ACCEPT THE RELEASE WITHOUT EXAMINING TITLE BEHIND IT AS UNDERWRITING CONSULTATION WAS NOT PERFORMED FOR THIS REPORT. IT IS ALSO NOTED A REPLACEMENT RIGHT OF WAY WAS GRANTED BACK TO MOST OF THE SAME PEOPLE AT BOOK 4953, PAGE 498, ABOVE LISTED IN ITEM 8. THE GRANTOR NAMES IN THE RELEASE AT PAGE 500 AND THE GRANTEE NAMES IN THE GRANT AT PAGE 498 ARE SUBSTANTIALLY SIMILAR BUT NOT IDENTICAL AS EACH HAS A FEW NAMES THAT ARE NOT IN THE OTHER DOCUMENT.

PLEASE REFER THESE DEEDS TO A SURVEYOR TO CERTIFY THAT ALL OF THE CURRENT LOCUS COMES OUT OF THESE DEEDS AS LAND PLACEMENT AND FULL REVIEW OF THE PROPERTY DESCRIPTIONS WERE NOT DONE FOR THIS REPORT.

24 IT IS ASSUMED FOR RESEARCH THAT TITLE DOCUMENTS IN FACT DERIVE FROM THE ABOVE DEEDS. THE GRANTOR INDEX RESEARCH FOR VARNEY BROS. BROTHERS COMMENCED WITH THE DECEMBER 31, 1951 DEED AT BOOK 3056, PAGE 112 BEING THE EARLIEST DEED. ADDITIONALLY, CLARENCE AND DONALD VARNEY WERE RESEARCHED IN THE GRANTOR INDEX COMMENCING WITH THE MARCH 8, 1949 DEED AT BOOK 2826, PAGE 172 THROUGH THEIR ESTATES EXECUTING DEEDS ON JUNE 1, 1989 AT BOOK 8349, PAGES 538 AND 539. THE VARNEY'S PROBATE CASES HAVE NOT YET BEEN REVIEWED FOR THIS REPORT AND AN APPOINTMENT HAS BEEN MADE AT THE PROBATE COURT TO REVIEW THE CASES. SUPPLEMENTAL REPORT SHALL ISSUE WHETHER TITLE IS CLEAR OR WHETHER THERE ARE ANY TITLE ISSUES IN THE PROBATE CASES. - NOT PLOTTABLE

25 MINERALS OF WHATSOEVER KIND, SUBSURFACE AND SURFACE SUBSTANCES, INCLUDING BUT NOT LIMITED TO COAL, LIGNITE, OIL, GAS, URANIUM, CLAY, ROCK, SAND AND GRAVEL, IN, ON, UNDER AND THAT MAY BE PRODUCED FROM THE LAND, TOGETHER WITH ALL RIGHTS, PRIVILEGES AND IMMUNITIES RELATING THERETO, WHETHER OR NOT APPEARING IN THE PUBLIC RECORDS OR LISTED IN SCHEDULE B. THE COMPANY MAKES NO REPRESENTATION AS TO THE PRESENT OWNERSHIP OF ANY SUCH INTERESTS. THERE MAY BE LEASES, GRANTS, EXCEPTIONS OR RESERVATION OF INTEREST THAT ARE NOT LISTED. - NOT PLOTTABLE

THIS SURVEY IS CERTIFIED TO:
2020 ACQUISITIONS CORP
CHICAGO TITLE INSURANCE COMPANY
2020 INDUSTRIAL LLC

THIS IS TO CERTIFY THAT THIS MAP OR PLAT AND THE SURVEY ON WHICH IT WAS BASED WERE MADE IN ACCORDANCE WITH THE 2016 MINIMUM STANDARD DETAIL REQUIREMENTS FOR ALTA/NSPS LAND TITLE SURVEYS, JOINTLY ESTABLISHED AND ADOPTED BY ALTA AND NSPS, AND INCLUDES ITEMS 2, 3, 4, 5, 7(A) 7(B)(1), 8, 9, 11, 13, 14, 16 & 17 OF TABLE A THEREOF. THE FIELDWORK WAS COMPLETED ON MAY 17, 2021.

NOT A VALID ORIGINAL DOCUMENT UNLESS EMBOSSED WITH RAISED IMPRESSION OR STAMPED WITH A BLUE INK SEAL



8-20-2021

DATE

GERRY L. HOLDRIGHT, PLS
MASSACHUSETTS PROFESSIONAL LAND SURVEYOR #49211

3	UPDATED PER ADDITIONAL WETLAND FLAGS & GAS MARKERS	J.D.O.	R.J.K.	G.L.H.	8-20-2021
2	REVISED TREE LINE & ADDED GAS EASEMENT	-	ELOC	G.L.H.	7-29-2021
1	GAS MARKERS ADDED	-	R.J.K.	G.L.H.	7-15-2021
No.	DESCRIPTION OF REVISION	FIELD CREW	DRAWN	APPROVED	DATE

FIELD DATE
5-2-2021
5-17-2021
FIELD BOOK NO.
21-4 MA
21-3 MA
FIELD BOOK PGS.
21
47-57, 77
FIELD CREW
J.S.A.
J.D.O.
DRAWN:
B.A.L.
REVIEWED:
G.L.H.

ALTA/NSPS LAND TITLE SURVEY
20/20 AQUISITIONS CORP
0 DEPOT STREET
LOT 23, BLOCK 1, MAP 38
TOWN BELLINGHAM, NORFOLK COUNTY
COMMONWEALTH OF MASSACHUSETTS

CONTROL POINT ASSOCIATES, INC.
352 TURNPIKE ROAD
SOUTH BOKROUGH, MA 01772
508.948.3000 • 508.948.3003 FAX

ALBANY, NY 518-217-5010
CHALFONT, PA 215-712-9800
HAUPPAUGE, NY 631-880-2645
MANHATTAN, NY 646-780-0411
MT LAUREL, NJ 609-857-2099
WARREN, NJ 908-668-0099

FILE NO.	DWG. NO.
03-210031	11 OF 11



THE COMMONWEALTH OF MASSACHUSETTS REQUIRES NOTIFICATION BY EXCAVATORS, DESIGNERS, OR ANY PERSON PREPARING TO DISTURB THE EARTH'S SURFACE ANYWHERE IN THE COMMONWEALTH.

CONTROL POINT ASSOCIATES, INC. ALL RIGHTS RESERVED. NO PART OF THIS DOCUMENT MAY BE REPRODUCED OR TRANSMITTED IN ANY FORM OR BY ANY MEANS, ELECTRONIC OR MECHANICAL, WITHOUT THE WRITTEN PERMISSION OF CONTROL POINT ASSOCIATES, INC. IS PROHIBITED.

MASSACHUSETTS STATE PLANE COORDINATE SYSTEM (NAD83)