WETLAND RESOURCE AREAS (BELLINGHAM):

VEGETATED WELAND AREA: 550,860 S.F.

ISOLATED WETLAND AREAS: 18,090 S.F.

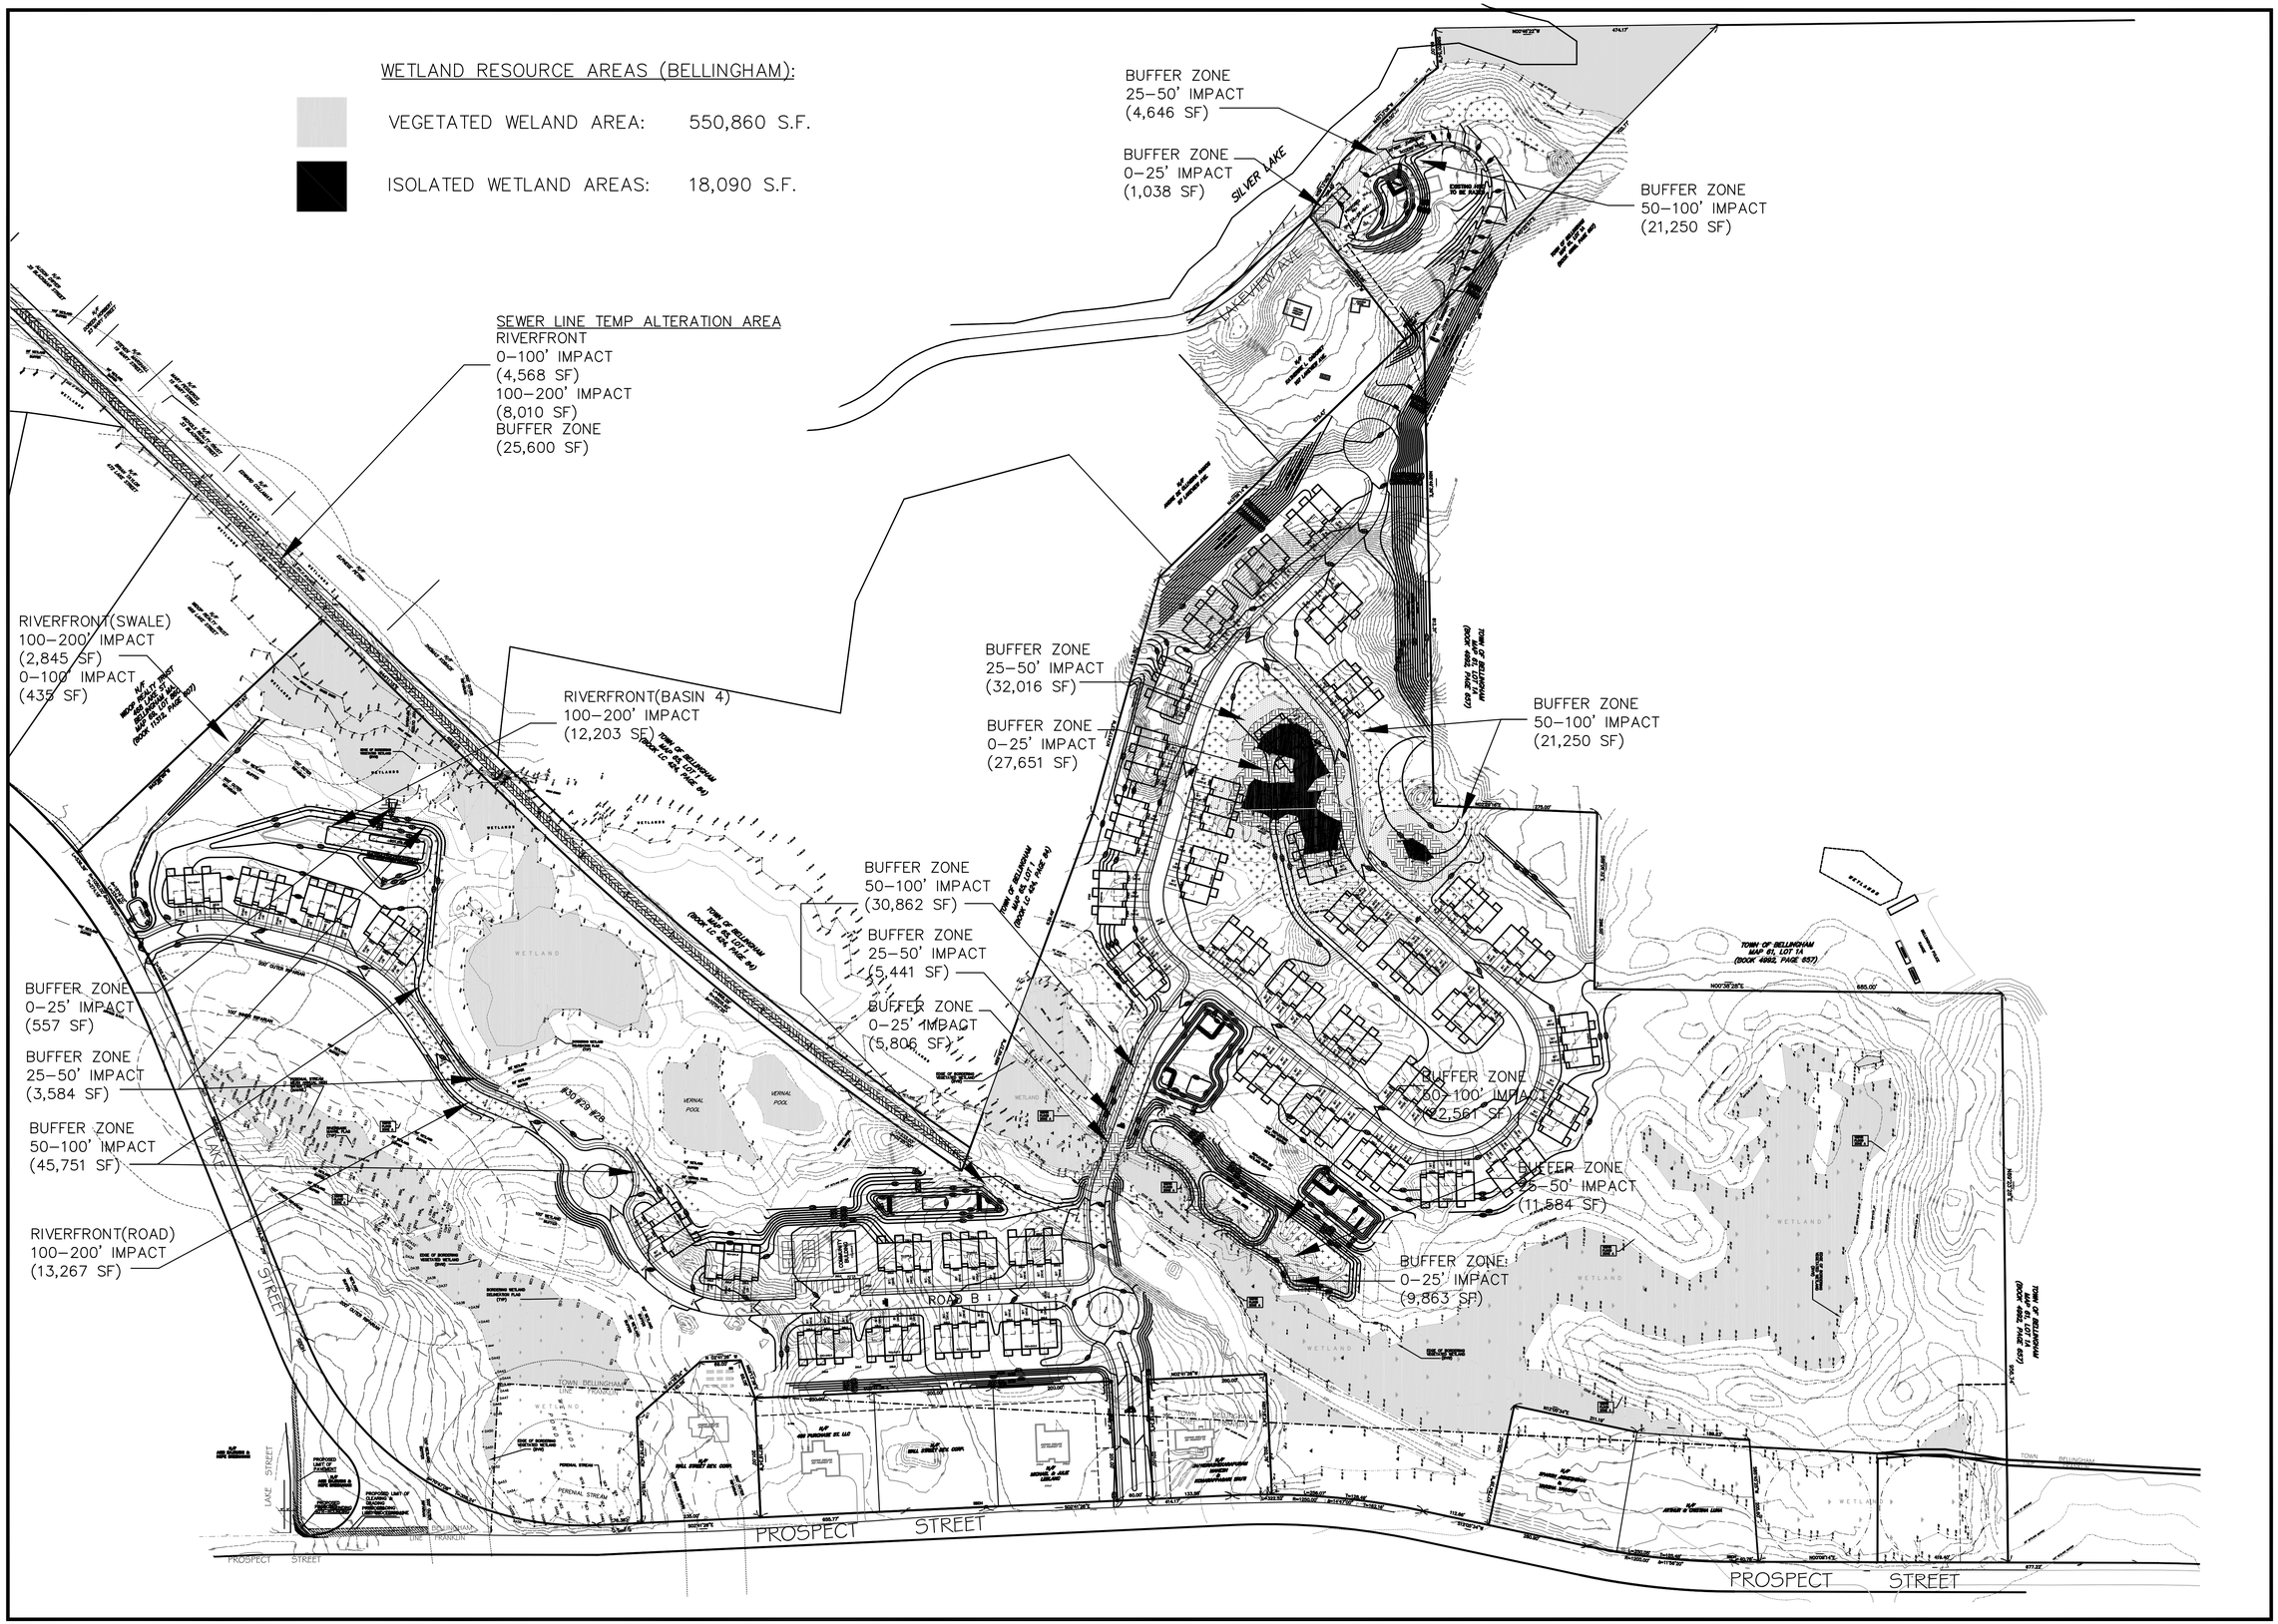


| REVISIONS | | |
|---|---|---|
| No. | DATE | DESCRIPTION |

# WETLAND ALTERATION IMPACT PLAN
# "PROSPECT HILL VILLAGE"
# BELLINGHAM, MASSACHUSETTS

PREPARED FOR:
WALL STREET DEVELOPMENT CORP.
P.O. BOX 272
WESTWOOD, MASSACHUSETTS


GLM Engineering Consultants, Inc.
19 EXCHANGE STREET
HOLLISTON, MA 01746
P: 508–429–1100
F: 508–429–7160
www.GLMengineering.com


| | |
|---|---|
| JOB No. | 16,590 |
| DATE: | JULY 30, 2025 |
| SCALE: | 1"=120' |
| SHEET: | 1 of 1 |
| PLAN #: | 27,871 |