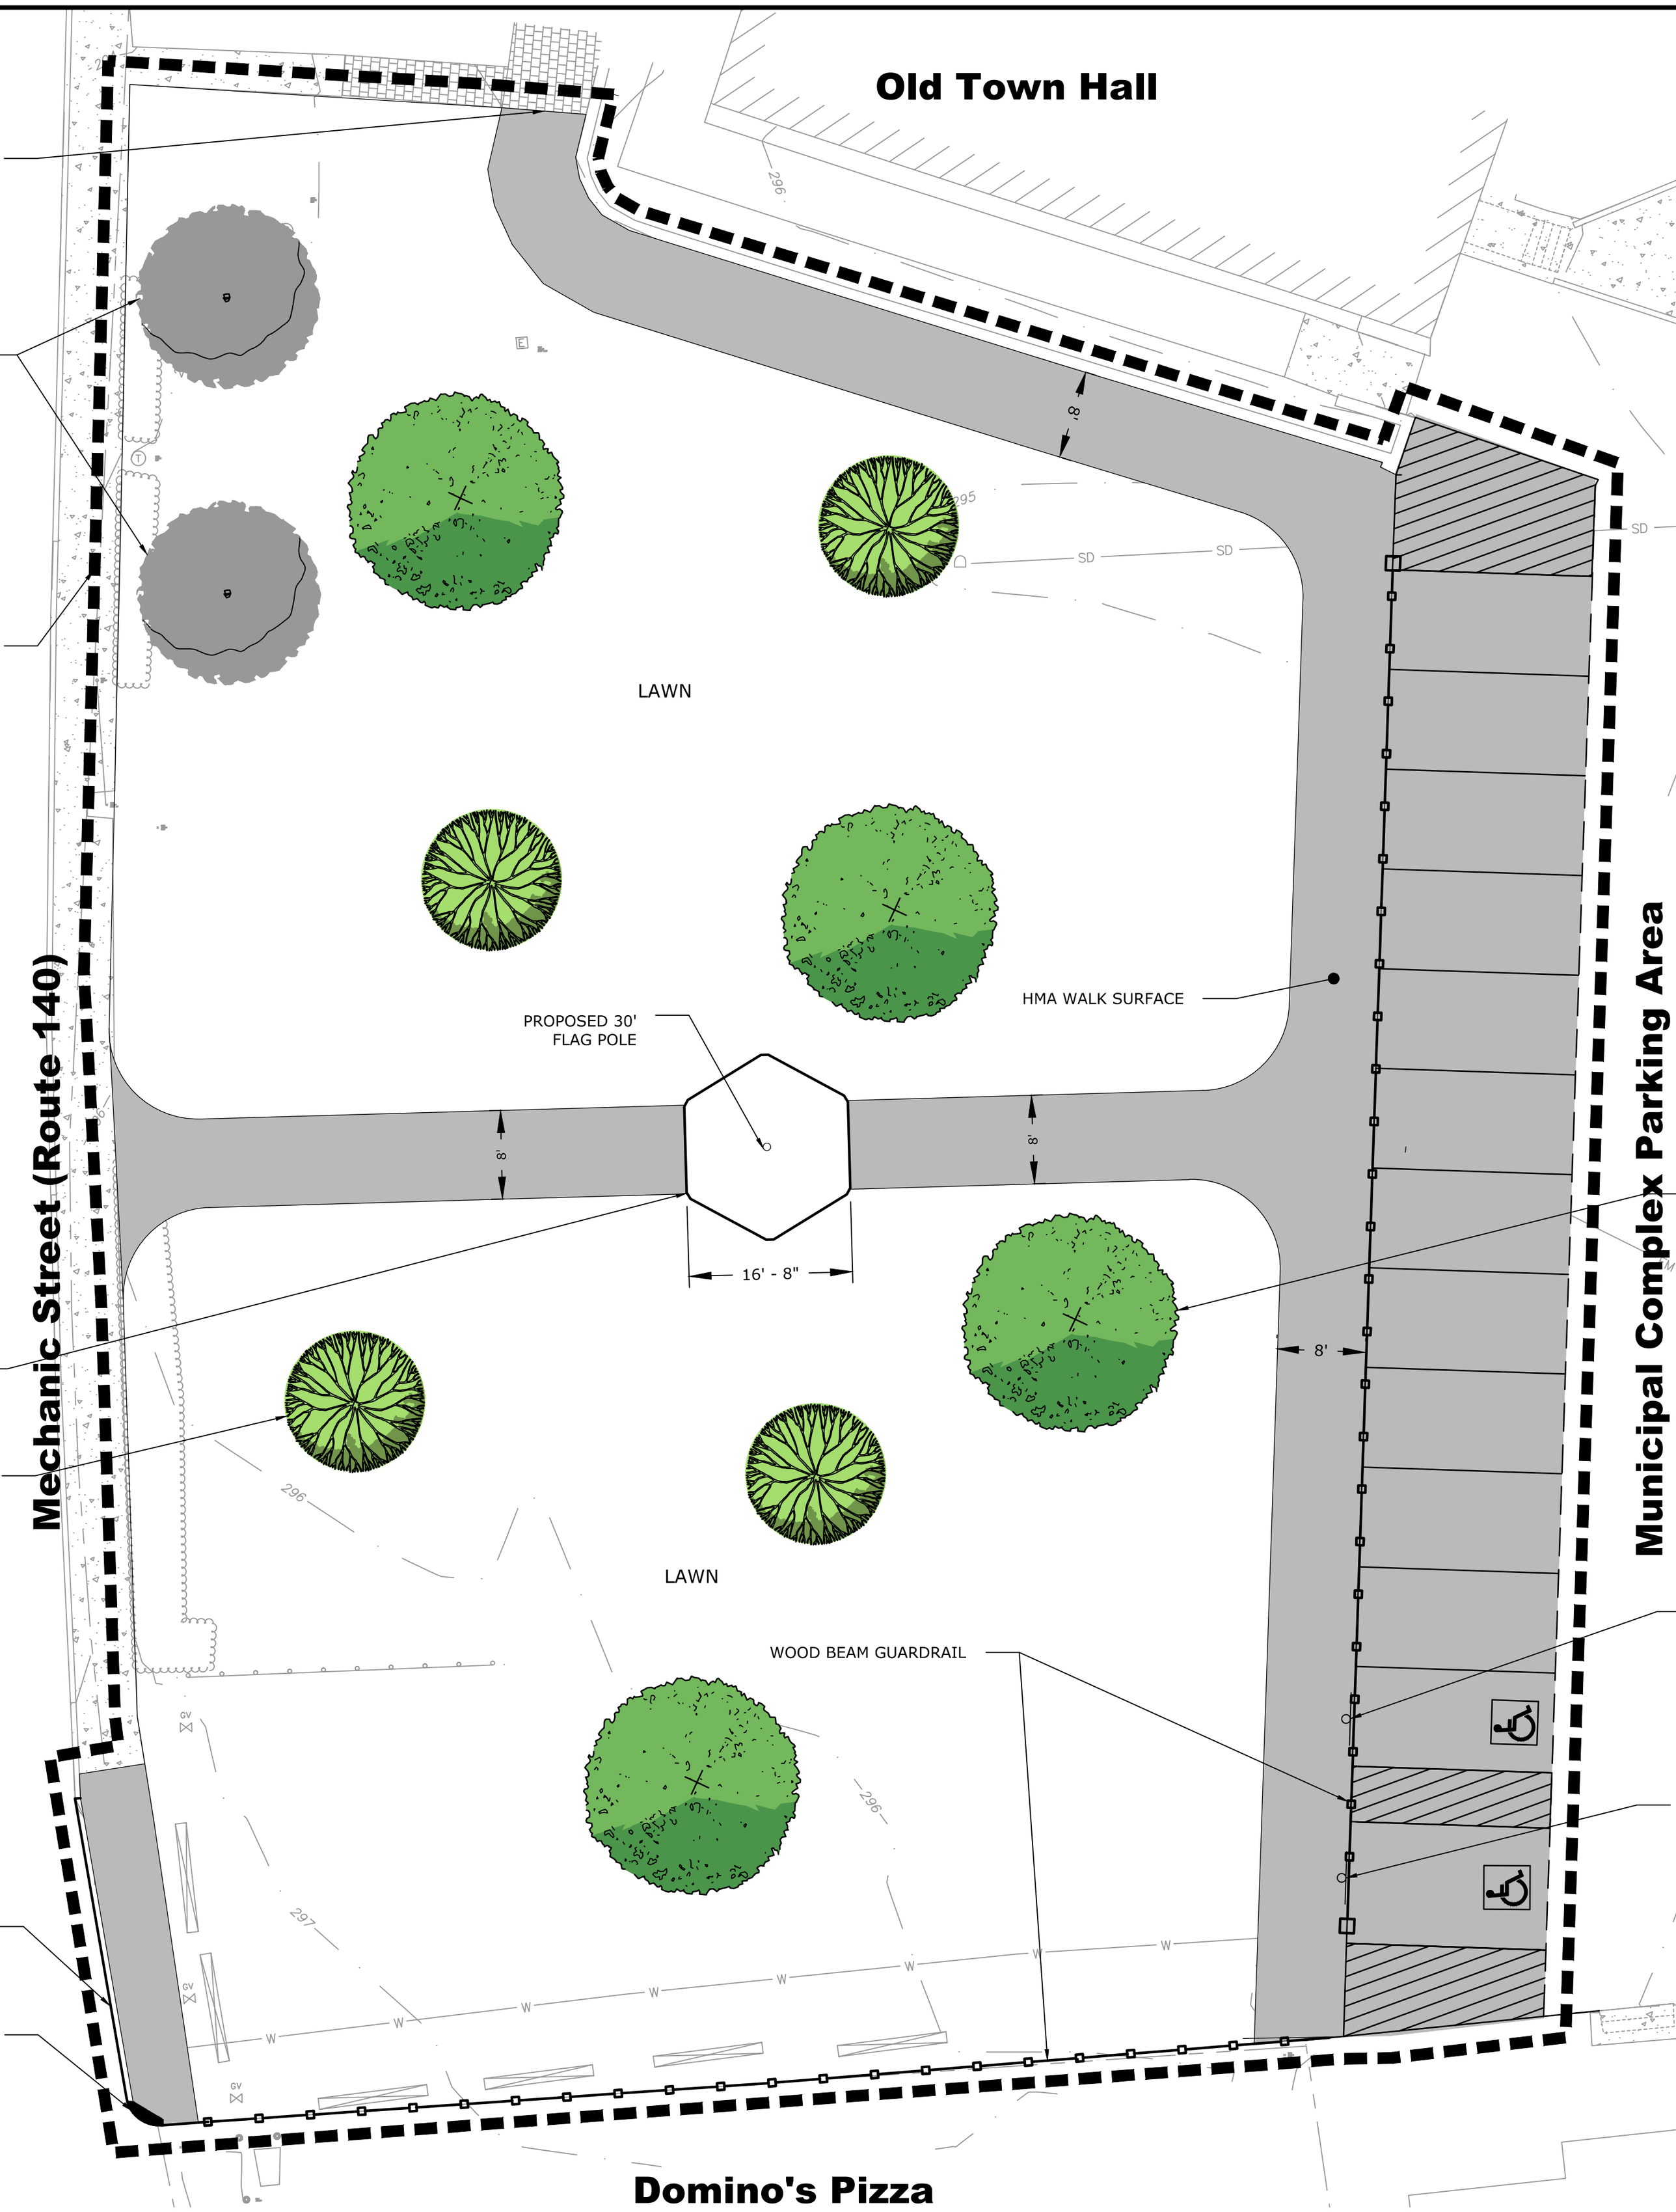
Old Town Hall
Mechanic Street (Route 140)
Municipal Complex Parking Area
Domino's Pizza
LAWN
LAWN
PROPOSED 30'
FLAG POLE
HMA WALK SURFACE
WOOD BEAM GUARDRAIL
16' - 8"
8'
8'
8'
8'
SD
SD
SD
W
GV
296
295
297